

1. Agenda

Documents:

[101221 CC AGENDA.PDF](#)

2. Meeting Materials

Documents:

[101221 CC PACKET.PDF](#)

Grimes City Council Agenda

Grimes City Hall
101 NE Harvey Street
Grimes, Iowa 50111
Phone | 515.986.3036
www.grimesiowa.gov

Mission Statement

The mission of Grimes City Government is to provide excellent/exceptional city services and facilities in a financially responsible and community-friendly manner through a high performing city team that result in adding value to resident's lives.

Mayor | Scott Mikkelsen

City Council | Jill Altringer, Eric Johansen,
Andy Borcharding, David Gisch, Ryan Burger

Grimes City Council Meeting October 12, 2021 In Person/Zoom at Grimes Community Center, 410 SE Main Street

The public is welcome and encouraged to attend and participate in this meeting in person or by internet or phone as follows:

Join Zoom Meeting

<https://us06web.zoom.us/j/3787305851?pwd=Y2xpSUU2T3IxUUpkSmFtRVlmTjIyUT09>

Meeting ID: 378 730 5851

Passcode: 1234

One tap mobile

+13126266799,,3787305851# US (Chicago)

+16465588656,,3787305851# US (New York)

Public Comment: If you would like to address the City Council during the Public Comment portion of the meeting, please contact the City Clerk by 4:30 p.m. on the date of the meeting by email at rwilliams@grimesiowa.gov with your name and address or by using the RAISE HAND feature by zoom. Participants must be recognized by the presiding officer and must state their full name and address before addressing the City Council. If you are participating via phone, the raise and lower hand feature can be activated by using *9. After you are recognized, use *6 to unmute your audio. The Chat and Q&A functions will be turned off during the meeting. The Mayor will recognize you for 3 minutes of comment, and your microphone will be turned on.

Pursuant to §21.4(2) of the Code of Iowa (2019), the City has the right to amend this agenda up until 24 hours before the posted meeting time.

For any additional assistance or questions in attending the meeting, please call 515-986-3036 Ext 1025 from 8 a.m. to 5 p.m., or contact the Grimes City Clerk Rochelle Williams by email at rwilliams@grimesiowa.gov.

Meetings will be recorded

AGENDA ITEMS FOR OCTOBER 12, 2021 AT 5:30 PM AT GRIMES COMMUNITY COMPLEX

1. Call to Order
2. Pledge of Allegiance
3. Roll Call

4. Approval of the Agenda
5. Approval of the Consent Agenda (**Discussion is not allowed unless the Mayor or a City Council Member ask for an item to be removed and placed under Council actions for consideration**)
 - A. Minutes from Previous Meeting
 - B. Resolution 10-0121 Approving Quotes and Bills Over \$10,000 According to the Grimes Purchasing and Procurement Policy
 - C. Renewal of Alcohol Licenses:
 1. Kwik Star #1024 Class C Beer Permit , Class B Wine Permit with Sunday Sales
 2. Casey's General Store #3746 Class E Liquor License, Class C Beer Permit, Class B Wine Permit with Sunday Sales
 3. The Corn Patch Class C Liquor Licensee with Sunday Sales
 - D. Resolution 10-0221 Accepting Voluntary Severance of Property from City of Grimes – Maplewood Farms
 - E. Resolution 10-0321 Approving Offer to Purchase Real Estate between Lemar Koethe and the City of Grimes
 - F. Resolution 10-0421 Approving Consent and Agreement for Improvements Within Overland Flowage Easement for Beaverbrooke West Plat 2 Lot 23
 - G. Resolution 10-1021 Accepting Storm Sewer Easement for Willow Hills Plat 1
 - H. Approving Financial Report for Fiscal Year Ended June 30, 2021
 - I. Professional Services:
 1. Dorsey & Whitney LLP – legal services \$8,500.00
 2. Allender Butzke Engineers Inc for Grimes RO Water Treatment Plant \$270.70
 3. Pay Request #34 to Veenstra & Kimm, Inc for the WRA Connector \$12,977.06
 4. Pay Request #17 Veenstra & Kimm, Inc for the Northwest Territory Lift Station and Forced Main Project \$23,641.96
 5. Pay Request #22 to McClure Engineering Company for New 1.5 MG Elevated Storage Tower – Construction Phase \$1,472.13
 6. Pay Request #2 to McClure Engineering Company for Grimes Water Main Improvements (ASR to Standpipe) \$4,602.91
 7. Pay Request #23 to McClure Engineering Company for Reverse Osmosis Water Treatment Plant – Phase 1 \$24,734.23
 8. Pay Request #21 Bolton & Menk, Inc for Highway 44 & SW County Line Road Intersection Improvements \$19,020.20
 9. Pay Request #11 Bolton & Menk, Inc for Highway 44 Corridor Study \$8,125.00
 - J. Pay Requests:
 1. Pay Request #22 Shank Constructors for Reverse Osmosis Water Treat Plant – Phase 1 \$149,971.75
 2. Pay Request #1 RD McKinney Plumbing and Excavating, Inc for Grimes Water Main Improvements (ASR to Standpipe) \$98,455.15
 3. Pay Request #4 to Absolute concrete for County Line Road Intersection Improvements \$142,503.80
 4. Pay Request #6 to Redbud Landscaping, LLC for Native Vegetation Enhancements in Storm Water Treatment Facilities \$10,060.98
 5. Pay Request #6 On Track Construction, LLC for Northwest Territory Lift Station and Force Main \$225,236.88
 6. Pay Request #1 Concrete Technologies for North Sports Complex Parking Lot Improvements \$110,011.09
 - K. Change Orders:

1. Change Order #1 RD McKinney Plumbing and Excavating, Inc for the Grimes Water Main Improvements (ASR to Standpipe) increasing contract \$35,192.60
2. Changer Order #2 Absolute Concrete for County Line Road Intersection Improvements increasing the contract \$6,688.00
3. Change Order #1 Elder Corporation for Iowa Hwy 141 SB & Iowa Hwy 44 Traffic Signal and Turn Lane Improvements increasing contract \$18,297.00
4. Change Order #1 Concrete Technologies for North Sports Complex Parking Lot Improvements \$15,695.00
- L. Offer to Purchase and Agreement for Silkwood Area Drainage Project:
 1. Resolution 10-1421 Johnson Property
 2. Resolution 10-1521 Village at North Pointe Property
 3. Resolution 10-1621 Weisenstine Property
 4. Resolution 10-1721 Nathwani Property
 5. Resolution 10-1921 Willson Property
 6. Resolution 10-2021 Shiffer Property
- M. Removal of Three Trees in City Right of Way - Wright Outdoor Solutions \$3,175.00
- N. Filing of Correspondence and Reports
- O. Claims Report

PUBLIC FORUM

“People wishing to address the Council need to sign up on the sheet which has been provided on the table near the door. Each person will be allowed three minutes from the podium and may address no more than two issues per Grimes Rules of Procedure for Conduct of City Business – May 2005.”

PUBLIC AND COUNCIL AGENDA ITEMS

Council may consider and potentially act on the following Public Agenda items:

- A. Grimes Crossing Rezoning
 1. Public Hearing on Proposed Rezoning of Property Generally Located West of SE Gateway Drive and North of SE 8th Street From C-2 General and Highway Service Commercial District to R-3 High Density Family Dwelling District for Grimes Crossing
 2. First Reading of Ordinance 753 Rezoning of Property Generally Located West of SE Gateway Drive and North of SE 8th Street from C-2 General and Highway Service Commercial District to R-3 High Density Family Dwelling District for Grimes Crossing
- B. Resolution 10-1221 Approving Final Plat for Hope Commercial Plat 4 and Certain Related Agreements and Easements

ADJOURNMENT

CITY COUNCIL MEETING
Tuesday, September 28, 2021

*Please note the regular City Council Meeting was held as an electronic and in person meeting. The meeting was called to order by Mayor Mikkelsen Tuesday September 28, 2021 at 5:30 pm at the Grimes Community Complex, 410 SE Main Street, Grimes, Iowa. The Pledge of Allegiance was led by Mayor Mikkelsen.

ROLL CALL

Present: Mayor Scott Mikkelsen, Council Members: Jill Altringer Ryan Burger, Eric Johansen, David Gisch, Andrew Borcharding

AGENDA ITEMS

APPROVAL OF THE AGENDA

Mayor Mikkelsen asked for approval of the agenda.

Moved by Johansen, Second by Altringer, to approve the agenda.

Roll Call: Ayes: All. Nays: None. Motion passes: 5 to 0.

CONSENT AGENDA

A. Minutes from Previous Meeting B. Request for Street Closure for Block Party on October 3, 2021 C. Resolution 09-1521 Approving Quotes and Bills Over \$10,000 According to the Grimes Purchasing and Procurement Policy D. Alcohol Licenses: Kwik Star #1055 Renewal of Class C Beer Permit with Sunday Sales; Casey's # 3507 Renewal of Class E Liquor License; New Alcohol License Destination Grille Class C Liquor License, Outdoor and Sunday Service E. Resolution 09-1621 Approving Personnel Transactions F. Resolution 09-1721 Approving Consent and Agreement for Improvements Lot 9 of Heritage at Grimes Plant 5 (1205 NE 21st Street) G. Resolution 09-1821 Approving Consent and Agreement for Improvements Lot 67 of Brentwood Estates (2912 NE Cherry Court) H. Resolution 09-1921 Approving Consent and Agreement for Improvements Lot 4 of Autumn Park West Plat 1 (1801 NW 8th Street) I. Resolution 09-2121 Setting a Public Hearing and First Reading on Proposed Rezoning of Property Generally Located South of SE 37th Street and East of South James Street from A-1 Agricultural District to M-1A Commercial and Limited Light Industrial District for Grimes Industrial for October 26, 2021 at 5:30 pm J. Resolution 09-2221 Setting a Public Hearing and First Reading on Proposed Rezoning of Property Generally Located North of NW 27th Street and East of NW County Line Road from A-1 Agricultural District to R-1 Single Family Dwelling District and R-2 Single- and Two-Family Dwelling District for Willow Hills North for October 26, 2021 at 5:30 pm K. Engineering Services Amendment #1 Foth Infrastructure and Environment, LLC for the Corridor Study L. Engineering Services Amendment #2 Nilles Associate, Inc for Silkwood Drainage Study M. Professional Services Pay Requests: Pay Request #10 Bolton & Menk, Inc for the Highway 44 Corridor Study \$8,272.00; Pay Request #20 Bolton & Menk, Inc for Highway 44 and SW County Line Road Intersection Improvements \$24,038.50; Pay Request #11 HR Green, Inc for Pavement Management Study \$1,635.00 ; Pay Request #4 Irrigation Iowa LLC for South Sports Complex Irrigation Project \$34,052.00; Pay Request #21 McClure Engineering Company for New 1.5 MG Elevated Storage Tower Construction Phase \$714.3; Pay Request #22 McClure Engineering Company for Reverse Osmosis Water Treatment Plant Phase 1 \$20,500.89; Pay Request #4 MSA Professional Services, Inc for North Sports Complex Parking Lot Improvements \$7,985.00; Pay Request #5 MSA Professional Services, Inc for SE Jacob Street and SE Trail Ridge Road Water Main Design and Bidding Services \$5,430.00; Pay Request #6 Foth Infrastructure & Environment, LLC for James Street Corridor

Study 27th Street to 37th Street \$2,927.50; Pay Request #2 Foth Infrastructure & Environment, LLC for 2021 Sanitary Sewer Collection System Study \$19,600.50; Pay Request #1 Bolton & Menk, Inc for 2021 Asphalt Overlay Project \$3,572.50; Whitfield & Eddy Law - \$10,305.00 N. Pay Requests: Pay Request #1 Halbrook Excavating, Inc. for Kennybrook South Basin Improvements \$319,285.50
O. Resolution 09-2321 Professional Services Agreement – IP Pathways Service Migration P. Offer to Purchase and Agreement for Silkwood Drainage Project: Resolution 09-2421 Jaswick and Laura Dvett – Storm Sewer Easement \$1,500; Resolution 09-2421 Jacob and Wendy Moran – Storm Sewer Easement \$1,500; Resolution 09-2521 Gregory and Lynne Pietsch – Storm Sewer Easement \$1,500; Resolution 09-2621 Marcia Halvorson and Vicki Brink – Storm Sewer Easement \$1,500; Resolution 09-2721 Jeffrey and Stacie Wendland – Storm Sewer Easement \$1,500; Q. Offer to Purchase and Agreement for WRA Project: Resolution 09-2921 Ethan and Neko Kleckner \$5,076.20; Resolution 09-3021 Mark and Kari Lachacz \$1,460.46; Resolution 09-3121 Russell and Michele Lickteig \$7,977.50; Resolution 09-3221 Todd and Jennifer Miller \$17,030.32; Resolution 09-3321 Steve and Jill Shawhan \$23,454.32; Resolution 09-3421 Matthew and Stephanie Zeller \$5,601.98 R. Filing of Correspondence and Reports S. Resolution 09-3521 Approving IT Office Build Out Quote T. Resolution 09-3621 Setting Time and Place for Public Hearing on Proposed Rezoning of Property Generally Located West of SE Gateway Drive and North of SE 8th Street From C-2 General and Highway Service Commercial District to R-3 High Density Family Dwelling District for Grimes Crossing for October 12, 2021 at 5:30 pm. U. Finance Report for August 2021 V. Claims Report \$987,529.24
Motion by Altringer, Second by Johansen, the Consent Agenda shall be approved.
Roll Call: Ayes: All. Nays: None. Motion passes: 5 to 0.

PUBLIC FORUM

Allen May, 608 NW 8th Street, addressed Council stating that he thought there should be a pedestrian crossing signs for the trail crossing at NW Brookside Drive just south of NW 8th Street intersection. Sue Risius, 418 SE Jacob Street addressed Council with a safety concern about a pot hole near her residence. Risius also noted that the website had not been updated to reflect the location of the Council meeting.

PUBLIC AND COUNCIL AGENDA ITEMS

A. Resolution 09-2021 Approving Interstate Gateway Business Park Plat 2 Final Plat

Development Services Director Alex Pfaltzgraff addressed the Council stating the applicant is requesting approval of a final plat, allowing for the subdivision of the property on the NW Corner of Highway 141 and SE 37th Street

Motion by Borcharding, Second by Altringer, to approve the Resolution 09-2021 Approving Interstate Gateway Business Park Plat 2 Final Plat, subject to staff comments.

Roll Call: Ayes: All. Nays: None. Motion passes: 5 to 0.

B. B-Bop's Lighting Amendment

Development Services Director Pfaltzgraff addressed Council stating the applicant is requesting approval of additional lighting for the proposed B-Bop's located at the northwest corner of NE Gateway Drive and NE 2nd Court.

Motion by Gisch, Second by Borcharding, to approve B-Bops lighting amendment, subject to staff comments.

Roll Call: Ayes: All. Nays: None. Motion passes: 5 to 0.

C. Legacy Park Lot 3 Site Plan

Development Services Director Alex Pfaltzgraff addressed Council stating the applicant is requesting approval of the site plan for two 135,000 square foot warehouse buildings located at 1200 SE 19th Street.

Motion by Johansen, Second by Altringer, to approve Legacy Park Lot 3 Site Plan, subject to any staff comments.

Roll Call: Ayes: All. Nays: None. Motion passes: 5 to 0.

D. Jiffy Lube Site Plan

Development Services Director Pfaltzgraff addressed the Council stating the applicant is requesting approval of the site plan for Jiffy Lube and a medical office located at 1501 E. 1st Street.

Motion by Johansen, Second by Borcharding, to approve Jiffy Lube Site Plan, subject to any staff comments.

Roll Call: Ayes: All. Nays: None. Motion passes: 5 to 0.

E. Midwest Heritage Bank Site Plan

Development Services Director Alex Pfaltzgraff addressed the Council stating the applicant is requesting approval of the site plan for Midwest Heritage Bank located at 221 NE Gateway Drive

Motion by Johansen, Second by Altringer, to approve the Midwest Heritage Bank Site Plan, subject to staff comments.

Roll Call: Ayes: All. Nays: None. Motion passes: 5 to 0.

ADJOURN

Motion by Altringer, Second by Johansen, to adjourn the meeting at 5:50 P.M.

ATTEST:

Rochelle Williams, City Clerk

Scott Mikkelsen, Mayor

GRIMES RESOLUTION 10-0121

**RESOLUTION APPROVING QUOTES AND BILLS OVER \$10,000
ACCORDING TO THE GRIMES PURCHASING AND PROCUREMENT
POLICY**

WHEREAS, the City of Grimes has adopted a Purchasing and Procurement Policy

WHEREAS, the Purchasing and Procurement Policy provides that purchases or payments over \$10,000 have City Council approval.

WHEREAS, any items and/or service with a value of between \$1,000 and \$10,000 require up to three (3) quotations unless the item or service obtained or provided cannot be obtained. Products offered under government purchasing consortium do not require (3) quotes.

WHEREAS, the Finance Director will ensure that, for accounting purposes, necessary records are kept and made available for reference.

NOW, THEREFORE, BE IT RESOLVED BY THE CITY COUNCIL OF THE CITY OF GRIMES, IOWA, that the following items attached as *Exhibit A* be approved for purchase or payment.

PASSED AND APPROVED THIS 12th day of October 2021.

Scott Mikkelsen, Mayor

ATTEST:

Rochelle Williams, City Clerk



City of Grimes

PRELIMINARY COMPARISON

Quotation: City of Grimes-2021.9.3
Date: September 3, 2021
Enrollment: tbd
Contract: NASPO
Program: Select Plus
Months Remaining: 36

Part Number	Item Name	Quantity	Unit Price	Extended Price
7NQ-00300	SQLSvrStdCore SNGL LicSAPk MVL 2Lic CoreLic	2	\$ 1,378.16	\$ 2,756.32
9EM-00262	WinSvrSTDCore SNGL LicSAPk MVL 2Lic CoreLic	64	\$ 47.33	\$ 3,029.12
			\$ -	\$ -
1 Yr Payment				\$ 5,785.44
3 Yr Total				\$ 17,356.32

1 Without Software Assurance

Part Number	Item Name	Quantity	Unit Price	Extended Price
7NQ-01588	SQLSvrStdCore 2019 SNGL MVL 2Lic CoreLic	0	\$ 2,362.55	\$ -
9EA-01073	WinSvrDCCore 2019 SNGL MVL 2Lic CoreLic	0	\$ 507.40	\$ -
9EM-00681	WinSvrSTDCore 2019 SNGL MVL 2Lic CoreLic	0	\$ 81.04	\$ -
			\$ -	\$ -
Total				\$ -
				\$ -
				\$ -

<http://www.insight.com/azureterms>

Licenses with SA (software assurance) are eligible to use the Azure hybrid use benefit

<https://azure.microsoft.com/en-us/pricing/hybrid-benefit/faq/>

1 Without software assurance licenses would need to be repurchased in order to upgrade



IP.....
PATHWAYS

IT Hardware & Software
Data Center
Cloud
Professional & Managed Services

City of Grimes

VMware vCenter

September 16, 2021



IT Hardware & Software
Data Center
Cloud
Professional & Managed Services



Proposal Summary

VMware vCenter

Prepared by:

IP Pathways
Tim Carstens
515.422.9310
Fax 515.276.4429
tcarstens@ippathways.com

Prepared for:

City of Grimes
Greg Jameson

Grimes, IA 50111
gjameson@grimesiowa.gov

Quote Information:

Quote #: 15638
Version: 1
Date: 09/16/2021
Expiration Date: 10/15/2021

Summary

Amount

VMware Licensing	\$4,412.63
5 Year Support	\$5,780.00
Total:	\$10,192.63

IP Pathways quotes include applicable shipping charges. It is understood and agreed that an order cannot be cancelled except by mutual consent. Pricing is provided at today's current price. Prices are subject to change at any time, based on manufacturer and distribution pricing and availability. Balance is due upon receipt with Net 30 terms. The products described in this quote are sold subject only to warranties as are made by their respective manufacturers. IP Pathways quotes do not include applicable sales tax. Installation and any associated travel expenses are not included -- unless otherwise specified. All orders are subject to the terms and conditions of the IP Pathways' Master Customer Agreement.

Signature: _____

Date: _____

SOLD-TO PARTY 11233291

CITY OF GRIMES
GREG JAMESON
410 SE MAIN ST
GRIMES IA 50111-2358

SHIP-TO

CITY OF GRIMES
GREG JAMESON
410 SE MAIN ST
GRIMES IA 50111-2358

Quotation

Quotation Number : [224196902](#)
Document Date : 29-SEP-2021
PO Number :
PO Release :
Sales Rep : Shawn Wood
Email : SHAWN.WOOD@INSIGHT.COM
Telephone : 6515236161
Sales Rep 2 : Debbie Black
Email : DEBBIE.BLACK@INSIGHT.COM
Telephone : +14803667330

We deliver according to the following terms:

Payment Terms : Credit Card
Ship Via : Electronic Delivery
Terms of Delivery: : FOB DESTINATION
Currency : USD

In order for Insight to accept Purchase Orders against this contract and honor the prices on this quote, your agency must be registered with OMNIA Partners. Our sales teams would be happy to assist you with your registration. Please contact them for assistance -- the registration process takes less than five minutes.

Material	Material Description	Quantity	Unit Price	Extended Price
CSEPPPREBDLSOLN-FP	CITY OF GRIMES CROWDSTRIKE FALCON ENDPOINT PROTECTION PREMIUM BUNDLE - FALCON PREMIUM - Coverage Dates: 01-OCT-2021 - 31-OCT-2024 STATE OF IOWA OCIO PIGGYBACK OFF US COMMUNITIES(# 2018 BUS 0105)	60	201.08	12,064.80
CS.TG.STD-FP	CITY OF GRIMES CROWDSTRIKE THREAT GRAPH STANDARD - FALCON PREMIUM - Coverage Dates: 01-OCT-2021 - 31-OCT-2024 STATE OF IOWA OCIO PIGGYBACK OFF US COMMUNITIES(# 2018 BUS 0105)	40	19.74	789.60
CS.PREVENT.SOLN-FP	CITY OF GRIMES CROWDSTRIKE PREVENT - FALCON PREMIUM - Coverage Dates: 01-OCT-2021 - 31-OCT-2024 STATE OF IOWA OCIO PIGGYBACK OFF US COMMUNITIES(# 2018 BUS 0105)	60	0.00	0.00
CS.INSIGHT.SOLN-FP	CITY OF GRIMES CROWDSTRIKE INSIGHT - FALCON PREMIUM - Coverage Dates: 01-OCT-2021 - 31-OCT-2024 STATE OF IOWA OCIO PIGGYBACK OFF US COMMUNITIES(# 2018 BUS 0105)	60	0.00	0.00
CS.FALCONX.SOLN-FP	CITY OF GRIMES CROWDSTRIKE FALCON X - FALCON PREMIUM - Coverage Dates: 01-OCT-2021 - 31-OCT-2024 STATE OF IOWA OCIO PIGGYBACK OFF US COMMUNITIES(# 2018 BUS 0105)	60	0.00	0.00

Material	Material Description	Quantity	Unit Price	Extended Price
CS.DEVICE.SOLN-FP	CITY OF GRIMES CROWDSTRIKE FALCON DEVICE CONTROL - FALCON PREMIUM - Coverage Dates: 01-OCT-2021 - 31-OCT-2024 STATE OF IOWA OCIO PIGGYBACK OFF US COMMUNITIES(# 2018 BUS 0105)	60	0.00	0.00
CS.FIREWALLS.SOLN-FP	CITY OF GRIMES CROWDSTRIKE FALCON FIREWALL MANAGEMENT - FALCON PREMIUM - Coverage Dates: 01-OCT-2021 - 31-OCT-2024 STATE OF IOWA OCIO PIGGYBACK OFF US COMMUNITIES(# 2018 BUS 0105)	60	0.00	0.00
CS.OW.SVC-FP	CITY OF GRIMES CROWDSTRIKE OVERWATCH - FALCON PREMIUM - Coverage Dates: 01-OCT-2021 - 31-OCT-2024 STATE OF IOWA OCIO PIGGYBACK OFF US COMMUNITIES(# 2018 BUS 0105)	60	0.00	0.00
CS.TG.STD.HPS-FP	CITY OF GRIMES CROWDSTRIKE SERVER THREAT GRAPH STANDARD - FALCON PREMIUM - Coverage Dates: 01-OCT-2021 - 31-OCT-2024 STATE OF IOWA OCIO PIGGYBACK OFF US COMMUNITIES(# 2018 BUS 0105)	20	62.32	1,246.40
RR.PSO.ENT.NCAP-FP	CITY OF GRIMES CROWDSTRIKE UNIVERSITY LMS SUBSCRIPTION NEW CUSTOMER ACCESS PASS - FALCON PREMIUM - Coverage Dates: 01-OCT-2021 - 31-OCT-2024 STATE OF IOWA OCIO PIGGYBACK OFF US COMMUNITIES(# 2018 BUS 0105)	2	0.00	0.00
CS.DISC.SOLN-FP	CITY OF GRIMES CROWDSTRIKE DISCOVER - FALCON PREMIUM - Coverage Dates: 01-OCT-2021 - 31-OCT-2024 STATE OF IOWA OCIO PIGGYBACK OFF US COMMUNITIES(# 2018 BUS 0105)	60	0.00	0.00
RR.HQS.ENT.EXPS-FP	CITY OF GRIMES CROWDSTRIKE EXPRESS SUPPORT - FALCON PREMIUM - Coverage Dates: 01-OCT-2021 - 31-OCT-2024 STATE OF IOWA OCIO PIGGYBACK OFF US COMMUNITIES(# 2018 BUS 0105)	1	1,684.68	1,684.68
Product Subtotal				15,785.48
TAX				0.00
Total				15,785.48

Thank you for considering Insight. Please contact us with any questions or for additional information about Insight's complete IT solution offering.

Sincerely,

Shawn Wood
6515236161
SHAWN.WOOD@INSIGHT.COM
Fax 4807609899

Debbie Black
+14803667330
DEBBIE.BLACK@INSIGHT.COM

Insight Public Sector (IPS) is proud to be a contract holder for the State of Iowa OCIO's Participating Addendum # 2018 BUS 0105 for the U.S Communities Contract # 4400006644 which allows us to provide all products needed to complete an entire technology solution.

This competitively solicited contract is available to OCIO.

In order for Insight to accept Purchase Orders against this contract, your agency must be registered with U.S. Communities. Registration is free and can be completed in less than 5 minutes by going to www.uscommunities.org. Contact your sales team at 800-467-4448 or uscommunities@insight.com for further information regarding this contract.

Thanks for choosing Insight!

Insight Global Finance has a wide variety of flexible financing options and technology refresh solutions. Contact your Insight representative for an innovative approach to maximizing your technology and developing a strategy to manage your financial options.

This purchase is subject to Insight's online Terms of Sale unless you have a separate purchase agreement signed by you and Insight, in which case, that separate agreement will govern. Insight's online Terms of Sale can be found at the "terms-and-policies" link below.

Effective Oct. 1, 2018, the U.S. government imposed tariffs on technology-related goods. Technology manufacturers are evaluating the impact on their cost and are providing us with frequent cost updates. For this reason, quote and ecommerce product pricing is subject to change as costs are updated. If you have any questions regarding the impact of the tariff on your pricing, please reach out to your sales team.

SOFTWARE AND CLOUD SERVICES PURCHASES: If your purchase contains any software or cloud computing offerings ("Software and Cloud Offerings"), each offering will be subject to the applicable supplier's end user license and use terms ("Supplier Terms") made available by the supplier or which can be found at the "terms-and-policies" link below. By ordering, paying for, receiving or using Software and Cloud Offerings, you agree to be bound by and accept the Supplier Terms unless you and the applicable supplier have a separate agreement which governs.
<https://www.insight.com/terms-and-policies>



Great Products Great Relationships Great Experience

3553 109th Street
Urbandale, IA 50322
515-270-9150
www.triplett.com

SOLD TO:
CITY OF GRIMES

SHIP TO:

Steve Cochren
scochren@triplett.com

515-771-4771

Quote Number:
Issue Date: 9/29/2021
Valid Until: 30 Days From Above

NOTES:

Here is the current pricing that is good until September 30th, 2021. We got a notice on Friday September 17th after 4pm on that Friday that due to 300-600% increase in container freight charges, that their pricing will go up 20 % on October 1st , 2021 . We just have to place the order prior to October 1st 2021.

ITEM	IMAGE	QTY	PRODUCT NUMBER/DESCRIPTION	UNIT PRICE	EXTENDED PRICE
1		4	HTP7130 71 x 30, 1" Thick Table Top LAMINATE_FINISH_SELECTION GY LAM: Gray Woodgrain TAG 1: 10/12 TAG 2: conference table TAG 3:	\$117.28	\$469.12
2		4	DTFLPTP71WMOD-NO TOP Flip Top Training with Mod Panel CASE_FINISH_SELECTION ? — UNSELECTED — TAG 1: in stock TAG 2: conference table TAG 3:	\$287.86	\$1,151.44
Subtotal for: conference table					Extended Price \$1,620.56
3		8	EXPETBL71 Electric Height Adj. Table Top Optional TAG 1: in stock TAG 2: adjustable height desk TAG 3:	\$645.02	\$5,160.16

ITEM	IMAGE	QTY	PRODUCT NUMBER/DESCRIPTION	UNIT PRICE	EXTENDED PRICE
4		8	LMD71 Modesty Panel with Wire Channel for 71 wide	\$165.25	\$1,322.00
			TAG 1: In stock TAG 2: adjustable height desk TAG 3:		
5		4	ELTP2471 24H 71W Panel - Black	\$178.58	\$714.32
			TAG 1: In stock TAG 2: adjustable height desk TAG 3:		
6		8	ELPPST24 24"H Post for Panel	\$42.65	\$341.20
			TAG 1: In stock TAG 2: adjustable height desk TAG 3:		
7		8	HTP7135 71 x 35, 1" Thick Table Top	\$127.94	\$1,023.52
			LAMINATE_FINISH_SELECTION GY LAM: Gray Woodgrain TAG 1: 10/12 TAG 2: adjustable height desk TAG 3:		
Subtotal for: adjustable height desk					Extended Price \$8,561.20
8		8	EL148 B/B/F Mobile Pedestal	\$290.53	\$2,324.24
			CLASSIC_LAMINATE_SELECTION GY LAM: Gray Woodgrain TAG 1: In stock TAG 2: 3 drawer rolling file TAG 3:		
Subtotal for: 3 drawer rolling file					Extended Price \$2,324.24

ITEM	IMAGE	QTY	PRODUCT NUMBER/DESCRIPTION	UNIT PRICE	EXTENDED PRICE
9		4	EL143 Credenza Shell 71x24x29.5H CLASSIC_LAMINATE_SELECTION GY LAM: Gray Woodgrain TAG 1: 11/1- 65 x 24 In stock TAG 2: TAG 3:	\$191.91	\$767.64
10		4	EL156 Bookcase 71H X32x14D CLASSIC_LAMINATE_SELECTION GY LAM: Gray Woodgrain TAG 1: 11/1 TAG 2: TAG 3:	\$277.20	\$1,108.80
11		1	INSTALLC TAG 1: TAG 2: TAG 3:	\$1,447.00	\$1,447.00

				Subtotal for:	Extended Price \$3,323.44
				GRAND TOTAL	\$15,829.44
Pricing does not include applicable sales tax. Please see following page for additional terms and conditions.					

Terms and Conditions:

1. I, the customer, have read and reviewed the attached quote. By signing below, I state my acceptance of all sizes, quantities, and finishes applicable to each line item.
2. Orders may not be cancelled once approved. If special arrangements are made, orders may be returned and are subject to manufacturer's restocking fees, freight charges, and/or additional handling fees.
3. A 50% deposit is required at the time of order placement.
4. Payment balance must be made in full at time of delivery unless an account has been requested and authorized.
5. Payment terms are net 15.
6. Major credit cards may be used for purchases and deposits. A 2.5% convenience fee will be added to all transactions totaling \$5,000 or more.
7. If a deposit was made by credit card, I, the customer, authorize Triplett Interior Solutions to place the balance of the quote on that credit card at the time of delivery.
8. The amount of any sales, excise or other taxes, if any, applicable to the products shall be added to the purchase price and shall be paid by the customer unless the customer provides an exemption certificate acceptable to the taxing authorities.
9. If sales tax was not charged on your purchase, it is your responsibility as a purchaser in your state to determine, report, and submit any use taxes due to your state.

An order will not be processed until this form has been signed and returned to Triplett.

Signature: _____ Date: _____ PO #: _____

Approved By: _____ Title: _____



State of Iowa

Alcoholic Beverages Division

Applicant

NAME OF LEGAL ENTITY

Kwik Trip, Inc.

NAME OF BUSINESS(DBA)

Kwik Star #1024

BUSINESS

(515) 300-9348

ADDRESS OF PREMISES

1450 NE Gateway Ct

CITY

Grimes

COUNTY

Dallas

ZIP

50111

MAILING ADDRESS

PO Box 2107

CITY

La Crosse

STATE

Wisconsin

ZIP

54602

Contact Person

NAME

Deanna Hafner

PHONE

(608) 793-6262

EMAIL

dhafner@kwiktrip.com

License Information

LICENSE NUMBER

BC0030806

LICENSE/PERMIT TYPE

Class C Beer Permit

TERM

12 Month

TENTATIVE EFFECTIVE DATE

Dec 17, 2021

TENTATIVE EXPIRATION DATE

Dec 16, 2022

SUB-PERMITTS/PRIVILEGES

Class C Beer Permit, Class B Wine Permit, Sunday Service



Status of Business

BUSINESS TYPE

Privately Held Corporation

Ownership

NAME	CITY	STATE	ZIP	POSITION	% OF OWNERSHIP	U.S. CITIZEN
Donald Zietlow	Onalaska	Wisconsin	54650	President	100.00	Yes
Thomas Reinhart	Onalaska	Wisconsin	54650	Secretary	0.00	Yes
Jeffrey Wrobel	La Crosse	Wisconsin	54601	Treasurer	0.00	Yes

Insurance Company Information

INSURANCE COMPANY

POLICY EFFECTIVE DATE

POLICY EXPIRATION DATE

DRAM CANCEL DATE

OUTDOOR SERVICE EFFECTIVE
DATE

OUTDOOR SERVICE EXPIRATION
DATE

BOND EFFECTIVE DATE

TEMP TRANSFER EFFECTIVE
DATE

TEMP TRANSFER EXPIRATION
DATE



State of Iowa

Alcoholic Beverages Division

Applicant

NAME OF LEGAL ENTITY	NAME OF BUSINESS(DBA)	BUSINESS	
CASEY'S MARKETING COMPANY	CASEY'S GENERAL STORE #3746	(515) 300-3265	
ADDRESS OF PREMISES	CITY	COUNTY	ZIP
1650 NE BEAVERBROOKE BLVD	Grimes	Polk	50111
MAILING ADDRESS	CITY	STATE	ZIP
PO Box 3001	Ankeny	Iowa	50021

Contact Person

NAME	PHONE	EMAIL
JESSICA FISHER-COMSTOCK, STORE OPERATIONS	(515) 446-6404	jessica.fisher@caseys.com

License Information

LICENSE NUMBER	LICENSE/PERMIT TYPE	TERM
LE0003170	Class E Liquor License	12 Month

TENTATIVE EFFECTIVE DATE	TENTATIVE EXPIRATION DATE
Dec 14, 2021	Dec 13, 2022

SUB-PERMITTS/PRIVILEGES

Class E Liquor License, Class C Beer Permit, Class B Wine Permit, Sunday Service



ALCOHOLIC
BEVERAGES
DIVISION
State of Iowa

State of Iowa

Alcoholic Beverages Division

Status of Business

BUSINESS TYPE

Publicly Traded Corporation

Ownership

NAME	CITY	STATE	ZIP	POSITION	% OF OWNERSHIP	U.S. CITIZEN
42-0935283 CASEY'S GENERAL STORE, INC.	ANKENY	Iowa	50021	OWNER	100.00	Yes
JULIA JACKOWSKI	URBANDALE	Iowa	50322	SECRETARY	0.00	Yes
James Pistillo	URBANDALE	Iowa	50323	TREASURER	0.00	Yes
SAMUEL JAMES	ANKENY	Iowa	50021	PRESIDENT	0.00	Yes
BRIAN JOHNSON	JOHNSTON	Iowa	50131	VICE PRESIDENT	0.00	Yes
DOUGLAS BEECH	ANKENY	Iowa	50021	ASSISTANT SECRETARY	0.00	Yes

Insurance Company Information

INSURANCE COMPANY

POLICY EFFECTIVE DATE

POLICY EXPIRATION DATE

DRAM CANCEL DATE

OUTDOOR SERVICE EFFECTIVE
DATE

OUTDOOR SERVICE EXPIRATION
DATE



ALCOHOLIC
BEVERAGES
DIVISION
State of Iowa

State of Iowa

Alcoholic Beverages Division

BOND EFFECTIVE DATE

TEMP TRANSFER EFFECTIVE
DATE

TEMP TRANSFER EXPIRATION
DATE



State of Iowa

Alcoholic Beverages Division

Applicant

NAME OF LEGAL ENTITY	NAME OF BUSINESS(DBA)	BUSINESS	
Corn Patch, Inc.,The	The Corn Patch	(515) 986-9013	
ADDRESS OF PREMISES	CITY	COUNTY	ZIP
309 1st Street	Grimes	Polk	50111-0000
MAILING ADDRESS	CITY	STATE	ZIP
1413 s 15th st	Adel	Iowa	50003

Contact Person

NAME	PHONE	EMAIL
Dennis Schwieso	(515) 720-0501	cptheboss@yahoo.com

License Information

LICENSE NUMBER	LICENSE/PERMIT TYPE	TERM
LC0014948	Class C Liquor License	12 Month

TENTATIVE EFFECTIVE DATE	TENTATIVE EXPIRATION DATE
Oct 22, 2021	Oct 21, 2022

SUB-PERMITTS/PRIVILEGES

Class C Liquor License, Sunday Service



Status of Business

BUSINESS TYPE
Privately Held Corporation

Ownership

NAME	CITY	STATE	ZIP	POSITION	% OF OWNERSHIP	U.S. CITIZEN
Dennis Schwieso	Grimes	Iowa	50111	Vice President	50.00	Yes
Kenneth Schwieso	Adel	Iowa	50003	President	50.00	Yes

Insurance Company Information

INSURANCE COMPANY	POLICY EFFECTIVE DATE	POLICY EXPIRATION DATE
Illinois Casualty Co		
DRAM CANCEL DATE	OUTDOOR SERVICE EFFECTIVE DATE	OUTDOOR SERVICE EXPIRATION DATE
BOND EFFECTIVE DATE	TEMP TRANSFER EFFECTIVE DATE	TEMP TRANSFER EXPIRATION DATE



*101 NE Harvey, Grimes, Iowa 50111
515.986.3036 Fax 515.986.3846*

AGENDA MEMO

For Meeting of October 12, 2021

AGENDA HEADING:

Resolution Approving Voluntary Severance – Maplewood Farms

SYNOPSIS:

The City of Grimes is in receipt of applications for voluntary severance of property, for the property generally referred to as Maplewood Farms. The property is generally located south of SW 37th Street and east of County Line Road (142nd Street). The area encompasses approximately 30 acres of farm ground.

The property owners, Jim and Carol Calvert also own the contiguous 160 acres to the south.

Chapter 368.8 of Iowa Code identified that properties may be voluntarily severed, provided the severance does not create an island. In this particular case, the property owners have also filed an application for voluntary annexation into the City of Urbandale. This will create a seamless transition from the City of Grimes to the City of Urbandale, thus not establishing any islands that would be in conflict with Iowa Code 368.8

In reviewing the request for severance, City Staff evaluated the provision of utilities to the property in question. Currently, water and sewer access are not available to the site. The required utilities are approximately 3,000-3,500 feet away, and would require a capital investment by the City to provide service to the properties. Connection fees that would help offset the capital investment would likely exceed what the market could support, thus making the development of the property challenging.

In consultation with the City of Urbandale, water and sewer are available at the property today, thus allowing for development of the property.

With that in mind, staff is comfortable with the request, and would recommend approval of the resolution. If approved, the resolution would be forwarded to the City of Urbandale for their use in the application of voluntary annexation.

FISCAL IMPACT:

Reduction in tax revenue: Approximately \$500 annually

PREVIOUS COUNCIL ACTION(S):



*101 NE Harvey, Grimes, Iowa 50111
515.986.3036 Fax 515.986.3846*

N/A

BOARD/COMMISSION ACTION(S):

N/A

STAFF/COMMITTEE RECOMMENDATION:

Staff would recommend approval of the Resolution

RESOLUTION NO.10-1121

RESOLUTION APPROVING VOLUNTARY SEVERANCE OF CERTAIN PROPERTY
FROM THE CITY OF GRIMES

WHEREAS, the City of Grimes, State of Iowa, is a duly organized municipal organization; and

WHEREAS, the City of Grimes, State of Iowa, has received a request for voluntary severance from the property owners of certain real estate, located in Polk County, Iowa, and shown on the map identified as Exhibit A, attached hereto and made part hereof and legally described on Exhibit B; and

WHEREAS, pursuant to Chapter 368.8, Code of Iowa, 2021, territory may be severed upon the unanimous consent of all owners of the territory and approval by resolution of the Council of the city which the territory is located; and

WHEREAS, the owners of the subject property have executed an application for Voluntary Annexation of Property to the City of Urbandale, Iowa; and

WHEREAS, it is the desire of the Grimes City Council to approve the voluntary severance of property from the City of Grimes.

NOW, THEREFORE, BE IT RESOLVED BY THE CITY COUNCIL OF THE CITY OF GRIMES, IOWA:

1. That the request for voluntary severance is hereby approved and said property shown and described on Exhibit A and Exhibit B shall be severed from the City of Grimes, Iowa, in accordance with Chapter 368, Code of Iowa, 2021

PASSED AND APPROVED this ____ day of _____, 2021.


By: _____
Scott Mikkelsen, Mayor

ATTEST:

Rochelle Williams, City Clerk

Exhibit A

CITY OF GRIMES

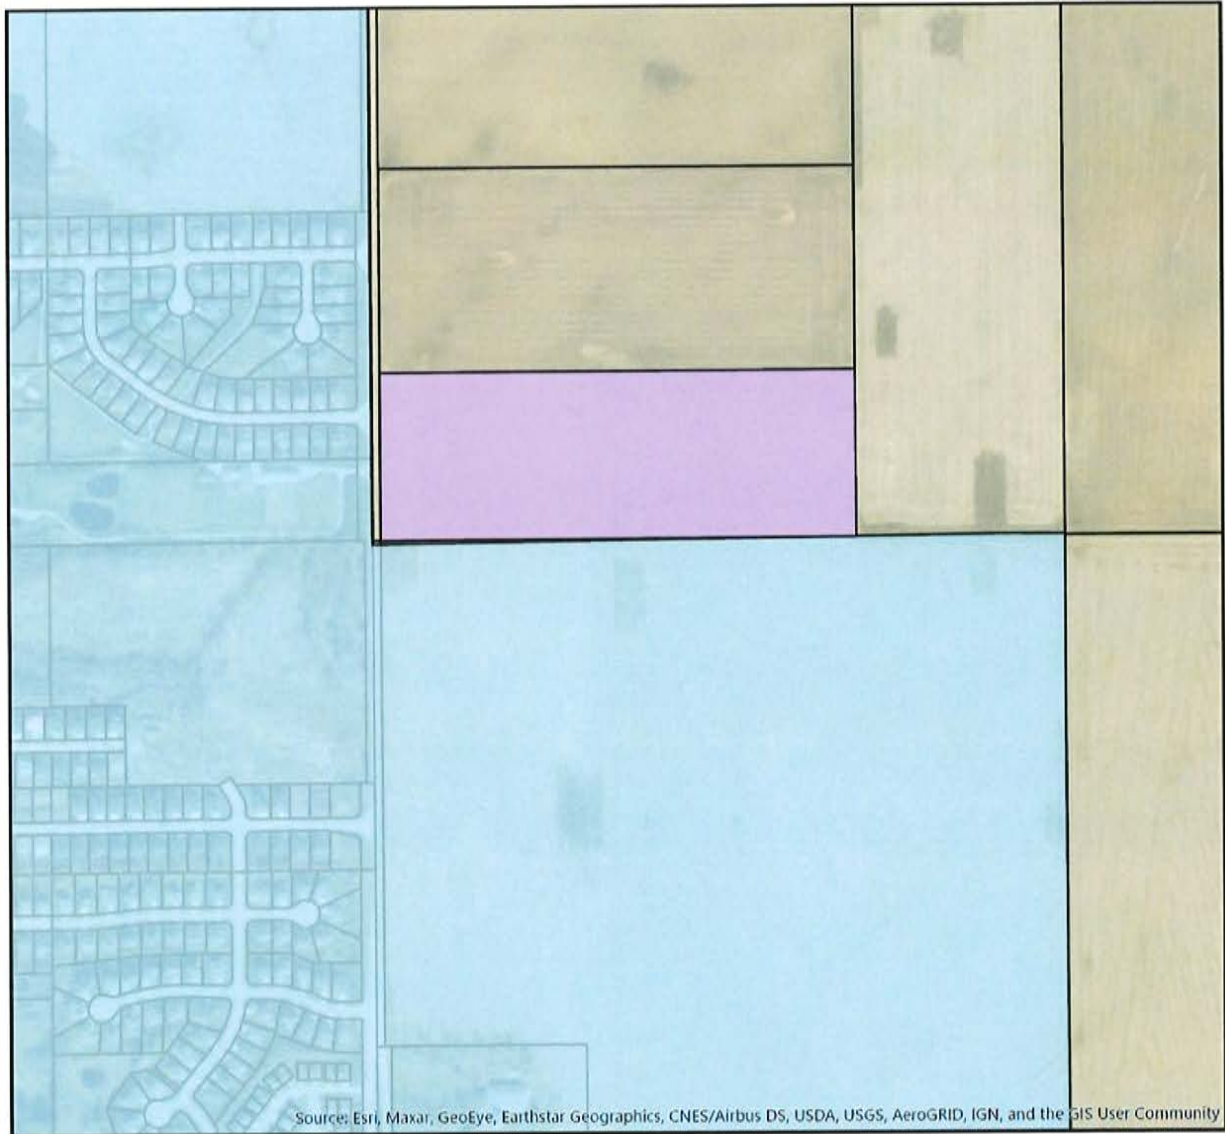

- Maplewood Farms Severance
- Urbandale City Limits
- Grimes City Limits

0 0.07 0.15 0.3 Miles



EXHIBIT B

THE SOUTH 30.20 ACRES OF THE WEST 118.50 ACRES OF THE NORTHWEST FRACTIONAL QUARTER (NW 1/4) OF SECTION EIGHTEEN (18), TOWNSHIP SEVENTY-NINE (79) NORTH, RANGE TWENTY-FIVE (25) WEST OF THE 5TH PRIME MERIDIAN, POLK COUNTY, IOWA AS DESCRIBED AND SHOWN ON THE PLAT OF SURVEY RECODED IN BOOK 11983, PAGE 781.

(PARCEL NO. 1227100001)

Mayor and Members of the City Council
City of Grimes
101 NE Harvey Street
Grimes, Iowa 50111-2051

Re: Request for Severance

Honorable Mayor and Members of the City Council:

The undersigned, being the owners of all the property legally described below, hereby request that said property be severed from the City of Grimes, Iowa:

INSERT LEGAL DESCRIPTION, ~~Township 79 North, Range 25 West of the 5th P.M.; all now included in and forming a part of Polk County, Iowa.~~ *SEE ATTACHED LEGAL DESCRIPTION*

It is the intent of the undersigned to voluntarily annex into the City of Urbandale, in accordance with the Annexation Agreement between the Cities of Urbandale and Grimes. Accordingly, it is requested that a certified copy of the City Council Resolution approving the severance be sent to the City of Urbandale for filing with the City Development Board of the State of Iowa concurrently with the filing for voluntary annexation into the City of Urbandale. Please advise if any additional information or action is necessary to complete this voluntary severance.

Owner:

Maplewood Farm LLC
(INSERT NAME)

Carol Calvert, Manager
(INSERT NAME)

Date: June 9, 2021

INDIVIDUAL CERTIFICATE OF ACKNOWLEDGEMENT

STATE OF IOWA, COUNTY OF Polk, ss

On this 9th day of June, 2021, before me the undersigned, a Notary Public in and for the State of Iowa, personally appeared Carol Calvert and , to me known to be the identical persons named in and who executed the same as their voluntary act and deed.



Nicole Brown

Notary Public in and for Polk County, Iowa

My Commission expires 12-13-22

PT NW FRL 1/4 SEC 18-79-25

DESCRIPTION

06-09-2021

THE SOUTH 30.20 ACRES OF THE WEST 118.50 ACRES OF THE NORTHWEST FRACTIONAL QUARTER (NW FRL 1/4) OF SECTION EIGHTEEN (18), TOWNSHIP SEVENTY-NINE (79) NORTH, RANGE TWENTY-FIVE (25) WEST OF THE 5TH PRIME MERIDIAN, POLK COUNTY, IOWA AS DESCRIBED AND SHOWN ON THE PLAT OF SURVEY RECORDED IN BOOK 11983, PAGE 781.



*101 NE Hawley, Grimes, Iowa 50111
515.986.3036 Fax 515.986.3846*

AGENDA MEMO

For Meeting of October 12, 2021

AGENDA HEADING:

Resolution Granting Authority to Mayor to Enter into An Offer to Purchase Real Estate

SYNOPSIS:

In 2020, The City of Grimes was successful in obtaining a REAP Grant for the expansion of the park system. Staff had identified a priority area within the Parks and Trails Master Plan, that also overlapped with the WRA Corridor. In doing so, we were able to leverage the grant funds, to minimize any easement costs for the WRA Connector Project, while also expanding the park system.

Staff obtained an appraisal of the property, which found the fair market value of the property to be \$202,000 for the approximate 10-acres.

FISCAL IMPACT:

\$125,000 – Reap Grant

\$77,000 – Parkland Acquisition Fund

PREVIOUS COUNCIL ACTION(S):

Approve Grant Application

BOARD/COMMISSION ACTION(S):

STAFF/COMMITTEE RECOMMENDATION:

Staff would recommend approval of the Resolution

RESOLUTION GRANTING AUTHORITY TO MAYOR TO ENTER INTO AN OFFER TO
PURCHASE REAL ESTATE

Grimes Resolution No. 10-1321

WHEREAS, the City of Grimes may require additional property to provide for city services;

WHEREAS, there has been presented for sale to the City of Grimes certain real estate outside the Grimes corporate limits that may be suitable for expansion of city facilities or recreational areas, and;

WHEREAS, the proposed purchase price is consistent with an appraisal done on the land at the City of Grimes request;

WHEREAS, the City of Grimes desires to enter into a Real Estate Purchase Agreement, and finalize the agreement through a real estate closing if the property is deemed suitable for future municipal use;

NOW, THEREFORE, IT IS HEREBY RESOLVED by the City Council of the City of Grimes, Iowa, as follows:

1. That the Mayor is authorized to execute the attached Real Estate Purchase Agreement (attached as Exhibit A) on the following described real estate:

Section 01-79-26, PT. SW 1/4 SW 1/4

2. That the offer provides a purchase price of \$202,000.

Passed by the City Council of the City of Grimes, Iowa, by of vote of ___ to ___ the ___th day of October, 2021, and approved this ___th day of October, 2021.

Scott Mikkelsen, Mayor

Attested:

Rochelle Williams, City Clerk

REAL ESTATE PURCHASE AGREEMENT

This REAL ESTATE PURCHASE AGREEMENT (this "Agreement") is dated as of date last set forth below, by and between Lemar Koethe ("Seller"), and the City of Grimes, Iowa ("Buyer").

Buyer hereby offers to buy and the Seller by acceptance agrees to sell the real property situated in Dallas County Iowa, legally described as:

See Acquisition Plat, attached hereto as Exhibit A

together with any easements and appurtenant servient estates, but subject to any reasonable easements of record for public utilities or roads, any zoning restrictions, customary restrictive covenants and mineral reservations of record, if any, herein referred to as the "Property," upon the following terms and conditions:

1. PURCHASE PRICE. The Purchase Price shall be \$202,000.00 to be paid at Closing.

2. REAL ESTATE TAXES.

- A. Seller shall pay all real estate taxes that are due and payable as of the date of possession and constitute a lien against the Property, including any unpaid real estate taxes for any prior years.
- B. Seller shall pay their prorated share, based upon the date of possession, of the real estate taxes for the fiscal year in which possession is given (ending June 30, 2021) due and payable in the subsequent fiscal year (commencing July 1, 2021). Buyer shall be given a credit for such proration at Closing based upon the last known actual net real estate taxes payable according to public record. However, if such taxes are based upon a partial assessment of the present property improvements or a changed tax classification as of the date of possession, such proration shall be based on the current millage rate, the assessed value, legislative tax rollbacks and real estate tax exemptions that will actually be applicable as shown by the Assessor's Records on the date of possession.
- C. The parties acknowledge that the City has an obligation to assist the County in the collection of real estate taxes, and that a proration calculation may be completed by the County Treasurer's office prior to closing. Notwithstanding any other term of this Agreement, Seller agrees to pay at Closing their prorated share of real estate taxes and any other amounts identified as owing and attributable to the period of Seller's possession by the County in which the property is located.

3. SPECIAL ASSESSMENTS.

- A. Seller shall pay in full all special assessments which are a lien on the Property as of the date of closing.
- B. All charges for solid waste removal and maintenance that are attributable to Seller's possession, including those for which assessments arise after closing, shall be paid by Seller.
- C. Any preliminary or deficiency assessment which cannot be discharged by payment shall be paid by Seller through an escrow account with sufficient funds to pay such liens when payable, with any unused funds returned to Seller.
- D. BUYER shall pay any special assessment installments that are due after Closing, if required to do so as a municipal governmental owner of land. Such amounts shall not be credited to the Purchase Price.

4. RISK OF LOSS AND INSURANCE. Seller shall bear the risk of loss or damage to the Property prior to closing or possession, whichever first occurs. Seller agrees to maintain existing insurance and Buyer may purchase additional insurance. In the event of substantial damage or destruction prior to closing, this

Agreement shall be null and void; provided, however, Buyer shall have the option to complete the closing and receive insurance proceeds regardless of the extent of damages. The property shall be deemed substantially damaged or destroyed if it cannot be restored to its present condition on or before the closing date.

5. POSSESSION AND CLOSING. If Buyer timely perform all obligations, possession of the Property shall be delivered to Buyer at Closing, and any adjustments of rent, insurance, taxes, interest and all charges attributable to the Seller's possession shall be made as of the date of possession. Closing shall occur on _____ or such other date as mutually agreed upon by the parties, after approval of title by Buyer's attorney and vacation of the Property by Seller, but prior to possession by Buyer. Seller agree to permit Buyer to inspect the Property within 24 hours prior to closing to assure that the premises are in the condition required by this Agreement. If possession is given on a day other than Closing, the parties shall make a separate agreement with adjustments as of the date of possession. This transaction shall be considered closed upon delivery of the Seller's closing documents and receipt of all funds then due at closing from Buyer under the Agreement.

6. TENANTS. Seller hereby warrants and represents that there are no tenants or third parties in possession of the Property, except: _____. As a contingency of Closing, Seller shall negotiate with Tenant, and deliver at Closing an executed agreement upon a form approved by the Grimes City Attorney terminating the tenancy for the 2022 crop year.

7. CONDITION OF PROPERTY.

- A. The property as of the date of this Agreement including buildings, grounds, and all improvements will be preserved by the Seller in its present condition until possession, ordinary wear and tear excepted.
- B. Buyer acknowledges that they have made a satisfactory inspection of the Property, including equipment, fixtures, and improvements as provided in this Agreement, and are purchasing the same in their existing condition. Except as otherwise stated in this Agreement, SELLER makes no warranties, expressed or implied, as to the condition of the property.

8. ABSTRACT AND TITLE. Closing is subject to approval of title by Buyer, in Buyer's sole discretion. Seller shall deliver to Buyer an abstract of title to the Property, which Buyer shall have continued through the date of acceptance of this Agreement, at Buyer's sole expense, and delivered to Buyer's attorney for examination. It shall show merchantable title in Seller in conformity with this Agreement, Iowa law, and Title Standards of the Iowa State Bar Association. The Seller shall make every reasonable effort to promptly perfect title. The abstract shall remain the property of Seller and shall be returned to Seller promptly upon Closing or termination of this Agreement. If closing is delayed due to Seller's inability to provide marketable title, this Agreement shall continue in force and effect until either party rescinds the Agreement after giving ten days written notice to the other party. Seller understands that if Seller is unable to remedy any title defects that Buyer may take subsequent action to acquire the Property by eminent domain.

9. SURVEY. Buyer may, at Buyer's expense, have the property surveyed and certified by a Registered Land Surveyor prior to closing. If the survey shows any encroachment on the Property or if any improvements located on the Property encroach on lands of others, the encroachments shall be treated as a title defect. If the survey is required under Chapter 354, Seller shall pay the cost thereof.

10. SEPTIC AND ENVIRONMENTAL MATTERS.

- A. Seller warrants to the best of its knowledge and belief that there are no abandoned wells, solid waste disposal sites, hazardous wastes, or underground storage tanks located on the Property, and Seller has done nothing to contaminate the Property with hazardous wastes or substances. Seller warrants to the best of its knowledge and belief that the property is not subject to any local, state, or federal judicial or administrative action, investigation or order, as the case may be, regarding wells, solid waste disposal sites, hazardous wastes or substances, or underground storage tanks. Seller shall provide

Buyer with a properly executed GROUNDWATER HAZARD STATEMENT showing no wells, private burial sites, solid waste disposal sites, private sewage disposal system, hazardous waste and underground storage tanks on the Property.

- B. BUYER may at its expense, within twenty-one (21) days after the date of acceptance, obtain a report from a qualified engineer or other person qualified to analyze the existence or nature of any hazardous materials, substances, conditions or wastes located on the Property. In addition, the BUYER may at its expense, within twenty-one (21) days after the date of acceptance, obtain the report from a qualified soils engineer regarding the suitability of the land for construction of buildings or permanent improvements to the land. SELLER shall grant access for such inspections to occur, and land to be put back in its original condition if disturbed during testing or inspections.
- C. SELLER warrants that it has not received any oral or written notice from any federal, state, or local authority, having jurisdiction over the Property, of any violations of applicable environmental law, ordinance, rule, regulation or orders affecting the Property. SELLER shall immediately notify and deliver to BUYER a copy of any such notice or communication received by SELLER on or before Closing. There are no claims, actions or legal proceedings pending, and to the best of SELLER'S knowledge no threat thereof nor any basis therefor, with respect to SELLER or the Property, which would adversely affect the Property or SELLER'S ability to perform this Agreement. SELLER shall also provide BUYER with a properly executed GROUNDWATER HAZARD STATEMENT showing no wells, private burial sites, solid waste disposal sites, private sewage disposal system, hazardous waste and underground storage tanks on the Property.
- D. In the event any hazardous materials, substances, conditions or wastes are discovered on the Property, BUYER'S obligation hereunder shall be contingent upon the removal of such materials, substances, conditions or wastes or other resolution of the matter reasonably satisfactory to BUYER. The expense of any action necessary to remove or otherwise make safe any hazardous material, substances, conditions or waste shall be paid by SELLER. In the event that the soil is determined by the BUYER'S engineer to not suitable for construction of buildings or other permanent improvements on the land, the BUYER, at its option, may withdraw from this agreement at no cost to the BUYER.

11. DEED. Upon payment of the purchase price, Seller shall convey the Property to Buyer by General Warranty Deed, free and clear of all liens, restrictions, and encumbrances except as provided in this Agreement. General warranties of title shall extend to the time of delivery of the deed excepting liens or encumbrances suffered or permitted by Buyer.

12. JOINT TENANCY IN PROCEEDS AND IN REAL ESTATE. If Seller, immediately preceding acceptance of the offer, hold title to the Property in joint tenancy with full right of survivorship, and the joint tenancy is not later destroyed by operation of law or by acts of the Seller, then the proceeds of this sale, and any continuing or recaptured rights of Seller in the Property, shall belong to Seller as joint tenants with full rights of survivorship and not as tenants in common; and Buyer in the event of the death of any SELLER, agree to pay any balance of the price due Seller under this contract to the surviving Seller and to accept a deed from the surviving Seller consistent with Paragraph 15.

13. JOINDER BY SELLER'S SPOUSE. Seller's spouse, if not a title holder immediately preceding acceptance, executes this Agreement only for the purpose of relinquishing all rights of dower, homestead and distributive share or in compliance with Section 561.13 of the Code of Iowa and agrees to execute the deed or real estate contract for this purpose.

14. COVID-19. Buyer and Seller acknowledge that mandatory and voluntary closures, quarantines, isolations and restrictions on businesses due to Covid-19 ("Covid-19 Issues") have the potential of causing delays or preventing either party's ability to perform their obligations within the time periods set forth in the Purchase Agreement. Examples include delays and closures by appraisers, lenders, recorders and other service providers involved in this transaction. Buyer and Seller agree that should either need an extension of

any of the deadlines set forth in the Purchase Agreement due to Covid-19 Issues, the requesting party, through their attorney, will notify the attorney for the non-requesting party via email stating the specific Covid-19 Issue which is causing the delay. Upon receipt of the email, the deadline for the matter affected by the Covid-19 Issue will be automatically extended by ten (10) days. Buyer and Seller agree that if the requesting party is unable to timely perform their obligations following the grant of an automatic ten (10) day extension, then the non-requesting party may grant an additional ten (10) day extension to the requesting party or cancel this Purchase Agreement upon five (5) business days written notice delivered via email to the attorney for the requesting party receiving the Covid-19 extension.

15. USE OF PURCHASE PRICE. At time of settlement, funds of the Purchase Price may be used to pay taxes and other liens and to acquire outstanding interests, if any, of others.

16. APPROVAL OF COURT. If the Property is an asset of an estate, trust or conservatorship, this Agreement is contingent upon Court approval unless declared unnecessary by Buyer's attorney. If the sale of the Property is subject to court approval, the fiduciary shall promptly submit this Agreement for such approval. If this Agreement is not so approved by the Closing Date, either party may declare this Agreement null and void, and all payments made hereunder shall be returned to Buyer.

17. REMEDIES OF THE PARTIES.

A. If Buyer fails to timely perform this Agreement, Seller may forfeit it as provided in the Iowa Code (Chapter 656), and all payments made shall be forfeited; or, at Seller's option, upon thirty days written notice of intention to accelerate the payment of the entire balance because of Buyer's default (during which thirty days the default is not corrected), Seller may declare the entire balance immediately due and payable. Thereafter this agreement may be foreclosed in equity and the Court may appoint a receiver.

B. If Seller fails to timely perform this Agreement, Buyer have the right to have all payments made returned to them.

C. Buyer and Seller are also entitled to utilize any and all other remedies or actions at law or in equity available to them and shall be entitled to obtain judgment for costs and attorney fees as permitted by law.

18. NOTICE. Any notice under this Agreement shall be in writing and be deemed served when it is delivered by personal delivery or by certified mail return receipt requested, addressed to the parties at the address given below.

19. CERTIFICATION. Buyer and Seller each certify that they are not acting, directly or indirectly, for or on behalf of any person, group, entity or nation named by any Executive Order or the United States Treasury Department as a terrorist, "Specially Designated National and Blocked Person" or any other banned or blocked person, entity, nation or transaction pursuant to any law, order, rule or regulation that is enforced or administered by the Office of Foreign Assets Control; and are not engaged in this transaction, directly or indirectly on behalf of, any such person, group, entity or nation. Each party hereby agrees to defend, indemnify and hold harmless the other party from and against any and all claims, damages, losses, risks, liabilities and expenses (including attorney's fees and costs) arising from or related to my breach of the foregoing certification.

20. GENERAL PROVISIONS.

A. MODIFICATION. This Agreement contains the entire agreement of the parties and no waiver, modification, release, or cancellation of this Agreement or any portion of this Agreement shall be binding unless evidenced by writing executed by the Parties with the same formality of this instrument.

B. SUCCESSORS AND ASSIGNS. This Agreement shall be binding on the heirs, personal representatives, assigns, and successors of the parties.

- C. GOVERNING LAW. This Agreement shall be governed by, construed, and enforced in accordance with the law of the State of Iowa.
- D. PARAGRAPH HEADINGS. The titles to the paragraphs in this Agreement are solely for the convenience of the parties and shall not be used to explain, modify, simplify, or aid in the interpretation of the provisions of this Agreement.
- E. TIME OF THE ESSENCE. In the performance of each part of this Agreement, time shall be of the essence. Failure to promptly assert rights herein shall not, however, be a waiver of such rights or a waiver of any existing or subsequent default. This Agreement shall survive the closing. Words and phrases herein shall be construed as in the singular or plural number, and as masculine, feminine or neuter gender according to the context.
- F. COUNTERPARTS. This Agreement may be executed in any number of counterparts, each of which shall be deemed to be an original, but all of which together shall constitute the same written instrument.

21. NO REAL ESTATE AGENT OR BROKER. Neither party has used the services of a real estate agent or broker in connection with this transaction. Each party agrees to indemnify and save harmless the other party from and against all claims, costs, liabilities and expense (including court costs and reasonable attorney's fees) incurred by the other party as a result of a breach of this representation, which shall survive closing.

22. APPROVAL BY CITY COUNCIL. This Agreement shall not be binding until it has received the final approval by Resolution of the Grimes City Council.

23. ELECTRONIC SIGNATURES. An electronic transmission or other facsimile of this document or any related document shall be deemed an original and shall be admissible as evidence of the document and the signer's execution.

24. ADDITIONAL PROVISIONS.

- A. Pursuant to Iowa Code Section 6B.52, Buyer hereby gives notice to Seller that Seller has a five-year right to renegotiate construction or maintenance damages which are not apparent as of the date of this Agreement.
- B. Buyer agrees that any drain tile located within the Property which may be damaged by Buyer's construction activities shall be repaired at no cost to Seller. Buyer shall have the right of entry upon Seller's remaining property, if necessary, for purposes of performing any such repairs.
- C. Seller agrees to credit owner with 50% of the required parkland dedication at the time of development.
- D. Seller agrees to provide voluntary annexation forms to the City of Grimes for consideration by the Grimes City Council.

The remainder of this page is intentionally left blank

SELLER:

BUYER:

City of Grimes, Iowa

By:  _____

By: _____

Scott Mikkelsen, Mayor

Address: _____

Address: 101 NE Harvey Street
Grimes, Iowa 50111

Date Signed: _____

Date Signed: _____

INDEX LEGEND

LOCATION: SEC 01-79-26, PT. SW1/4 SW1/4
REQUESTOR: CITY OF GRIMES
PROPRIETOR: KOETHE, LEMAR
6000 DOUGLAS AVE, SUITE 210
DES MOINES, IA 50322
SURVEYOR: MICHAEL A. BROONER PLS
COMPANY: CIVIL DESIGN ADVANTAGE LLC
RETURN TO: CIVIL DESIGN ADVANTAGE
3405 SE CROSSROADS DRIVE, SUITE G
GRIMES, IOWA 50111
PH: 515-369-4400

ACQUISITION PLAT**DATE OF SURVEY**

DECEMBER 29, 2020

OWNER

LEMAR KOETHE

AREA SUMMARY

10.53 AC (458,870 SF) - GROSS
0.43 AC (18,881 SF) - ROW EASEMENT
10.10 AC (439,989 SF) - NET


PARCEL '20-105' DESCRIPTION

A PART OF SOUTHWEST QUARTER OF THE SOUTHWEST QUARTER OF SECTION 01, TOWNSHIP 79 NORTH, RANGE 26 WEST OF THE FIFTH PRINCIPAL MERIDIAN, DALLAS COUNTY, IOWA AND MORE PARTICULARLY DESCRIBED AS FOLLOWS:

COMMENCING AT THE SOUTHWEST CORNER OF SAID SECTION 01; THENCE NORTH 88°59'23" EAST ALONG THE SOUTH LINE OF SAID SOUTHWEST QUARTER OF THE SOUTHWEST QUARTER, 252.75 FEET TO THE POINT OF BEGINNING; THENCE NORTH 06°53'12" EAST, 270.14 FEET TO THE SOUTHEAST CORNER OF PARCEL 'A', BEING A PART OF SAID SOUTHWEST QUARTER AS SHOWN ON THE PLAT OF SURVEY RECORDED IN BOOK 2004, PAGE 16564; THENCE NORTH 00°25'21" EAST ALONG THE EAST LINE OF SAID PARCEL 'A', 129.18 FEET; THENCE NORTH 31°41'06" EAST, 296.19 FEET; THENCE NORTH 54°14'48" EAST, 262.37 FEET; THENCE NORTH 23°08'31" EAST, 157.79 FEET; THENCE NORTH 04°16'13" EAST, 114.96 FEET; THENCE NORTH 01°27'06" EAST, 266.46 FEET TO THE NORTH LINE OF SAID SOUTHWEST QUARTER OF THE SOUTHWEST QUARTER; THENCE NORTH 88°52'58" EAST ALONG SAID NORTH LINE, 248.59 FEET; THENCE SOUTH 05°29'32" WEST, 216.34 FEET; THENCE SOUTH 11°06'47" WEST, 498.48 FEET; THENCE SOUTH 28°53'47" WEST, 321.08 FEET; THENCE SOUTH 03°19'47" EAST, 340.26 FEET TO SAID SOUTH LINE OF THE SOUTHWEST QUARTER OF THE SOUTHWEST QUARTER; THENCE SOUTH 88°59'23" WEST ALONG SAID SOUTH LINE, 475.59 FEET TO THE POINT OF BEGINNING AND CONTAINING 10.53 ACRES (458,870 SQUARE FEET). THE PROPERTY IS SUBJECT TO A ROAD EASEMENT BEING THE SOUTH 40.00 FEET THEREOF, SAID EASEMENT CONTAINS 0.43 ACRES (18,881 S.F.).

FILE: H:\2020\2012709\DWG\2012709-ACQ.DWG
DATE PLOTTED: 12/30/2020 10:41 AM
PLOTTED BY: MIKE BROONER

SHEET 1 OF 2

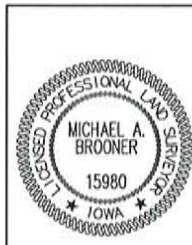

I HEREBY CERTIFY THAT THIS LAND SURVEYING DOCUMENT WAS PREPARED AND THE RELATED SURVEY WORK WAS PERFORMED BY ME OR UNDER MY DIRECT PERSONAL SUPERVISION AND THAT I AM A DULY LICENSED PROFESSIONAL LAND SURVEYOR UNDER THE LAWS OF THE STATE OF IOWA.

Michael Brooner
MICHAEL A. BROONER, P.L.S.

12-30-2020
DATE

MY LICENSE RENEWAL DATE IS DECEMBER 31, 2022
PAGES OR SHEETS COVERED BY THIS SEAL:

SHEETS 1 AND 2

PT. SW 1/4 SW 1/4 SEC. 1-79-26

REVISION:

CITY OF GRIMES - ACQUISITION PLAT - KOETHE PROPERTY


2012.709



CIVIL DESIGN ADVANTAGE


3405 CROSSROADS DRIVE, SUITE G,
GRIMES, IOWA 50111
PH: (515) 369-4400 Fax: (515) 369-4410

ACQUISITION PLAT

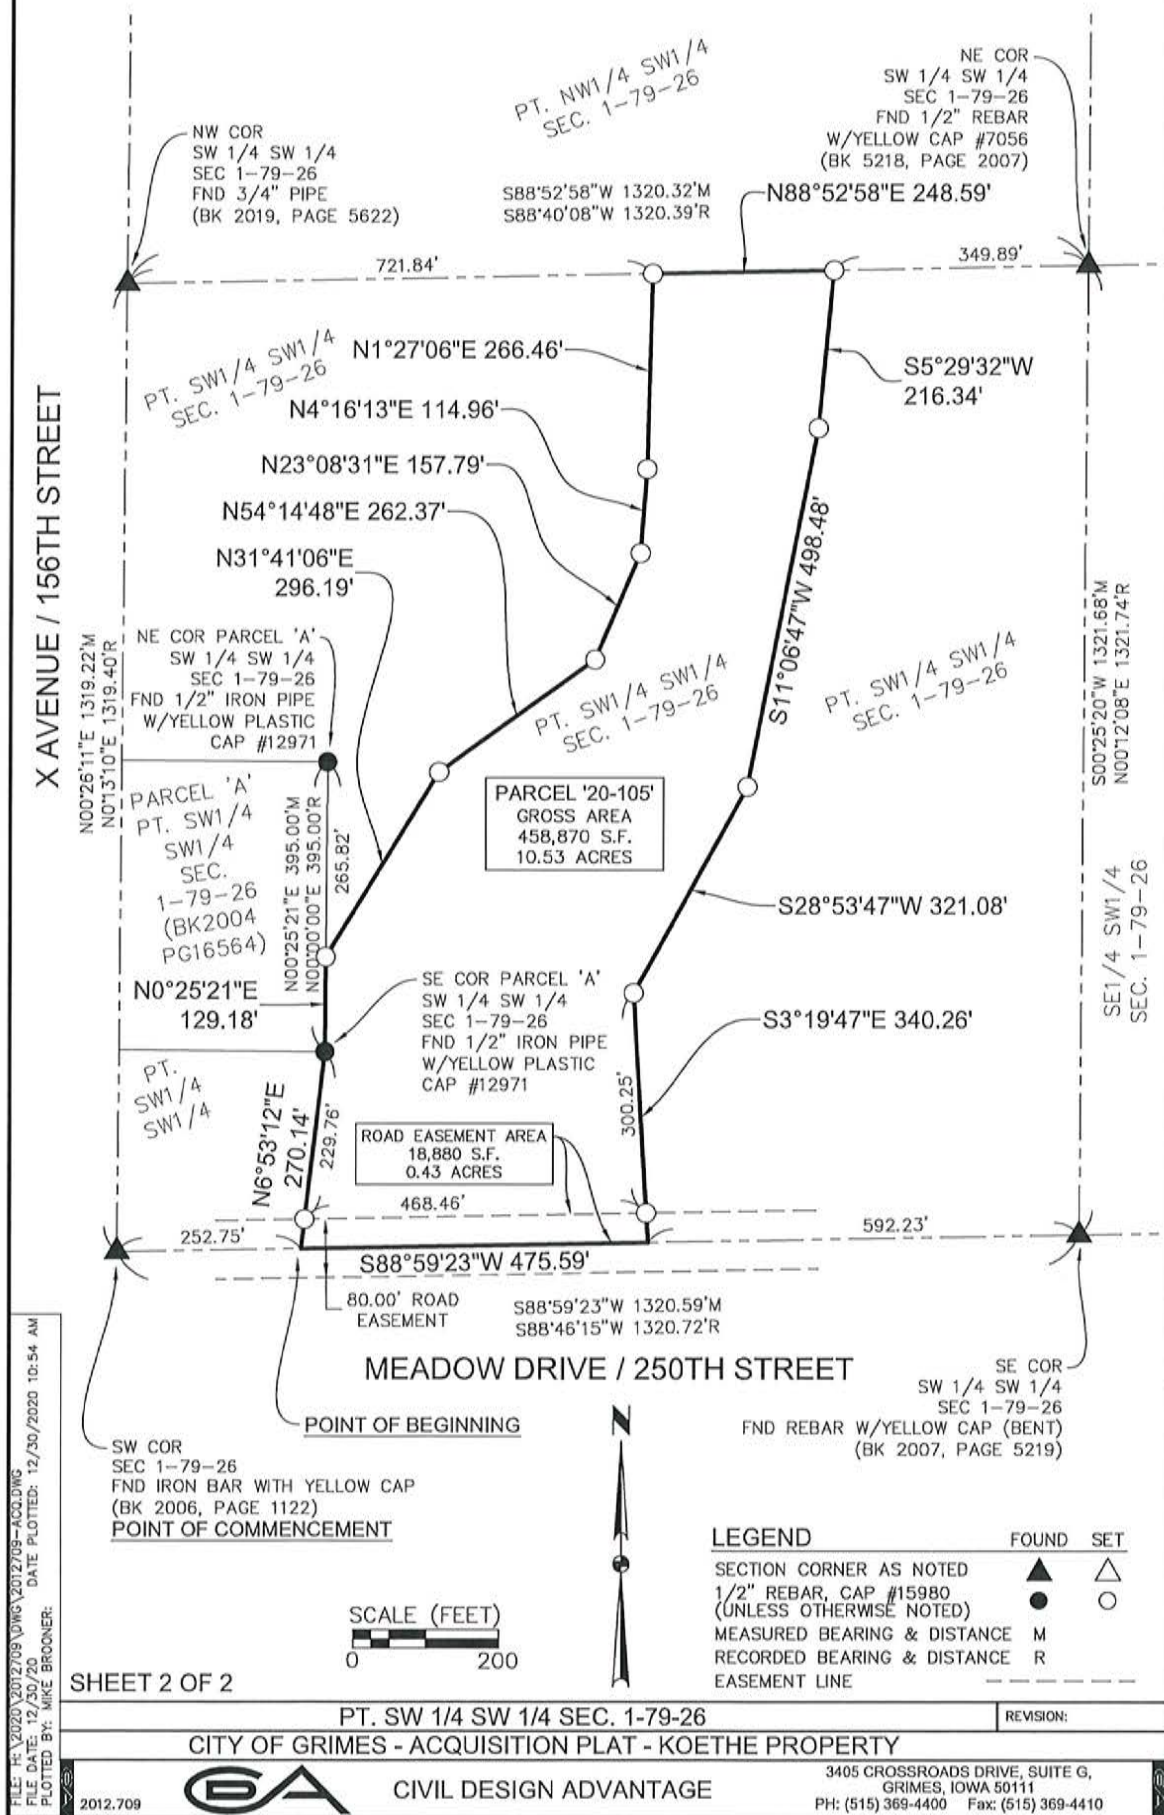

Grimes 2021 Acquisition
Far Southwest Planning Area

CITY OF
GRIMES

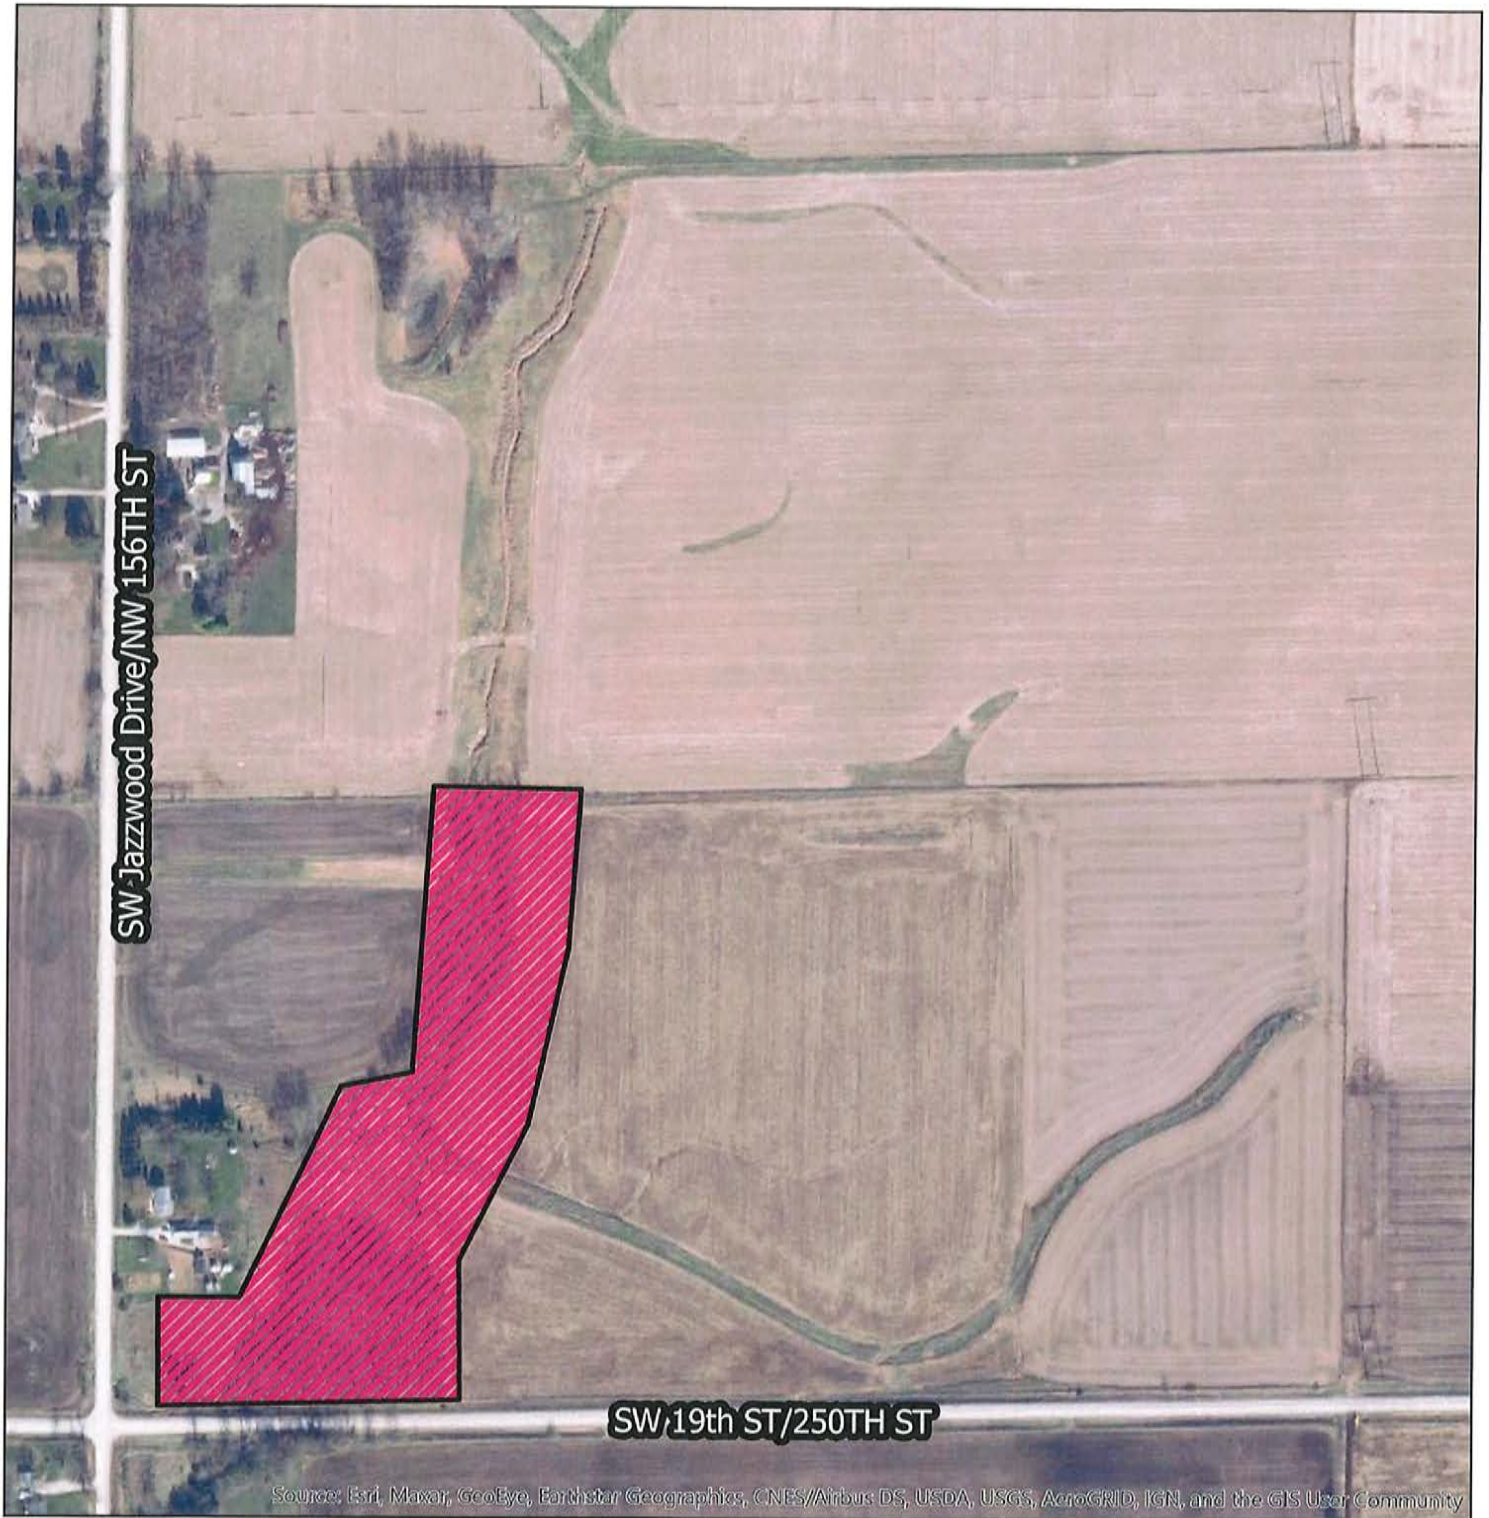

 2021 Acquisition

0 0.05 0.1 0.2 Miles





*101 NE Hawley, Grimes, Iowa 50111
515.986.3036 Fax 515.986.3846*

AGENDA MEMO

For Meeting of October 12, 2021

AGENDA HEADING: Resolution Approving Consent and Agreement for Improvements within overland flowage easement for Beaverbrooke West Plat 2 Lot 23.

SYNOPSIS: The owner of 401 NW 11th Street has requested approval to install a fence within the overland flowage easement on the subject property. The installation of the fence has been reviewed by city staff and it has been determined that the installation will not affect the city's ability to maintain the overland flowage easement.

FISCAL IMPACT:

N/A

PREVIOUS COUNCIL ACTION(S):

Approve overland flowage easement for Beaverbrooke West Plat 2.

BOARD/COMMISSION ACTION(S):

N/A

STAFF/COMMITTEE RECOMMENDATION:

Staff recommends approval of the Resolution Approving Consent and Agreement for Improvements within overland flowage easement for Beaverbrooke West Plat 2 Lot 23.

RESOLUTION APPROVING
CONSENT AND AGREEMENT FOR IMPROVEMENTS WITHIN OVERLAND FLOWAGE
EASEMENT FOR
LOT 23 IN BEAVERBROOKE WEST PLAT 2
401 NW 11TH STREET

WHEREAS, the owners of Lot 23 in Beaverbrooke West Plat 2 in the City of Grimes, Iowa (the "Property") have submitted to the City of Grimes a Consent and Agreement for Improvements within overland flowage easement to permit the installation of a fence within the easement area on the Property; and

WHEREAS, City desires to accept the Consent and Agreement for Improvements within overland flowage easement.

NOW, THEREFORE, BE IT RESOLVED BY THE CITY COUNCIL OF THE CITY OF GRIMES, IOWA:

That the Consent and Agreement for Improvements within overland flowage easement ("Consent and Agreement") regarding Lot 23, Beaverbrooke West Plat 2, is hereby accepted and approved by the City Council of the City of Grimes, that the Mayor is hereby authorized to execute such Consent and Agreement on behalf of the City, and the City Clerk to attest to his signature, and that the City Clerk is hereby authorized and directed to file the Consent and Agreement with the Polk County Recorder.

PASSED AND APPROVED this ____ day of _____, 20__.

By: _____
Scott Mikkelsen, Mayor

ATTEST:

Rochelle Williams, City Clerk

EXHIBIT A

EASEMENT AREA

A 4' chain link fence has been proposed to be constructed in an overland flowage easement on Lot 23 of Beaverbrooke West Plat 2 (401 NW 11th St) in accordance to permit number FN-21-07083.

Preparer Information: Alex Pfaltzgraff, 101 NE Harvey St, Grimes, Iowa 50111 Phone (515) 986-3036
Taxpayer Information: City of Grimes 101 NE Harvey Street, Grimes, IA 50111 (515) 986-3036
Return to: Rochelle Williams, City Clerk, City of Grimes, 101 NE Harvey St, Grimes, Iowa 50111

CONSENT AND AGREEMENT FOR IMPROVEMENTS

This CONSENT AND AGREEMENT FOR IMPROVEMENTS ("Agreement") is entered into by and between David Frazier and Lisa Frazier, a married couple, (collectively, the "Property Owners") and the City of Grimes, Iowa, a municipal corporation (hereinafter called "City"):

1. **PROPERTY DESCRIPTION.** Property Owners own that property legally described as:

Lot 23 of Beaverbrooke West Plat 2 (401 NW 11th St), an Official Plat, now included in and forming a part of the City of Grimes, Polk County, Iowa ("Property").

2. **EXISTING EASEMENT.** David Frazier and Lisa Frazier or Property Owner's predecessor in title, granted that certain overland flowage easement as shown in Beaverbrooke West Plat 2, recorded on November 14, 2003, in Book 10267, Page 55, in the real property records of Polk County, Iowa (the "Easement") to the City, which prohibited the erection of any fence or other structure within the easement areas described therein (the "Easement Area") without the prior written consent of the City.
3. **IMPROVEMENTS.** The Property Owners desire to install a fence on the Property, the exact nature and scope of which is described on Exhibit A, attached hereto and incorporated herein (the "Improvement"), which encroaches into the Easement Area, and the City has agreed to consent to the installation of the Improvement within the Easement Area, subject to the conditions set forth in this Agreement.
4. **CITY CONSENT TO INSTALLATION OF IMPROVEMENTS.** The City hereby consents to the installation of the Improvement as described herein within the Easement Area, provided that the Property Owners install and maintain the Improvement such that the Improvement does not impede the use and enjoyment of the Easement Area by the City as outlined in the Easement. Notwithstanding the foregoing, the Property shall

obtain all necessary licenses and approvals for the installation of the Improvement pursuant to City Ordinances.

5. MAINTENANCE AND LIABILITY. The Property Owners acknowledge and agree that in the event that the City exercises its rights under the Easement, including the rights to construct, reconstruct, repair, replace, enlarge, inspect and maintain the Improvement, the City's duty of restoration for the Easement Area shall be limited to grading and one seeding grass. In no event shall the City shall be responsible for any reconstruction, replacement, repair or maintenance of the fence or any improvements or structure located within the Easement Area, as the result of any activity, including, but not limited to, damage or destruction of the Property Owners' improvement by the City, City Employees, or City Contractors in connection with work in the Easement Area. Except as a result of the gross negligence or intentional misconduct of the City or City Employees, the Property Owners shall indemnify, defend and hold harmless the City from and against any loss or damage to the Property or liability from any claim by the Property Owners or any third party by reason of the construction, installation, use or maintenance of the Improvements.
6. NO OTHER CHANGE. Except as amended herein, each and every term, condition, warranty and provision of the Easement shall remain in full force and effect, and such are hereby ratified, confirmed and approved by the parties hereto.
7. TERMINATION. If the Improvement is destroyed or removed and not replaced with an identical structure to the one defined by Exhibit A within three months, or if the Improvement is replaced with a different structure which is not authorized by the City, this Agreement shall automatically terminate, and the City may file notice of the termination in the records of the Office of the County Recorder. Failure by the City to file such notice shall not be interpreted as approval or further consent by the City, and shall not impact the validity of the termination.
8. RUNS WITH THE LAND. This Agreement shall be deemed to run with the land and shall be binding on the Property Owners and on the Property Owners' heirs, successors and assigns.
9. APPROVAL BY CITY COUNCIL. This Agreement shall not be binding until it has received the final approval and acceptance by the City Council by Resolution which approval and acceptance shall be noted on this Agreement by the City Clerk.

The Property Owners do HEREBY COVENANT with the City that (i) the Property Owners hold said real estate described in this Agreement by title in fee simple; (ii) that the Property Owners have good and lawful authority to convey the same; and (iii) the Property Owners covenant to WARRANT AND DEFEND the said premises against the claims of all persons whomsoever.

Words and phrases herein, including acknowledgment hereof, shall be construed as in the singular or plural number, and as masculine or feminine gender, according to the context.

Signed this 02 day of October, 2021.

PROPERTY OWNERS

David Frazier

David Frazier

Lisa Frazier

Lisa Frazier

STATE OF IOWA)
COUNTY OF Polk) SS

On this 02 day of October, 2021, before me, the undersigned, a Notary Public in and for the State of Iowa, personally appeared David Frazier, to me known to be the identical person named in and who executed the foregoing instrument, and acknowledged that the person executed the instrument as the voluntary act of the person.



ALEX J PRADO
Commission Number 775356
My Commission Expires
October 22, 2021

Alex J Prado

Notary Public in and for the
State of Iowa

My Commission expires October 22, 2021

STATE OF IOWA)
COUNTY OF Polk) SS

On this 02 day of October, 2021, before me, the undersigned, a Notary Public in and for the State of Iowa, personally appeared Lisa Frazier, to me known to be the identical person named in and who executed the foregoing instrument, and acknowledged that these persons executed the instrument as the voluntary acts of the persons.



ALEX J PRADO
Commission Number 775356
My Commission Expires
October 22, 2021

Alex J Prado

Notary Public in and for the
State of Iowa

My Commission expires October 22, 2021

CITY OF GRIMES

By: _____
Scott Mikkelsen, Mayor

Attest:

Rochelle Williams
City Clerk

STATE OF IOWA)
) SS
COUNTY OF POLK)

On this ____ day of _____, 20__, before me, the undersigned, a Notary Public in and for the State of Iowa, personally appeared Scott Mikkelsen and Rochelle Williams, to me personally known, and, who, being by me duly sworn, did say that they are the Mayor and the City Clerk, respectively, of the City of Grimes, Iowa; that the seal affixed to the foregoing instrument is the corporate seal of the corporation, and that the instrument was signed and sealed on behalf of the corporation, by authority of its City Council, as contained in Resolution No. _____ adopted by the City Council, under Roll Call of the City Council on the ____ day of _____, 20__, and that Scott Mikkelsen and Rochelle Williams acknowledged the execution of the instrument to be their voluntary act and deed and the voluntary act and deed of the corporation, by it voluntarily executed.

Notary Public in and for the
State of Iowa

My Commission expires _____



*101 NE Hawley, Grimes, Iowa 50111
515.986.3036 Fax 515.986.3846*

AGENDA MEMO

For Meeting of October 12, 2021

AGENDA HEADING:

Resolution Accepting Storm Sewer Easement for Willow Hills Plat 1

SYNOPSIS:

An offsite storm sewer easement is needed for a portion of storm sewer that extends into the property north of the Willow Hills Plat 1 development. The property owner has executed the easement document to allow the easement and storm sewer on their property.

FISCAL IMPACT:

N/A

PREVIOUS COUNCIL ACTION(S):

Willow Hills Plat 1 – Final Plat

BOARD/COMMISSION ACTION(S):

N/A

STAFF/COMMITTEE RECOMMENDATION:

Staff would recommend acceptance and approval of the Storm Sewer Easement.

RESOLUTION NO. 10-1021

RESOLUTION ACCEPTING STORM SEWER EASEMENT FOR WILLOW HILLS PLAT 1

WHEREAS, the owners of certain property described on Exhibit A in the City of Grimes, Iowa (the "Properties") have submitted to the City of Grimes a storm sewer easement in connection with the development of Willow Hills Plat 1; and

WHEREAS, the City desires to accept the easement; and

NOW, THEREFORE, BE IT RESOLVED BY THE CITY COUNCIL OF THE CITY OF GRIMES, IOWA:

That the Storm Sewer Easement for Willow Hills Plat 1 is hereby accepted and approved by the City Council of the City of Grimes.

PASSED AND APPROVED this ____ day of _____, 20__.

By: _____
Scott Mikkelsen, Mayor

ATTEST:

Rochelle Williams, City Clerk

EXHIBIT A

THE NORTHEAST $\frac{1}{4}$ OF THE NORTHWEST FRACTIONAL $\frac{1}{4}$ OF SECTION 30,
TOWNSHIP 80 NORTH, RANGE 25 WEST OF THE 5TH P.M., NOW INCLUDED AND
FORMING A PART OF THE CITY OF GRIMES, POLK COUNTY, IOWA.

STORM SEWER EASEMENT

Preparer Information:

Bryan M. Loya
222 N.W. Sunrise Drive
Waukee, Iowa 50263
(515) 369-2502

Taxpayer Information:

City of Grimes
City Hall
101 N. Harvey Street
Grimes, Iowa 50111

Return Document To:

City of Grimes
City Hall
101 N. Harvey Street
Grimes, Iowa 50111

Grantor:

LeMar Koethe and Jennifer Koethe

Grantee:

City of Grimes, Iowa

Legal Description:

See Exhibit "A".

Document or instrument number of previously recorded documents:

N/A

STORM SEWER EASEMENT

KNOW ALL PERSONS BY THESE PRESENTS:

KNOW ALL PERSONS BY THESE PRESENTS that LeMar Koethe and Jennifer Koethe, husband and wife (hereinafter collectively called "Grantor"), for good and valuable consideration, the receipt and sufficiency of which is hereby acknowledged, do hereby convey unto the CITY OF GRIMES, IOWA, a municipal corporation (hereinafter called "City"), a perpetual storm sewer easement as, from time to time, determined by the City over, under, through and across the following described real estate:

See Exhibit "A",

(hereinafter called "Easement Area") for the purpose of the City constructing, reconstructing, repairing, grading, improving and maintaining storm sewer, together with all necessary structures and appurtenances thereto, under, over, on, through, across and within said Easement Area.

This Easement shall be subject to the following terms and conditions:

1. ERECTION AND PLACEMENT OF STRUCTURES, OBSTRUCTIONS, PLANTINGS OR MATERIALS PROHIBITED. Grantor and its grantees, assigns and transferees shall not erect any fence or other structure under, over, on, through, across or within the Easement Area without obtaining the prior written consent of the City, nor shall Grantor cause or permit any obstruction, planting or material to be placed under, over, on, through across or within the Easement Area without obtaining the prior written consent of the City.
2. CHANGE OF GRADE PROHIBITED. Grantor and its grantees, assigns and transferees shall not change the grade, elevation or contour of any part of the Easement Area without obtaining the prior written consent of the City. The City shall have the right to restore any changes in grade, elevation or contour without prior written consent of the Grantor, its grantees, assigns or transferees.
3. RIGHT OF ACCESS. The City shall have the right of access to the Easement Area and have all rights of ingress and egress reasonably necessary for the use and enjoyment of the Easement Area from property adjacent thereto as herein described, including but not limited to, the right to remove any unauthorized fences, structures, obstruction, planting or material placed or erected under, over, on, through, across or within the Easement Area.
4. MAINTENANCE. The City shall not be responsible for any maintenance of the land located within the Easement Area whatsoever and that responsibility shall remain with the Grantor, its grantees, assigns or transferees. The City may, however, perform such maintenance should it determine in its sole discretion such maintenance is needed.
5. PROPERTY TO BE RESTORED. The City shall restore the Easement Area after exercising its rights hereunder, provided, however, that the City's duty of restoration shall be limited to grading and replacing grass, sod or any other ground cover (but not including any structures, trees or shrubs). The City shall not be responsible for any construction, reconstruction, replacement, repair or maintenance of any improvements located within the Easement Area.

6. **LIABILITY.** Except as may be caused by the negligent acts or omissions of the City, its employees, agents or its representatives, the City shall not be liable for injury or property damage occurring in or to the Easement Area, the property abutting said Easement Area, nor for property damage to any improvements or obstructions thereon resulting from the City's exercise of this Easement. Grantor agrees to indemnify and hold City, its employees, agents and representatives harmless against any loss, damage, injury or any claim or lawsuit for loss, damage or injury arising out of or resulting from the negligent or intentional acts or omissions of Grantor or its employees, agents or representatives.
7. **EASEMENT BENEFIT.** This Easement shall be for the benefit of the City, its successors and assigns, and its permittees and licensees.
8. **EASEMENT RUNS WITH LAND.** This Easement shall be deemed perpetual and to run with the land and shall be binding on Grantor and on Grantor's heirs, successors and assigns.
9. **APPROVAL BY CITY COUNCIL.** This Easement shall not be binding until it has received the final approval and acceptance by the City Council by Resolution which approval and acceptance shall be noted on this Easement by the City Clerk. Grantor does **HEREBY COVENANT** with the City that (i) Grantor holds said real estate described in this Easement by title in fee simple; (ii) that Grantor has good and lawful authority to convey the same; and (iii) said Grantor covenants to **WARRANT AND DEFEND** the said premises against the claims of all persons whomsoever.

Each of the undersigned hereby relinquishes all rights of dower, homestead and distributive share, if any, in and to the interests conveyed by this Easement.

Words and phrases herein, including acknowledgment hereof, shall be construed as in the singular or plural number, and as masculine or feminine gender, according to the context.


Signed this 27th day of Sept 27, 2021.

LEMAR KOETHE

JENNIFER KOETHE

STATE OF IOWA)
) SS:
COUNTY OF Polk)

This record was acknowledged before me on this 27 day of September 2021, by LeMar Koethe.

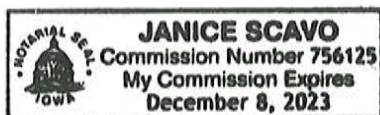

Janice Scavo
Notary Public in and for Said State

CITY OF GRIMES, IOWA

I, Rochelle Williams, City Clerk of the City of Grimes, Iowa, do hereby certify that the within and foregoing Agreement was duly approved and accepted by the City Council of said City of Grimes by Resolution and Roll Call No. _____, passed on the _____ day of _____, 20____, and this certificate is made pursuant to authority contained in said Resolution.

Signed this _____ day of _____, 20____.

Rochelle Williams
City Clerk of the City of Grimes, Iowa

EXHIBIT "A"

A PART OF THE NORTHEAST 1/4 OF THE NORTHWEST FRACTIONAL 1/4 OF SECTION 30, TOWNSHIP 80 NORTH, RANGE 25 WEST OF THE 5TH P.M., NOW INCLUDED IN AND FORMING A PART OF THE CITY OF GRIMES, POLK COUNTY, IOWA, AND BEING 10.00 FEET ON EITHER SIDE OF THE FOLOWING DESCRIBED CENTERLINE:

COMMENCING AT THE NORTHEAST CORNER OF OUTLOT 'X', WILLOW HILLS PLAT 1, AN OFFICIAL PLAT; THENCE SOUTH 89°53'25" WEST ALONG THE NORTH LINE OF SAID WILLOW HILLS PLAT 1, A DISTANCE OF 24.57 FEET TO THE POINT OF BEGINNING; THENCE NORTH 65°52'35" EAST, 35.12 FEET; THENCE NORTH 05°06'08" EAST, 35.65 FEET TO THE POINT OF TERMINUS.

STATE OF IOWA	
2021	
FINANCIAL REPORT	16207700700000
FISCAL YEAR ENDED	CITY OF GRIMES
JUNE 30, 2021	101 NE Harvey Street
CITY OF GRIMES, IOWA	GRIMES IA 50111
DUE: December 1, 2021	POPULATION: 11423

NOTE - The information supplied in this report will be shared by the Iowa State Auditor's Office, the U.S. Census Bureau, various public interest groups, and State and federal agencies.

ALL FUNDS				
	Governmental (a)	Proprietary (b)	Total Actual (c)	Budget (d)
Revenues and Other Financing Sources				
Taxes Levied on Property	11,009,390		11,009,390	10,856,039
Less: Uncollected Property Taxes-Levy Year	0		0	0
Net Current Property Taxes	11,009,390		11,009,390	10,856,039
Delinquent Property Taxes	0		0	0
TIF Revenues	3,760,296		3,760,296	3,904,556
Other City Taxes	1,687,579	0	1,687,579	2,113,665
Licenses and Permits	850,136	0	850,136	572,250
Use of Money and Property	262,066	43,431	305,497	275,550
Intergovernmental	2,711,832	0	2,711,832	2,436,172
Charges for Fees and Service	2,475,980	9,966,806	12,442,786	8,905,874
Special Assessments	13,215	0	13,215	35,000
Miscellaneous	197,009	81,522	278,531	2,193,343
Other Financing Sources	32,261,315	0	32,261,315	44,107,601
Transfers In	7,783,971	2,901,320	10,685,291	10,685,291
Total Revenues and Other Sources	63,012,789	12,993,079	76,005,868	86,085,341
Expenditures and Other Financing Uses				
Public Safety	4,939,907		4,939,907	5,609,291
Public Works	2,009,605		2,009,605	2,932,951
Health and Social Services	19,600		19,600	25,000
Culture and Recreation	1,833,376		1,833,376	2,542,761
Community and Economic Development	2,280,053		2,280,053	2,363,760
General Government	1,558,936		1,558,936	1,839,968
Debt Service	8,953,222		8,953,222	8,954,542
Capital Projects	21,703,359		21,703,359	41,991,000
Total Governmental Activities Expenditures	43,298,058	0	43,298,058	66,259,273
BUSINESS TYPE ACTIVITIES		6,732,036	6,732,036	8,002,010
Total All Expenditures	43,298,058	6,732,036	50,030,094	74,261,283
Other Financing Uses	0	0	0	0
Transfers Out	7,927,024	2,758,267	10,685,291	10,685,291
Total All Expenditures/and Other Financing Uses	51,225,082	9,490,303	60,715,385	84,946,574
Excess Revenues and Other Sources Over (Under) Expenditures/and Other Financing Uses	11,787,707	3,502,776	15,290,483	1,138,767
Beginning Fund Balance July 1, 2020	30,089,341	12,120,689	42,210,030	42,210,029
Ending Fund Balance June 30, 2021	41,877,048	15,623,465	57,500,513	43,348,796

NOTE - These balances do not include the following, which were not budgeted and are not available for city operations:

Non-budgeted Internal Service Funds	Pension Trust Funds
Private Purpose Trust Funds	Agency Funds

Indebtedness at June 30, 2021	Amount	Indebtedness at June 30, 2021	Amount
General Obligation Debt	48,230,000	Other Long-Term Debt	0
Revenue Debt	35,881,000	Short-Term Debt	0
TIF Revenue Debt	0		
		General Obligation Debt Limit	81,784,269

CERTIFICATION

The forgoing report is correct to the best of my knowledge and belief

		Publication 10/14/2021
Signature of Preparer		Phone Number 515-986- 3036
Printed name of Preparer Marcia Woodke		Date Signed 10-12-21
Signature of Mayor or other City official (Name and Title)		

PLEASE PUBLISH THIS PAGE ONLY



DES MOINES OFFICE
515-283-1000

(Tax Identification No. 41-0223337)

STATEMENT OF ACCOUNT FOR PROFESSIONAL SERVICES

City of Grimes, Iowa
Attn: Rochell Williams, City Clerk
101 NE Harvey Street
Grimes, IA 50111

September 30, 2021
Invoice No. 3696055

Client-Matter No.: 419952-00083
2021 SRF Sponsored Project Financing

For Legal Services Rendered Through September 10, 2021

INVOICE TOTAL

Total For Current Legal Fees	\$8,500.00
Total For Current Invoice	\$8,500.00

For your convenience, please remit payment to the address below or we offer the option of remitting payment electronically by wire transfer. If you have any questions regarding this information, please contact the lawyer you are working with on this project or Dorsey's Accounts Receivable Department at 1-800-861-0760. Thank you.

Mailing Instructions:
Dorsey & Whitney LLP
P.O. Box 1680
Minneapolis, MN 55480-1680

Wire Instructions:
U.S. Bank National Association
800 Nicollet Mall
Minneapolis, MN 55402

(This account is only for Wire/ACH payments)
ABA Routing Number: 091000022
Account Number: 1047-8339-8282
Swift Code: USBKUS44IMT

Please make reference to the invoice number

Service charges are based on rates established by Dorsey & Whitney. A schedule of those rates has been provided and is available upon request. Disbursements and service charges, which either have not been received or processed, will appear on a later statement.

ALL INVOICES ARE DUE 30 DAYS FROM DATE OF INVOICE UNLESS OTHERWISE EXPRESSLY AGREED BY DORSEY & WHITNEY



DES MOINES OFFICE
515-283-1000

(Tax Identification No. 41-0223337)

STATEMENT OF ACCOUNT FOR PROFESSIONAL SERVICES

City of Grimes, Iowa
Attn: Rochell Williams, City Clerk
101 NE Harvey Street
Grimes, IA 50111

September 30, 2021
Invoice No. 3696055

Client-Matter No.: 419952-00083
2021 SRF Sponsored Project Financing

For Legal Services Rendered Through September 10, 2021

Legal Services, including research, document preparation, consultation and provision of bond counsel opinion for \$2,913,000 Taxable Sewer Revenue Refunding and Improvement Bonds, SRF Series 2021

Total For Legal Fees	\$8,500.00
-----------------------------	-------------------

Total This Invoice	\$8,500.00
---------------------------	-------------------

Service charges are based on rates established by Dorsey & Whitney. A schedule of those rates has been provided and is available upon request. Disbursements and service charges, which either have not been received or processed, will appear on a later statement.

ALL INVOICES ARE DUE 30 DAYS FROM DATE OF INVOICE UNLESS OTHERWISE EXPRESSLY AGREED BY DORSEY & WHITNEY

INVOICE

ALLENDER BUTZKE ENGINEERS INC.

TO: City of Grimes
101 NE Harvey Street
Grimes, IA 50111

PROJECT NO: 195247

INVOICE NO: 195247BW17

PLEASE INCLUDE INVOICE NUMBER
ON REMITTANCE ADVICE

RE: Special Inspections (Biweekly 9/20/21-10/1/21)
Grimes RO WTP
NW 18th St & N James St, Grimes, Iowa

INVOICE DATE: 10/1/2021

Description of Services	Amount	Unit Price	Total
Technician III	2.0 hrs	\$63.00 /Hour	\$126.00
Transportation Charges	15.0 miles	\$0.78 /Mile	\$11.70
Nuclear moisture/density gauge(304-307)	4.0 tests	\$14.75 /Test	\$59.00
Engineering Review & Report Preparation	0.5 hrs	\$148.00 /Hour	\$74.00
Compaction Tests: 9/20/21			
		Total Due	\$270.70

REMIT TO: ALLENDER BUTZKE ENGINEERS, INC.
3660 109th Street
Urbandale, Iowa 50322
Phone No. 515-252-1885

Total invoice amount due upon receipt of invoice. Accounts not paid within 30 days after invoice date are subject to a 1 1/2% per month late charge.

When you provide a check as payment, you authorize us either to use information from your check to make a one-time electronic fund transfer from your account or to process the payment as a check transaction. When we use information from your check to make an electronic fund transfer, funds may be withdrawn from your account as soon as the same day we receive your payment, and you will not receive the check back from your financial institution.

APPLICATION FOR PARTIAL PAYMENT OF CONTRACT



Project Title: WRA Connector
Contractor: Veenstra & Kimm, Inc.
Address: 3000 Westown Parkway, West Des Moines, IA 50266
Finance Budget Code: 328-815-6407 **Finance Project #**
Vendor Project or Invoice #: **PO #**
Original Contract Date: February 26, 2019 **Vendor #** 2157

Date of Council Meeting: October 12, 2021 **PAYMENT REQUEST #** 34
PAYMENT PERIOD: From: August 22, 2021 Through: September 18, 2021

Contract Summary

Original Contract Amount:	\$	882,000.00	
Net change by Change Orders:	\$	66,000.00	
Contract Amount to Date: (line 1 ± 2)	\$	948,000.00	
Total completed and stored to date:	\$	448,035.45	
Retainage: 0 % of Completed Work:	\$	-	
Total Earned less Retainage:	\$	448,035.45	
Less previous applications for payment:	\$	435,058.39	
SUBTOTAL	\$		12,977.06

OTHER CHARGES (Attach an Itemized list) \$ -

CURRENT PAYMENT DUE \$ 12,977.06

Balance to finish, including retainage: \$ 499,964.55

Contract Time Remaining (If applicable) - Working Days

The undersigned Contractor certifies that to the best of the Contractor's knowledge, information and belief the work covered by this Application for Payment has been completed in accordance with the Contract Documents, that all the amounts have been paid by the Contractor for work for which previous Certificate(s) for Payment were issued and payments received from the Owner, and that current payment shown herein is now due.

Construction Contractor Approval:

Firm Name

Signature

Date

Engineer / Consultant Approval:

Veenstra & Kimm, Inc.

Firm Name

Signature

Date

City of Grimes Staff Approval:

Signature

Date

City of Grimes Council Approval:

Signature

Date

Submit to: Matt Ahrens, P.E. - City Engineer - Engineering Department

E-mail: mahrens@grimesiowa.gov Phone: (515) 986-4050 Fax: (515) 986-4480

APPLICATION FOR PARTIAL PAYMENT OF CONTRACT

Previous Applications for Payment

No.	Date	Amount
1	April 9, 2019	\$ 3,410.10
2	May 14, 2019	\$ 3,784.00
3	June 11, 2019	\$ 3,084.78
4	July 9, 2019	\$ 4,757.29
5	August 13, 2019	\$ 1,845.40
6	September 10, 2019	\$ 228.91
7	October 8, 2019	\$ 877.32
8	November 12, 2019	\$ 4,026.12
9	December 9, 2019	\$ 9,595.24
10	January 14, 2020	\$ 4,855.90
11	February 11, 2020	\$ 2,699.94
12	March 10, 2020	\$ 1,328.45
13	April 14, 2020	\$ 1,506.55
14	February 11, 2020	\$ 24,359.53
15	March 10, 2020	\$ 10,500.50
16	April 14, 2020	\$ 5,165.23
17	May 12, 2020	\$ 11,490.30
18	June 9, 2020	\$ 6,605.10
19	July 14, 2020	\$ 57,078.16
20	August 11, 2020	\$ 36,812.00
21	September 22, 2020	\$ 45,013.14
22	October 13, 2020	\$ 32,958.72
23	November 10, 2020	\$ 28,597.90
24	December 22, 2020	\$ 11,743.35
25	January 12, 2021	\$ 5,444.50
26	February 9, 2021	\$ 27,474.28
27	March 9, 2021	\$ 11,301.96
28	April 27, 2021	\$ 15,104.50
29	May 11, 2021	\$ 9,751.90
30	June 8, 2021	\$ 17,322.10
31	July 13, 2021	\$ 19,548.00
32	August 10, 2021	\$ 5,586.82
33	September 14, 2021	\$ 11,200.40
34		
35		

Previous Applications for Payment

No.	Date	Amount
36		
37		
TOTAL \$ 435,058.39

Record of Change Orders

No.	Date	Amount
1	September 22, 2020	\$ -
2	October 27, 2020	\$ 66,000.00
3		
4		
TOTAL \$ 66,000.00

Contract Time Remaining

Contract Period:	Working Days
Original Contract Date:	February 26, 2019
Original Contract Time:	
Added by Change Order:	
Contract Time to Date:	-
Time Used to Date:	
Contract Time Remaining:	-

REC'D SEP 30 2021



VEENSTRA & KIMM, INC.

3000 Westown Parkway • West Des Moines, Iowa 50266-1320

515-225-8000 • 515-225-7848 (FAX) • 800-241-8000 (WATS)

STATEMENT OF PROFESSIONAL SERVICES

City of Grimes
Attn: Matt Ahrens
101 NE Harvey
Grimes, IA 50111

September 24, 2021
Project No: 128107
Invoice No: 21

Project Manager H. Veenstra Jr.

Engineering services for WRA Connector - Phase 2 - Design Services:

Professional Services from August 22, 2021 to September 18, 2021

Professional Personnel

	Hours	Rate	Amount	
Clerical II	3.00	70.00	210.00	
Clerical III	2.00	60.00	120.00	
Engineer I-B	2.00	176.00	352.00	
Engineer I-D	18.50	160.00	2,960.00	
Engineer III-B	9.50	128.00	1,216.00	
Drafter IA	4.00	107.00	428.00	
Drafter IB	24.00	100.00	2,400.00	
Drafter II	38.00	94.00	3,572.00	
Surveyor I	2.50	127.00	317.50	
Technician I	2.00	93.00	186.00	
Technician II	10.50	86.00	903.00	
Totals	116.00		12,664.50	
Total Labor				12,664.50

Unit Billing

Mileage	42.56	
Robotics	270.00	
Total Units	312.56	312.56

Billing Limits

	Current	Prior	To-Date	
Total Billings	12,977.06	379,177.39	392,154.45	
Limit			430,000.00	
Remaining			37,845.55	
Total this Invoice				\$12,977.06

Billings to Date

	Current	Prior	Total
Labor	12,664.50	359,824.00	372,488.50
Expense	0.00	55.00	55.00
Unit	312.56	19,298.39	19,610.95
Totals	12,977.06	379,177.39	392,154.45

APPLICATION FOR PARTIAL PAYMENT OF CONTRACT



Project Title: Northwest Territory Lift Station and Forced Main Project
Contractor: Veenstra & Kimm, Inc.
Address: 3000 Westown Parkway, West Des Moines, IA 50266
Finance Budget Code: 329-815-6407 **Finance Project #**
Vendor Project or Invoice #: **PO #**
Original Contract Date: April 14, 2020 **Vendor #** 2157

Date of Council Meeting: October 12, 2021 **PAYMENT REQUEST #** 17
PAYMENT PERIOD: From: August 22, 2021 Through: September 18, 2021

Contract Summary

Original Contract Amount:	\$	4,200.00	
Net change by Change Orders:	\$	177,950.00	
Contract Amount to Date: (line 1 ± 2)	\$	182,150.00	
Total completed and stored to date:	\$	170,499.32	
Retainage: 0 % of Completed Work:	\$	-	
Total Earned less Retainage:	\$	170,499.32	
Less previous applications for payment:	\$	146,857.36	
SUBTOTAL	\$	23,641.96	

OTHER CHARGES (Attach an Itemized list) \$ -

CURRENT PAYMENT DUE \$ 23,641.96

Balance to finish, including retainage: \$ 11,650.68

Contract Time Remaining (If applicable) - Working Days

The undersigned Contractor certifies that to the best of the Contractor's knowledge, information and belief the work covered by this Application for Payment has been completed in accordance with the Contract Documents, that all the amounts have been paid by the Contractor for work for which previous Certificate(s) for Payment were issued and payments received from the Owner, and that current payment shown herein is now due.

Construction Contractor Approval:

Firm Name

Signature

Date

Engineer / Consultant Approval:

Veenstra & Kimm, Inc.

Firm Name

Signature

Date

City of Grimes Staff Approval:

Signature

Date

City of Grimes Council Approval:

Signature

Date

Submit to: Matt Ahrens, P.E. - City Engineer - Engineering Department

E-mail: mahrens@grimesiowa.gov Phone: (515) 986-4050 Fax: (515) 986-4480

APPLICATION FOR PARTIAL PAYMENT OF CONTRACT

Previous Applications for Payment

No.	Date	Amount
1	June 9, 2020	\$ 4,099.95
2	July 14, 2020	\$ 100.05
3	August 11, 2020	\$ 5,264.00
4	September 22, 2020	\$ 2,287.30
5	October 13, 2020	\$ 5,346.00
6	November 10, 2020	\$ 7,088.00
7	December 22, 2020	\$ 4,495.00
8	January 12, 2021	\$ 34,960.60
9	February 9, 2021	\$ 27,401.95
10	March 9, 2021	\$ 1,107.15
11	April 27, 2021	\$ 4,747.40
12	May 11, 2021	\$ 3,512.98
13	June 8, 2021	\$ 8,051.10
14	July 13, 2021	\$ 10,893.34
15	August 10, 2021	\$ 6,822.00
16	September 14, 2021	\$ 20,680.54
17		
18		
19		
20		
21		
22		
23		
24		
25		
26		
27		
28		
29		
30		
31		
32		
33		
34		
35		

Previous Applications for Payment

No.	Date	Amount
36		
37		
TOTAL \$ 146,857.36

Record of Change Orders

No.	Date	Amount
1	June 9, 2020	\$ 69,750.00
2	September 22, 2020	\$ 18,200.00
3	February 9, 2021	\$ 90,000.00
4		
5		
6		
7		
8		
9		
10		
11		
12		
13		
14		
15		
16		
17		
18		
19		
20		
21		
22		
23		
24		
25		

TOTAL \$ 177,950.00

Contract Time Remaining

Contract Period:	Working Days
Original Contract Date:	April 14, 2020
Original Contract Time:	
Added by Change Order:	
Contract Time to Date:	-
Time Used to Date:	
Contract Time Remaining:	-



VEENSTRA & KIMM, INC.

3000 Westown Parkway • West Des Moines, Iowa 50266-1320

515-225-8000 • 515-225-7848 (FAX) • 800-241-8000 (WATS)

STATEMENT OF PROFESSIONAL SERVICES

City of Grimes
Attn: Matt Ahrens
101 NE Harvey
Grimes, IA 50111

September 24, 2021
Project No: 128114
Invoice No: 7

Project Manager H. Veenstra Jr.

Engineering services for Northwest Territory Lift Station and Force Main - Phase 3 - Construction Services:

Professional Services from August 22, 2021 to September 18, 2021

Professional Personnel

	Hours	Rate	Amount	
Management I	2.00	186.00	372.00	
Clerical II	1.50	70.00	105.00	
Engineer X	25.50	83.00	2,116.50	
Drafter IA	30.50	107.00	3,263.50	
Drafter II	2.00	94.00	188.00	
Construction Manager	34.00	180.00	6,120.00	
Technician III	140.00	79.00	11,060.00	
Totals	235.50		23,225.00	
Total Labor				23,225.00

Unit Billing

Mileage		412.16	
Duplication		4.80	
Total Units		416.96	416.96

Billing Limits

	Current	Prior	To-Date
Total Billings	23,641.96	54,707.36	78,349.32
Limit			90,000.00
Remaining			11,650.68

Total this Invoice \$23,641.96

Billings to Date

	Current	Prior	Total
Labor	23,225.00	52,467.50	75,692.50
Expense	0.00	1,000.00	1,000.00
Unit	416.96	1,239.86	1,656.82
Totals	23,641.96	54,707.36	78,349.32

APPLICATION FOR PARTIAL PAYMENT OF CONTRACT



Project Title: New 1.5 MG Elevated Storage Tower - Construction Phase
Contractor: McClure Engineering Company
Address: 1360 NW 121st Street, Clive, Iowa 50325
Finance Budget Code: 323-810-6407 **Finance Project #**
Vendor Project or Invoice #: 135975 **PO #**
Original Contract Date: September 10, 2019 **Vendor #** 2830

Date of Council Meeting: 10/12/2021 **PAYMENT REQUEST #** 22
PAYMENT PERIOD: From: August 29, 2021 Through: September 25, 2021

Contract Summary

Original Contract Amount:	\$	218,080.00	
Net change by Change Orders:	\$	-	
Contract Amount to Date: (line 1 ± 2)	\$	218,080.00	
Total completed and stored to date:	\$	208,459.04	
Retainage: 5 % of Completed Work:			
Total Earned less Retainage:	\$	208,459.04	
Less previous applications for payment:	\$	206,986.91	
SU ## ##			\$ 1,472.13

OTHER CHARGES (Attach an itemized list) \$ -

CURRENT PAYMENT DUE \$ 1,472.13

Balance to finish, including retainage: \$ 9,620.96

Contract Time Remaining (If applicable) - Working Days

The undersigned Contractor certifies that to the best of the Contractor's knowledge, information and belief the work covered by this Application for Payment has been completed in accordance with the Contract Documents, that all the amounts have been paid by the Contractor for work for which previous Certificate(s) for Payment were issued and payments received from the Owner, and that current payment shown herein is now due.

Construction Contractor Approval:

Firm Name

Signature

Date

Engineer / Consultant Approval:

McClure Engineering Company

Firm Name

Signature

10/12/2021

Date

City of Grimes Staff Approval:

Signature

10-5-21

Date

City of Grimes Council Approval:

Signature

Date

Submit to: Matt Ahrens, P.E. - City Engineer - Engineering Department

E-mail: mahrens@grimesiowa.gov Phone: (515) 986-4050 Fax: (515) 986-4480

APPLICATION FOR PARTIAL PAYMENT OF CONTRACT

Previous Applications for Payment

No.	Date	Amount
1	October 22, 2019	\$ 9,697.00
2	January 14, 2020	\$ 50,943.10
3	February 11, 2020	\$ 11,164.00
4	March 24, 2020	\$ 3,948.50
5	April 28, 2020	\$ 10,193.00
6	May 26, 2020	\$ 14,840.00
7	June 23, 2020	\$ 23,807.00
8	July 14, 2020	\$ 19,005.00
9	August 25, 2020	\$ 11,215.00
10	September 22, 2020	\$ 15,214.00
11	October 13, 2020	\$ 6,698.00
12	November 24, 2020	\$ 7,030.50
13	January 12, 2021	\$ 8,201.00
14	February 23, 2021	\$ 6,374.00
15	March 23, 2021	\$ 337.50
16	April 27, 2021	\$ 872.50
17	May 25, 2021	\$ 1,652.50
18	June 22, 2021	\$ 3,120.00
19	August 10, 2021	\$ 495.00
20	August 24, 2021	\$ 1,465.00
21	September 28, 2021	\$ 714.31
22		
23		
24		
25		
26		
27		
28		
29		
30		
31		
32		
33		
34		
35		

Previous Applications for Payment

No.	Date	Amount
36		
37		
TOTAL \$ 206,986.91

Record of Change Orders

No.	Date	Amount
1		
2		
TOTAL \$ -

Contract Time Remaining

Contract Period:	Working Days
Original Contract Date:	September 10, 2019
Original Contract Time:	
Added by Change Order:	
Contract Time to Date:	-
Time Used to Date:	
Contract Time Remaining:	-



1360 NW 121st Street
Clive, IA 50325

Rochelle Williams
City of Grimes, IA
101 Northeast Harvey Street
Grimes, IA 50111

September 30, 2021
Project No: 0000191105-000
Invoice No: 135975
Due Date: October 30, 2021

Project 0000191105-000 New 1.5 MG Elevated Storage Tower - Construction Phase
Professional Services from August 29, 2021 to September 25, 2021

Phase K. Construction Administration

Billing Phase	Fee	Percent Complete	Earned	Previous Billing	Current Billing
Construction Administrations	80,400.00	99.50	79,998.00	79,998.00	0.00
Total Fee	80,400.00		79,998.00	79,998.00	0.00
Total Fee					0.00
Total this Phase					0.00

Phase M. Resident Project Representative

	Hours	Rate	Amount
On-Site Representative II	9.00	145.00	1,305.00
Totals	9.00		1,305.00
Total Labor			1,305.00

Reimbursable Miles 2.13

	Current	Prior	To-Date
Total Billings	1,307.13	117,974.01	119,281.14
Contract Limit (not-to-exceed)			120,000.00
Contract Limit Remaining			718.86
Total this Phase			\$1,307.13

Phase Q. Record Drawings

	Current	Prior	To-Date
Total Billings	0.00	0.00	0.00
Contract Limit (not-to-exceed)			4,480.00
Contract Limit Remaining			4,480.00
Total this Phase			0.00

Phase T. SRF Loan Application & Administrative Services

Now accepting Credit Cards. Please email ccpayment@mecresults.com for a secure payment link. DO NOT EMAIL YOUR CREDIT CARD NUMBER. We impose a surcharge of 3.5% on all credit card transactions, which is not greater than our cost of acceptance.

Project	0000191105-000	Grimes - New 1.5 MG Elevated Storage	Invoice	135975
---------	----------------	--------------------------------------	---------	--------

	Hours	Rate	Amount	
Project Coordinator	3.00	90.00	270.00	
Totals	3.00		270.00	
Total Labor				270.00
	Current	Prior	To-Date	
Total Billings	270.00	8,235.00	8,505.00	
Contract Limit (not-to-exceed)			8,400.00	
Amount Adjusted this Period				-105.00
		Total this Phase		\$165.00
		Total Due this Invoice		\$1,472.13

Outstanding Invoices

Number	Date	Balance
135649	8/31/2021	714.31
Total		714.31

APPLICATION FOR PARTIAL PAYMENT OF CONTRACT



Project Title: Grimes Water Main Improvements (ASR to Standpipe)
Contractor: McClure Engineering Company
Address: 1360 NW 121st Street, Clive, IA 50325
Finance Budget Code: 359-810-6407 **Finance Project #**
Vendor Project or Invoice #: **PO #**
Original Contract Date: August 10, 2021 **Vendor #** 2830

Date of Council Meeting: October 12, 2021 **PAYMENT REQUEST #** 2
PAYMENT PERIOD: From: August 28, 2021 Through: September 25, 2021

Contract Summary

Original Contract Amount:	\$	98,000.00	
Net change by Change Orders:	\$	-	
Contract Amount to Date: (line 1 ± 2)	\$	98,000.00	
Total completed and stored to date:	\$	85,196.92	
Retainage: 0 % of Completed Work:	\$	-	
Total Earned less Retainage:	\$	85,196.92	
Less previous applications for payment:	\$	80,594.01	
SUBTOTAL	\$		4,602.91

OTHER CHARGES (Attach an itemized list) \$ -


CURRENT PAYMENT DUE \$ 4,602.91

Balance to finish, including retainage: \$ 12,803.08

Contract Time Remaining (If applicable) N/A Working Days

The undersigned Contractor certifies that to the best of the Contractor's knowledge, information and belief the work covered by this Application for Payment has been completed in accordance with the Contract Documents, that all the amounts have been paid by the Contractor for work for which previous Certificate(s) for Payment were issued and payments received from the Owner, and that current payment shown herein is now due.

Construction Contractor Approval: McClure Engineering Company

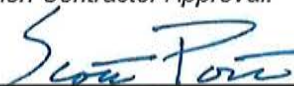Signature:  Firm Name: _____ Date: October 1, 2021

Engineer / Consultant Approval: Firm Name: _____

Signature: _____ Date: _____

City of Grimes Staff Approval:  Date: 10-5-21

City of Grimes Council Approval: Signature: _____ Date: _____

Submit to: Matt Ahrens, P.E. - City Engineer - Engineering Department

E-mail: mahrens@grimesiowa.gov **Phone:** (515) 986-4050 **Fax:** (515) 986-4480

APPLICATION FOR PARTIAL PAYMENT OF CONTRACT

Previous Applications for Payment

No.	Date	Amount
1	September 14, 2021	\$ 80,594.01
2		
3		
Previous Applications for Payment

No.	Date	Amount
36		
37		
TOTAL \$ 80,594.01

Record of Change Orders

No.	Date	Amount
1		
2		
TOTAL \$ -

Contract Time Remaining

Contract Period:	Working Days
Original Contract Date:	August 10, 2021
Original Contract Time:	N/A
Added by Change Order:	N/A
Contract Time to Date:	N/A
Time Used to Date:	N/A
Contract Time Remaining:	N/A



1360 NW 121st Street
Clive, IA 50325

Matt Ahrens
City of Grimes, IA
101 Northeast Harvey Street
Grimes, IA 50111

September 30, 2021
Project No: 0000210876-000
Invoice No: 135870
Due Date: October 30, 2021

Project 0000210876-000 Grimes Emergency Water Main - Main St. to James St.

Professional Services from August 29, 2021 to September 25, 2021

Phase 600 Construction Services

	Hours	Rate	Amount
Engineering Technician II	9.00	130.00	1,170.00
On Site Representative I	2.00	110.00	220.00
Principal	5.00	270.00	1,350.00
Project Manager II	8.25	220.00	1,815.00
Totals	24.25		4,555.00
Total Labor			4,555.00

Reimbursable Miles

47.91

Total this Phase \$4,602.91

Total Due this Invoice \$4,602.91

APPLICATION FOR PARTIAL PAYMENT OF CONTRACT



Project Title: Reverse Osmosis Water Treatment Plant - Phase 1
Contractor: McClure Engineering Company
Address: 1360 NW 121st Street, Clive, Iowa 50325
Finance Budget Code: 324-810-6407 **Finance Project #**
Vendor Project or Invoice #: 135974 **PO #**
Original Contract Date: August 13, 2019 **Vendor #** 2830

Date of Council Meeting: October 12, 2021 **PAYMENT REQUEST #** 23
PAYMENT PERIOD: From: August 29, 2021 Through: September 25, 2021

Contract Summary

Original Contract Amount:	\$	1,183,985.00	
Net change by Change Orders:	\$	137,500.00	
Contract Amount to Date: (line 1 ± 2)	\$	1,321,485.00	
Total completed and stored to date:	\$	1,211,126.51	
Retainage: 5 % of Completed Work:			
Tot April 27, 2021	\$	1,211,126.51	
Less previous applications for payment:	\$	1,186,392.28	
SUBTOTAL	\$		24,734.23

OTHER CHARGES (Attach an itemized list) \$ -

CURRENT PAYMENT DUE \$ 24,734.23

Balance to finish, including retainage: \$ 110,358.49

Contract Time Remaining (If applicable) - Working Days

The undersigned Contractor certifies that to the best of the Contractor's knowledge, information and belief the work covered by this Application for Payment has been completed in accordance with the Contract Documents, that all the amounts have been paid by the Contractor for work for which previous Certificate(s) for Payment were issued and payments received from the Owner, and that current payment shown herein is now due.

Construction Contractor Approval:

Firm Name

Signature

Date

Engineer / Consultant Approval:

McClure Engineering Company

Firm Name

Signature

Date

City of Grimes Staff Approval:

Signature

Date

City of Grimes Council Approval:

Signature

Date

Submit to: Matt Ahrens, P.E. - City Engineer - Engineering Department

E-mail: mahrens@grimesiowa.gov Phone: (515) 986-4050 Fax: (515) 986-4480

APPLICATION FOR PARTIAL PAYMENT OF CONTRACT

Previous Applications for Payment

No.	Date	Amount
1	September 24, 2019	\$ 39,284.00
2	October 22, 2019	\$ 18,073.50
3	January 14, 2020	\$ 87,335.85
4	February 11, 2020	\$ 46,089.20
5	March 24, 2020	\$ 67,693.38
6	April 28, 2020	\$ 45,078.45
7	May 26, 2020	\$ 59,753.25
8	June 23, 2020	\$ 61,876.53
9	July 14, 2020	\$ 57,086.05
10	August 25, 2020	\$ 49,286.35
11	September 22, 2020	\$ 78,042.73
12	October 13, 2020	\$ 54,561.40
13	November 24, 2020	\$ 58,119.25
14	January 12, 2021	\$ 153,484.26
15	February 23, 2021	\$ 56,349.99
16	March 23, 2021	\$ 55,774.60
17	April 27, 2021	\$ 43,954.59
18	May 25, 2021	\$ 42,002.25
19	June 22, 2021	\$ 37,325.05
20	August 1, 2021	\$ 21,294.71
21	August 24, 2021	\$ 33,426.00
22	September 28, 2021	\$ 20,500.89
23		
24		
25		
26		
27		
28		
29		
30		
31		
32		
33		
34		
35		

Previous Applications for Payment

No.	Date	Amount
36		
37		
TOTAL \$ 1,186,392.28

Record of Change Orders

No.	Date	Amount
1	September 8, 2020	\$ 28,500.00
2	November 11, 2020	\$ 35,000.00
3	September 14, 2021	\$ 74,000.00
4		
5		
6		
7		
8		
9		
10		
11		
12		
13		
14		
15		
16		
17		
18		
19		
20		
21		
22		
23		
24		
25		

TOTAL \$ 137,500.00

Contract Time Remaining

Contract Period:	Working Days
Original Contract Date:	August 13, 2019
Original Contract Time:	
Added by Change Order:	
Contract Time to Date:	-
Time Used to Date:	
Contract Time Remaining:	-



1360 NW 121st Street
Clive, IA 50325

Rochelle Williams
City of Grimes, IA
101 Northeast Harvey Street
Grimes, IA 50111

September 30, 2021
Project No: 0000190904-000
Invoice No: 135974
Due Date: October 30, 2021

Project 0000190904-000 Grimes Reverse Osmosis Water Treatment Plant - Phase 1

Professional Services from August 29, 2021 to September 25, 2021

Phase H. Value Engineering/Design Thoroughness Review

Billing Phase	Fee	Percent Complete	Earned	Previous Billing	Current Billing
Value Engineering/Design Thoroughness Re	49,105.00	100.00	49,105.00	49,105.00	0.00
Total Fee	49,105.00		49,105.00	49,105.00	0.00
Total Fee					0.00
Total this Phase					0.00

Phase I. Advertising, Bidding, Contract Award

Billing Phase	Fee	Percent Complete	Earned	Previous Billing	Current Billing
Advertising, Bidding, Contract Award	24,490.00	100.00	24,490.00	24,490.00	0.00
Total Fee	24,490.00		24,490.00	24,490.00	0.00
Total Fee					0.00
Total this Phase					0.00

Phase J. Paper Copies of Final Project Documents

Billing Phase	Fee	Percent Complete	Earned	Previous Billing	Current Billing
Paper Copies of Final Project Documents	7,100.00	100.00	7,100.00	7,100.00	0.00
Total Fee	7,100.00		7,100.00	7,100.00	0.00
Total Fee					0.00
Total this Phase					0.00

Phase K. Construction Administration

Now accepting Credit Cards. Please email ccpayment@mecresults.com for a secure payment link. DO NOT EMAIL YOUR CREDIT CARD NUMBER. We impose a surcharge of 3.5% on all credit card transactions, which is not greater than our cost of acceptance.

Project	0000190904-000	Grimes Reverse Osmosis WTP - Phase 1	Invoice	135974
---------	----------------	--------------------------------------	---------	--------

Billing Phase	Fee	Percent Complete	Earned	Previous Billing	Current Billing
Construction Administration	563,000.00	95.60	538,228.00	527,584.20	10,643.80
Total Fee	563,000.00		538,228.00	527,584.20	10,643.80
Total Fee					10,643.80
Total this Phase					\$10,643.80

Phase	L.	Construction Staking			
			Current	Prior	To-Date
Total Billings			0.00	19,498.18	19,498.18
Contract Limit (not-to-exceed)					20,570.00
Contract Limit Remaining					1,071.82
Total this Phase					0.00

Phase	M.	Resident Project Representative			
			Hours	Rate	Amount
On-Site Representative II			90.00	145.00	13,050.00
Totals			90.00		13,050.00
Total Labor					13,050.00
Reimbursable Expenses					
R - Per Diem					18.21
Total Reimbursables					18.21

Reimbursable Miles					324.72
			Current	Prior	To-Date
Total Billings			13,392.93	478,500.00	491,892.93
Contract Limit (not-to-exceed)					546,500.00
Contract Limit Remaining					54,607.07
Total this Phase					\$13,392.93

Phase	Q.	Record Drawings			
Total this Phase					0.00

Phase	T.	SRF Loan Administration			
			Hours	Rate	Amount
Project Coordinator			7.75	90.00	697.50
Totals			7.75		697.50
Total Labor					697.50
			Current	Prior	To-Date
Total Billings			697.50	16,615.00	17,312.50
Contract Limit (not-to-exceed)					20,280.00
Contract Limit Remaining					2,967.50
Total this Phase					\$697.50

Phase	V.	Electrical Room Re-Design			
-------	----	---------------------------	--	--	--

Now accepting Credit Cards. Please email ccpayment@mecresults.com for a secure payment link. DO NOT EMAIL YOUR CREDIT CARD NUMBER. We impose a surcharge of 3.5% on all credit card transactions, which is not greater than our cost of acceptance.

Project	0000190904-000	Grimes Reverse Osmosis WTP - Phase 1	Invoice	135974
---------	----------------	--------------------------------------	---------	--------

Billing Phase	Fee	Percent Complete	Earned	Previous Billing	Current Billing
Electrical Room Re-Design	28,500.00	100.00	28,500.00	28,500.00	0.00
Total Fee	28,500.00		28,500.00	28,500.00	0.00
Total Fee					0.00
Total this Phase					0.00

Phase W. Electrical Component Re-Design

Billing Phase	Fee	Percent Complete	Earned	Previous Billing	Current Billing
Electrical Component Re-Design	35,000.00	100.00	35,000.00	35,000.00	0.00
Total Fee	35,000.00		35,000.00	35,000.00	0.00
Total Fee					0.00
Total this Phase					0.00
Total Due this Invoice					\$24,734.23

Outstanding Invoices

Number	Date	Balance
135648	8/31/2021	20,500.99
Total		20,500.99

Contractor's Application for Payment No.

22 (Twenty-two)

Application Period: 9/1/2021 to 9/30/2021 Application Date: 10/1/2021


To (Owner):	City of Grimes, IA 101 NE Harvey Street, Grimes, Iowa 50111	From (Contractor):	Shank Constructors, Inc. 3501 85th Avenue North, Brooklyn Park, MN 55443	Via (Engineer):	McClure Engineering Co. 1360 NW 121st St, Clive, IA 50325
Owner's DWSRF Number:	FS-77-18-DWSRF-016	Contractor's Contract Number:	1300	Engineer's Project Number:	190904
Project:	City of Grimes, IA - Reverse Osmosis Water Treatment Plant - Phase 1		Contract:	Grimes RO WTP - Phase 1	

Application For Payment - Change Order Summary			
Approved Change Orders			
Number	Additions	Deductions	
001	\$ 37,166.00	\$ -	
002	\$ 71,894.00	\$ -	
003	\$ 312,226.00	\$ -	
Totals:	\$ 421,286.00	\$ -	
Net Change by Change Order:	\$ 421,286.00		

Contractor's Certification

The undersigned Contractor certifies, to the best of its knowledge, the following:

- (1) All previous progress payments received from Owner on account of Work done under the Contract have been applied on account to discharge Contractor's legitimate obligations incurred in connection with the Work covered by prior Applications for Payment;
- (2) Title to all Work, materials and equipment incorporated in said Work, or otherwise listed in or covered by this Application for Payment, will pass to Owner at time of payment free and clear of all Liens, security interests, and encumbrances (except such as are covered by a bond acceptable to Owner indemnifying Owner against any such Liens, security interest, or encumbrances); and
- (3) All the Work covered by this Application for Payment is in accordance with the Contract Documents and is not defective.

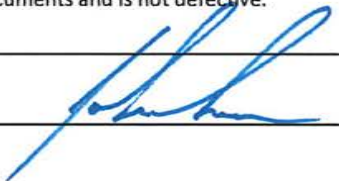By:  Date: 10/4/2021

1. Original Contract Price.....	\$	17,951,200.00
2. Net change by Change Orders.....	\$	421,286.00
3. Current Contract Price (Line 1 ± 2).....	\$	18,372,486.00
4. Total Completed and Stored to Date (Column F on Progress Estimate).....	\$	17,796,030.50
5. Retainage		
a. 5.0% X \$ 17,720,730.50 Work Completed.....	\$	886,036.52
b. 5.0% X \$ 75,300.00 Stored Material.....	\$	3,765.00
c. Early Release of Retainage.....	\$	-
d. Total Retainage (Line 5a + Line 5b - Line 5c).....	\$	889,801.52
6. Amount Eligible to Date (Line 4 - Line 5d).....	\$	16,906,228.98
7. Less Previous Payments (Line 6 from prior Application).....	\$	16,756,257.23
8. Amount Due This Application.....	\$	149,971.75
9. Balance to Finish, Plus Retainage (Column G on Progress Estimate + Line 5 above).....	\$	1,466,257.02

Payment of: \$149,971.75
(Line 8 or other - attach explanation of the other amount)

is recommended by: Michael Washburn 10-4-2021
(Engineer) (Date)

Payment of: _____
(Line 8 or other - attach explanation of the other amount)

is approved by: _____
(Owner) (Date)

Approved by: _____
Funding Agency (if applicable) (Date)

Progress Estimate - Lump Sum Work

Contractor's Application

For (Contract): Grimes RO WTP - Phase 1					Application Number:	22 (Twenty-two)		
Application Period:	9/1/2021	to	9/30/2021		Application Date:	10/1/2021		
A		B	Work Completed		E	F		G
			C	D				
Specification Section Number	Description	Scheduled Value (\$)	From Previous Application (C+D)	This Period	Materials Presently Stored (not in C or D)	Total Completed and Stored to Date (C + D + E)	% (F/B)	Balance to Finish (B - F)
Division 01 - General Requirements								
01.01	Bonds & Insurance	\$ 269,268.00	\$ 269,268.00	\$ -		\$ 269,268.00	100.00%	\$ -
01.02	General / Mobilization	\$ 88,000.00	\$ 88,000.00	\$ -		\$ 88,000.00	100.00%	\$ -
01.03	Furnishings / Appliance / AV Equipment Allowance	\$ 80,000.00	\$ 60,455.00	\$ -		\$ 60,455.00	75.57%	\$ 19,545.00
01.04	Submittal Software Allowance	\$ 18,000.00	\$ 9,000.00	\$ -		\$ 9,000.00	50.00%	\$ 9,000.00
Division 02 - Existing Conditions								
02.01	Demolition - Process	\$ 75,624.00	\$ 69,000.00	\$ 3,300.00		\$ 72,300.00	95.60%	\$ 3,324.00
02.02	Demolition - Existing Site Fence	\$ 7,800.00	\$ 7,800.00	\$ -		\$ 7,800.00	100.00%	\$ -
Division 03 - Concrete								
03.01	Cast In Place Concrete / Reinforcement							
03.01.1	Spread Footings Office Area	\$ 3,800.00	\$ 3,800.00	\$ -		\$ 3,800.00	100.00%	\$ -
03.01.2	Ribbon Footings Process Area	\$ 96,250.00	\$ 96,250.00	\$ -		\$ 96,250.00	100.00%	\$ -
03.01.3	Ribbon Footings Office Area	\$ 68,300.00	\$ 68,300.00	\$ -		\$ 68,300.00	100.00%	\$ -
03.01.4	Foundation Walls Process Area	\$ 13,850.00	\$ 13,850.00	\$ -		\$ 13,850.00	100.00%	\$ -
03.01.5	Pipe Trench Mat Slabs	\$ 179,240.00	\$ 179,240.00	\$ -		\$ 179,240.00	100.00%	\$ -
03.01.6	Pipe Trench Walls & Piers	\$ 266,844.00	\$ 266,844.00	\$ -		\$ 266,844.00	100.00%	\$ -
03.01.7	Basement Mat Slab	\$ 203,500.00	\$ 203,500.00	\$ -		\$ 203,500.00	100.00%	\$ -
03.01.8	Basement Walls & Columns	\$ 234,450.00	\$ 234,450.00	\$ -		\$ 234,450.00	100.00%	\$ -
03.01.9	Phosphate/Ammonia Area Slabs	\$ 29,462.00	\$ 29,462.00	\$ -		\$ 29,462.00	100.00%	\$ -
03.01.10	Phosphate/Ammonia Area Walls	\$ 44,100.00	\$ 44,100.00	\$ -		\$ 44,100.00	100.00%	\$ -
03.01.11	Chlorine Room Slabs	\$ 35,350.00	\$ 35,350.00	\$ -		\$ 35,350.00	100.00%	\$ -
03.01.12	Chlorine Room Walls	\$ 40,050.00	\$ 40,050.00	\$ -		\$ 40,050.00	100.00%	\$ -
03.01.13	Flushing Box	\$ 9,800.00	\$ 9,800.00	\$ -		\$ 9,800.00	100.00%	\$ -
03.01.14	Stoops	\$ 14,440.00	\$ 14,440.00	\$ -		\$ 14,440.00	100.00%	\$ -
03.01.15	Pump Room Elevated Slab	\$ 222,350.00	\$ 222,350.00	\$ -		\$ 222,350.00	100.00%	\$ -
03.01.16	SOG East Process Area	\$ 95,350.00	\$ 95,350.00	\$ -		\$ 95,350.00	100.00%	\$ -
03.01.17	SOG West Process Area	\$ 29,200.00	\$ 29,200.00	\$ -		\$ 29,200.00	100.00%	\$ -
03.01.18	SOG Office Area	\$ 30,690.00	\$ 30,690.00	\$ -		\$ 30,690.00	100.00%	\$ -
03.01.19	Generator Pad	\$ 49,070.00	\$ 49,070.00	\$ -		\$ 49,070.00	100.00%	\$ -

A		B	Work Completed		E	F		G
Specification Section Number	Description	Scheduled Value (\$)	From Previous Application (C+D)	This Period	Materials Presently Stored (not in C or D)	Total Completed and Stored to Date (C + D + E)	% (F/B)	Balance to Finish (B - F)
03.01.20	Sign	\$ 10,700.00	\$ 10,700.00	\$ -		\$ 10,700.00	100.00%	\$ -
03.01.21	Misc Equipment Pads	\$ 26,480.00	\$ 26,480.00	\$ -		\$ 26,480.00	100.00%	\$ -
03.01.22	Concrete Stair	\$ 4,500.00	\$ 4,500.00	\$ -		\$ 4,500.00	100.00%	\$ -
03.01.23	Precast Topping	\$ 4,800.00	\$ 4,800.00	\$ -		\$ 4,800.00	100.00%	\$ -
03.02	Precast Concrete	\$ 645,000.00	\$ 645,000.00	\$ -		\$ 645,000.00	100.00%	\$ -
Division 04 - Masonry								
04.01	Masonry	\$ 85,908.00	\$ 85,908.00	\$ -		\$ 85,908.00	100.00%	\$ -
Division 05 - Metals								
05.01	Structural Steel & Misc Metal / Steel Joist - Decking / Stairs - Railings - Grating	\$ 422,040.00	\$ 410,400.00	\$ 11,640.00		\$ 422,040.00	100.00%	\$ -
05.02	Metals & Precast Erection	\$ 270,711.00	\$ 268,000.00	\$ 1,100.00		\$ 269,100.00	99.40%	\$ 1,611.00
Division 06 - Wood, Plastics, and Composites								
06.01	Rough Carpentry	\$ 2,500.00	\$ 2,500.00	\$ -		\$ 2,500.00	100.00%	\$ -
Division 07 - Thermal and Moisture Protection								
07.01	Damp Proofing - Insulation	\$ 17,245.00	\$ 17,245.00	\$ -		\$ 17,245.00	100.00%	\$ -
07.02	Roofing / Roofing Accessories	\$ 281,900.00	\$ 281,900.00	\$ -		\$ 281,900.00	100.00%	\$ -
07.03	Sealants	\$ 19,195.00	\$ 18,000.00	\$ -		\$ 18,000.00	93.77%	\$ 1,195.00
Division 08 - Openings								
08.01	Doors / Frames / Hardware / Hatches							
08.01.1	Doors & Hardware	\$ 64,500.00	\$ 63,000.00	\$ 750.00		\$ 63,750.00	98.84%	\$ 750.00
08.01.2	Access Hatches	\$ 2,500.00	\$ 2,500.00	\$ -		\$ 2,500.00	100.00%	\$ -
08.02	Overhead Coiling Doors	\$ 52,000.00	\$ 52,000.00	\$ -		\$ 52,000.00	100.00%	\$ -
08.03	Aluminum Entrance & Storefronts	\$ 46,798.00	\$ 46,798.00	\$ -	\$ -	\$ 46,798.00	100.00%	\$ -
08.04	Architectural Louvers	\$ 46,521.00	\$ 4,500.00	\$ -		\$ 4,500.00	9.67%	\$ 42,021.00
Division 09 - Finishes								
09.01	Gypsum Board / Framing / Ceilings	\$ 79,904.00	\$ 79,904.00	\$ -		\$ 79,904.00	100.00%	\$ -
09.02	Floor Coverings	\$ 30,600.00	\$ 30,600.00	\$ -	\$ -	\$ 30,600.00	100.00%	\$ -
09.03	Resinous Flooring	\$ 102,050.00	\$ 98,000.00	\$ -		\$ 98,000.00	96.03%	\$ 4,050.00
09.04	Painting	\$ 284,354.00	\$ 280,750.00	\$ -		\$ 280,750.00	98.73%	\$ 3,604.00
Division 10 - Specialties								
10.01	Signage	\$ 10,776.00	\$ 10,776.00	\$ -		\$ 10,776.00	100.00%	\$ -
10.02	Toilet Compartments & Accessories	\$ 2,710.00	\$ 2,000.00	\$ 710.00		\$ 2,710.00	100.00%	\$ -
10.03	Shower Accessories	\$ 2,580.00	\$ 2,000.00	\$ 580.00		\$ 2,580.00	100.00%	\$ -
10.04	Fire Extinguishers	\$ 1,540.00	\$ 800.00	\$ -		\$ 800.00	51.95%	\$ 740.00
10.05	Lockers	\$ 3,275.00	\$ -	\$ -		\$ -	0.00%	\$ 3,275.00

A		B	Work Completed		E	F		G
			C	D				
Specification Section Number	Description	Scheduled Value (\$)	From Previous Application (C+D)	This Period	Materials Presently Stored (not in C or D)	Total Completed and Stored to Date (C + D + E)	% (F/B)	Balance to Finish (B - F)
Division 12 - Furnishings								
12.01	Sunshades	\$ 16,572.00	\$ 2,500.00	\$ -		\$ 2,500.00	15.09%	\$ 14,072.00
12.02	Window Shades	\$ 2,555.00	\$ -	\$ 2,555.00		\$ 2,555.00	100.00%	\$ -
12.03	Institutional Casework	\$ 11,848.00	\$ 11,848.00	\$ -		\$ 11,848.00	100.00%	\$ -
12.04	Lab Casework	\$ 21,840.00	\$ 21,840.00	\$ -		\$ 21,840.00	100.00%	\$ -
Division 21 - Fire Suppression								
21.01	Fire Protection	\$ 143,575.00	\$ 143,575.00	\$ -		\$ 143,575.00	100.00%	\$ -
Division 22 - Plumbing								
22.01	Plumbing / Fixtures / Equipment							
22.01.1	Process Air Piping & Compressor	\$ 15,850.00	\$ 13,000.00	\$ 1,200.00		\$ 14,200.00	89.59%	\$ 1,650.00
22.01.2	Basement Plumbing Underground	\$ 58,788.00	\$ 58,288.00	\$ 500.00		\$ 58,788.00	100.00%	\$ -
22.01.3	Process Area Plumbing Underground	\$ 86,105.00	\$ 86,105.00	\$ -		\$ 86,105.00	100.00%	\$ -
22.01.4	Office Area Plumbing Underground	\$ 38,200.00	\$ 38,200.00	\$ -		\$ 38,200.00	100.00%	\$ -
22.01.5	Heating Water Piping	\$ 101,500.00	\$ 101,500.00	\$ -		\$ 101,500.00	100.00%	\$ -
22.01.6	Condensate Piping	\$ 7,500.00	\$ 7,500.00	\$ -		\$ 7,500.00	100.00%	\$ -
22.01.7	Building VT & Drain Process Area	\$ 38,500.00	\$ 38,500.00	\$ -		\$ 38,500.00	100.00%	\$ -
22.01.8	Building VT & Drain Office Area	\$ 38,500.00	\$ 38,500.00	\$ -		\$ 38,500.00	100.00%	\$ -
22.01.9	Domestic Water Piping Office Area	\$ 55,450.00	\$ 55,450.00	\$ -		\$ 55,450.00	100.00%	\$ -
22.01.10	Domestic Water Piping Process Area	\$ 33,280.00	\$ 15,000.00	\$ 12,500.00		\$ 27,500.00	82.63%	\$ 5,780.00
22.01.11	Plumbing Fixtures	\$ 18,500.00	\$ 15,500.00	\$ 2,500.00		\$ 18,000.00	97.30%	\$ 500.00
22.01.12	Trench Drains	\$ 30,050.00	\$ 30,050.00	\$ -		\$ 30,050.00	100.00%	\$ -
22.01.13	Heating Equipment	\$ 22,100.00	\$ 22,100.00	\$ -		\$ 22,100.00	100.00%	\$ -
Division 23 - Heating, Ventilating, and Air Conditioning (HVAC)								
23.01	HVAC							
23.01.1	Preconstruction/Mobilization	\$ 53,990.00	\$ 53,990.00	\$ -		\$ 53,990.00	100.00%	\$ -
23.01.2	Shop Frabrication	\$ 76,523.00	\$ 76,523.00	\$ -		\$ 76,523.00	100.00%	\$ -
23.01.3	HVAC Install	\$ 107,123.00	\$ 107,123.00	\$ -		\$ 107,123.00	100.00%	\$ -
23.01.4	HVAC Equipment	\$ 405,041.00	\$ 405,041.00	\$ -		\$ 405,041.00	100.00%	\$ -
23.01.5	HVAC Insulation	\$ 3,796.00	\$ 3,796.00	\$ -		\$ 3,796.00	100.00%	\$ -
23.01.6	Temperature Controls	\$ 105,622.00	\$ 105,622.00	\$ -		\$ 105,622.00	100.00%	\$ -
23.01.7	Test & Balance	\$ 5,565.00	\$ 1,500.00	\$ 3,100.00		\$ 4,600.00	82.66%	\$ 965.00
23.01.8	Commissioning	\$ 19,740.00	\$ 18,740.00	\$ -		\$ 18,740.00	94.93%	\$ 1,000.00
23.01.9	Refrigeration Piping Modeling/Management	\$ 15,522.00	\$ 15,522.00	\$ -		\$ 15,522.00	100.00%	\$ -
23.01.10	Refrigeration Materials	\$ 15,995.00	\$ 15,995.00	\$ -		\$ 15,995.00	100.00%	\$ -
23.01.11	Refrigeration Labor	\$ 20,755.00	\$ 20,755.00	\$ -		\$ 20,755.00	100.00%	\$ -
23.02	Geothermal System	\$ 196,069.00	\$ 196,069.00	\$ -		\$ 196,069.00	100.00%	\$ -

A		B	Work Completed		E	F		G
			C	D				
Specification Section Number	Description	Scheduled Value (\$)	From Previous Application (C+D)	This Period	Materials Presently Stored (not in C or D)	Total Completed and Stored to Date (C + D + E)	% (F/B)	Balance to Finish (B - F)
Division 25 - Integrated Automation								
25.01	Approved Design Submittals	\$ 25,000.00	\$ 25,000.00	\$ -		\$ 25,000.00	100.00%	\$ -
25.02	Control Panels	\$ 225,000.00	\$ 225,000.00	\$ -		\$ 225,000.00	100.00%	\$ -
25.03	Computer Equipment and Software	\$ 160,000.00	\$ 85,000.00	\$ 75,000.00		\$ 160,000.00	100.00%	\$ -
25.04	System Programming	\$ 35,000.00	\$ 32,000.00	\$ -		\$ 32,000.00	91.43%	\$ 3,000.00
25.05	Instrumentation	\$ 14,500.00	\$ 14,500.00	\$ -		\$ 14,500.00	100.00%	\$ -
25.06	On Site Start Up/Training	\$ 21,000.00	\$ 10,000.00	\$ 7,500.00		\$ 17,500.00	83.33%	\$ 3,500.00
Division 26 - Electrical								
26.01	Electrical	\$ 1,188,553.00	\$ 1,103,300.00	\$ 12,300.00		\$ 1,115,600.00	93.86%	\$ 72,953.00
26.02	Electrical Gear - MCC's, Etc.	\$ 528,000.00	\$ 528,000.00	\$ -		\$ 528,000.00	100.00%	\$ -
26.03	Generator	\$ 1,277,947.00	\$ 1,277,947.00	\$ -		\$ 1,277,947.00	100.00%	\$ -
Division 27 - Communications								
27.01	Communication	\$ 37,100.00	\$ 10,624.00	\$ 2,800.00		\$ 13,424.00	36.18%	\$ 23,676.00
Division 28 - Electronic Safety and Security								
28.01	Electronic Safety and Security	\$ 66,700.00	\$ 8,820.00	\$ 3,780.00		\$ 12,600.00	18.89%	\$ 54,100.00
Division 31- Earthwork								
31.01	Mobilization	\$ 40,000.00	\$ 40,000.00	\$ -		\$ 40,000.00	100.00%	\$ -
31.02	Construction Entrance	\$ 2,250.00	\$ 2,250.00	\$ -		\$ 2,250.00	100.00%	\$ -
31.03	Strip, Stockpile & Respread Topsoil	\$ 65,000.00	\$ 56,000.00	\$ -		\$ 56,000.00	86.15%	\$ 9,000.00
31.04	Site Excavating & Gracing, Cut to Fill	\$ 85,000.00	\$ 77,500.00	\$ -		\$ 77,500.00	91.18%	\$ 7,500.00
31.05	Over Excavation, Replace & Re-Compact of Building Pad Area 1	\$ 329,000.00	\$ 280,000.00	\$ -		\$ 280,000.00	85.11%	\$ 49,000.00
31.06	Over Excavation & Replacement with Suitable Fill for Building Pad Area 2	\$ 595,000.00	\$ 595,000.00	\$ -		\$ 595,000.00	100.00%	\$ -
31.07	Excavation of Pipe Gallery, Trench to Treatment Room & Trench in Treatment Room	\$ 55,000.00	\$ 55,000.00	\$ -		\$ 55,000.00	100.00%	\$ -
31.08	Granular Backfill of Pipe Gallery, Trench to Treatment Room & Trench in Treatment Room	\$ 200,000.00	\$ 200,000.00	\$ -		\$ 200,000.00	100.00%	\$ -
31.09	Provide & Place Granular Subbase for Building Pad	\$ 54,179.00	\$ 54,179.00	\$ -		\$ 54,179.00	100.00%	\$ -
31.10	Silt Fence	\$ 3,055.00	\$ 3,055.00	\$ -		\$ 3,055.00	100.00%	\$ -
31.11	Inlet Protection	\$ 540.00	\$ 540.00	\$ -		\$ 540.00	100.00%	\$ -
Division 32- Exterior Improvements								
32.01	Seeding	\$ 19,351.00	\$ 14,000.00	\$ -		\$ 14,000.00	72.35%	\$ 5,351.00

A		B	Work Completed		E	F		G
Specification Section Number	Description	Scheduled Value (\$)	From Previous Application (C+D)	This Period	Materials Presently Stored (not in C or D)	Total Completed and Stored to Date (C + D + E)	% (F/B)	Balance to Finish (B - F)
32.02	Plantings	\$ 11,200.00	\$ 2,500.00	\$ 8,700.00		\$ 11,200.00	100.00%	\$ -
32.03	Sidewalks - Grading & Subgrade Prep	\$ 3,310.00	\$ 2,500.00	\$ -		\$ 2,500.00	75.53%	\$ 810.00
32.04	Subgrade Prep for PCC Paving	\$ 30,690.00	\$ 30,690.00	\$ -		\$ 30,690.00	100.00%	\$ -
32.05	PCC Subbase - 6"including fabric	\$ 102,300.00	\$ 102,300.00	\$ -		\$ 102,300.00	100.00%	\$ -
32.06	Site PCC Paving	\$ 347,540.00	\$ 308,000.00	\$ -		\$ 308,000.00	88.62%	\$ 39,540.00
32.07	Gravel Shoulders	\$ 2,660.00	\$ -	\$ -		\$ -	0.00%	\$ 2,660.00
32.08	Gravel Drives including Fabric	\$ 33,660.00	\$ -	\$ -		\$ -	0.00%	\$ 33,660.00
32.09	Install Vinyl Coated Fence	\$ 45,800.00	\$ 45,800.00	\$ -		\$ 45,800.00	100.00%	\$ -
32.10	Install Slide Gate & Operator	\$ 21,300.00	\$ 21,300.00	\$ -		\$ 21,300.00	100.00%	\$ -
Division 33 - Utilities								
33.01	Site Utilities / Water - Sewer - Storm							
33.01.1	Site Utility Mobilization	\$ 53,235.00	\$ 53,235.00	\$ -		\$ 53,235.00	100.00%	\$ -
33.01.2	Buildng Overflow Drain Pipe	\$ 190,780.00	\$ 190,780.00	\$ -		\$ 190,780.00	100.00%	\$ -
33.01.3	Sanitary Sewer Pipe & Structures	\$ 234,450.00	\$ 234,450.00	\$ -		\$ 234,450.00	100.00%	\$ -
33.01.4	Concentrate Pipe	\$ 397,450.00	\$ 397,450.00	\$ -		\$ 397,450.00	100.00%	\$ -
33.01.5	Perm Drain and Structure	\$ 218,730.00	\$ 218,730.00	\$ -		\$ 218,730.00	100.00%	\$ -
33.01.6	RAW Piping	\$ 54,900.00	\$ 54,900.00	\$ -		\$ 54,900.00	100.00%	\$ -
33.01.7	FW Piping	\$ 470,720.00	\$ 468,720.00	\$ 1,000.00		\$ 469,720.00	99.79%	\$ 1,000.00
33.01.8	CE Piping	\$ 206,380.00	\$ 205,380.00	\$ 1,000.00		\$ 206,380.00	100.00%	\$ -
33.01.9	RCP Storm Drains	\$ 73,500.00	\$ 73,500.00	\$ -		\$ 73,500.00	100.00%	\$ -
33.01.10	SD Piping	\$ 28,330.00	\$ 28,330.00	\$ -		\$ 28,330.00	100.00%	\$ -
Division 40 - Process Interconnections								
40.01	Process Piping	\$ 788,732.00	\$ 785,000.00	\$ 2,800.00		\$ 787,800.00	99.88%	\$ 932.00
40.02	Process Valves	\$ 300,000.00	\$ 300,000.00	\$ -		\$ 300,000.00	100.00%	\$ -
40.03	Process Controls	\$ 38,500.00	\$ 38,500.00	\$ -		\$ 38,500.00	100.00%	\$ -
40.04	WTP Disinfection	\$ 10,000.00	\$ 9,000.00	\$ 1,000.00		\$ 10,000.00	100.00%	\$ -
Division 41 - Material Processing and Handling Equipment								
41.01	Monorail Hoist	\$ 44,284.00	\$ 44,284.00	\$ -		\$ 44,284.00	100.00%	\$ -
Division 43 - Process Gas and Liquid Handling, Purification and Storage Equipment								
43.01	End Suction Pumps	\$ 22,000.00	\$ 2,200.00	\$ -	\$ 19,800.00	\$ 22,000.00	100.00%	\$ -
43.02	Vertical Turbine Pumps	\$ 285,000.00	\$ 229,500.00	\$ -	\$ 55,500.00	\$ 285,000.00	100.00%	\$ -
Division 46 - Water and Wastewater Equipment								
46.01	Chemical Feed / Valves / Mixers	\$ 407,871.00	\$ 406,335.50	\$ -		\$ 406,335.50	99.62%	\$ 1,535.50
46.02	Lime Feed Equipment	\$ 442,500.00	\$ 442,500.00	\$ -		\$ 442,500.00	100.00%	\$ -
46.03	Aerators	\$ 77,629.00	\$ 77,629.00	\$ -	\$ -	\$ 77,629.00	100.00%	\$ -

A		B	Work Completed		E	F		G
Specification Section Number	Description		C	D		Total Completed and Stored to Date (C + D + E)	% (F/B)	
		Scheduled Value (\$)	From Previous Application (C+D)	This Period	Materials Presently Stored (not in C or D)			Balance to Finish (B - F)
46.04	Harn RO System Assigned Contract Allowance	\$ 1,327,752.00	\$ 1,260,065.00	\$ -		\$ 1,260,065.00	94.90%	\$ 67,687.00
46.05	Equipment Install	\$ 160,493.00	\$ 152,950.00	\$ 1,550.00		\$ 154,500.00	96.27%	\$ 5,993.00
Approved Project Change Orders								
CO-001	Change Order #1	\$ 37,166.00	\$ 37,166.00	\$ -		\$ 37,166.00	100.00%	\$ -
CO-002	Change Order #2	\$ 71,894.00	\$ 71,894.00	\$ -		\$ 71,894.00	100.00%	\$ -
CO-003	Change Order #3	\$ 312,226.00	\$ 230,750.00	\$ -		\$ 230,750.00	73.90%	\$ 81,476.00
	Total	\$ 18,372,486.00	\$ 17,562,865.50	\$ 157,865.00	\$ 75,300.00	\$ 17,796,030.50	96.86%	\$ 576,455.50

Contractor's Application

EJCDC® C-620 Contractor's Application for Payment
© 2013 National Society of Professional Engineers for EJCDC. All rights reserved.
Page 8 of 9

Partial Pay Estimates Paid-to-Date

Contractor's Application

For (Contract):	City of Grimes, IA - Reverse Osmosis Water Treatment Plant - Phase 1 Grimes RO WTP - Phase 1				Application Number:	22 (Twenty-two)
					Application Date:	10/1/2021
Application Period:	From:	9/1/2021	To:	9/30/2021	Contractor:	Shank Constructors, Inc. 3501 85th Avenue North, Brooklyn Park, MN 55443

Original Contract Amount: \$ 17,951,200.00

Approved Change Orders:

Number	Date	Amount
001	8/25/2020	\$ 37,166.00
002	1/12/2021	\$ 71,894.00
003	3/9/2021	\$ 312,226.00

Revised Contract Amount: \$ 18,372,486.00

Pay Estimates Paid-to-Date

Pay Estimate Number	Date	Amount
001 to 005	2/3/2020 to 5/15/2020	\$ 3,719,402.95
006	6/29/2020	\$ 577,734.90
007	7/17/2020	\$ 507,053.00
008	8/31/2020	\$ 1,416,281.85
009	9/30/2020	\$ 730,806.50
010	10/19/2020	\$ 663,815.63
011	11/20/2020	\$ 1,080,758.00
012	12/17/2020	\$ 1,666,888.05
013	1/19/2021	\$ 1,168,367.00
014	2/16/2021	\$ 815,849.55
015	3/15/2021	\$ 683,164.95
016	4/16/2021	\$ 1,131,322.70
017	6/4/2021	\$ 1,073,885.70
018	6/30/2021	\$ 382,449.77
019	7/19/2021	\$ 222,000.18
020	8/16/2021	\$ 452,737.70
021	9/20/2021	\$ 463,738.80
022		

Total Estimates Paid to Date: \$ 16,756,257.23

--	--	--

Total Construction Cost: \$ 16,756,257.23

APPLICATION FOR PARTIAL PAYMENT OF CONTRACT



Project Title: Grimes Water Main Improvements (ASR to Standpipe)
Contractor: RD McKinney Plumbing and Excavating, Inc.
Address: 515 4th Street, Waukee, IA 50263
Finance Budget Code: 359-810-0407 **Finance Project #**
Vendor Project or Invoice #: **PO #**
Original Contract Date: August 4, 2021 **Vendor #** 1358

Date of Council Meeting: October 12, 2021 **PAYMENT REQUEST #** 1
PAYMENT PERIOD: From: September 20, 2021 Through: October 5, 2021

Contract Summary

Original Contract Amount:	\$	160,863.80	
Net change by Change Orders:	\$	36,192.60	
Contract Amount to Date: (line 1 ± 2)	\$		197,056.40
Total completed and stored to date:	\$	103,637.00	
Retainage: 5 % of Completed Work:	\$	5,181.85	
Total Earned less Retainage:	\$		98,455.15
Less previous applications for payment:	\$		-
SUBTOTAL			\$ 98,455.15
OTHER CHARGES (Attach an itemized list)	\$		-
CURRENT PAYMENT DUE	\$		98,455.15
Balance to finish, including retainage:	\$		98,601.25

Contract Time Remaining (If applicable) 12.00 CALENDAR DAYS

The undersigned Contractor certifies that to the best of the Contractor's knowledge, information and belief the work covered by this Application for Payment has been completed in accordance with the Contract Documents, that all the amounts have been paid by the Contractor for work for which previous Certificate(s) for Payment were issued and payments received from the Owner, and that current payment shown herein is now due.

Construction Contractor Approval: RD McKinney Plumbing and Excavating, Inc.
 Signature: [Signature] Firm Name: _____ Date: October 5, 2021

Engineer / Consultant Approval: McClure Engineering Company
 Signature: [Signature] Firm Name: _____ Date: October 5, 2021

City of Grimes Staff Approval: [Signature]
 Signature: _____ Date: 10-7-21

City of Grimes Council Approval: _____
 Signature: _____ Date: _____

Submit to: Matt Ahrens, P.E. - City Engineer - Engineering Department
E-mail: mahrens@grimesiowa.gov **Phone:** (515) 986-4050 **Fax:** (515) 986-4480

APPLICATION FOR PARTIAL PAYMENT OF CONTRACT

CONTRACT PRICE DETAIL

ITEM NO.	DESCRIPTION (Include Change Order # if Applicable)	UNITS	ORIGINAL PROPOSED QUANTITY	QUANTITY CHANGE (BY CHANGE ORDER)	TOTAL QUANTITY	UNIT PRICE	EXTENDED PRICE	QUANTITY COMPLETE	VALUE OF COMPLETED WORK	REMAINING QUANTITY	PERCENT COMPLETE
1	Trench Compaction Testing	LS	1.00		1.00	\$ 1,700.00	\$ 1,700.00		\$ -	1.00	0.00%
2	Storm Sewer, Remove and Replace, C900 PVC, 12"	LF	22.00		22.00	\$ 250.00	\$ 5,500.00		\$ -	22.00	0.00%
3	Water Main, Trenched, C900 PVC, 8 in. (Place Only)	LF	40.00	(40.00)	-	\$ 40.00	\$ -		\$ -	-	0.00%
4	Water Main, Trenched, DIP, 8 in. (Place Only)	LF	30.00	14.00	44.00	\$ 45.00	\$ 1,980.00	44.00	\$ 1,980.00	-	100.00%
5	Water Main, Trenchless, C900 PVC, 9 in. (Place Only)	LF	261.00	25.00	286.00	\$ 95.00	\$ 27,170.00	286.00	\$ 27,170.00	-	100.00%
6	Water Main, Trenchless, DIP, 8 in. (Place Only)	LF	864.00		864.00	\$ 105.00	\$ 90,720.00	330.00	\$ 34,650.00	534.00	38.19%
7	Fitting, Reducer, 8" x 6" (Place Only)	EA	1.00		1.00	\$ 215.00	\$ 215.00		\$ -	1.00	0.00%
8	Fitting, Tee, 8" x 8" (Place Only)	EA	2.00	(1.00)	1.00	\$ 350.00	\$ 350.00		\$ -	1.00	0.00%
9	Fitting, 45 Degree Bend, 8" (Place Only)	EA	3.00	(1.00)	2.00	\$ 200.00	\$ 400.00		\$ -	2.00	0.00%
10	Fitting, 90 Degree Bend, 8" (Place Only)	EA	1.00	1.00	2.00	\$ 200.00	\$ 400.00	1.00	\$ 200.00	1.00	50.00%
11	Fitting, Cap, 8" (Place Only)	EA	1.00		1.00	\$ 150.00	\$ 150.00		\$ -	1.00	0.00%
12	Water Main Removal	LF	3.00		3.00	\$ 500.00	\$ 1,500.00	3.00	\$ 1,500.00	-	100.00%
13	Valve, Gate, 8" (Place Only)	EA	2.00		2.00	\$ 500.00	\$ 1,000.00	1.00	\$ 500.00	1.00	50.00%
14	Tapping Valve Assembly, 8" (Place Only)	EA	1.00	(1.00)	-	\$ 600.00	\$ -		\$ -	-	0.00%
15	Fire Hydrant Assembly (Place Only)	EA	1.00		1.00	\$ 2,500.00	\$ 2,500.00		\$ -	1.00	0.00%
16	Removal of Skewalk and Driveway	SY	70.90		70.90	\$ 22.00	\$ 1,559.80		\$ -	70.90	0.00%
17	Sidewalk, PCC, 5"	SY		33.80	33.80	\$ 62.00	\$ 2,095.60	31.00	\$ 1,922.00	2.80	91.72%
18	Driveway, Paved, PCC, 6"	SY		63.00	63.00	\$ 120.00	\$ 7,560.00	63.00	\$ 7,560.00	-	100.00%
19	Full Depth Patches, PCC	SY		200.90	200.90	\$ 130.00	\$ 26,117.00	53.00	\$ 6,890.00	147.90	26.38%
20	Temporary Traffic Control	LS	1.00		1.00	\$ 3,500.00	\$ 3,500.00	0.50	\$ 1,750.00	0.50	50.00%
21	Hydraulic Seeding, Seeding, Fertilizing and Hydromulching (BFM), Type 1	AC	0.50		0.50	\$ 4,000.00	\$ 2,000.00		\$ -	0.50	0.00%
22	Wattle, Straw, 9-inch	LF	200.00		200.00	\$ 2.50	\$ 500.00		\$ -	200.00	0.00%
23	Wattle Removal	LF	200.00		200.00	\$ 0.12	\$ 24.00		\$ -	200.00	0.00%
24	Mobilization	LS	1.00		1.00	\$ 1,000.00	\$ 1,000.00	0.50	\$ 500.00	0.50	50.00%
25	Concrete Washout	LS	1.00		1.00	\$ 100.00	\$ 100.00		\$ -	1.00	0.00%
26	Pothole Investigation	EA	15.00	9.00	24.00	\$ 270.00	\$ 6,480.00	24.00	\$ 6,480.00	-	100.00%
27	Railroad Liability Insurance (Iowa Interstate Railroad)	LS	1.00		1.00	\$ -	\$ -		\$ -	1.00	0.00%
28	Connection to Standpipe via Overflow Drain Pipe	LS	1.00	(1.00)	-	\$ 15,000.00	\$ -		\$ -	-	0.00%
	Extra Work Orders										
29	Insert-A-Valve and Tapping	LS		1.00	1.00	\$12,535.00	\$ 12,535.00	1.00	\$ 12,535.00	-	100.00%

TOTAL CONTRACT AND VALUE OF WORK COMPLETED TO DATE

\$ 197,056.40

\$ 103,637.00

52.59%

APPLICATION FOR PARTIAL PAYMENT OF CONTRACT

Previous Applications for Payment

No.	Date	Amount
1		
2		
Previous Applications for Payment

No.	Date	Amount
36		
37		
TOTAL \$ -

Record of Change Orders

No.	Date	Amount
1	October 12, 2021	\$ 36,192.60
2		
3		
TOTAL \$ 36,192.60

Contract Time Remaining

Contract Period:	CALENDAR DAYS
Original Contract Date:	August 4, 2021
Original Contract Time:	28.00
Added by Change Order:	
Contract Time to Date:	28.00
Time Used to Date:	16.00
Contract Time Remaining:	12.00

APPLICATION FOR PARTIAL PAYMENT OF CONTRACT



Project Title: County Line Road Intersection Improvements
Contractor: Absolute Concrete
Address: 1000 West 6th Ave, PO Box 148, Slater, IA 50244
Finance Budget Code: 334-210-6499 **Finance Project #**
Vendor Project or Invoice #: **PO #**
Original Contract Date: April 27, 2021 **Vendor #** 1072

Date of Council Meeting: October 12, 2021 **PAYMENT REQUEST #** 4
PAYMENT PERIOD: From: August 28, 2021 Through: October 1, 2021

Contract Summary

Original Contract Amount:	\$	980,161.50	
Net change by Change Orders:	\$	22,764.00	29,452.00
Contract Amount to Date: (line 1 ± 2)	\$	1,002,925.50	1,009,613.50
Total completed and stored to date:	\$	869,236.50	
Retainage: 5 % of Completed Work:	\$	43,461.83	
Total Earned less Retainage:	\$	825,774.68	
Less previous applications for payment:	\$	683,270.88	
SUBTOTAL	\$		142,503.80
OTHER CHARGES (Attach an itemized list)	\$		-
CURRENT PAYMENT DUE	\$		142,503.80
Balance to finish, including retainage:	\$	177,150.83	183,838.82

Contract Time Remaining (If applicable) - CALENDAR DAYS

The undersigned Contractor certifies that to the best of the Contractor's knowledge, information and belief the work covered by this Application for Payment has been completed in accordance with the Contract Documents, that all the amounts have been paid by the Contractor for work for which previous Certificate(s) for Payment were issued and payments received from the Owner, and that current payment shown herein is now due.

Construction Contractor Approval: Absolute Concrete
Signature: [Signature] Firm Name: Absolute Concrete Date: 10/4/21
Engineer / Consultant Approval: Bolton & Menk, Inc.
Signature: [Signature] Firm Name: Bolton & Menk, Inc. Date: 10-5-2021
City of Grimes Staff Approval: [Signature] Date: 10-7-21
City of Grimes Council Approval: [Signature] Date:

Submit to: Matt Ahrens, P.E. - City Engineer - Engineering Department
E-mail: mahrens@grimesiowa.gov **Phone:** (515) 986-4050 **Fax:** (515) 986-4480

Date Printed: 10/1/2021

APPLICATION FOR PARTIAL PAYMENT OF CONTRACT

CONTRACT PRICE DETAIL

ITEM NO.	DESCRIPTION (Include Change Order # if Applicable)	UNITS	ORIGINAL PROPOSED QUANTITY	QUANTITY CHANGE (BY CHANGE ORDER)	TOTAL QUANTITY	UNIT PRICE	EXTENDED PRICE	QUANTITY COMPLETE	VALUE OF COMPLETED WORK	REMAINING QUANTITY	PERCENT COMPLETE
1	CLEARING AND GRUBBING	LS	1.00		1.00	\$ 1,131.00	\$ 1,131.00		\$ -	1.00	0.00%
2	EXCAVATION, CLASS 10	CY	1,224.00		1,224.00	\$ 10.00	\$ 12,240.00	1,224.00	\$ 12,240.00	-	100.00%
3	EXCAVATION, CLASS 10, BORROW	CY	2,769.00		2,769.00	\$ 16.00	\$ 44,304.00	2,769.00	\$ 44,304.00	-	100.00%
4	SUBGRADE PREPARATION	SY	6,150.00	30.00	6,180.00	\$ 3.00	\$ 18,540.00	6,150.00	\$ 18,450.00	30.00	99.51%
5	SUBGRADE TREATMENT, FLY ASH OR CEMENT TREATMENT	SY	6,150.00		6,150.00	\$ 7.00	\$ 43,050.00		\$ -	6,150.00	0.00%
6	SUBBASE, MODIFIED, 6 IN	SY	6,150.00	30.00	6,180.00	\$ 10.00	\$ 61,800.00	6,150.00	\$ 61,500.00	30.00	99.51%
7	REPLACEMENT OF UNSUITABLE BACKFILL MATERIAL	CY	100.00		100.00	\$ 58.00	\$ 5,800.00		\$ -	100.00	0.00%
8	STORM SEWER, TRENCHED, RCP, 15 IN	LF	85.00		85.00	\$ 103.00	\$ 8,755.00	86.00	\$ 8,858.00	(1.00)	101.18%
9	STORM SEWER, TRENCHED, RCP, 30 IN	LF	520.00	51.00	571.00	\$ 109.00	\$ 62,239.00	570.00	\$ 62,130.00	1.00	99.82%
10	STORM SEWER, TRENCHLESS, RCP, 30 IN	LF	100.00		100.00	\$ 555.00	\$ 55,500.00	100.00	\$ 55,500.00	-	100.00%
11	PIPE ARON, CONC, 36 IN, W/ FOOTING (REMOVE, SALVAGE, AND REINSTALL)	EA	1.00		1.00	\$ 1,800.00	\$ 1,800.00	1.00	\$ 1,800.00	-	100.00%
12	SUBDRAIN, PERFORATED PLASTIC, PIP, 6 IN	LF	1,080.00		1,080.00	\$ 21.50	\$ 23,220.00	1,080.00	\$ 23,220.00	-	100.00%
13	SUBDRAIN, CLEANOUT, TYPE A-1, 8 IN.	EA	2.00		2.00	\$ 800.00	\$ 1,600.00	2.00	\$ 1,600.00	-	100.00%
14	SUBDRAIN OUTLETS AND CONNECTIONS	EA	6.00		6.00	\$ 500.00	\$ 3,000.00	6.00	\$ 3,000.00	-	100.00%
15	FIELD TILE REPAIR, <10"	LF	100.00		100.00	\$ 50.00	\$ 5,000.00		\$ -	100.00	0.00%
16	WATER MAIN, LOWERING, TRENCHED, DIP, 12 IN	LS	1.00		1.00	\$ 17,500.00	\$ 17,500.00		\$ -	1.00	0.00%
17	FIXTURE ADJUSTMENT	EA	4.00		4.00	\$ 1,000.00	\$ 4,000.00		\$ -	4.00	0.00%
18	STORM MANHOLE, SW-401, 72 IN.	EA	3.00		3.00	\$ 6,650.00	\$ 19,950.00	2.00	\$ 13,300.00	1.00	66.67%
19	INTAKE, SW-501	EA	1.00		1.00	\$ 2,400.00	\$ 2,400.00	1.00	\$ 2,400.00	-	100.00%
20	INTAKE, SW-505	EA	1.00		1.00	\$ 4,450.00	\$ 4,450.00	1.00	\$ 4,450.00	-	100.00%
21	INTAKE, SW-506	EA	2.00		2.00	\$ 7,250.00	\$ 14,500.00	2.00	\$ 14,500.00	-	100.00%
22	PAVEMENT, PCC, 8 IN.	SY	2,070.00	30.00	2,100.00	\$ 75.00	\$ 157,500.00	2,065.00	\$ 154,875.00	35.00	98.33%
23	PAVEMENT, PCC, 10 IN.	SY	3,000.00		3,000.00	\$ 85.00	\$ 255,000.00	3,008.00	\$ 255,680.00	(8.00)	100.27%
24	CONCRETE MEDIAN	SY	71.00		71.00	\$ 25.00	\$ 1,775.00	70.00	\$ 1,750.00	1.00	98.59%
25	GRANULAR SHOULDER AND DRIVEWAY, 7 IN.	SY	535.00	120.00	655.00	\$ 15.00	\$ 9,825.00	622.00	\$ 9,330.00	33.00	94.96%
26	PAVEMENT REMOVAL	SY	3,375.00		3,375.00	\$ 16.00	\$ 54,000.00	1,620.00	\$ 25,920.00	1,755.00	48.00%
27	PAINTED PAVEMENT MARKINGS, WATERBORNE	EA	80.10		80.10	\$ 65.00	\$ 5,206.50	70.00	\$ 4,550.00	10.10	87.39%
28	PAINTED PAVEMENT SYMBOLS, WATERBORNE	EA	6.00		6.00	\$ 100.00	\$ 600.00	4.00	\$ 400.00	2.00	66.67%
29	PAVEMENT MARKINGS REMOVED	STA	17.00		17.00	\$ 115.00	\$ 1,955.00	17.00	\$ 1,955.00	-	100.00%
30	TEMPORARY TRAFFIC CONTROL	LS	1.00		1.00	\$ 8,200.00	\$ 8,200.00	0.80	\$ 6,560.00	0.20	80.00%
31	HYDRAULIC SEEDING, SEEDING, FERTILIZING, AND MULCHING (TYPE 1)	AC	0.50		0.50	\$ 3,000.00	\$ 1,500.00		\$ -	0.50	0.00%
32	HYDRAULIC SEEDING, SEEDING, FERTILIZING, AND MULCHING (TYPE 2)	AC	0.75		0.75	\$ 2,950.00	\$ 2,212.50		\$ -	0.75	0.00%
33	SWPPP PREPARATION	LS	1.00		1.00	\$ 1,000.00	\$ 1,000.00	1.00	\$ 1,000.00	-	100.00%
34	SWPPP MANAGEMENT	LS	1.00		1.00	\$ 2,000.00	\$ 2,000.00	0.50	\$ 1,000.00	0.50	50.00%
35	FILTER SOCK, 9 IN.	LF	1,115.00		1,115.00	\$ 2.50	\$ 2,787.50	210.00	\$ 525.00	905.00	18.83%
36	RIP RAP, CLASS E	TON	30.00		30.00	\$ 70.00	\$ 2,100.00		\$ -	30.00	0.00%
37	SILT FENCE OR SILT FENCE DITCH CHECK	LF	2,730.00		2,730.00	\$ 1.50	\$ 4,095.00	333.00	\$ 499.50	2,397.00	12.20%
38	EROSION CONTROL MULCHING, HYDROMULCHING	AC	2.10		2.10	\$ 1,500.00	\$ 3,150.00	0.30	\$ 450.00	1.80	14.29%
39	INLET PROTECTION DEVICE	EA	7.00		7.00	\$ 175.00	\$ 1,225.00	7.00	\$ 1,225.00	-	100.00%
40	MOBILIZATION	LS	1.00		1.00	\$ 61,000.00	\$ 61,000.00	1.00	\$ 61,000.00	-	100.00%
41	CONCRETE WASHOUT	LS	1.00		1.00	\$ 2,500.00	\$ 2,500.00	1.00	\$ 2,500.00	-	100.00%
42	FENCE REMOVAL	LF	350.00		350.00	\$ 5.00	\$ 1,750.00		\$ -	350.00	0.00%
8001	SUBBASE STABILIZATION, GEOGRID	SY		152.00	152.00	\$ 5.50	\$ 836.00	152.00	\$ 836.00	-	100.00%
8002	TEMPORARY TRAFFIC SIGNALS	LS		1.00	1.00	\$ 11,929.00	\$ 11,929.00	1.00	\$ 11,929.00	-	100.00%
8003	FIELD ENTRANCE	LS		1.00	1.00	\$ 6,688.00	\$ 6,688.00		\$ -		0.00%

TOTAL CONTRACT AND VALUE OF WORK COMPLETED TO DATE

\$ 1,009,613.50

\$ 869,236.50

-13.90%

APPLICATION FOR PARTIAL PAYMENT OF CONTRACT

Previous Applications for Payment

No.	Date	Amount
1	July 13, 2021	\$ 281,913.92
2	August 24, 2021	\$ 90,564.64
3	September 14, 2021	\$ 310,792.32
4		
5		
Previous Applications for Payment

No.	Date	Amount
36		
37		
TOTAL \$ 683,270.88

Record of Change Orders

No.	Date	Amount
1	July 13, 2021	\$ 22,764.00
2	October 12, 2021	\$ 6,688.00
3		
4		
TOTAL \$ 29,452.00

Contract Time Remaining

Contract Period:	CALENDAR DAYS
Original Contract Date:	April 27, 2021
Original Contract Time:	8/31/2021
Added by Change Order:	
Contract Time to Date:	126.00
Time Used to Date:	126.00
Contract Time Remaining:	-

APPLICATION FOR PARTIAL PAYMENT OF CONTRACT



Project Title: Native Vegetation Enhancements in Storm Water Treatment Facilities
Contractor: Redbud Landscaping, LLC
Address: 1208 E 20th Court, Des Moines, IA 50317
Finance Budget Code: 740-865-6499 **Finance Project #**
Vendor Project or Invoice #: **PO #**
Original Contract Date: August 11, 2020 **Vendor #** 3569

Date of Council Meeting: October 12, 2021 **PAYMENT REQUEST #** 6
PAYMENT PERIOD: From: July 3, 2021 Through: October 1, 2021

Contract Summary

Original Contract Amount:	\$	19,201.50	
Net change by Change Orders:	\$	13,828.00	
Contract Amount to Date: (line 1 ± 2)	\$		33,029.50
Total completed and stored to date:	\$	23,519.50	
Retainage: 5 % of Completed Work:	\$	1,175.98	
Total Earned less Retainage:	\$		22,343.53
Less previous applications for payment:	\$		12,282.55
SUBTOTAL			\$ 10,060.98

OTHER CHARGES (Attach an itemized list) \$ -
CURRENT PAYMENT DUE \$ 10,060.98

Balance to finish, including retainage: \$ 10,685.98

Contract Time Remaining (If applicable) - #

The undersigned Contractor certifies that to the best of the Contractor's knowledge, information and belief the work covered by this Application for Payment has been completed in accordance with the Contract Documents, that all the amounts have been paid by the Contractor for work for which previous Certificate(s) for Payment were issued and payments received from the Owner, and that current payment shown herein is now due.

Construction Contractor Approval: Redbud Landscaping, LLC
 Firm Name

Signature: [Signature] Date: 10/4/2021

Engineer / Consultant Approval: Nilles Associates, Inc.
 Firm Name

Signature: [Signature] Date: 10/5/2021

City of Grimes Staff Approval: [Signature] Date: 10-5-21
 Signature

City of Grimes Council Approval: _____ Date: _____
 Signature

Submit to: Matt Ahrens, P.E. - City Engineer - Engineering Department
 E-mail: mahrens@grimesiowa.gov Phone: (515) 986-4050 Fax: (515) 986-4480

APPLICATION FOR PARTIAL PAYMENT OF CONTRACT

CONTRACT PRICE DETAIL

ITEM NO.	DESCRIPTION (Include Change Order # if Applicable)	UNITS	ORIGINAL PROPOSED QUANTITY	QUANTITY CHANGE (BY CHANGE ORDER)	TOTAL QUANTITY	UNIT PRICE	EXTENDED PRICE	QUANTITY COMPLETE	VALUE OF COMPLETED WORK	REMAINING QUANTITY	PERCENT COMPLETE
1	August 2020 - Mowing	AC	1.70		1.70	\$ 370.00	\$ 629.00	1.70	\$ 629.00	-	100.00%
2	September 2020 - Herbicide	AC	3.80	0.20	4.00	\$ 350.00	\$ 1,400.00	4.00	\$ 1,400.00	-	100.00%
3	October 2020 - Herbicide	AC	1.70	0.20	1.90	\$ 125.00	\$ 237.50	1.90	\$ 237.50	-	100.00%
4	November 2020 - Native Seeding	AC	1.70	0.10	1.80	\$ 2,900.00	\$ 5,220.00	1.80	\$ 5,220.00	-	100.00%
4	November 2020 - BFM Hydromulch	AC	1.60	0.10	1.70	\$ 3,800.00	\$ 6,460.00		\$ -	1.70	0.00%
4	November 2020 - Rolled Erosion Control Product	SY	400.00		400.00	\$ 2.95	\$ 1,180.00	400.00	\$ 1,180.00	-	100.00%
5	May 2021 - Mowing	AC	1.70	0.10	1.80	\$ 250.00	\$ 450.00	1.80	\$ 450.00	-	100.00%
6	June 2021 - Herbicide	AC	3.80	0.20	4.00	\$ 350.00	\$ 1,400.00	4.00	\$ 1,400.00	-	100.00%
7	September 2021 - Herbicide	AC	3.80	0.20	4.00	\$ 350.00	\$ 1,400.00	4.00	\$ 1,400.00	-	100.00%
8	November 2021 - Mowing	AC	1.70	0.10	1.80	\$ 250.00	\$ 450.00		\$ -	1.80	0.00%
9	CO#2 - June 2022 - Herbicide	AC	3.80	2.20	6.00	\$ 350.00	\$ 2,100.00		\$ -	6.00	0.00%
10	CO#1 - September 2020 - Mowing	AC		1.80	1.80	\$ 370.00	\$ 666.00	1.80	\$ 666.00	-	100.00%
11	CO#1-Conventional Seeding - Type 1 Lawn	AC		0.20	0.20	\$ 7,285.00	\$ 1,457.00	0.20	\$ 1,457.00	-	100.00%
12	CO#1-Repair Seeding - Mesic Mix	AC		0.10	0.10	\$ 2,900.00	\$ 290.00	0.10	\$ 290.00	-	100.00%
13	CO#2 - Preparation and Mesic Mix Seeding	AC		2.00	2.00	\$ 4,595.00	\$ 9,190.00	2.00	\$ 9,190.00	-	100.00%
14	CO#2 - May 2022 Mowing	AC		2.00	2.00	\$ 250.00	\$ 500.00		\$ -	2.00	0.00%

TOTAL CONTRACT AND VALUE OF WORK COMPLETED TO DATE

\$ 33,029.50

\$ 23,519.50

71.21%

APPLICATION FOR PARTIAL PAYMENT OF CONTRACT

Previous Applications for Payment

No.	Date	Amount
1	September 8, 2020	\$ 597.55
2	October 27, 2020	\$ 2,188.33
3	February 9, 2021	\$ 7,739.65
4	June 22, 2021	\$ 427.50
5	August 10, 2021	\$ 1,329.52
6		
7		
Previous Applications for Payment

No.	Date	Amount
36		
37		
TOTAL \$ 12,282.55

Record of Change Orders

No.	Date	Amount
1	September 8, 2020	\$ 3,438.00
2	June 8, 2021	\$ 10,390.00
3		
4		
TOTAL \$ 13,828.00

Contract Time Remaining

Contract Period: _____
Original Contract Date: August 12, 2020
Original Contract Time: _____
Added by Change Order: _____
Contract Time to Date: _____
Time Used to Date: _____
Contract Time Remaining: _____

APPLICATION FOR PARTIAL PAYMENT OF CONTRACT



Project Title: Northwest Territory Lift Station and Force Main
Contractor: On Track Construction, LLC.
Address: 1316 6th Street, Suite 109, Nevada, Iowa 50201
Finance Budget Code: 329-815-6499 **Finance Project #**
Vendor Project or Invoice #: **PO #**
Original Contract Date: January 26, 2021 **Vendor #** 3940

Date of Council Meeting: October 12, 2021 **PAYMENT REQUEST #** 6
PAYMENT PERIOD: From: August 28, 2021 Through: September 30, 2021


Contract Summary

Original Contract Amount:	\$	1,652,201.00	
Net change by Change Orders:	\$	-	
Contract Amount to Date: (line 1 ± 2)	\$	1,652,201.00	
Total completed and stored to date:	\$	1,310,051.76	
Retainage: 5 % of Completed Work:	\$	65,502.59	
Total Earned less Retainage:	\$	1,244,549.17	
Less previous applications for payment:	\$	1,019,312.29	
SUBTOTAL	\$		225,236.88
OTHER CHARGES (Attach an itemized list)	\$		-
CURRENT PAYMENT DUE	\$		225,236.88
Balance to finish, including retainage:	\$	407,651.83	

Contract Time Remaining (If applicable) 20.00 CALENDAR DAYS

The undersigned Contractor certifies that to the best of the Contractor's knowledge, information and belief the work covered by this Application for Payment has been completed in accordance with the Contract Documents, that all the amounts have been paid by the Contractor for work for which previous Certificate(s) for Payment were issued and payments received from the Owner, and that current payment shown herein is now due.

Construction Contractor Approval: On Track Construction, LLC.
Firm Name

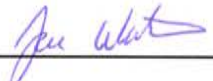Signature  Date 9/29/21

Engineer / Consultant Approval: Veenstra & Kimm, Inc.
Firm Name

Signature  Date 9/29/21

City of Grimes Staff Approval:  Date 10-5-21
Signature

City of Grimes Council Approval:
Signature Date

Submit to: Matt Ahrens, P.E. - City Engineer - Engineering Department
E-mail: mahrens@grimesiowa.gov **Phone:** (515) 986-4050 **Fax:** (515) 986-4480

APPLICATION FOR PARTIAL PAYMENT OF CONTRACT

CONTRACT PRICE DETAIL

ITEM NO.	DESCRIPTION (Include Change Order # if Applicable)	UNITS	ORIGINAL PROPOSED QUANTITY	QUANTITY CHANGE (BY CHANGE ORDER)	TOTAL QUANTITY	UNIT PRICE	EXTENDED PRICE	QUANTITY COMPLETE	VALUE OF COMPLETED WORK	REMAINING QUANTITY	PERCENT COMPLETE
1	Lift Station		1.00				\$-		\$ -	-	0.00%
1.1	Clearing & Grubbing	LS	1.00		1.00	\$ 28,900.00	\$ 28,900.00	1.00	\$ 28,900.00	-	100.00%
1.2	Wet Well Structure Installation	LS	1.00		1.00	\$ 320,000.00	\$ 320,000.00	1.00	\$ 320,000.00	-	100.00%
1.3	Wet Well Pumps & Piping	LS	1.00		1.00	\$ 200,000.00	\$ 200,000.00	0.40	\$ 80,000.00	0.60	40.00%
1.4	Valve Vault Structure Installation	LS	1.00		1.00	\$ 75,000.00	\$ 75,000.00	1.00	\$ 75,000.00	-	100.00%
1.5	Valve Vault Valves & Piping	LS	1.00		1.00	\$ 50,000.00	\$ 50,000.00	0.95	\$ 47,500.00	0.05	95.00%
1.6	Meter Manhole Structure Installation	LS	1.00		1.00	\$ 18,000.00	\$ 18,000.00	1.00	\$ 18,000.00	-	100.00%
1.7	Meter Manhole Meter & Piping	LS	1.00		1.00	\$ 23,766.00	\$ 23,766.00	0.90	\$ 21,389.40	0.10	90.00%
1.8	Lift Station Yard Piping	LS	1.00		1.00	\$ 42,815.00	\$ 42,815.00	1.00	\$ 42,815.00	-	100.00%
1.9	Site Concrete Pads	LS	1.00		1.00	\$ 30,000.00	\$ 30,000.00	1.00	\$ 30,000.00	-	100.00%
1.1	Site Electrical	LS	1.00		1.00	\$ 240,000.00	\$ 240,000.00	0.18	\$ 43,200.00	0.82	18.00%
1.11	Control Building	LS	1.00		1.00	\$ 54,440.00	\$ 54,440.00	1.00	\$ 54,440.00	-	100.00%
2	10" Force Main Open Cut	LF	2,850.00		2,850.00	\$ 31.00	\$ 88,350.00	2,832.99	\$ 87,822.69	17.01	99.40%
3	10" Force Main Directional Drill Bored In Place	LF	480.00		480.00	\$ 142.00	\$ 68,160.00	486.81	\$ 69,127.02	(6.81)	101.42%
4	8" Sanitary Sewer Open Cut	LF	3,914.00		3,914.00	\$ 42.00	\$ 164,388.00	2,550.80	\$ 107,133.60	1,363.20	65.17%
5	18" Sanitary Sewer Open Cut	LF	40.00		40.00	\$ 227.00	\$ 9,080.00	36.00	\$ 8,172.00	4.00	90.00%
6	Drop Connection 8"	EA	1.00		1.00	\$ 8,770.00	\$ 8,770.00	1.00	\$ 8,770.00	-	100.00%
7	Manhole Type SW-301 48"	EA	16.00		16.00	\$ 5,363.00	\$ 85,808.00	11.00	\$ 58,993.00	5.00	68.75%
8	Air Release Valve & Pit	EA	1.00		1.00	\$ 5,950.00	\$ 5,950.00	1.00	\$ 5,950.00	-	100.00%
9	Inside Drop Connection	EA	1.00		1.00	\$ 6,488.00	\$ 6,488.00		\$ -	1.00	0.00%
10	Video Inspection - Gravity Sewer	LF	3,954.00		3,954.00	\$ 2.00	\$ 7,908.00		\$ -	3,954.00	0.00%
11	7" PCC Pavement	SY	40.00		40.00		\$ -		\$ -	40.00	0.00%
12	12" Thick Class A Roadstone - Lift Station	SY	360.00		360.00	\$ 23.70	\$ 8,532.00		\$ -	360.00	0.00%
13	6" Thick Class A Roadstone Access Drive	SY	3,500.00		3,500.00	\$ 9.60	\$ 33,600.00		\$ -	3,500.00	0.00%
14	Chain Link Fence 6' High	LF	281.00		281.00	\$ 35.00	\$ 9,835.00		\$ -	281.00	0.00%
15	Chain Link Fence Gate	EA	1.00		1.00	\$ 1,555.00	\$ 1,555.00		\$ -	1.00	0.00%
16	2" Water Service	LF	2,750.00		2,750.00	\$ 12.60	\$ 34,650.00	1,916.00	\$ 24,141.60	834.00	69.67%
17	2" Water Corporation	EA	1.00		1.00	\$ 1,113.00	\$ 1,113.00		\$ -	1.00	0.00%
18	2" Water Shut Off Valve & Box	EA	1.00		1.00	\$ 1,250.00	\$ 1,250.00		\$ -	1.00	0.00%
19	Freezeless Yard Hydrant	EA	1.00		1.00	\$ 1,060.00	\$ 1,060.00		\$ -	1.00	0.00%
20	Erosion Control	LS	1.00		1.00	\$ 12,625.00	\$ 12,625.00	0.75	\$ 9,468.75	0.25	75.00%
21	Traffic Control	LS	1.00		1.00	\$ 750.00	\$ 750.00	1.00	\$ 750.00	-	100.00%
22	Construction Staking	LS	1.00		1.00	\$ 8,500.00	\$ 8,500.00	0.70	\$ 5,950.00	0.30	70.00%
23	Seeding - SUDAS Type 2	AC	9.00		9.00	\$ 1,212.00	\$ 10,908.00	1.35	\$ 1,636.20	7.65	15.00%
35					-		\$ -		\$ -	-	0.00%
36	Stored Materials				-		\$ -		\$ -	-	0.00%
37	Core & Main #N809710 - Sewer Piping	LS	1.00		1.00	\$ 17,133.71	\$ 17,133.71	0.37370774	\$ 6,403.00	0.63	37.37%
38	Core & Main #N841150 - Fittings, Truss Pipe	LS	1.00		1.00	\$ 13,466.44	\$ 13,466.44	0.11027413	\$ 1,485.00	0.89	11.03%
39	Core & Main #N881965 - 8" Truss Cap	LS	1.00		1.00	\$ 30.00	\$ 30.00	1.00000000	\$ 30.00	-	100.00%
40	American Concrete #14INV0004728 - MH's 7 - 10	LS	1.00		1.00	\$ 11,920.00	\$ 11,920.00	-	\$ -	1.00	0.00%
41	American Concrete #14INV0004727 - MH 2,3,4,	LS	1.00		1.00	\$ 9,015.00	\$ 9,015.00	-	\$ -	1.00	0.00%
42	Electric Pump #0892005-IN	LS	1.00		1.00	\$ 179,970.00	\$ 179,970.00	0.85000000	\$ 152,974.50	0.15	85.00%
43					-		\$ -		\$ -	-	0.00%

APPLICATION FOR PARTIAL PAYMENT OF CONTRACT

44												
45												0.00%
46					-		\$	-		\$	-	0.00%
47					-		\$	-		\$	-	0.00%
TOTAL CONTRACT AND VALUE OF WORK COMPLETED TO DATE

\$ 1,883,736.15

\$ 1,310,051.76

-30.45%

APPLICATION FOR PARTIAL PAYMENT OF CONTRACT

Previous Applications for Payment

No.	Date	Amount
1	April 13, 2021	\$ 142,247.21
2	May 11, 2021	\$ 186,829.37
3	June 8, 2021	\$ 252,235.17
4	August 10, 2021	\$ 64,421.64
5	September 14, 2021	\$ 373,578.90
6		
7		
Previous Applications for Payment

No.	Date	Amount
36		
37		
TOTAL \$ 1,019,312.29

Record of Change Orders

No.	Date	Amount
1		
2		
TOTAL \$ -

Contract Time Remaining

Contract Period:	CALENDAR DAYS
Original Contract Date:	January 26, 2021
Original Contract Time:	267.00
Added by Change Order:	
Contract Time to Date:	267.00
Time Used to Date:	247.00
Contract Time Remaining:	<u>20.00</u>

APPLICATION FOR PARTIAL PAYMENT OF CONTRACT



Project Title: North Sports Complex Parking Lot Improvements
Contractor: Concrete Technologies, Inc.
Address: 1001 SE 37th St., Grimes, IA 50111
Finance Budget Code: 347-431-6407 **Finance Project #** 6499
Vendor Project or Invoice #: **PO #**
Original Contract Date: August 24, 2021 **Vendor #** 1250

Date of Council Meeting: October 12, 2021 **PAYMENT REQUEST #** 1
PAYMENT PERIOD: From: August 24, 2021 Through: October 1, 2021

Contract Summary

Original Contract Amount:	\$	618,328.75	
Net change by Change Orders:	\$	15,695.00	
Contract Amount to Date: (line 1 ± 2)	\$	634,023.75	
Total completed and stored to date:	\$	115,801.15	
Retainage: 5 % of Completed Work:	\$	5,790.06	
Total Earned less Retainage:	\$	110,011.09	
Less previous applications for payment:	\$	-	
SUBTOTAL			\$ 110,011.09

OTHER CHARGES (Attach an itemized list) \$ -

CURRENT PAYMENT DUE \$ **110,011.09**

Balance to finish, including retainage: \$ 524,012.66

Contract Time Remaining (If applicable) - CALENDAR DAYS

The undersigned Contractor certifies that to the best of the Contractor's knowledge, information and belief the work covered by this Application for Payment has been completed in accordance with the Contract Documents, that all the amounts have been paid by the Contractor for work for which previous Certificate(s) for Payment were issued and payments received from the Owner, and that current payment shown herein is now due.

Construction Contractor Approval: Concrete Technologies, Inc.

Signature: [Signature] Firm Name: _____ Date: 10-4-21

Engineer / Consultant Approval: MSA Professional Services, Inc.

Signature: [Signature] Firm Name: _____ Date: 10-04-2021

City of Grimes Staff Approval: [Signature] Date: 10-5-21

City of Grimes Council Approval: _____ Date: _____

Submit to: Matt Ahrens, P.E. - City Engineer - Engineering Department

E-mail: mahrens@grimesiowa.gov **Phone:** (515) 986-4050 **Fax:** (515) 986-4480

APPLICATION FOR PARTIAL PAYMENT OF CONTRACT

CONTRACT PRICE DETAIL

CONTRACT PRICE DETAIL											
ITEM NO.	DESCRIPTION (Include Change Order # if Applicable)	UNITS	ORIGINAL PROPOSED QUANTITY	QUANTITY CHANGE (BY CHANGE ORDER)	TOTAL QUANTITY	UNIT PRICE	EXTENDED PRICE	QUANTITY COMPLETE	VALUE OF COMPLETED WORK	REMAINING QUANTITY	PERCENT COMPLETE
2.01	Topsoil, On-Site	CY	2,935.00		2,935.00	\$ 4.15	\$ 12,180.25	575.00	\$ 2,386.25	2,360.00	19.59%
2.02	Excavation Class 10, Onsite	CY	6,640.00		6,640.00	\$ 13.50	\$ 89,640.00	3,765.00	\$ 50,827.50	2,875.00	58.70%
2.03	Compaction Testing, Moisture & Density Control	LS	1.00		1.00	\$ 5,150.00	\$ 5,150.00	-	\$ -	1.00	0.00%
2.04	Subgrade Preparation, 6" Thickness	SY	6,600.00		6,600.00	\$ 3.35	\$ 22,110.00	-	\$ -	6,600.00	0.00%
2.05	Subbase, Granular, 8" Thickness	SY	6,600.00		6,600.00	\$ 12.00	\$ 79,200.00	-	\$ -	6,600.00	0.00%
4.01	Storm Sewer, 15" RCP	LF	294.00		294.00	\$ 49.50	\$ 14,553.00		\$ -	294.00	0.00%
4.02	Apron, RCP, 15" DIA	EA	2.00		2.00	\$ 1,340.00	\$ 2,680.00	-	\$ -	2.00	0.00%
5.01	Water Main, Trenched, PVC, 8 Inch	LF	120.00		120.00	\$ 67.00	\$ 8,040.00	110.00	\$ 7,370.00	10.00	91.67%
6.01	Intake, SW-501	EA	2.00		2.00	\$ 2,820.00	\$ 5,640.00	-	\$ -	2.00	0.00%
6.02	Intake, SW-505	EA	1.00		1.00	\$ 5,100.00	\$ 5,100.00	-	\$ -	1.00	0.00%
6.03	Intake, SW-512, 36 in Dia	EA	2.00		2.00	\$ 2,835.00	\$ 5,670.00	-	\$ -	2.00	0.00%
6.04	Manhole, SW-401, 48 in Dia	EA	3.00	(2.00)	1.00	\$ 5,820.00	\$ 5,820.00	-	\$ -	1.00	0.00%
7.01	Removal of Pavement	SY	170.00		170.00	\$ 20.50	\$ 3,485.00	-	\$ -	170.00	0.00%
7.02	Pavement, PCC, 6"	SY	6,050.00		6,050.00	\$ 33.75	\$ 204,187.50	-	\$ -	6,050.00	0.00%
7.03	Sidewalk, PCC, 5"	SY	395.00		395.00	\$ 49.00	\$ 19,355.00	-	\$ -	395.00	0.00%
7.04	Sidewalk, PCC, 6"	SY	82.00		82.00	\$ 60.00	\$ 4,920.00	-	\$ -	82.00	0.00%
7.05	Sidewalk, Shared Use Path, and Driveway Assurance Testing	LS	1.00		1.00	\$ 825.00	\$ 825.00	-	\$ -	1.00	0.00%
8.01	Traffic Control	LS	1.00		1.00	\$ 950.00	\$ 950.00	0.50	\$ 475.00	0.50	50.00%
8.02	Painted Pavement Markings, Waterborne	STA	42.00		42.00	\$ 128.00	\$ 5,376.00	-	\$ -	42.00	0.00%
8.03	Painted Symbols and Legends, Waterborne	EA	12.00		12.00	\$ 88.00	\$ 1,056.00	-	\$ -	12.00	0.00%
9.01	Conventional Seeding and Fertilizing, Type 1	AC	1.40		1.40	\$ 1,290.00	\$ 1,806.00	-	\$ -	1.40	0.00%
9.02	Hydromulching, Bonded Fiber Matrix	AC	1.40		1.40	\$ 3,350.00	\$ 4,690.00	-	\$ -	1.40	0.00%
9.03	Wattle, 6" Diameter, Installation	LF	1,000.00		1,000.00	\$ 1.55	\$ 1,550.00	218.00	\$ 337.90	782.00	21.80%
9.04	Wattle, 6" Diameter, Removal	LF	1,000.00		1,000.00	\$ 0.25	\$ 250.00	-	\$ -	1,000.00	0.00%
9.05	Remove and Relocate, Trees and Shrubs	EA	9.00		9.00	\$ 390.00	\$ 3,510.00	-	\$ -	9.00	0.00%
9.06	Trees, 6" Height, Blue Spruce	EA	16.00		16.00	\$ 390.00	\$ 6,240.00	-	\$ -	16.00	0.00%
9.07	Rip Rap, Class E	TON	20.00		20.00	\$ 103.00	\$ 2,060.00	-	\$ -	20.00	0.00%
9.08	Stormwater Pollution Prevention Plan (SWPPP) Preparation	LS	1.00		1.00	\$ 1,545.00	\$ 1,545.00	1.00	\$ 1,545.00	-	100.00%
9.09	Stormwater Pollution Prevention Plan (SWPPP) Management	LS	1.00		1.00	\$ 2,320.00	\$ 2,320.00	0.10	\$ 232.00	0.90	10.00%
11.01	Mobilization	LS	1.00		1.00	\$45,750.00	\$ 45,750.00	0.50	\$ 22,875.00	0.50	50.00%
11.02	Concrete Washout	LS	1.00		1.00	\$ 1,830.00	\$ 1,830.00	0.25	\$ 457.50	0.75	25.00%
11.03	Electrical Work	LS	1.00		1.00	\$39,200.00	\$ 39,200.00	0.05	\$ 1,960.00	0.95	5.00%
	CHANGE ORDER #1				-		\$ -		\$ -	-	0.00%
CO1.1	Valve, 8 in	EA		1.00	1.00	\$ 3,575.00	\$ 3,575.00	1.00	\$ 3,575.00	-	100

TOTAL CONTRACT AND VALUE OF WORK COMPLETED TO DATE

\$ 634,023.75

\$ 115,801.15

18,26%

APPLICATION FOR PARTIAL PAYMENT OF CONTRACT

Previous Applications for Payment

No.	Date	Amount
1		
2		
Previous Applications for Payment

No.	Date	Amount
36		
37		
TOTAL \$ -

Record of Change Orders

No.	Date	Amount
1	October 12, 2021	\$ 15,695.00
2		
3		
TOTAL \$ 15,695.00

Contract Time Remaining

Contract Period:	CALENDAR DAYS
Original Contract Date:	August 24, 2021
Original Contract Time:	12/1/2021
Added by Change Order:	-
Contract Time to Date:	
Time Used to Date:	
Contract Time Remaining:	

APPLICATION FOR PARTIAL PAYMENT OF CONTRACT



Project Title: HIGHWAY 44 & SW COUNTY LINE ROAD INTERSECTION IMPROVEMENTS
Contractor: Bolton & Menk, Inc.
Address: 430 E Grand Ave, Suite 101 Des Moines, IA 50309
Finance Budget Code: 334-210-6407 **Finance Project #**
Vendor Project or Invoice #: 274927 **PO #**
Original Contract Date: October 22, 2019 **Vendor #** 2820

Date of Council Meeting: October 12, 2021 **PAYMENT REQUEST #** 21
PAYMENT PERIOD: From: July 24, 2021 Through: August 23, 2021

Contract Summary

Original Contract Amount:	\$	286,000.00	
Net change by Change Orders:	\$	174,195.00	
Contract Amount to Date: (line 1 ± 2)	\$	460,195.00	
Total completed and stored to date:	\$	203,149.60	
Retainage: 0 % of Completed Work:	\$	-	
Total Earned less Retainage:	\$	203,149.60	
Less previous applications for payment:	\$	184,129.40	
SUBTOTAL	\$		19,020.20

OTHER CHARGES (Attach an Itemized list) \$ -

CURRENT PAYMENT DUE \$ 19,020.20

Balance to finish, including retainage: \$ 257,045.40

Contract Time Remaining (If applicable) - Working Days

The undersigned Contractor certifies that to the best of the Contractor's knowledge, information and belief the work covered by this Application for Payment has been completed in accordance with the Contract Documents, that all the amounts have been paid by the Contractor for work for which previous Certificate(s) for Payment were issued and payments received from the Owner, and that current payment shown herein is now due.

Construction Contractor Approval:

Firm Name

Signature

Date

Engineer / Consultant Approval:

Bolton & Menk, Inc.

Firm Name

Signature

01 OCT 2021

Date

City of Grimes Staff Approval:

Signature

10-5-21

Date

City of Grimes Council Approval:

Signature

Date

Submit to: Matt Ahrens, P.E. - City Engineer - Engineering Department

E-mail: mahrens@grimesiowa.gov Phone: (515) 986-4050 Fax: (515) 986-4480

APPLICATION FOR PARTIAL PAYMENT OF CONTRACT

Previous Applications for Payment

No.	Date	Amount
1	January 14, 2020	\$ 1,730.00
2	February 11, 2020	\$ 6,434.90
3	April 14, 2020	\$ 1,627.00
4	April 14, 2020	\$ 2,195.00
5	June 9, 2020	\$ 7,097.50
6	July 14, 2020	\$ 6,792.50
7	August 11, 2020	\$ 11,325.00
8	September 8, 2020	\$ 17,430.00
9	October 13, 2020	\$ 4,815.00
10	November 10, 2020	\$ 1,022.50
11	December 8, 2020	\$ 2,969.50
12	January 12, 2021	\$ 4,537.00
13	February 9, 2021	\$ 2,785.00
14	March 9, 2021	\$ 10,517.00
15	April 13, 2021	\$ 10,831.50
16	May 11, 2021	\$ 5,594.00
17	June 8, 2021	\$ 30,291.00
18	July 13, 2021	\$ 21,853.00
19	August 10, 2021	\$ 10,243.50
20	September 28, 2021	\$ 24,038.50
21		
22		
23		
24		
25		
26		
27		
28		
29		
30		
31		
32		
33		
34		
35		

Previous Applications for Payment

No.	Date	Amount
36		
37		
TOTAL \$ 184,129.40

Record of Change Orders

No.	Date	Amount
1	May 11, 2021	\$ 174,195.00
2		
3		
TOTAL \$ 174,195.00

Contract Time Remaining

Contract Period:	Working Days
Original Contract Date:	October 22, 2019
Original Contract Time:	
Added by Change Order:	
Contract Time to Date:	-
Time Used to Date:	
Contract Time Remaining:	-



Real People. Real Solutions.

Please Remit To: Bolton & Menk, Inc.

1960 Premier Drive | Mankato, MN 56001-5900

507-625-4171 | 507-625-4177 (fax)

Payment by Credit Card Available Online at www.Bolton-Menk.com

To Ensure Proper Credit, Provide Invoice Numbers with Payment

City of Grimes
101 NE Harvey Street
Grimes, IA 50111

August 23, 2021

Project No: A13.120005

Invoice No: 0274927

Client Account: GRIMES_CI_IA

Grimes/Highway 44 & SW Co Line Road

Highway 44 & SW County Line Road Intersection Improvements

Construction Services (002)

Professional Services

	Hours	Amount	
Principal	18.00	2,880.00	
Administrative	3.00	216.00	
Project Engineer	28.00	3,640.00	
Survey Technician	30.50	2,340.00	
Technician	128.00	9,503.50	
Project Manager	2.00	290.00	
Totals	209.50	18,869.50	
Total Labor			18,869.50

Reimbursable Expenses

Testing	150.70	
Total Reimbursables	150.70	150.70

Total this Task \$19,020.20

Total this Invoice \$19,020.20

APPLICATION FOR PARTIAL PAYMENT OF CONTRACT



Project Title: Highway 44 Corridor Study
Contractor: Bolton & Menk, Inc.
Address: 430 E Grand Avenue, Suite 101, Des Moines, IA 50309
Finance Budget Code: 341-210-6407 **Finance Project #**
Vendor Project or Invoice #: 274928 **PO #**
Original Contract Date: August 11, 2020 **Vendor #** 2820

Date of Council Meeting: October 12, 2021 **PAYMENT REQUEST #** 11
PAYMENT PERIOD: From: July 24, 2021 Through: August 23, 2021

Contract Summary

Original Contract Amount:	\$	105,600.00	
Net change by Change Orders:	\$	-	
Contract Amount to Date: (line 1 ± 2)	\$	105,600.00	
Total completed and stored to date:	\$	79,344.10	
Retainage: 0 % of Completed Work:	\$	-	
Total Earned less Retainage:	\$	79,344.10	
Less previous applications for payment:	\$	71,219.10	
SUBTOTAL	\$		8,125.00

OTHER CHARGES (Attach an itemized list) \$ -

CURRENT PAYMENT DUE \$ 8,125.00

Balance to finish, including retainage: \$ 26,255.90

Contract Time Remaining (If applicable) - Working Days

The undersigned Contractor certifies that to the best of the Contractor's knowledge, information and belief the work covered by this Application for Payment has been completed in accordance with the Contract Documents, that all the amounts have been paid by the Contractor for work for which previous Certificate(s) for Payment were issued and payments received from the Owner, and that current payment shown herein is now due.

Construction Contractor Approval:

Firm Name

Signature Date

Engineer / Consultant Approval:

Bolton & Menk, Inc.

Firm Name

Signature Date

City of Grimes Staff Approval:

Signature Date

City of Grimes Council Approval:

Signature Date

Submit to: Matt Ahrens, P.E. - City Engineer - Engineering Department

E-mail: mahrens@grimesiowa.gov Phone: (515) 986-4050 Fax: (515) 986-4480

APPLICATION FOR PARTIAL PAYMENT OF CONTRACT

Previous Applications for Payment

No.	Date	Amount	Invoice #
1	December 8, 2020	\$ 3,412.50	259409
2	January 12, 2021	\$ 1,690.00	260930
3	February 9, 2021	\$ 5,462.50	262390
4	March 9, 2021	\$ 14,416.60	263857
5	April 13, 2021	\$ 10,573.00	265172
6	May 11, 2021	\$ 7,244.50	266602
7	June 8, 2021	\$ 3,782.50	268402
8	July 13, 2021	\$ 7,035.00	269819
9	August 10, 2021	\$ 9,330.50	271702
10	September 28, 2021	\$ 8,272.00	273219
11			
12			
TOTAL

\$ 71,219.10

Previous Applications for Payment

No.	Date	Amount
36		
37		
Record of Change Orders

No.	Date	Amount
1		
2		
TOTAL \$ -

Contract Time Remaining

Contract Period:	Working Days
Original Contract Date:	August 11, 2020
Original Contract Time:	
Added by Change Order:	
Contract Time to Date:	-
Time Used to Date:	
Contract Time Remaining:	-



Real People. Real Solutions.

Please Remit To: Bolton & Menk, Inc.

1960 Premier Drive | Mankato, MN 56001-5900

507-625-4171 | 507-625-4177 (fax)

Payment by Credit Card Available Online at www.Bolton-Menk.com

To Ensure Proper Credit, Provide Invoice Numbers with Payment

City of Grimes
101 NE Harvey Street
Grimes, IA 50111

August 23, 2021

Project No: A13.122607

Invoice No: 0274928

Client Account: GRIMES_CI_IA

Grimes/Highway 44 Corridor Study

Corridor Study (001)

Professional Services

	Hours	Amount	
Principal	8.00	1,280.00	
Administrative	1.00	72.00	
Specialist	1.00	125.00	
Design Engineer	6.00	660.00	
Project Engineer	14.50	1,940.00	
Technician	20.00	1,400.00	
Senior Planner	11.50	1,587.00	
Landscape Designer	10.00	1,061.00	
Totals	72.00	8,125.00	
Total Labor			8,125.00
		Total this Task	\$8,125.00
		Total this Invoice	\$8,125.00

CHANGE ORDER FORM



Project Title: Grimes Water Main Improvements (ASR to Standpipe)
Contractor: RD McKinney Plumbing and Excavating, Inc.
Address: 515 4th Street, Waukee, IA 50263
Finance Budget Code: 359-810-0407 **Finance Project #** 0
Vendor Project or Invoice #: 0 **PO #** 0
Original Contract Date: August 4, 2021 **Vendor #** 1358

Change Order Number: 1

Change Order Date: October 12, 2021

Purpose of Change Order:


Due to the inability to shutoff the water main to the ASR building, an Insert-A-Valve and tapping into the existing water main was required, thus a removal of the need for a 8" x 8" tee and tapping valve. Additionally, the odor of fuel came from a small soil location on site, thus additional DIP was trenched while trenched PVC was removed from the project per Iowa DNR requirements. An additional 90 degree bend was added and the removal of a 45 degree bend from the contract due to clearance needs to an existing light pole, which also accounted for additional trenchless PVC water main. Additional pothole investigation was necessary to find the existing water main and utilities. Connection to the Standpipe was removed from this project. Contractor was able to get a concrete subcontractor on board for the project and pricing for PCC sidewalk, driveway, and patching were negotiated.

Details of Change Order:


ITEM #	DESCRIPTION	UNITS	QUANTITY CHANGE	UNIT PRICE	EXTENDED PRICE
1	Water Main, Trenched, C900 PVC, 8 in. (Place Only)	LF	(40.00)	\$ 40.00	\$ (1,600.00)
2	Water Main, Trenched, DIP, 8 in. (Place Only)	LF	14.00	\$ 45.00	\$ 630.00
3	Water Main, Trenchless, C900 PVC, 9 in. (Place Only)	LF	25.00	\$ 95.00	\$ 2,375.00
4	Fitting, Tee, 8" x 8" (Place Only)	EA	(1.00)	\$ 350.00	\$ (350.00)
4	Fitting, 45 Degree Bend, 8" (Place Only)	EA	(1.00)	\$ 200.00	\$ (200.00)
5	Fitting, 90 Degree Bend, 8" (Place Only)	EA	1.00	\$ 200.00	\$ 200.00
6	Tapping Valve Assembly, 8" (Place Only)	EA	(1.00)	\$ 600.00	\$ (600.00)
7	Sidewalk, PCC, 5"	SY	33.80	\$ 62.00	\$ 2,095.60
8	Driveway, Paved, PCC, 6"	SY	63.00	\$ 120.00	\$ 7,560.00
9	Full Depth Patches, PCC	SY	200.90	\$ 130.00	\$ 26,117.00
10	Pothole Investigation	EA	9.00	\$ 270.00	\$ 2,430.00
11	Connection to Standpipe via Overflow Drain Pipe	LS	(1.00)	\$ 15,000.00	\$ (15,000.00)
12	Insert-A-Valve and Tapping	LS	1.00	\$ 12,535.00	\$ 12,535.00

Change Order Number: 1 makes the following adjustments to the contract: **\$ 36,192.60**

Contractor Accepted: RD McKinney Plumbing and Excavating, Inc.

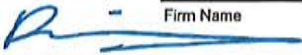
 Signature Date 5-Oct-21

Engineer Approved: McLURE ENGINEERING COMPANY

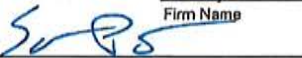
 Signature Date 5-Oct-21

Owner Accepted: City of Grimes MSA 10-7-21

Signature Title
 Date

Attest for Owner:

Signature Title
 Date

Record of Change Orders

#	Date	Amount
	Original Contract Amount	\$ 160,863.80
1	October 12, 2021	\$ 36,192.60
2		
3		
4		
5		
6		
7		
8		
9		
10		
11		
12		
13		
14		
15		

Revised Contract Amount **\$ 197,056.40**

CHANGE ORDER FORM



Project Title: Grimes Water Main Improvements (ASR to Standpipe)
Contractor: RD McKinney Plumbing and Excavating, Inc.
Address: 515 4th Street, Waukee, IA 50263
Finance Budget Code: 359-810-6407 **Finance Project #** 0
Vendor Project or Invoice #: 0 **PO #** 0
Original Contract Date: August 4, 2021 **Vendor #** 1358

Change Order Number: 1

Change Order Date: October 12, 2021

Purpose of Change Order:

Due to the inability to shutoff the water main to the ASR building, an Insert-A-Valve and tapping into the existing water main was required, thus a removal of the need for a 8" x 8" tee and tapping valve. Additionally, the odor of fuel came from a small soil location on site, thus additional DIP was trenched while trenched PVC was removed from the project per Iowa DNR requirements. An additional 90 degree bend was added and the removal of a 45 degree bend from the contract due to clearance needs to an existing light pole, which also accounted for additional trenchless PVC water main. Additional pothole investigation was necessary to find the existing water main and utilities. Connection to the Standpipe was removed from this project. Contractor was able to get a concrete subcontractor on board for the project and pricing for PCC sidewalk, driveway, and patching were negotiated.

Details of Change Order:

ITEM #	DESCRIPTION	UNITS	QUANTITY CHANGE	UNIT PRICE	EXTENDED PRICE
1	Water Main, Trenched, C900 PVC, 8 in. (Place Only)	LF	(40.00)	\$ 40.00	\$ (1,600.00)
2	Water Main, Trenched, DIP, 8 in. (Place Only)	LF	14.00	\$ 45.00	\$ 630.00
3	Water Main, Trenchless, C900 PVC, 9 in. (Place Only)	LF	25.00	\$ 95.00	\$ 2,375.00
4	Fitting, Tee, 8" x 8" (Place Only)	EA	(1.00)	\$ 350.00	\$ (350.00)
4	Fitting, 45 Degree Bend, 8" (Place Only)	EA	(1.00)	\$ 200.00	\$ (200.00)
5	Fitting, 90 Degree Bend, 8" (Place Only)	EA	1.00	\$ 200.00	\$ 200.00
6	Tapping Valve Assembly, 8" (Place Only)	EA	(1.00)	\$ 600.00	\$ (600.00)
7	Sidewalk, PCC, 5"	SY	33.80	\$ 62.00	\$ 2,095.60
8	Driveway, Paved, PCC, 6"	SY	63.00	\$ 120.00	\$ 7,560.00
9	Full Depth Patches, PCC	SY	200.90	\$ 130.00	\$ 26,117.00
10	Pothole Investigation	EA	9.00	\$ 270.00	\$ 2,430.00
11	Connection to Standpipe via Overflow Drain Pipe	LS	(1.00)	\$ 15,000.00	\$ (15,000.00)
12	Insert-A-Valve and Tapping	LS	1.00	\$ 12,535.00	\$ 12,535.00

Change Order Number: 1 makes the following adjustments to the contract: **\$ 36,192.60**

Contractor Accepted: RD McKinney Plumbing and Excavating, Inc.


 Signature Date 5-Oct-21

Engineer Approved: McCLURE ENGINEERING COMPANY


 Signature Date 5-Oct-21

Owner Accepted: City of Grimes MSA 10-7-21

Signature Title
 Date

Attest for Owner:

Signature Title
 Date

Record of Change Orders

#	Date	Amount
	Original Contract Amount	\$ 160,863.80
1	October 12, 2021	\$ 36,192.60
2		
3		
4		
5		
6		
7		
8		
9		
10		
11		
12		
13		
14		
15		

Revised Contract Amount **\$ 197,056.40**

CHANGE ORDER FORM



Project Title: Grimes Water Main Improvements (ASR to Standpipe)
Contractor: RD McKinney Plumbing and Excavating, Inc.
Address: 515 4th Street, Waukee, IA 50263
Finance Budget Code: 359-810-0407 **Finance Project #** 0
Vendor Project or Invoice #: 0 **PO #** 0
Original Contract Date: August 4, 2021 **Vendor #** 1358

Change Order Number: 1

Change Order Date: October 12, 2021

Purpose of Change Order:


Due to the inability to shutoff the water main to the ASR building, an Insert-A-Valve and tapping into the existing water main was required, thus a removal of the need for a 8" x 8" tee and tapping valve. Additionally, the odor of fuel came from a small soil location on site, thus additional DIP was trenched while trenched PVC was removed from the project per Iowa DNR requirements. An additional 90 degree bend was added and the removal of a 45 degree bend from the contract due to clearance needs to an existing light pole, which also accounted for additional trenchless PVC water main. Additional pothole investigation was necessary to find the existing water main and utilities. Connection to the Standpipe was removed from this project. Contractor was able to get a concrete subcontractor on board for the project and pricing for PCC sidewalk, driveway, and patching were negotiated.

Details of Change Order:

ITEM #	DESCRIPTION	UNITS	QUANTITY CHANGE	UNIT PRICE	EXTENDED PRICE
1	Water Main, Trenched, C900 PVC, 8 in. (Place Only)	LF	(40.00)	\$ 40.00	\$ (1,600.00)
2	Water Main, Trenched, DIP, 8 in. (Place Only)	LF	14.00	\$ 45.00	\$ 630.00
3	Water Main, Trenchless, C900 PVC, 9 in. (Place Only)	LF	25.00	\$ 95.00	\$ 2,375.00
4	Fitting, Tee, 8" x 8" (Place Only)	EA	(1.00)	\$ 350.00	\$ (350.00)
4	Fitting, 45 Degree Bend, 8" (Place Only)	EA	(1.00)	\$ 200.00	\$ (200.00)
5	Fitting, 90 Degree Bend, 8" (Place Only)	EA	1.00	\$ 200.00	\$ 200.00
6	Tapping Valve Assembly, 8" (Place Only)	EA	(1.00)	\$ 600.00	\$ (600.00)
7	Sidewalk, PCC, 5"	SY	33.80	\$ 62.00	\$ 2,095.60
8	Driveway, Paved, PCC, 6"	SY	63.00	\$ 120.00	\$ 7,560.00
9	Full Depth Patches, PCC	SY	200.90	\$ 130.00	\$ 26,117.00
10	Pothole Investigation	EA	9.00	\$ 270.00	\$ 2,430.00
11	Connection to Standpipe via Overflow Drain Pipe	LS	(1.00)	\$ 15,000.00	\$ (15,000.00)
12	Insert-A-Valve and Tapping	LS	1.00	\$ 12,535.00	\$ 12,535.00

Change Order Number: 1 makes the following adjustments to the contract: **\$ 36,192.60**

Contractor Accepted: RD McKinney Plumbing and Excavating, Inc.

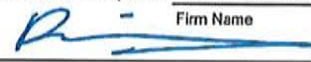
 Firm Name
 Signature Date 5-Oct-21

Engineer Approved: McCLURE ENGINEERING COMPANY


 Firm Name
 Signature Date 5-Oct-21

Owner Accepted: City of Grimes MSA 10-7-21

Signature Title
 Date

Attest for Owner:

Signature Title
 Date

Record of Change Orders

#	Date	Amount
	Original Contract Amount	\$ 160,863.80
1	October 12, 2021	\$ 36,192.60
2		
3		
4		
5		
6		
7		
8		
9		
10		
11		
12		
13		
14		
15		

Revised Contract Amount **\$ 197,056.40**

CHANGE ORDER FORM



Project Title: County Line Road Intersection Improvements
Contractor: Absolute Concrete
Address: 1000 West 6th Ave, PO Box 148, Slater, IA 50244
Finance Budget Code: 334-210-6499 **Finance Project #** 0
Vendor Project or Invoice #: 0 **PO #** 0
Original Contract Date: April 27, 2021 **Vendor #** 1072

Change Order Number: 2

Change Order Date: October 12, 2021

Purpose of Change Order:

Item 8003 "Field Entrance" added to provide an additional field entrance near County Line Road and 8th Street.

Details of Change Order:

ITEM #	DESCRIPTION	UNITS	QUANTITY CHANGE	UNIT PRICE	EXTENDED PRICE
8003	Field Entrance	LS	1.00	\$ 6,688.00	\$ 6,688.00

Change Order Number: 2 makes the following adjustments to the contract: **\$ 6,688.00**

Contractor Accepted: Absolute Concrete
 Signature: [Signature] Date: 10/14/21

Engineer Approved: Bolton & Menk, Inc.
 Signature: [Signature] Date: 10-5-2021

Owner Accepted: City of Grimes MSA 10-7-21
 Signature: _____ Title: _____
 Date: _____

Attest for Owner:

Signature: _____ Title: _____
 Date: _____

Record of Change Orders

#	Date	Amount
Original Contract Amount		\$ 980,161.50
1	July 13, 2021	\$ 22,764.00
2	October 12, 2021	\$ 6,688.00
3		
4		
5		
6		
7		
8		
9		
10		
11		
12		
13		
14		
15		

Revised Contract Amount **\$ 1,009,613.50**

CHANGE ORDER FORM



Project Title: County Line Road Intersection Improvements
Contractor: Absolute Concrete
Address: 1000 West 6th Ave, PO Box 148, Slater, IA 50244
Finance Budget Code: 334-210-6499 **Finance Project #** 0
Vendor Project or Invoice #: 0 **PO #** 0
Original Contract Date: April 27, 2021 **Vendor #** 1072

Change Order Number: 2

Change Order Date: October 12, 2021

Purpose of Change Order:

Item 8003 "Field Entrance" added to provide an additional field entrance near County Line Road and 8th Street.

Details of Change Order:

ITEM #	DESCRIPTION	UNITS	QUANTITY CHANGE	UNIT PRICE	EXTENDED PRICE
8003	Field Entrance	LS	1.00	\$ 6,688.00	\$ 6,688.00

Change Order Number: 2 makes the following adjustments to the contract: **\$ 6,688.00**

Contractor Accepted: Absolute Concrete
 Signature: [Signature] Date: 10/14/21

Engineer Approved: Bolton & Menk, Inc.
 Signature: [Signature] Date: 10-5-2021

Owner Accepted: City of Grimes MSA 10-7-21
 Signature: _____ Title: _____
 Date: _____

Attest for Owner:
 Signature: _____ Title: _____
 Date: _____

Record of Change Orders

#	Date	Amount
Original Contract Amount		\$ 980,161.50
1	July 13, 2021	\$ 22,764.00
2	October 12, 2021	\$ 6,688.00
3		
4		
5		
6		
7		
8		
9		
10		
11		
12		
13		
14		
15		

Revised Contract Amount **\$ 1,009,613.50**

CHANGE ORDER FORM



Project Title: County Line Road Intersection Improvements
Contractor: Absolute Concrete
Address: 1000 West 6th Ave, PO Box 148, Slater, IA 50244
Finance Budget Code: 334-210-6499 **Finance Project #** 0
Vendor Project or Invoice #: 0 **PO #** 0
Original Contract Date: April 27, 2021 **Vendor #** 1072

Change Order Number: 2

Change Order Date: October 12, 2021

Purpose of Change Order:

Item 8003 "Field Entrance" added to provide an additional field entrance near County Line Road and 8th Street.

Details of Change Order:

ITEM #	DESCRIPTION	UNITS	QUANTITY CHANGE	UNIT PRICE	EXTENDED PRICE
8003	Field Entrance	LS	1.00	\$ 6,688.00	\$ 6,688.00

Change Order Number: 2 makes the following adjustments to the contract: **\$ 6,688.00**

Contractor Accepted: Absolute Concrete
 Signature: [Signature] Date: 10/14/21

Engineer Approved: Bolton & Menk, Inc.
 Signature: [Signature] Date: 10-5-2021

Owner Accepted: City of Grimes MSA 10-7-21

Signature: _____ Title: _____
 Date: _____

Attest for Owner:

Signature: _____ Title: _____
 Date: _____

Record of Change Orders

#	Date	Amount
Original Contract Amount		\$ 980,161.50
1	July 13, 2021	\$ 22,764.00
2	October 12, 2021	\$ 6,688.00
3		
4		
5		
6		
7		
8		
9		
10		
11		
12		
13		
14		
15		

Revised Contract Amount **\$ 1,009,613.50**

CHANGE ORDER FORM



Project Title: Iowa Hwy 141 SB & Iowa Hwy 44 Traffic Signal and Turn Lane Improvements
Contractor: Elder Corporation
Address: 5088 East University Avenue, Pleasant Hill, IA 50327
Finance Budget Code: 339-210-6490 **Finance Project #** 0
Vendor Project or Invoice #: 0 **PO #** 0
Original Contract Date: August 10, 2021 **Vendor #** 1336

Change Order Number: 1

Change Order Date: October 12, 2021

Purpose of Change Order:

Adjust TBR quantity, include Temporary Crash Cushion at end of TBR, extend existing subdrain, change to Modified Subbase (from Special Backfill), install meter pedestal for signal, and install lane control signs at leading end of ramp lanes

Details of Change Order:

ITEM #	DESCRIPTION	UNITS	QUANTITY CHANGE	UNIT PRICE	EXTENDED PRICE
1	Temporary Barrier Rail	LF	400.00	\$ 26.50	\$ 10,600.00
2	Temporary Crash Cushion	EA	1.00	\$ 1,320.00	\$ 1,320.00
3	4" Perf Subdrain	LF	20.00	\$ 21.00	\$ 420.00
4	12"x6" CMP Outlet	EA	2.00	\$ 530.00	\$ 1,060.00
5	Connect to Stub	EA	2.00	\$ 380.00	\$ 760.00
6	Subbase, Special Backfill, 12" Depth	SY	(610.00)	\$ 19.00	\$ (11,590.00)
7	Modified Subbase	SY	610.00	\$ 21.50	\$ 13,115.00
8	Traffic Signal Meter Pedestal	LS	1.00	\$ 1,127.00	\$ 1,127.00
9	Advance Lane Control Signs, with Posts	EA	2.00	\$ 742.50	\$ 1,485.00
10					\$ -

Change Order Number: 1 makes the following adjustments to the contract:

\$ 18,297.00

Contractor Accepted: Elder Corporation

Signature

10/1/21
 Date

Engineer Approved: Snyder & Associates, Inc.

Signature

10/1/21
 Date

Owner Accepted: City of Grimes MSA 10-5-21

Signature

Title

Date

Attest for Owner:

Signature

Title

Date

Record of Change Orders

#	Date	Amount
Original Contract Amount		\$ 309,000.00
1	October 12, 2021	\$ 18,297.00
2		
3		
4		
5		
6		
7		
8		
9		
10		
11		
12		
13		
14		
15		

Revised Contract Amount **\$ 327,297.00**

CHANGE ORDER FORM



Project Title: North Sports Complex Parking Lot Improvements
Contractor: Concrete Technologies, Inc.
Address: 1001 SE 37th St., Grimes, IA 50111
Finance Budget Code: 347-431-~~5467~~6499 **Finance Project #** 0
Vendor Project or Invoice #: 0 **PO #** 0
Original Contract Date: August 24, 2021 **Vendor #** 1250 &

Change Order Number: 1

Change Order Date: October 12, 2021

Purpose of Change Order:

Additional valve on water main and changing of two manholes of precast to cast-in-place. Includes 10% prime contractor markup.

Details of Change Order:

ITEM #	DESCRIPTION	UNITS	QUANTITY CHANGE	UNIT PRICE	EXTENDED PRICE
CO1_1	Valve, 8 in	EA	1.00	\$ 3,575.00	\$ 3,575.00
CO1_2	Manhole, SW-402, 4' X 4', Cast-In-Place	EA	2.00	\$ 11,880.00	\$ 23,760.00
6.04	Manhole, SW-401, 48 in DIA	EA	(2.00)	\$ 5,820.00	\$ (11,640.00)
					\$ -
					\$ -
					\$ -
					\$ -
					\$ -
					\$ -
					\$ -

Change Order Number: 1 makes the following adjustments to the contract: **\$ 15,695.00**

Contractor Accepted: Concrete Technologies, Inc.

[Signature] Firm Name
 Signature Date 10-4-21

Engineer Approved: MSA Professional Services, Inc.

[Signature] Firm Name
 Signature Date 10-04-2021

Owner Accepted: City of Grimes MSA 10-5-21

Signature Title
 Date

Attest for Owner:

Signature Title
 Date

Record of Change Orders

#	Date	Amount
Original Contract Amount		\$ 618,328.75
1	October 12, 2021	\$ 15,695.00
2		
3		
4		
5		
6		
7		
8		
9		
10		
11		
12		
13		
14		
15		

Revised Contract Amount **\$ 634,023.75**



*101 NE Hawley, Grimes, Iowa 50111
515.986.3036 Fax 515.986.3846*

AGENDA MEMO

For Meeting of October 12, 2021

AGENDA HEADING:

Resolution Approving Offer to Purchase and Agreement – Silkwood Area Drainage Project Johnson Property

SYNOPSIS:

With the development of the plans for Grime Silkwood Area Drainage Project, it has been determined that certain easements will be necessary in order to construct the project.

A compensation estimate has been prepared for the easement, and an offer made to the property owner. The offer indicates that the City will pay a total of \$1,500.00 for the permanent and temporary easements, as well as compensation for certain restoration efforts within the easement areas.

The owner has reviewed the offer and accepted it.

FISCAL IMPACT:

Total Cost = \$1,500.00

PREVIOUS COUNCIL ACTION(S):

N/A

BOARD/COMMISSION ACTION(S):

N/A

STAFF/COMMITTEE RECOMMENDATION:

Staff would recommend approval of the Resolution

RESOLUTION NO. _____

RESOLUTION APPROVING OFFER TO PURCHASE AND AGREEMENT – SILKWOOD
AREA DRAINAGE PROJECT JOHNSON PROPERTY

WHEREAS, the City of Grimes is developing plans to construct the Grimes Silkwood Area Drainage Project (the “Project”) and has determined that certain easements are necessary in order to construct the Project; and

WHEREAS, the City of Grimes has extended an Offer to Purchase and Agreement (the “Offer”), provided as Exhibit A, to the property owner (the “Owner”); and

WHEREAS, the Owner has reviewed the Offer and has accepted the Offer.

NOW, THEREFORE, be it resolved by the City Council of the City of Grimes, Iowa:

That, the Offer to Purchase Easement and Agreement is approved by the Grimes City Council, and the Mayor is authorized to execute, on behalf of the City of Grimes, such documents as are necessary and appropriate to effectuate the terms pursuant to the Offer, including, without limitation, any agreements, easements or other documents, and the City Clerk is authorized to attest to their signatures.

PASSED AND APPROVED this ____ day of _____, 2021.

By: _____
Scott Mikkelsen, Mayor

ATTEST:

Rochelle Williams, City Clerk

SPACE ABOVE THIS LINE FOR RECORDER

OFFER TO PURCHASE AND AGREEMENT

Page 1

PARCEL NO. 311/00305-749-137
 PROJECT NO. N/A

COUNTY: Polk
 PROJECT NAME: Silkwood Drainage Project

TO: William and Terrill Johnson

On this 25th day of August, 2021, the City of Grimes, Iowa, a municipal corporation organized under the laws of the State of Iowa (hereinafter referred to as "CITY" or "BUYER") acting by and through the undersigned, its authorized Agent, hereby offers to buy the real estate situated in Polk County, Iowa, and legally described on the attached Easement Exhibit. This offer shall terminate on 30 days from offer date. If accepted by SELLER, as evidenced by SELLER'S signature below, the parties agree as follows:

1. SELLER AGREES to sell and furnish to BUYER a conveyance document, on form(s) furnished by Buyer, and Buyer agrees to buy the following real estate, hereinafter referred to as the premises as described on EXHIBIT A and which include the following buildings, improvements and other property: LAND ONLY. SELLER CONSENTS to any change of grade related to the project and accepts payment under this agreement for any and all damages arising therefrom. SELLER ACKNOWLEDGES full settlement and payment from Buyer for all claims per the terms of this agreement and discharges Buyer from liability because of this agreement and the construction of this public improvement project.
2. Possession of the premises is the essence of this agreement and Buyer may enter and assume full use and enjoyment of the premises per the terms of this agreement. SELLER grants Buyer the immediate right to enter the premises for the purpose of gathering survey and soil data. SELLER may surrender possession of the premises or building or improvement or any part thereof prior to the time at which SELLER has hereinafter agreed to do so, and agrees to give Buyer ten (10) days' notice of SELLER'S intention to do so in writing.
3. Buyer agrees to pay and SELLER AGREES to grant the right of possession, convey title and to surrender physical possession of the premises as shown on or before the dates listed below.

PAYMENT AMOUNT	AGREED PERFORMANCE	DATE
\$ _____	on right of possession	_____
\$ _____	on conveyance of title	_____
\$ _____	on surrender of possession	_____
\$ <u>1,500.00</u>	on possession and conveyance	<u>Within 30 Days of BUYER Approval</u>

\$ 1,500.00 TOTAL LUMP SUM

BREAKDOWN:	ac. = acres / sq.ft. = square feet	
Land by Fee Title	<u>0</u> sq.ft.	\$ <u>0.00</u>
Underlying Fee Title	<u>0</u> sq.ft.	\$ <u>0.00</u>
Permanent Easement	<u>1,315</u> sq.ft.	\$ <u>1,500.00</u>
Temporary Easement(s)	_____ sq.ft.	_____
Landscaping/Other	Seeding/Water	_____
Total		\$ <u>1,500.00</u>
Additional Damages	<u>None</u>	_____

DISTRIBUTION: ONE COPY RETURNED TO BUYER -- ONE COPY RETAINED BY SELLER

4. SELLER WARRANTS that there are no tenants on the premises holding under lease except: None
5. Each page and each attachment is by this reference made part hereof.
6. This agreement shall apply to and bind the legal successors in interest of the Seller and SELLER AGREES to pay all liens and assessments against the premises, including all taxes and special assessments payable until surrender of possession as required by the Code of Iowa, and agrees to warrant good and sufficient title. Names and addresses of lienholders are: None
7. SELLER agrees that amounts payable by SELLER for real estate taxes, special assessments, mortgage payoffs, liens, or judgments shall be deducted at closing from the purchase price. SELLER AGREES to obtain court approval of this contract, if requested by Buyer, if title to the premises becomes an asset of any estate, trust, conservatorship or guardianship. Buyer agrees to pay court approval costs and all other costs necessary to transfer the premises to Buyer, but not attorney fees. Claims for such transfer costs shall be paid in amounts supported by paid receipts or signed bills.
8. BUYER agrees that any drain tile and/or underground irrigation systems which are located within the premises and are damaged by construction shall be repaired at no expense to SELLER. BUYER shall have the right of entry upon SELLER'S remaining property along the right of way line, if necessary, for the purpose of connecting said drain tile and/or underground irrigation systems.
9. If SELLER holds title to the premises in joint tenancy with full rights of survivorship and not as tenants in common at the time of this agreement, Buyer will pay any remaining proceeds to the survivor of that joint tenancy and will accept title solely from that survivor, provided the joint tenancy has not been destroyed by operation of law or acts of SELLER.
10. These premises are being acquired for public purposes and this transfer is exempt from the requirements for the filing of a Declaration of Value by the Code of Iowa.
11. BUYER hereby gives notice of SELLER's five-year right to renegotiate construction or maintenance damages not apparent at the time of the signing of this agreement as required by the Code of Iowa.
12. BUYER hereby agrees to additionally warrant the project against any defects against the property as a result of the project for a period of one year following the completion and acceptance of the project. Defects may include, but are not limited to insufficient seeding/stabilization or settling of the property within the easement.
13. SELLER states and warrants that there is no well, solid waste disposal site, hazardous substances, nor underground storage tanks on the premises described and sought herein, except: None
14. BUYER shall be responsible for the removal and relocation of any fences.
15. BUYER shall be responsible for all seeding and watering on the disturbed area within the easements.
16. SELLER agrees to cooperate with BUYER in removing liens and encumbrances in order to convey marketable title to BUYER in conformity with Iowa law and the Title Standards of the Iowa State Bar Association. If possession and conveyance are delayed due to SELLER's inability to provide marketable title, this Agreement shall continue in force and effect until either party rescinds the Agreement after giving ten days written notice to the other party. SELLER understands that if necessary property rights cannot be acquired by voluntary purchase, BUYER may initiate action to acquire the property interests contemplated in this Agreement under power of eminent domain.
17. SELLER'S spouse, if not a title holder immediately preceding acceptance, executes this Agreement only for the purpose of relinquishing all rights of dower, homestead and distributive share or in compliance with Section 561.13 of the Code of Iowa and agrees to execute the conveyance documents for this purpose.
18. This Agreement shall not be binding until it has received the final approval by Resolution of the Grimes City Council.
19. GENERAL PROVISIONS.
 - a. This Agreement contains the entire agreement of the parties and no waiv-er, modification, release, or cancellation of this Agreement or any portion of this Agree-ment shall be binding unless evidenced by writing.
 - b. This Agreement shall be binding on the heirs, personal representatives, assigns, and successors of the parties.
 - c. This Agreement shall be governed by, construed, and enforced in accordance with the law of the State of Iowa.

SELLER'S SIGNATURE AND CLAIMANT'S CERTIFICATION: Upon due approval and execution by the Buyer, we the undersigned claimants certify the total lump sum payment shown herein is just and unpaid.

X [Signature]
By: William Johnson
Marital Status: _____

X [Signature]
By: Terrill Johnson
Marital Status: _____

ALL PURPOSE ACKNOWLEDGMENT

STATE OF Iowa }
COUNTY OF Polk } ss:

On this 30th day of September, A.D. 20 21, before me, the undersigned, a Notary Public in and for said State, personally appeared _____

William and Terrill Johnson

_____ to me personally known
or ☒ proved to me on the basis of satisfactory evidence

to be the person(s) whose name(s) is/are subscribed to the within instrument and acknowledged to me that he/she/they executed the same in his/her/their authorized capacity(ies), and that by his/her/their signature(s) on the instrument the person(s), or the entity upon behalf of which the person(s) acted, executed the instrument.

(NOTARY SEAL)



Rachel Greving (Sign in Ink)
Rachel Greving (Print/Type Name)
Notary Public in and for the State of Iowa

CAPACITY CLAIMED

BY SIGNER:

☒ INDIVIDUAL
☐ CORPORATE

Title(s) of Corporate Officer(s): _____

☐ Corporate Seal is affixed

☐ No Corporate Seal procured

☐ PARTNER(s): ☐ Limited Partnership
☐ General Partnership

☐ ATTORNEY-IN-FACT

☐ EXECUTOR(s) or TRUSTEE(s)

☐ GUARDIAN(s) or CONSERVATOR(s)

☐ OTHER: _____

SIGNER IS REPRESENTING:

List name(s) of person(s) or entity(ies) _____

BUYER'S APPROVAL

Signed by: Scott Mikkelsen (Date) _____

Attested by: Rochelle Williams (Date) _____

BUYER'S ACKNOWLEDGMENT

STATE OF _____ }
COUNTY OF _____ } ss:

On this _____ day of _____, 20____, before me, the undersigned, personally appeared _____

_____, known to me to be an agent of the City of Grimes, Iowa and who did say that said instrument was signed on behalf of City by its authority duly recorded in its minutes, and said agent acknowledged the execution of said instrument, which signature appears hereon, to be the voluntary act and deed of the City and by it voluntarily executed.

Notary Public in and for the State of Iowa

Preparer Information: Alex Pfaltzgraff 410 SE Main Street, Unit 102. Grimes, IA 50111 515-986-4050

When Recorded Return to: Alex Pfaltzgraff 410 SE Main Street, Unit 102. Grimes, IA 50111 515-986-4050

STORM SEWER EASEMENT

KNOW ALL PERSONS BY THESE PRESENTS that the undersigned property owner (hereinafter called "Grantor"), for good and valuable consideration, the receipt and sufficiency of which is hereby acknowledged, does hereby convey unto the CITY OF GRIMES, IOWA, a municipal corporation (hereinafter called "City"), a perpetual easement and right-of-way under, over, on, through, across and within the following described real estate:

See attached Exhibit "A"

(hereinafter called "Easement Area"), for the purpose of the City constructing, reconstructing, repairing, replacing, enlarging, inspecting and maintaining a storm sewer, together with all necessary structures and appurtenances thereto, under, over, on, through, across and within said Easement Area.

This Easement shall be subject to the following terms and conditions:

1. **ERECTION AND PLACEMENT OF STRUCTURES, OBSTRUCTIONS, PLANTINGS OR MATERIALS PROHIBITED.** Grantor and its grantees, assigns and transferees shall not erect any fence or other structure under, over, on, through, across or within the Easement Area without obtaining the prior written consent of the City, nor shall Grantor cause or permit any obstruction, planting or material to be placed under, over, on, through across or within the Easement Area without obtaining the prior written consent of the City.
2. **CHANGE OF GRADE PROHIBITED.** Grantor and its grantees, assigns and transferees shall not change the grade, elevation or contour of any part of the Easement Area without obtaining the prior written consent of the City. The City shall have the right to restore any changes in grade, elevation or contour without prior written consent of the Grantor, its grantees, assigns or transferees.
3. **RIGHT OF ACCESS.** The City shall have the right of access to the Easement Area and have all rights of ingress and egress reasonably necessary for the use and enjoyment of the Easement Area from property adjacent thereto as herein described, including but not limited to, the right to remove any unauthorized fences, structures, obstruction, planting or material placed or erected under, over, on, through, across or within the Easement Area.
4. **MAINTENANCE.** The City shall not be responsible for any maintenance of the land located within the Easement Area whatsoever and that responsibility shall remain with the Grantor, its grantees, assigns or transferees. The City may, however, perform such maintenance should it determine in its sole discretion such maintenance is needed.
5. **PROPERTY TO BE RESTORED.** The City shall restore the Easement Area after exercising its rights hereunder, provided, however, that the City's duty of restoration shall be limited to grading and replacing grass, sod or any other ground cover (but not including any structures, trees or shrubs). The City shall

not be responsible for any construction, reconstruction, replacement, repair or maintenance of any improvements located within the Easement Area.

- 6. **LIABILITY.** Except as may be caused by the negligent acts or omissions of the City, its employees, agents or its representatives, the City shall not be liable for injury or property damage occurring in or to the Easement Area, the property abutting said Easement Area, nor for property damage to any improvements or obstructions thereon resulting from the City’s exercise of this Easement. Grantor agrees to indemnify and hold City, its employees, agents and representatives harmless against any loss, damage, injury or any claim or lawsuit for loss, damage or injury arising out of or resulting from the negligent or intentional acts or omissions of Grantor or its employees, agents or representatives.
- 7. **EASEMENT BENEFIT.** This Easement shall be for the benefit of the City, its successors and assigns, and its permittees and licensees.
- 8. **EASEMENT RUNS WITH LAND.** This Easement shall be deemed perpetual and to run with the land and shall be binding on Grantor and on Grantor’s heirs, successors and assigns.
- 9. **APPROVAL BY CITY COUNCIL.** This Easement shall not be binding until it has received the final approval and acceptance by the City Council by Resolution which approval and acceptance shall be noted on this Easement by the City Clerk.

Grantor does HEREBY COVENANT with the City that (i) Grantor holds said real estate described in this Easement by title in fee simple; (ii) that Grantor has good and lawful authority to convey the same; and (iii) said Grantor covenants to WARRANT AND DEFEND the said premises against the claims of all persons whomsoever.

Each of the undersigned hereby relinquishes all rights of dower, homestead and distributive share, if any, in and to the interests conveyed by this Easement.

Words and phrases herein, including acknowledgment hereof, shall be construed as in the singular or plural number, and as masculine or feminine gender, according to the context.

Signed this 30th day of September, 2021.

By: [Signature]
Name: WILLIAM JOHNSON
Title: _____

By: [Signature]
Name: TERRILL JOHNSON
Title: _____

STATE OF Iowa)
) SS
COUNTY OF Polk)

On this 30th day of September 2021, before me, the undersigned personally appeared
WILLIAM JOHNSON AND TERRILL JOHNSON,

known to me to be the identical persons named in and who executed the foregoing instrument and acknowledged that they executed the same as their voluntary act and deed.



[Signature]
Notary Public in and for the State of Iowa

ACCEPTANCE BY CITY

STATE OF IOWA)
) SS
COUNTY OF POLK)

I, _____, City Clerk of the City of Grimes, Iowa, do hereby certify that the within and foregoing Easement was duly approved and accepted by the City Council of said City of Grimes by Resolution No. _____, passed on the _____ day of _____, 2021, and this certificate is made pursuant to authority contained in said Resolution.

Signed this _____ day of _____, 2021.

City Clerk of Grimes, Iowa

EXHIBIT "A"
ACQUISITION PLAT OF PERMANENT EASEMENT
BEING CONVEYED TO THE CITY OF GRIMES

PREPARED FOR

CITY OF GRIMES
410 SE MAIN STREET
GRIMES, IOWA 50111

PROPRIETOR

WILLIAM JOHNSON
TERRILL JOHNSON
1600 NE SILKWOOD CT
GRIMES, IA 50111-2209

SUBJECT PROPERTY LEGAL DESCRIPTION

LOT 7, NORTH PARK ESTATES PLAT 1, AN OFFICIAL PLAT, LOCATED IN THE CITY OF GRIMES, POLK COUNTY, IOWA.

DESCRIPTION OF PERMANENT EASEMENT ACQUISITION



THAT PART OF LOT 7, NORTH PARK ESTATES PLAT 1, AN OFFICIAL PLAT, LOCATED IN THE CITY OF GRIMES, POLK COUNTY, IOWA, BEING MORE PARTICULARLY DESCRIBED AS FOLLOWS:

COMMENCING AT THE NORTHWEST CORNER OF SAID LOT 6; THENCE NORTH 00 DEGREES 22 MINUTES 30 SECONDS EAST, A DISTANCE OF 51.58 FEET, TO THE POINT OF BEGINNING; THENCE NORTH 00 DEGREES 22 MINUTES 30 SECONDS EAST, A DISTANCE OF 58.26 FEET; THENCE SOUTH 89 DEGREES 10 MINUTES 33 SECONDS EAST, A DISTANCE OF 11.27 FEET; THENCE SOUTH 00 DEGREES 49 MINUTES 27 SECONDS EAST, A DISTANCE OF 31.99 FEET; THENCE NORTH 68 DEGREES 54 MINUTES 56 SECONDS EAST, A DISTANCE OF 40.83 FEET; THENCE SOUTH 28 DEGREES 31 MINUTES 56 SECONDS WEST, A DISTANCE OF 30.87 FEET; THENCE SOUTH 68 DEGREES 54 MINUTES 56 SECONDS WEST, A DISTANCE OF 31.44 FEET; THENCE SOUTH 66 DEGREES 15 MINUTES 38 SECONDS WEST, A DISTANCE OF 6.69 FEET, TO THE POINT OF BEGINNING.

CONTAINING 0.030 ACRES (1,315 SQ. FT.) MORE OR LESS.

LEGEND

P.O.B. POINT OF BEGINNING
SUBJECT ACQUISITION AREA
EXISTING BOUNDARY LINE

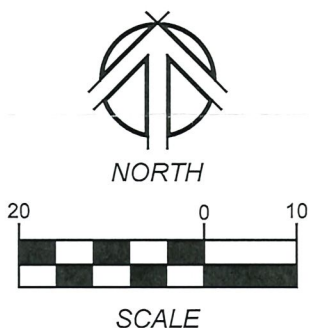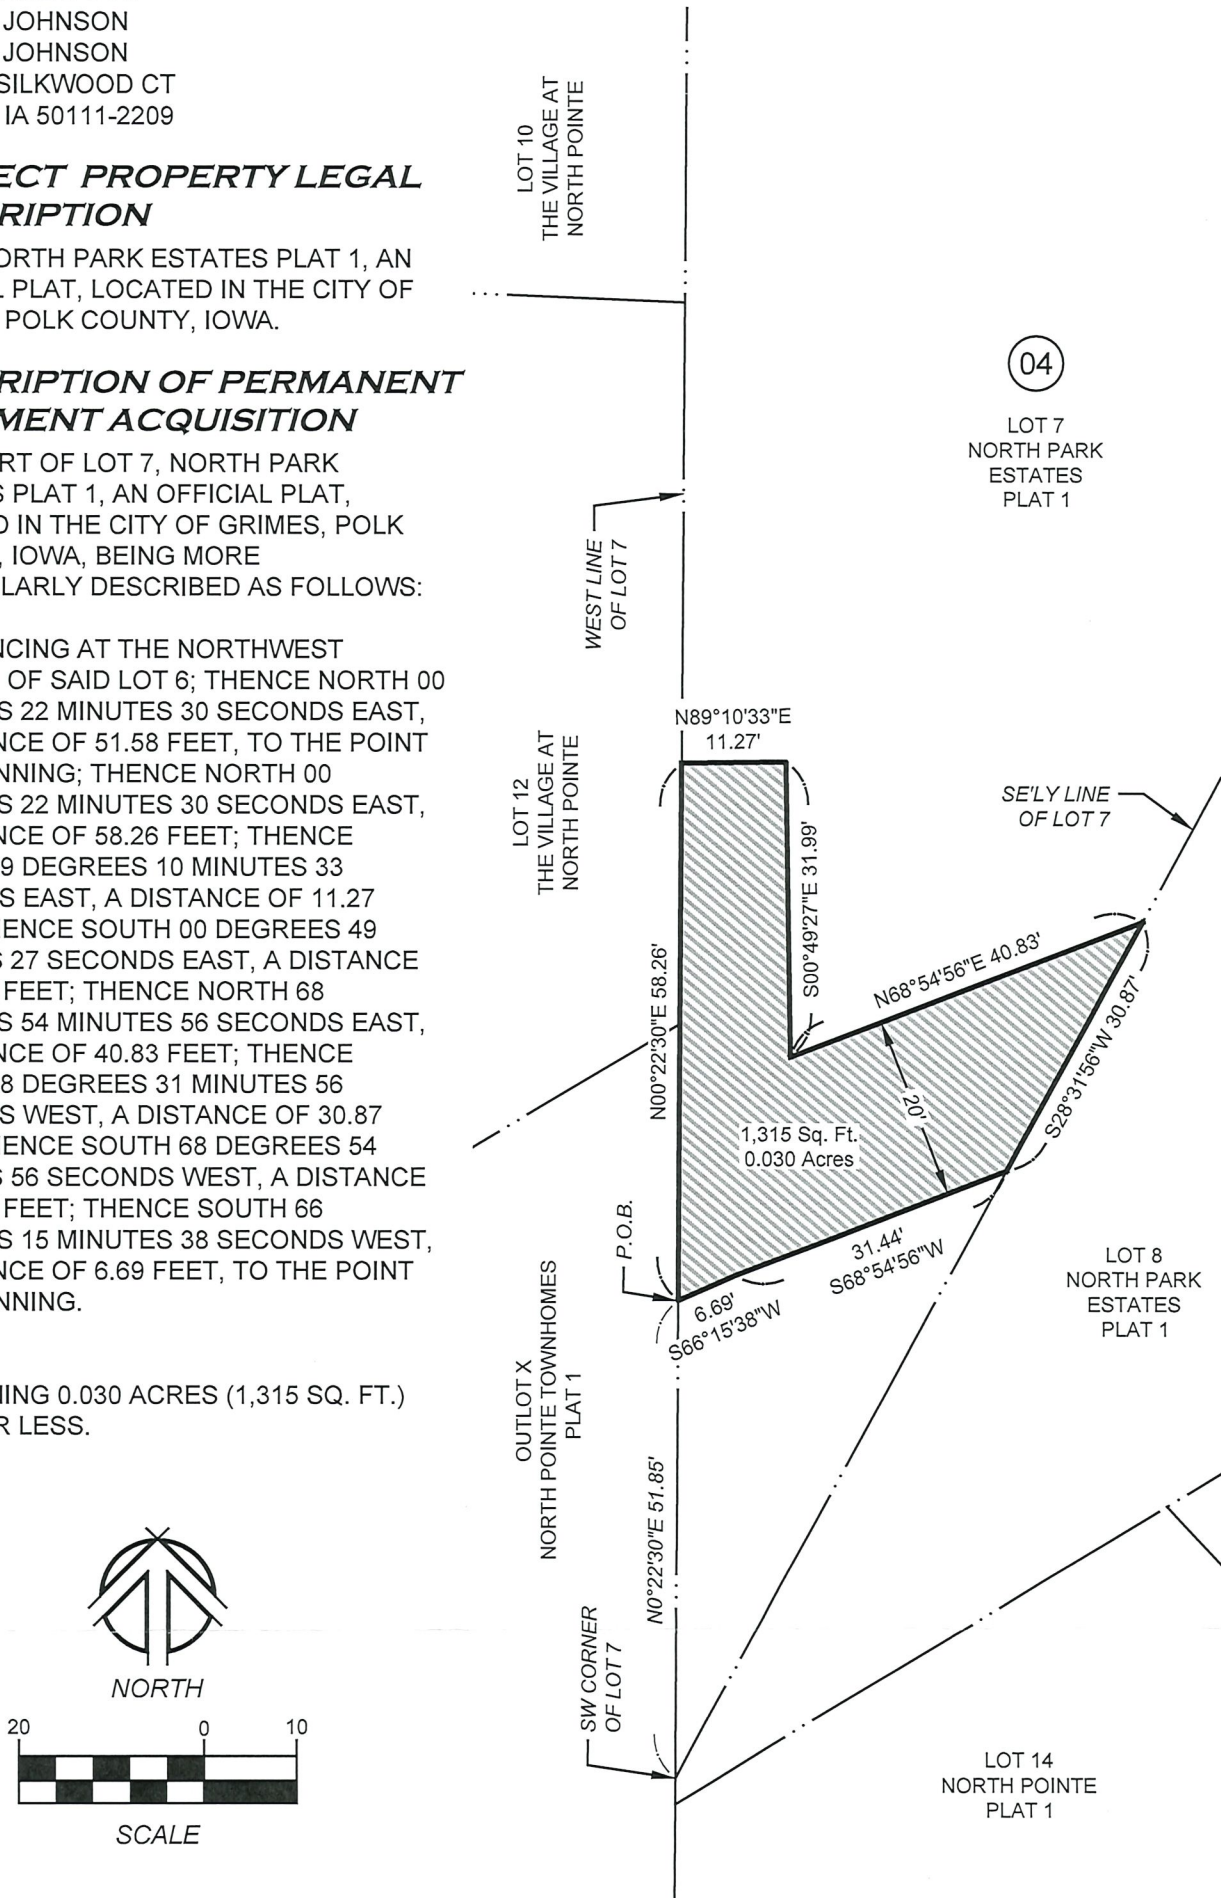

NILLES ASSOCIATES
1250 SW STATE STREET
SUITE A
ANKENY, IOWA
50023-2555
(515) 965-0123 phone
(515) 965-3322 fax
www.nillesinc.com

PROJECT:
SILKWOOD AREA DRAINAGE IMPROVEMENTS

LOCATION:
GRIMES, IOWA

NAI No.:
21126

DATE:
09/16/21

DRAWN BY:
TJH

CHECKED BY:
JTN

DWG No.:
1/1

SHEET TITLE:
PE 04



*101 NE Harvey, Grimes, Iowa 50111
515.986.3036 Fax 515.986.3846*

AGENDA MEMO

For Meeting of October 12, 2021

AGENDA HEADING:

Resolution Approving Offer to Purchase and Agreement – Silkwood Area Drainage Project Village at North Pointe Property

SYNOPSIS:

With the development of the plans for Grime Silkwood Area Drainage Project, it has been determined that certain easements will be necessary in order to construct the project.

A compensation estimate has been prepared for the easement, and an offer made to the property owner. The offer indicates that the City will pay a total of \$1,500.00 for the permanent and temporary easements, as well as compensation for certain restoration efforts within the easement areas.

The owner has reviewed the offer and accepted it.

FISCAL IMPACT:

Total Cost = \$1,500.00

PREVIOUS COUNCIL ACTION(S):

N/A

BOARD/COMMISSION ACTION(S):

N/A

STAFF/COMMITTEE RECOMMENDATION:

Staff would recommend approval of the Resolution

RESOLUTION NO. _____

RESOLUTION APPROVING OFFER TO PURCHASE AND AGREEMENT – SILKWOOD
AREA DRAINAGE PROJECT VILLAGE AT NORTH POINTE PROPERTY

WHEREAS, the City of Grimes is developing plans to construct the Grimes Silkwood Area Drainage Project (the “Project”) and has determined that certain easements are necessary in order to construct the Project; and

WHEREAS, the City of Grimes has extended an Offer to Purchase and Agreement (the “Offer”), provided as Exhibit A, to the property owner (the “Owner”); and

WHEREAS, the Owner has reviewed the Offer and has accepted the Offer.

NOW, THEREFORE, be it resolved by the City Council of the City of Grimes, Iowa:

That, the Offer to Purchase Easement and Agreement is approved by the Grimes City Council, and the Mayor is authorized to execute, on behalf of the City of Grimes, such documents as are necessary and appropriate to effectuate the terms pursuant to the Offer, including, without limitation, any agreements, easements or other documents, and the City Clerk is authorized to attest to their signatures.

PASSED AND APPROVED this ____ day of _____, 2021.

By: _____
Scott Mikkelsen, Mayor

ATTEST:

Rochelle Williams, City Clerk

SPACE ABOVE THIS LINE FOR RECORDER

OFFER TO PURCHASE AND AGREEMENT

Page 1

PARCEL NO. 311/01031-100-000
 PROJECT NO. N/A

COUNTY: Polk
 PROJECT NAME: Silkwood Drainage Project

TO: The Village at North Pointe

On this 25th day of August, 2021, the City of Grimes, Iowa, a municipal corporation organized under the laws of the State of Iowa (hereinafter referred to as "CITY" or "BUYER") acting by and through the undersigned, its authorized Agent, hereby offers to buy the real estate situated in Polk County, Iowa, and legally described on the attached **Easement Exhibit**. **This offer shall terminate on 30 days from offer date.** If accepted by SELLER, as evidenced by SELLER'S signature below, the parties agree as follows:

1. SELLER AGREES to sell and furnish to BUYER a conveyance document, on form(s) furnished by Buyer, and Buyer agrees to buy the following real estate, hereinafter referred to as the premises as described on EXHIBIT A and which include the following buildings, improvements and other property: **LAND ONLY**. SELLER CONSENTS to any change of grade related to the project and accepts payment under this agreement for any and all damages arising therefrom. SELLER ACKNOWLEDGES full settlement and payment from Buyer for all claims per the terms of this agreement and discharges Buyer from liability because of this agreement and the construction of this public improvement project.
2. Possession of the premises is the essence of this agreement and Buyer may enter and assume full use and enjoyment of the premises per the terms of this agreement. SELLER grants Buyer the immediate right to enter the premises for the purpose of gathering survey and soil data. SELLER may surrender possession of the premises or building or improvement or any part thereof prior to the time at which SELLER has hereinafter agreed to do so, and agrees to give Buyer ten (10) days' notice of SELLER'S intention to do so in writing.
3. Buyer agrees to pay and SELLER AGREES to grant the right of possession, convey title and to surrender physical possession of the premises as shown on or before the dates listed below.

PAYMENT AMOUNT	AGREED PERFORMANCE	DATE
\$ _____	on right of possession	_____
\$ _____	on conveyance of title	_____
\$ _____	on surrender of possession	_____
\$ <u>1,500.00</u>	on possession and conveyance	<u>Within 30 Days of BUYER Approval</u>
_____	_____	_____
_____	_____	_____

\$ 1,500.00 TOTAL LUMP SUM

BREAKDOWN:	ac. = acres / sq.ft. = square feet	
Land by Fee Title	<u>0</u> sq.ft.	<u>\$ 0.00</u>
Underlying Fee Title	<u>0</u> sq.ft.	<u>\$ 0.00</u>
Permanent Easement	<u>7,138</u> sq.ft.	<u>\$ 1,500.00</u>
Temporary Easement(s)	_____ sq.ft.	_____
Landscaping/Other	Seeding/Water	_____
Total		<u>\$ 1,500.00</u>
Additional Damages <u>None</u>		

DISTRIBUTION: ONE COPY RETURNED TO BUYER -- ONE COPY RETAINED BY SELLER

4. SELLER WARRANTS that there are no tenants on the premises holding under lease except: None
5. Each page and each attachment is by this reference made part hereof.
6. This agreement shall apply to and bind the legal successors in interest of the Seller and SELLER AGREES to pay all liens and assessments against the premises, including all taxes and special assessments payable until surrender of possession as required by the Code of Iowa, and agrees to warrant good and sufficient title. Names and addresses of lienholders are: None
7. SELLER agrees that amounts payable by SELLER for real estate taxes, special assessments, mortgage payoffs, liens, or judgments shall be deducted at closing from the purchase price. SELLER AGREES to obtain court approval of this contract, if requested by Buyer, if title to the premises becomes an asset of any estate, trust, conservatorship or guardianship. Buyer agrees to pay court approval costs and all other costs necessary to transfer the premises to Buyer, but not attorney fees. Claims for such transfer costs shall be paid in amounts supported by paid receipts or signed bills.
8. BUYER agrees that any drain tile and/or underground irrigation systems which are located within the premises and are damaged by construction shall be repaired at no expense to SELLER. BUYER shall have the right of entry upon SELLER'S remaining property along the right of way line, if necessary, for the purpose of connecting said drain tile and/or underground irrigation systems.
9. If SELLER holds title to the premises in joint tenancy with full rights of survivorship and not as tenants in common at the time of this agreement, Buyer will pay any remaining proceeds to the survivor of that joint tenancy and will accept title solely from that survivor, provided the joint tenancy has not been destroyed by operation of law or acts of SELLER.
10. These premises are being acquired for public purposes and this transfer is exempt from the requirements for the filing of a Declaration of Value by the Code of Iowa.
11. BUYER hereby gives notice of SELLER's five-year right to renegotiate construction or maintenance damages not apparent at the time of the signing of this agreement as required by the Code of Iowa.
12. BUYER hereby agrees to additionally warrant the project against any defects against the property as a result of the project for a period of one year following the completion and acceptance of the project. Defects may include, but are not limited to insufficient seeding/stabilization or settling of the property within the easement.
13. SELLER states and warrants that there is no well, solid waste disposal site, hazardous substances, nor underground storage tanks on the premises described and sought herein, except: None
14. BUYER shall be responsible for the removal and relocation of any fences.
15. BUYER shall be responsible for all seeding and watering on the disturbed area within the easements.
16. SELLER agrees to cooperate with BUYER in removing liens and encumbrances in order to convey marketable title to BUYER in conformity with Iowa law and the Title Standards of the Iowa State Bar Association. If possession and conveyance are delayed due to SELLER's inability to provide marketable title, this Agreement shall continue in force and effect until either party rescinds the Agreement after giving ten days written notice to the other party. SELLER understands that if necessary property rights cannot be acquired by voluntary purchase, BUYER may initiate action to acquire the property interests contemplated in this Agreement under power of eminent domain.
17. SELLER'S spouse, if not a title holder immediately preceding acceptance, executes this Agreement only for the purpose of relinquishing all rights of dower, homestead and distributive share or in compliance with Section 561.13 of the Code of Iowa and agrees to execute the conveyance documents for this purpose.
18. This Agreement shall not be binding until it has received the final approval by Resolution of the Grimes City Council.
19. GENERAL PROVISIONS.
 - a. This Agreement contains the entire agreement of the parties and no waiv-er, modification, release, or cancellation of this Agreement or any portion of this Agree-ment shall be binding unless evidenced by writing.
 - b. This Agreement shall be binding on the heirs, personal representatives, assigns, and successors of the parties.
 - c. This Agreement shall be governed by, construed, and enforced in accordance with the law of the State of Iowa.

SELLER'S SIGNATURE AND CLAIMANT'S CERTIFICATION: Upon due approval and execution by the Buyer, we the undersigned claimants certify the total lump sum payment shown herein is just and unpaid.

X Wendi Spuehler
By: The Village at North Pointe – Wendi Spuehler, Agent
Marital Status: _____

X _____
By: _____
Marital Status: _____

ALL PURPOSE ACKNOWLEDGMENT

STATE OF Iowa }
COUNTY OF Polk } ss:

On this 22 day of September, A.D. 2021, before me, the undersigned, a Notary Public in and for said State, personally appeared _____

Wendi Spuehler

_____ ,
or X to me personally known
proved to me on the basis of satisfactory evidence

to be the person(s) whose name(s) is/are subscribed to the within instrument and acknowledged to me that he/she/they executed the same in his/her/their authorized capacity(ies), and that by his/her/their signature(s) on the instrument the person(s), or the entity upon behalf of which the person(s) acted, executed the instrument.

(NOTARY SEAL)

Marcia Greco (Sign in Ink)
Marcia Greco (Print/Type Name)
Notary Public in and for the State of Iowa



BUYER'S APPROVAL

Signed by: Scott Mikkelsen (Date) _____

Attested by: Rochelle Williams (Date) _____

BUYER'S ACKNOWLEDGMENT

STATE OF _____ }
COUNTY OF _____ } ss:

On this _____ day of _____, 20____, before me, the undersigned, personally appeared _____, known to me to be an agent of the City of Grimes, Iowa and who did say that said instrument was signed on behalf of City by its authority duly recorded in its minutes, and said agent acknowledged the execution of said instrument, which signature appears hereon, to be the voluntary act and deed of the City and by it voluntarily executed.

Notary Public in and for the State of Iowa

CAPACITY CLAIMED

BY SIGNER:

☒ INDIVIDUAL
☐ CORPORATE

Title(s) of Corporate Officer(s): _____

☐ Corporate Seal is affixed

☐ No Corporate Seal procured

☐ PARTNER(s): ☐ Limited Partnership
☐ General Partnership

☐ ATTORNEY-IN-FACT

☐ EXECUTOR(s) or TRUSTEE(s)

☐ GUARDIAN(s) or CONSERVATOR(s)

☐ OTHER: _____

SIGNER IS REPRESENTING:

List name(s) of person(s) or entity(ies) _____

Preparer Information: Alex Pfaltzgraff 410 SE Main Street, Unit 102, Grimes, IA 50111 515-986-4050

When Recorded Return to: Alex Pfaltzgraff 410 SE Main Street, Unit 102, Grimes, IA 50111 515-986-4050

STORM SEWER EASEMENT

KNOW ALL PERSONS BY THESE PRESENTS that the undersigned property owner (hereinafter called "Grantor"), for good and valuable consideration, the receipt and sufficiency of which is hereby acknowledged, does hereby convey unto the CITY OF GRIMES, IOWA, a municipal corporation (hereinafter called "City"), a perpetual easement and right-of-way under, over, on, through, across and within the following described real estate:

See attached Exhibit "A"

(hereinafter called "Easement Area"), for the purpose of the City constructing, reconstructing, repairing, replacing, enlarging, inspecting and maintaining a storm sewer, together with all necessary structures and appurtenances thereto, under, over, on, through, across and within said Easement Area.

This Easement shall be subject to the following terms and conditions:

1. **ERECTION AND PLACEMENT OF STRUCTURES, OBSTRUCTIONS, PLANTINGS OR MATERIALS PROHIBITED.** Grantor and its grantees, assigns and transferees shall not erect any fence or other structure under, over, on, through, across or within the Easement Area without obtaining the prior written consent of the City, nor shall Grantor cause or permit any obstruction, planting or material to be placed under, over, on, through across or within the Easement Area without obtaining the prior written consent of the City.
2. **CHANGE OF GRADE PROHIBITED.** Grantor and its grantees, assigns and transferees shall not change the grade, elevation or contour of any part of the Easement Area without obtaining the prior written consent of the City. The City shall have the right to restore any changes in grade, elevation or contour without prior written consent of the Grantor, its grantees, assigns or transferees.
3. **RIGHT OF ACCESS.** The City shall have the right of access to the Easement Area and have all rights of ingress and egress reasonably necessary for the use and enjoyment of the Easement Area from property adjacent thereto as herein described, including but not limited to, the right to remove any unauthorized fences, structures, obstruction, planting or material placed or erected under, over, on, through, across or within the Easement Area.
4. **MAINTENANCE.** The City shall not be responsible for any maintenance of the land located within the Easement Area whatsoever and that responsibility shall remain with the Grantor, its grantees, assigns or transferees. The City may, however, perform such maintenance should it determine in its sole discretion such maintenance is needed.
5. **PROPERTY TO BE RESTORED.** The City shall restore the Easement Area after exercising its rights hereunder, provided, however, that the City's duty of restoration shall be limited to grading and replacing grass, sod or any other ground cover (but not including any structures, trees or shrubs). The City shall

not be responsible for any construction, reconstruction, replacement, repair or maintenance of any improvements located within the Easement Area.

6. **LIABILITY.** Except as may be caused by the negligent acts or omissions of the City, its employees, agents or its representatives, the City shall not be liable for injury or property damage occurring in or to the Easement Area, the property abutting said Easement Area, nor for property damage to any improvements or obstructions thereon resulting from the City's exercise of this Easement. Grantor agrees to indemnify and hold City, its employees, agents and representatives harmless against any loss, damage, injury or any claim or lawsuit for loss, damage or injury arising out of or resulting from the negligent or intentional acts or omissions of Grantor or its employees, agents or representatives.
7. **EASEMENT BENEFIT.** This Easement shall be for the benefit of the City, its successors and assigns, and its permittees and licensees.
8. **EASEMENT RUNS WITH LAND.** This Easement shall be deemed perpetual and to run with the land and shall be binding on Grantor and on Grantor's heirs, successors and assigns.
9. **APPROVAL BY CITY COUNCIL.** This Easement shall not be binding until it has received the final approval and acceptance by the City Council by Resolution which approval and acceptance shall be noted on this Easement by the City Clerk.

Grantor does HEREBY COVENANT with the City that (i) Grantor holds said real estate described in this Easement by title in fee simple; (ii) that Grantor has good and lawful authority to convey the same; and (iii) said Grantor covenants to WARRANT AND DEFEND the said premises against the claims of all persons whomsoever.

Each of the undersigned hereby relinquishes all rights of dower, homestead, and distributive share, if any, in and to the interests conveyed by this Easement.

Words and phrases herein, including acknowledgment hereof, shall be construed as in the singular or plural number, and as masculine or feminine gender, according to the context.

Signed this 22 day of September 2021.

By: Wendi Spuehler
Name: Wendi Spuehler
Title: Agent

THE VILLAGE AT NORTH POINTE

STATE OF IOWA)
COUNTY OF POLC) SS

On this 22 day of September, 2021, before me, the undersigned personally appeared Wendi Spuehler

known to me to be the identical persons named in and who executed the foregoing instrument and acknowledged that they executed the same as their voluntary act and deed.

Marc E Greco

Notary Public in and for the State of Iowa



ACCEPTANCE BY CITY

STATE OF IOWA)
) SS
COUNTY OF POLK)

I, _____, City Clerk of the City of Grimes, Iowa, do hereby certify that the within and foregoing Easement was duly approved and accepted by the City Council of said City of Grimes by Resolution No. _____, passed on the ____ day of _____, 2021, and this certificate is made pursuant to authority contained in said Resolution.

Signed this ____ day of _____, 2021.

City Clerk of Grimes, Iowa

EXHIBIT "A" **ACQUISITION PLAT OF PERMANENT EASEMENT** **BEING CONVEYED TO THE CITY OF GRIMES**

PREPARED FOR

CITY OF GRIMES
 410 SE MAIN STREET
 GRIMES, IOWA 50111

PROPRIETOR

THE VILLAGE AT NORTH POINTE

NO ADDRESS AVAILABLE

LEGEND

P.O.B. POINT OF BEGINNING
 SUBJECT ACQUISITION AREA
 EXISTING BOUNDARY LINE

SUBJECT PROPERTY LEGAL DESCRIPTION

LOTS 12, 13, AND 15, THE VILLAGE AT NORTH POINTE, AN OFFICIAL PLAT, LOCATED IN THE CITY OF GRIMES, POLK COUNTY, IOWA.

DESCRIPTION OF PERMANENT EASEMENT ACQUISITION



THAT PART OF LOTS 12, 13, AND 15, THE VILLAGE AT NORTH POINTE, AN OFFICIAL PLAT, LOCATED IN THE CITY OF GRIMES, POLK COUNTY, IOWA, BEING MORE PARTICULARLY DESCRIBED AS FOLLOWS:

BEGINNING AT THE SOUTHWEST CORNER OF SAID LOT 15; THENCE NORTH 00 DEGREES 22 MINUTES 33 SECONDS EAST, A DISTANCE OF 20.38 FEET; THENCE NORTH 72 DEGREES 37 MINUTES 18 SECONDS EAST, A DISTANCE OF 143.57 FEET; THENCE NORTH 61 DEGREES 39 MINUTES 09 SECONDS EAST, A DISTANCE OF 180.38 FEET; THENCE NORTH 66 DEGREES 15 MINUTES 38 SECONDS EAST, A DISTANCE OF 115.99 FEET; THENCE SOUTH 58 DEGREES 57 MINUTES 44 SECONDS WEST, A DISTANCE OF 227.58 FEET; THENCE SOUTH 61 DEGREES 39 MINUTES 09 SECONDS WEST, A DISTANCE OF 52.23 FEET; THENCE SOUTH 71 DEGREES 38 MINUTES 28 SECONDS WEST, A DISTANCE OF 169.75 FEET, TO THE POINT OF BEGINNING.

AND

THE EAST 10 FEET OF SAID LOT 12, LYING SOUTH OF THE NORTH 50 FEET OF SAID LOT 12.

CONTAINING 0.164 ACRES (7,138 SQ. FT.) MORE OR LESS.

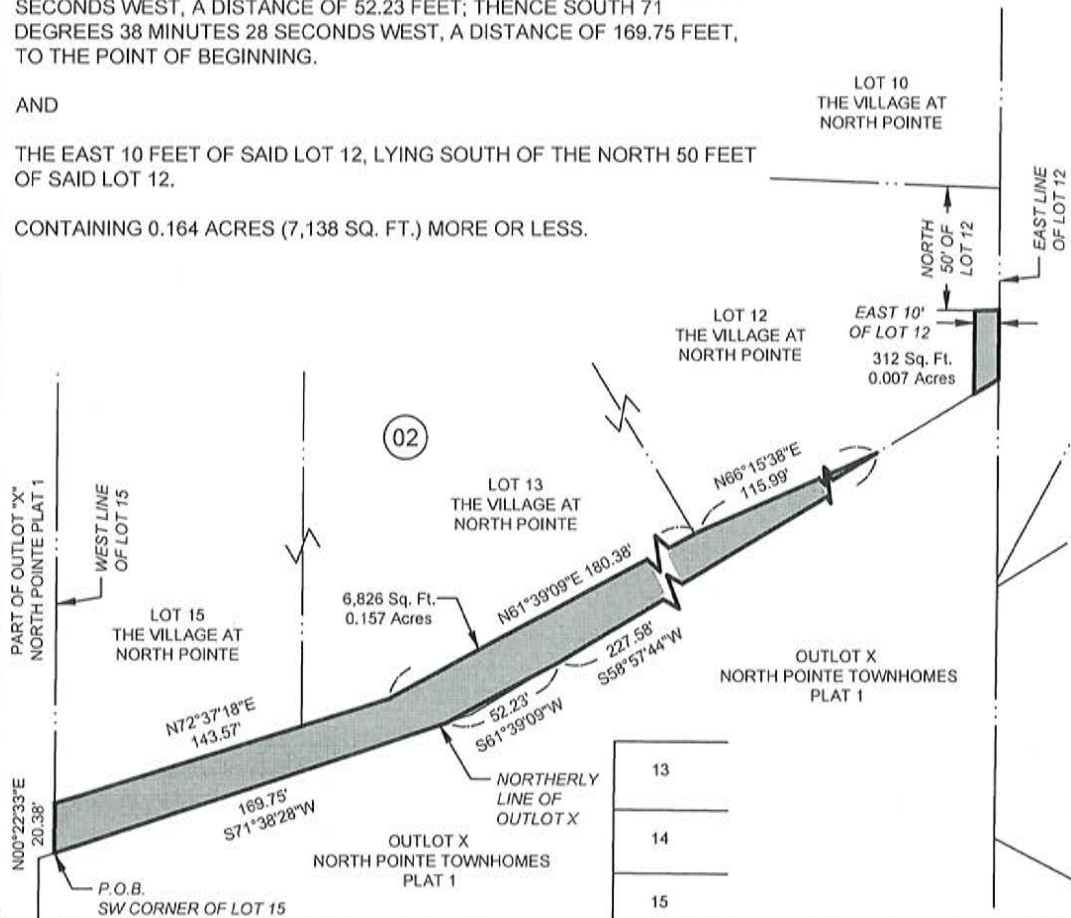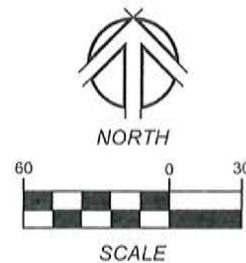

NILES ASSOCIATES
 1250 SW STATE STREET
 SUITE A
 ANKENY, IOWA
 50023-2555
 (515) 945-0123 phone
 (515) 945-3322 fax
 www.nilesinc.com

PROJECT: SILKWOOD AREA DRAINAGE IMPROVEMENTS
 LOCATION: GRIMES, IOWA

HAI No.: 21126	DRAWN BY: TJH	DWG No.: 1/1
DATE: 09/16/21	CHECKED BY: JTN	SHEET TITLE: PE 02



*101 NE Harvey, Grimes, Iowa 50111
515.986.3036 Fax 515.986.3846*

AGENDA MEMO

For Meeting of October 12, 2021

AGENDA HEADING:

Resolution Approving Offer to Purchase and Agreement – Silkwood Area Drainage Project Weisenstine Property

SYNOPSIS:

With the development of the plans for Grime Silkwood Area Drainage Project, it has been determined that certain easements will be necessary in order to construct the project.

A compensation estimate has been prepared for the easement, and an offer made to the property owner. The offer indicates that the City will pay a total of \$1,500.00 for the permanent and temporary easements, as well as compensation for certain restoration efforts within the easement areas.

The owner has reviewed the offer and accepted it.

FISCAL IMPACT:

Total Cost = \$1,500.00

PREVIOUS COUNCIL ACTION(S):

N/A

BOARD/COMMISSION ACTION(S):

N/A

STAFF/COMMITTEE RECOMMENDATION:

Staff would recommend approval of the Resolution

RESOLUTION NO. _____

RESOLUTION APPROVING OFFER TO PURCHASE AND AGREEMENT – SILKWOOD
AREA DRAINAGE PROJECT WEISENSTINE PROPERTY

WHEREAS, the City of Grimes is developing plans to construct the Grimes Silkwood Area Drainage Project (the "Project") and has determined that certain easements are necessary in order to construct the Project; and

WHEREAS, the City of Grimes has extended an Offer to Purchase and Agreement (the "Offer"), provided as Exhibit A, to the property owner (the "Owner"); and

WHEREAS, the Owner has reviewed the Offer and has accepted the Offer.

NOW, THEREFORE, be it resolved by the City Council of the City of Grimes, Iowa:

That, the Offer to Purchase Easement and Agreement is approved by the Grimes City Council, and the Mayor is authorized to execute, on behalf of the City of Grimes, such documents as are necessary and appropriate to effectuate the terms pursuant to the Offer, including, without limitation, any agreements, easements or other documents, and the City Clerk is authorized to attest to their signatures.

PASSED AND APPROVED this ____ day of _____, 2021.

By: _____
Scott Mikkelsen, Mayor

ATTEST:

Rochelle Williams, City Clerk

SPACE ABOVE THIS LINE FOR RECORDER

OFFER TO PURCHASE AND AGREEMENT

Page 1

PARCEL NO. 311/00305-749-144
 PROJECT NO. N/A

COUNTY: Polk
 PROJECT NAME: Silkwood Drainage Project

TO: Andrew and Megan Weisenstine

On this 25th day of August, 2021, the City of Grimes, Iowa, a municipal corporation organized under the laws of the State of Iowa (hereinafter referred to as "CITY" or "BUYER") acting by and through the undersigned, its authorized Agent, hereby offers to buy the real estate situated in Polk County, Iowa, and legally described on the attached **Easement Exhibit**. **This offer shall terminate on 30 days from offer date.** If accepted by SELLER, as evidenced by SELLER'S signature below, the parties agree as follows:

1. SELLER AGREES to sell and furnish to BUYER a conveyance document, on form(s) furnished by Buyer, and Buyer agrees to buy the following real estate, hereinafter referred to as the premises as described on EXHIBIT A and which include the following buildings, improvements and other property: **LAND ONLY**. SELLER CONSENTS to any change of grade related to the project and accepts payment under this agreement for any and all damages arising therefrom. SELLER ACKNOWLEDGES full settlement and payment from Buyer for all claims per the terms of this agreement and discharges Buyer from liability because of this agreement and the construction of this public improvement project.
2. Possession of the premises is the essence of this agreement and Buyer may enter and assume full use and enjoyment of the premises per the terms of this agreement. SELLER grants Buyer the immediate right to enter the premises for the purpose of gathering survey and soil data. SELLER may surrender possession of the premises or building or improvement or any part thereof prior to the time at which SELLER has hereinafter agreed to do so, and agrees to give Buyer ten (10) days' notice of SELLER'S intention to do so in writing.
3. Buyer agrees to pay and SELLER AGREES to grant the right of possession, convey title and to surrender physical possession of the premises as shown on or before the dates listed below.

PAYMENT AMOUNT	AGREED PERFORMANCE	DATE
\$ _____	on right of possession	_____
\$ _____	on conveyance of title	_____
\$ _____	on surrender of possession	_____
\$ <u>1,500.00</u>	on possession and conveyance	<u>Within 30 Days of BUYER Approval</u>

\$ 1,500.00 TOTAL LUMP SUM

BREAKDOWN:	ac. = acres / sq.ft. = square feet	
Land by Fee Title	<u>0</u> sq.ft.	\$ <u>0.00</u>
Underlying Fee Title	<u>0</u> sq.ft.	\$ <u>0.00</u>
Permanent Easement	<u>2,259</u> sq.ft.	\$ <u>1,500.00</u>
Temporary Easement(s)	_____ sq.ft.	_____
Landscaping/Other	Seeding/Water	_____
Total		\$ <u>1,500.00</u>
Additional Damages	<u>None</u>	_____

DISTRIBUTION: ONE COPY RETURNED TO BUYER -- ONE COPY RETAINED BY SELLER

4. SELLER WARRANTS that there are no tenants on the premises holding under lease except: None
5. Each page and each attachment is by this reference made part hereof.
6. This agreement shall apply to and bind the legal successors in interest of the Seller and SELLER AGREES to pay all liens and assessments against the premises, including all taxes and special assessments payable until surrender of possession as required by the Code of Iowa, and agrees to warrant good and sufficient title. Names and addresses of lienholders are: None
7. SELLER agrees that amounts payable by SELLER for real estate taxes, special assessments, mortgage payoffs, liens, or judgments shall be deducted at closing from the purchase price. SELLER AGREES to obtain court approval of this contract, if requested by Buyer, if title to the premises becomes an asset of any estate, trust, conservatorship or guardianship. Buyer agrees to pay court approval costs and all other costs necessary to transfer the premises to Buyer, but not attorney fees. Claims for such transfer costs shall be paid in amounts supported by paid receipts or signed bills.
8. BUYER agrees that any drain tile and/or underground irrigation systems which are located within the premises and are damaged by construction shall be repaired at no expense to SELLER. BUYER shall have the right of entry upon SELLER'S remaining property along the right of way line, if necessary, for the purpose of connecting said drain tile and/or underground irrigation systems.
9. If SELLER holds title to the premises in joint tenancy with full rights of survivorship and not as tenants in common at the time of this agreement, Buyer will pay any remaining proceeds to the survivor of that joint tenancy and will accept title solely from that survivor, provided the joint tenancy has not been destroyed by operation of law or acts of SELLER.
10. These premises are being acquired for public purposes and this transfer is exempt from the requirements for the filing of a Declaration of Value by the Code of Iowa.
11. BUYER hereby gives notice of SELLER's five-year right to renegotiate construction or maintenance damages not apparent at the time of the signing of this agreement as required by the Code of Iowa.
12. BUYER hereby agrees to additionally warrant the project against any defects against the property as a result of the project for a period of one year following the completion and acceptance of the project. Defects may include, but are not limited to insufficient seeding/stabilization or settling of the property within the easement.
13. SELLER states and warrants that there is no well, solid waste disposal site, hazardous substances, nor underground storage tanks on the premises described and sought herein, except: None
14. BUYER shall be responsible for the removal and relocation of any fences.
15. BUYER shall be responsible for all seeding and watering on the disturbed area within the easements.
16. SELLER agrees to cooperate with BUYER in removing liens and encumbrances in order to convey marketable title to BUYER in conformity with Iowa law and the Title Standards of the Iowa State Bar Association. If possession and conveyance are delayed due to SELLER's inability to provide marketable title, this Agreement shall continue in force and effect until either party rescinds the Agreement after giving ten days written notice to the other party. SELLER understands that if necessary property rights cannot be acquired by voluntary purchase, BUYER may initiate action to acquire the property interests contemplated in this Agreement under power of eminent domain.
17. SELLER'S spouse, if not a title holder immediately preceding acceptance, executes this Agreement only for the purpose of relinquishing all rights of dower, homestead and distributive share or in compliance with Section 561.13 of the Code of Iowa and agrees to execute the conveyance documents for this purpose.
18. This Agreement shall not be binding until it has received the final approval by Resolution of the Grimes City Council.
19. GENERAL PROVISIONS.
 - a. This Agreement contains the entire agreement of the parties and no waiv-er, modification, release, or cancellation of this Agreement or any portion of this Agree-ment shall be binding unless evidenced by writing.
 - b. This Agreement shall be binding on the heirs, personal representatives, assigns, and successors of the parties.
 - c. This Agreement shall be governed by, construed, and enforced in accordance with the law of the State of Iowa.

SELLER'S SIGNATURE AND CLAIMANT'S CERTIFICATION: Upon due approval and execution by the Buyer, we the undersigned claimants certify the total lump sum payment shown herein is just and unpaid.

X [Signature]
By: Andrew Weisenstine
Marital Status: Married

X [Signature]
By: Megan Weisenstine
Marital Status: Married

ALL PURPOSE ACKNOWLEDGMENT

STATE OF IOWA }
COUNTY OF Polk } ss:


On this 1st day of October, A.D. 20 21, before me, the undersigned, a Notary Public in and for said State, personally appeared Andrew + Megan Weisenstine

or ✓ to me personally known
proved to me on the basis of satisfactory evidence

to be the person(s) whose name(s) is/are subscribed to the within instrument and acknowledged to me that he/she/they executed the same in his/her/their authorized capacity(ies), and that by his/her/their signature(s) on the instrument the person(s), or the entity upon behalf of which the person(s) acted, executed the instrument.

(NOTARY SEAL)

Rachel B Greving (Sign in Ink)
Rachel Greving (Print/Type Name)
Notary Public in and for the State of IOWA

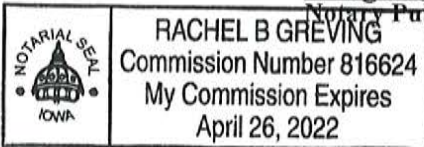

BUYER'S APPROVAL

Signed by: Scott Mikkelsen (Date) _____

Attested by: Rochelle Williams (Date) _____

BUYER'S ACKNOWLEDGMENT

STATE OF _____ }
COUNTY OF _____ } ss:

On this _____ day of _____, 20____, before me, the undersigned, personally appeared _____

known to me to be an agent of the City of Grimes, Iowa and who did say that said instrument was signed on behalf of City by its authority duly recorded in its minutes, and said agent acknowledged the execution of said instrument, which signature appears hereon, to be the voluntary act and deed of the City and by it voluntarily executed.

Notary Public in and for the State of Iowa

CAPACITY CLAIMED

BY SIGNER:

INDIVIDUAL
CORPORATE

Title(s) of Corporate Officer(s): _____

Corporate Seal is affixed

No Corporate Seal procured

PARTNER(s): Limited Partnership
General Partnership

ATTORNEY-IN-FACT

EXECUTOR(s) or TRUSTEE(s)

GUARDIAN(s) or CONSERVATOR(s)

OTHER:

SIGNER IS REPRESENTING:

List name(s) of person(s) or entity(ies) _____

Preparer Information: Alex Pfaltzgraff 410 SE Main Street, Unit 102. Grimes, IA 50111 515-986-4050

When Recorded Return to: Alex Pfaltzgraff 410 SE Main Street, Unit 102. Grimes, IA 50111 515-986-4050

STORM SEWER EASEMENT

KNOW ALL PERSONS BY THESE PRESENTS that the undersigned property owner (hereinafter called "Grantor"), for good and valuable consideration, the receipt and sufficiency of which is hereby acknowledged, does hereby convey unto the CITY OF GRIMES, IOWA, a municipal corporation (hereinafter called "City"), a perpetual easement and right-of-way under, over, on, through, across and within the following described real estate:

See attached Exhibit "A"

(hereinafter called "Easement Area"), for the purpose of the City constructing, reconstructing, repairing, replacing, enlarging, inspecting and maintaining a storm sewer, together with all necessary structures and appurtenances thereto, under, over, on, through, across and within said Easement Area.

This Easement shall be subject to the following terms and conditions:

1. **ERECTION AND PLACEMENT OF STRUCTURES, OBSTRUCTIONS, PLANTINGS OR MATERIALS PROHIBITED.** Grantor and its grantees, assigns and transferees shall not erect any fence or other structure under, over, on, through, across or within the Easement Area without obtaining the prior written consent of the City, nor shall Grantor cause or permit any obstruction, planting or material to be placed under, over, on, through across or within the Easement Area without obtaining the prior written consent of the City.
2. **CHANGE OF GRADE PROHIBITED.** Grantor and its grantees, assigns and transferees shall not change the grade, elevation or contour of any part of the Easement Area without obtaining the prior written consent of the City. The City shall have the right to restore any changes in grade, elevation or contour without prior written consent of the Grantor, its grantees, assigns or transferees.
3. **RIGHT OF ACCESS.** The City shall have the right of access to the Easement Area and have all rights of ingress and egress reasonably necessary for the use and enjoyment of the Easement Area from property adjacent thereto as herein described, including but not limited to, the right to remove any unauthorized fences, structures, obstruction, planting or material placed or erected under, over, on, through, across or within the Easement Area.
4. **MAINTENANCE.** The City shall not be responsible for any maintenance of the land located within the Easement Area whatsoever and that responsibility shall remain with the Grantor, its grantees, assigns or transferees. The City may, however, perform such maintenance should it determine in its sole discretion such maintenance is needed.
5. **PROPERTY TO BE RESTORED.** The City shall restore the Easement Area after exercising its rights hereunder, provided, however, that the City's duty of restoration shall be limited to grading and replacing grass, sod or any other ground cover (but not including any structures, trees or shrubs). The City shall

not be responsible for any construction, reconstruction, replacement, repair or maintenance of any improvements located within the Easement Area.

6. **LIABILITY.** Except as may be caused by the negligent acts or omissions of the City, its employees, agents or its representatives, the City shall not be liable for injury or property damage occurring in or to the Easement Area, the property abutting said Easement Area, nor for property damage to any improvements or obstructions thereon resulting from the City's exercise of this Easement. Grantor agrees to indemnify and hold City, its employees, agents and representatives harmless against any loss, damage, injury or any claim or lawsuit for loss, damage or injury arising out of or resulting from the negligent or intentional acts or omissions of Grantor or its employees, agents or representatives.
7. **EASEMENT BENEFIT.** This Easement shall be for the benefit of the City, its successors and assigns, and its permittees and licensees.
8. **EASEMENT RUNS WITH LAND.** This Easement shall be deemed perpetual and to run with the land and shall be binding on Grantor and on Grantor's heirs, successors and assigns.
9. **APPROVAL BY CITY COUNCIL.** This Easement shall not be binding until it has received the final approval and acceptance by the City Council by Resolution which approval and acceptance shall be noted on this Easement by the City Clerk.


Grantor does HEREBY COVENANT with the City that (i) Grantor holds said real estate described in this Easement by title in fee simple; (ii) that Grantor has good and lawful authority to convey the same; and (iii) said Grantor covenants to WARRANT AND DEFEND the said premises against the claims of all persons whomsoever.

Each of the undersigned hereby relinquishes all rights of dower, homestead and distributive share, if any, in and to the interests conveyed by this Easement.

Words and phrases herein, including acknowledgment hereof, shall be construed as in the singular or plural number, and as masculine or feminine gender, according to the context.

Signed this 1st day of October, 2021.


By: 
Name: ANDREW WEISENSTINE
Title: _____

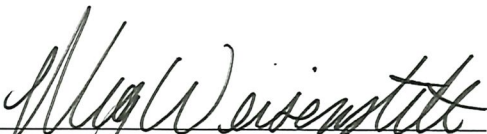
By: 
Name: MEGAN WEISENSTINE
Title: _____

STATE OF Iowa)
COUNTY OF Polk) SS

On this 1st day of October, 2021, before me, the undersigned personally appeared
ANDREW WEISENSTINE AND MEGAN WEISENSTINE,

known to me to be the identical persons named in and who executed the foregoing instrument and acknowledged that they executed the same as their voluntary act and deed.

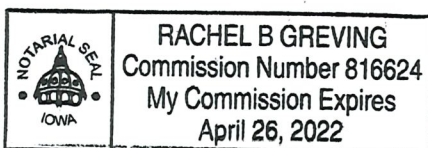

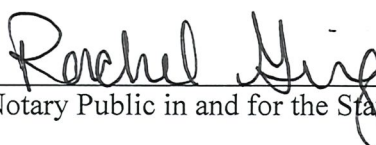
Notary Public in and for the State of Iowa

ACCEPTANCE BY CITY

STATE OF IOWA)
) SS
COUNTY OF POLK)

I, _____, City Clerk of the City of Grimes, Iowa, do hereby certify that the within and foregoing Easement was duly approved and accepted by the City Council of said City of Grimes by Resolution No. _____, passed on the _____ day of _____, 2021, and this certificate is made pursuant to authority contained in said Resolution.

Signed this _____ day of _____, 2021.

City Clerk of Grimes, Iowa

EXHIBIT "A"
ACQUISITION PLAT OF PERMANENT EASEMENT
BEING CONVEYED TO THE CITY OF GRIMES

PREPARED FOR

CITY OF GRIMES
410 SE MAIN STREET
GRIMES, IOWA 50111

PROPRIETOR

ANDREW WEISENSTINE
MEGAN WEISENSTINE
2400 NE 17TH CT
GRIMES, IA 50111-2303

LEGEND

P.O.B. POINT OF BEGINNING
 SUBJECT ACQUISITION AREA
 EXISTING BOUNDARY LINE

SUBJECT PROPERTY LEGAL DESCRIPTION



LOT 14, NORTH PARK ESTATES PLAT 1, AN OFFICIAL PLAT, LOCATED IN THE CITY OF GRIMES, POLK COUNTY, IOWA.

DESCRIPTION OF PERMANENT EASEMENT ACQUISITION

THAT PART OF LOT 14, NORTH PARK ESTATES PLAT 1, AN OFFICIAL PLAT, LOCATED IN THE CITY OF GRIMES, POLK COUNTY, IOWA, BEING MORE PARTICULARLY DESCRIBED AS FOLLOWS:

BEGINNING AT THE WESTERLY CORNER OF SAID LOT 14; THENCE NORTH 33 DEGREES 24 MINUTES 28 SECONDS WEST, A DISTANCE OF 5.55 FEET; THENCE NORTH 26 DEGREES 58 MINUTES 03 SECONDS EAST, A DISTANCE OF 20.80 FEET; THENCE NORTH 58 DEGREES 45 MINUTES 43 SECONDS EAST, A DISTANCE OF 119.45 FEET; THENCE SOUTH 71 DEGREES 02 MINUTES 53 SECONDS EAST, A DISTANCE OF 21.14 FEET; THENCE SOUTH 58 DEGREES 39 MINUTES 37 SECONDS WEST, A DISTANCE OF 150.46 FEET, TO THE POINT OF BEGINNING.

CONTAINING 0.052 ACRES (2,259 SQ. FT.) MORE OR LESS.

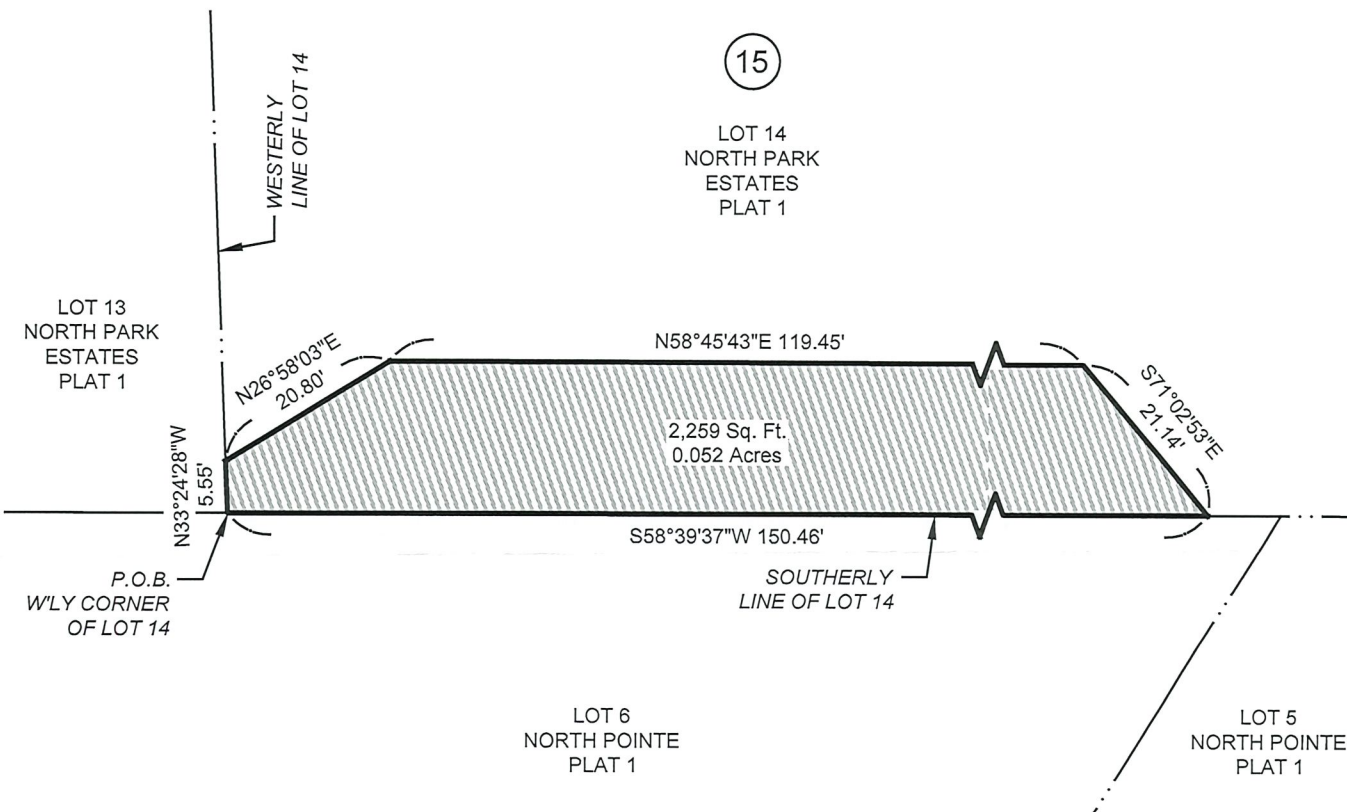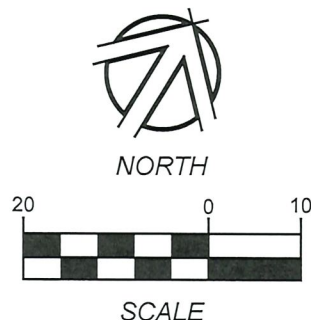

NILLES ASSOCIATES
1250 SW STATE STREET
SUITE A
ANKENY, IOWA
50023-2555
(515) 965-0123 phone
(515) 965-3322 fax
www.nillesinc.com

PROJECT:
SILKWOOD AREA DRAINAGE IMPROVEMENTS

LOCATION:
GRIMES, IOWA

NAI No.: 21126	DRAWN BY: TJH	DWG No.: 1/1
DATE: 09/15/21	CHECKED BY: JTN	SHEET TITLE: PE 15



*101 NE Hawkey, Grimes, Iowa 50111
515.986.3036 Fax 515.986.3846*

AGENDA MEMO

For Meeting of October 12, 2021

AGENDA HEADING:

Resolution Approving Offer to Purchase and Agreement – Silkwood Area Drainage Project Nathwani Property

SYNOPSIS:

With the development of the plans for Grime Silkwood Area Drainage Project, it has been determined that certain easements will be necessary in order to construct the project.

A compensation estimate has been prepared for the easement, and an offer made to the property owner. The offer indicates that the City will pay a total of \$1,500.00 for the permanent and temporary easements, as well as compensation for certain restoration efforts within the easement areas.

The owner has reviewed the offer and accepted it.

FISCAL IMPACT:

Total Cost = \$1,500.00

PREVIOUS COUNCIL ACTION(S):

N/A

BOARD/COMMISSION ACTION(S):

N/A

STAFF/COMMITTEE RECOMMENDATION:

Staff would recommend approval of the Resolution

RESOLUTION NO. _____

RESOLUTION APPROVING OFFER TO PURCHASE AND AGREEMENT – SILKWOOD
AREA DRAINAGE PROJECT NATHWANI PROPERTY

WHEREAS, the City of Grimes is developing plans to construct the Grimes Silkwood Area Drainage Project (the “Project”) and has determined that certain easements are necessary in order to construct the Project; and

WHEREAS, the City of Grimes has extended an Offer to Purchase and Agreement (the “Offer”), provided as Exhibit A, to the property owner (the “Owner”); and

WHEREAS, the Owner has reviewed the Offer and has accepted the Offer.

NOW, THEREFORE, be it resolved by the City Council of the City of Grimes, Iowa:

That, the Offer to Purchase Easement and Agreement is approved by the Grimes City Council, and the Mayor is authorized to execute, on behalf of the City of Grimes, such documents as are necessary and appropriate to effectuate the terms pursuant to the Offer, including, without limitation, any agreements, easements or other documents, and the City Clerk is authorized to attest to their signatures.

PASSED AND APPROVED this ____ day of _____, 2021.

By: _____
Scott Mikkelsen, Mayor

ATTEST:

Rochelle Williams, City Clerk

SPACE ABOVE THIS LINE FOR RECORDER

OFFER TO PURCHASE AND AGREEMENT

Page 1

PARCEL NO. 311/00305-749-138COUNTY: PolkPROJECT NO. N/APROJECT NAME: Silkwood Drainage ProjectTO: Shriti M Nathwani Living Trust, Shriti M Nathwani, and Manish S Nathwani

On this 25th day of August, 2021, the City of Grimes, Iowa, a municipal corporation organized under the laws of the State of Iowa (hereinafter referred to as "CITY" or "BUYER") acting by and through the undersigned, its authorized Agent, hereby offers to buy the real estate situated in Polk County, Iowa, and legally described on the attached **Easement Exhibit**. **This offer shall terminate on 30 days from offer date.** If accepted by SELLER, as evidenced by SELLER'S signature below, the parties agree as follows:

1. SELLER AGREES to sell and furnish to BUYER a conveyance document, on form(s) furnished by Buyer, and Buyer agrees to buy the following real estate, hereinafter referred to as the premises as described on EXHIBIT A and which include the following buildings, improvements and other property: **LAND ONLY**. SELLER CONSENTS to any change of grade related to the project and accepts payment under this agreement for any and all damages arising therefrom. SELLER ACKNOWLEDGES full settlement and payment from Buyer for all claims per the terms of this agreement and discharges Buyer from liability because of this agreement and the construction of this public improvement project.
2. Possession of the premises is the essence of this agreement and Buyer may enter and assume full use and enjoyment of the premises per the terms of this agreement. SELLER grants Buyer the immediate right to enter the premises for the purpose of gathering survey and soil data. SELLER may surrender possession of the premises or building or improvement or any part thereof prior to the time at which SELLER has hereinafter agreed to do so, and agrees to give Buyer ten (10) days' notice of SELLER'S intention to do so in writing.
3. Buyer agrees to pay and SELLER AGREES to grant the right of possession, convey title and to surrender physical possession of the premises as shown on or before the dates listed below.

PAYMENT AMOUNT	AGREED PERFORMANCE	DATE
\$ _____	on right of possession	_____
\$ _____	on conveyance of title	_____
\$ _____	on surrender of possession	_____
\$ <u>2,000.00</u>	on possession and conveyance	<u>Within 30 Days of BUYER Approval</u>

\$ <u>2,000.00</u>	TOTAL LUMP SUM	

BREAKDOWN:	ac. = acres / sq.ft. = square feet	
Land by Fee Title	<u>0</u> sq.ft.	<u>\$ 0.00</u>
Underlying Fee Title	<u>0</u> sq.ft.	<u>\$ 0.00</u>
Permanent Easement	<u>5,143</u> sq.ft.	<u>\$ 2,000.00</u>
Temporary Easement(s)	_____ sq.ft.	_____
Landscaping/Other	Seeding/Water	_____
Total		<u>\$ 2,000.00</u>
Additional Damages	<u>None</u>	_____

DISTRIBUTION: ONE COPY RETURNED TO BUYER -- ONE COPY RETAINED BY SELLER

4. SELLER WARRANTS that there are no tenants on the premises holding under lease except: None
5. Each page and each attachment is by this reference made part hereof.
6. This agreement shall apply to and bind the legal successors in interest of the Seller and SELLER AGREES to pay all liens and assessments against the premises, including all taxes and special assessments payable until surrender of possession as required by the Code of Iowa, and agrees to warrant good and sufficient title. Names and addresses of lienholders are: None
7. SELLER agrees that amounts payable by SELLER for real estate taxes, special assessments, mortgage payoffs, liens, or judgments shall be deducted at closing from the purchase price. SELLER AGREES to obtain court approval of this contract, if requested by Buyer, if title to the premises becomes an asset of any estate, trust, conservatorship or guardianship. BUYER agrees to pay court approval costs and all other costs necessary to transfer the premises to BUYER, but not attorney fees. Claims for such transfer costs shall be paid in amounts supported by paid receipts or signed bills. BUYER acknowledges that the property owned by the SELLER is currently in two Trusts in the name of each Trustee.
8. BUYER agrees that any drain tile and/or underground irrigation systems which are located within the premises and are damaged by construction shall be repaired at no expense to SELLER. BUYER shall have the right of entry upon SELLER'S remaining property along the right of way line, if necessary, for the purpose of connecting said drain tile and/or underground irrigation systems.
9. If SELLER holds title to the premises in joint tenancy with full rights of survivorship and not as tenants in common at the time of this agreement, Buyer will pay any remaining proceeds to the survivor of that joint tenancy and will accept title solely from that survivor, provided the joint tenancy has not been destroyed by operation of law or acts of SELLER.
10. These premises are being acquired for public purposes and this transfer is exempt from the requirements for the filing of a Declaration of Value by the Code of Iowa.
11. BUYER hereby gives notice of SELLER's five-year right to renegotiate construction or maintenance damages not apparent at the time of the signing of this agreement as required by the Code of Iowa. BUYER agrees to provide and arrange for the planting of one 2.5" to 3" caliber tree to replace an existing tree that did not survive as a direct result of the construction work associated with this project within a 5-year timeframe following acceptance of the project by the BUYER. BUYER further agrees to remove said existing tree that did not survive and is replaced by a new tree.
12. BUYER hereby agrees to additionally warrant the project against any defects against the property as a result of the project for a period of three years following the completion and acceptance of the project. Defects may include, but are not limited to insufficient seeding/stabilization or settling of the property within the easement.
13. SELLER states and warrants that there is no well, solid waste disposal site, hazardous substances, nor underground storage tanks on the premises described and sought herein, except: None
14. BUYER shall be responsible for the removal and relocation of any fences.
15. BUYER shall be responsible for all seeding and watering on the disturbed area within the easement to initially reestablish a healthy stand of grass ground cover. SELLER shall be credited \$1,000.00 to their City of Grimes Utility Account, for the purpose of watering disturbed easement areas following the initial reestablishment period.
16. SELLER agrees to cooperate with BUYER in removing liens and encumbrances in order to convey marketable title to BUYER in conformity with Iowa law and the Title Standards of the Iowa State Bar Association. If possession and conveyance are delayed due to SELLER's inability to provide marketable title, this Agreement shall continue in force and effect until either party rescinds the Agreement after giving ten days written notice to the other party. SELLER understands that if necessary property rights cannot be acquired by voluntary purchase, BUYER may initiate action to acquire the property interests contemplated in this Agreement under power of eminent domain.
17. SELLER'S spouse, if not a title holder immediately preceding acceptance, executes this Agreement only for the purpose of relinquishing all rights of dower, homestead and distributive share or in compliance with Section 561.13 of the Code of Iowa and agrees to execute the conveyance documents for this purpose.
18. This Agreement shall not be binding until it has received the final approval by Resolution of the Grimes City Council.
19. GENERAL PROVISIONS.
 - a. This Agreement contains the entire agreement of the parties and no waiv-er, modification, release, or cancellation of this Agreement or any portion of this Agree-ment shall be binding unless evidenced by writing.
 - b. This Agreement shall be binding on the heirs, personal representatives, assigns, and successors of the parties.

c. This Agreement shall be governed by, construed, and enforced in accordance with the law of the State of Iowa.

Page 3

SELLER'S SIGNATURE AND CLAIMANT'S CERTIFICATION: Upon due approval and execution by the Buyer, we the undersigned claimants certify the total lump sum payment shown herein is just and unpaid.

X [Signature]
By: Shriti M Nathwani
Marital Status: MARRIED

X [Signature]
By: Manish S Nathwani
Marital Status: MARRIED

ALL PURPOSE ACKNOWLEDGMENT

STATE OF Iowa }
COUNTY OF Polk } ss:

On this 1st day of October, A.D. 20 21, before me, the undersigned, a Notary Public in and for said State, personally appeared Shriti + Manish Nathwani

_____ to me personally known
or ✓ proved to me on the basis of satisfactory evidence

to be the person(s) whose name(s) is/are subscribed to the within instrument and acknowledged to me that he/she/they executed the same in his/her/their authorized capacity(ies), and that by his/her/their signature(s) on the instrument the person(s), or the entity upon behalf of which the person(s) acted, executed the instrument.

(NOTARY SEAL)

[Signature] (Sign in Ink)
Rachel Greving (Print/Type Name)
Notary Public in and for the State of Iowa



CAPACITY CLAIMED

BY SIGNER:

✓ INDIVIDUAL
— CORPORATE

Title(s) of Corporate Officer(s): _____

— Corporate Seal is affixed

— No Corporate Seal procured

— PARTNER(s): — Limited Partnership
— General Partnership

— ATTORNEY-IN-FACT

— EXECUTOR(s) or TRUSTEE(s)

— GUARDIAN(s) or CONSERVATOR(s)

— OTHER: _____

SIGNER IS REPRESENTING:

List name(s) of person(s) or entity(ies)

Signed by: Scott Mikkelsen (Date) _____

Attested by: Rochelle Williams (Date) _____

BUYER'S ACKNOWLEDGMENT

STATE OF _____ }
COUNTY OF _____ } ss:

On this _____ day of _____, 20____, before me, the undersigned, personally appeared _____

_____, known to me to be an agent of the City of Grimes, Iowa and who did say that said instrument was signed on behalf of City by its authority duly recorded in its minutes, and said agent acknowledged the execution of said instrument, which signature appears hereon, to be the voluntary act and deed of the City and by it voluntarily executed.

Notary Public in and for the State of Iowa

Preparer Information: Alex Pfaltzgraff 410 SE Main Street, Unit 102. Grimes, IA 50111 515-986-4050
When Recorded Return to: Alex Pfaltzgraff 410 SE Main Street, Unit 102. Grimes, IA 50111 515-986-4050

STORM SEWER EASEMENT

KNOW ALL PERSONS BY THESE PRESENTS that the undersigned property owner (hereinafter called "Grantor"), for good and valuable consideration, the receipt and sufficiency of which is hereby acknowledged, does hereby convey unto the CITY OF GRIMES, IOWA, a municipal corporation (hereinafter called "City"), a perpetual easement and right-of-way under, over, on, through, across and within the following described real estate:

See attached Exhibit "A"

(hereinafter called "Easement Area"), for the purpose of the City constructing, reconstructing, repairing, replacing, enlarging, inspecting and maintaining a storm sewer, together with all necessary structures and appurtenances thereto, under, over, on, through, across and within said Easement Area.

This Easement shall be subject to the following terms and conditions:

1. **ERECTION AND PLACEMENT OF STRUCTURES, OBSTRUCTIONS, PLANTINGS OR MATERIALS PROHIBITED.** Grantor and its grantees, assigns and transferees shall not erect any fence or other structure under, over, on, through, across or within the Easement Area without obtaining the prior written consent of the City, nor shall Grantor cause or permit any obstruction, planting or material to be placed under, over, on, through across or within the Easement Area without obtaining the prior written consent of the City.
2. **CHANGE OF GRADE PROHIBITED.** Grantor and its grantees, assigns and transferees shall not change the grade, elevation or contour of any part of the Easement Area without obtaining the prior written consent of the City. The City shall have the right to restore any changes in grade, elevation or contour without prior written consent of the Grantor, its grantees, assigns or transferees.
3. **RIGHT OF ACCESS.** The City shall have the right of access to the Easement Area and have all rights of ingress and egress reasonably necessary for the use and enjoyment of the Easement Area from property adjacent thereto as herein described, including but not limited to, the right to remove any unauthorized fences, structures, obstruction, planting or material placed or erected under, over, on, through, across or within the Easement Area.
4. **MAINTENANCE.** The City shall not be responsible for any maintenance of the land located within the Easement Area whatsoever and that responsibility shall remain with the Grantor, its grantees, assigns or transferees. The City may, however, perform such maintenance should it determine in its sole discretion such maintenance is needed.
5. **PROPERTY TO BE RESTORED.** The City shall restore the Easement Area after exercising its rights hereunder, provided, however, that the City's duty of restoration shall be limited to grading and replacing grass, sod or any other ground cover (but not including any structures, trees or shrubs). The City shall

not be responsible for any construction, reconstruction, replacement, repair or maintenance of any improvements located within the Easement Area.

6. **LIABILITY.** Except as may be caused by the negligent acts or omissions of the City, its employees, agents or its representatives, the City shall not be liable for injury or property damage occurring in or to the Easement Area, the property abutting said Easement Area, nor for property damage to any improvements or obstructions thereon resulting from the City's exercise of this Easement. Grantor agrees to indemnify and hold City, its employees, agents and representatives harmless against any loss, damage, injury or any claim or lawsuit for loss, damage or injury arising out of or resulting from the negligent or intentional acts or omissions of Grantor or its employees, agents or representatives.
7. **EASEMENT BENEFIT.** This Easement shall be for the benefit of the City, its successors and assigns, and its permittees and licensees.
8. **EASEMENT RUNS WITH LAND.** This Easement shall be deemed perpetual and to run with the land and shall be binding on Grantor and on Grantor's heirs, successors and assigns.
9. **APPROVAL BY CITY COUNCIL.** This Easement shall not be binding until it has received the final approval and acceptance by the City Council by Resolution which approval and acceptance shall be noted on this Easement by the City Clerk.

Grantor does HEREBY COVENANT with the City that (i) Grantor holds said real estate described in this Easement by title in fee simple; (ii) that Grantor has good and lawful authority to convey the same; and (iii) said Grantor covenants to WARRANT AND DEFEND the said premises against the claims of all persons whomsoever.

Each of the undersigned hereby relinquishes all rights of dower, homestead and distributive share, if any, in and to the interests conveyed by this Easement.

Words and phrases herein, including acknowledgment hereof, shall be construed as in the singular or plural number, and as masculine or feminine gender, according to the context.


Signed this 1st day of October, 2021.


By: <u></u>	By: <u></u>
Name: <u>SHRITI M NATHWANI</u>	Name: <u>MANISH S NATHWANI</u>
Title: <u>SHRITI M NATHWANI LIVING TRUST</u>	Title: <u>SHRITI M NATHWANI LIVING TRUST</u>

STATE OF Iowa)
COUNTY OF Polk) SS

On this 1st day of October, 2021, before me, the undersigned personally appeared _____,
SHRITI M NATHWANI AND MANISH S NATHWANI

known to me to be the identical persons named in and who executed the foregoing instrument and acknowledged that they executed the same as their voluntary act and deed.

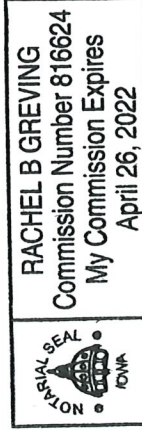

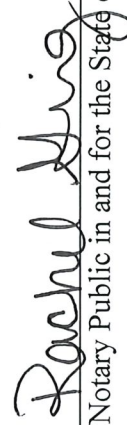
Notary Public in and for the State of Iowa

ACCEPTANCE BY CITY

STATE OF IOWA)
) SS
COUNTY OF POLK)

I, _____, City Clerk of the City of Grimes, Iowa, do hereby certify that the within and foregoing Easement was duly approved and accepted by the City Council of said City of Grimes by Resolution No. _____, passed on the ____ day of _____, 2021, and this certificate is made pursuant to authority contained in said Resolution.

Signed this ____ day of _____, 2021.

City Clerk of Grimes, Iowa

EXHIBIT "A"
ACQUISITION PLAT OF PERMANENT EASEMENT
BEING CONVEYED TO THE CITY OF GRIMES

PREPARED FOR

CITY OF GRIMES
410 SE MAIN STREET
GRIMES, IOWA 50111

PROPRIETOR

SHRITI M NATHWANI LIVING TRUST
SHRITI M NATHWANI
MANISH S NATHWANI
1601 NE SILKWOOD CT
GRIMES, IA 50111-2209

LEGEND



SUBJECT PROPERTY LEGAL DESCRIPTION


LOT 8, NORTH PARK ESTATES PLAT 1, AN OFFICIAL PLAT, LOCATED IN THE CITY OF GRIMES, POLK COUNTY, IOWA.

DESCRIPTION OF PERMANENT EASEMENT ACQUISITION

THAT PART OF LOT 8, NORTH PARK ESTATES PLAT 1, AN OFFICIAL PLAT, LOCATED IN THE CITY OF GRIMES, POLK COUNTY, IOWA, BEING MORE PARTICULARLY DESCRIBED AS FOLLOWS:

BEGINNING AT THE EASTERLY CORNER OF SAID LOT 8; THENCE SOUTH 58 DEGREES 39 MINUTES 37 SECONDS WEST, A DISTANCE OF 64.04 FEET; THENCE SOUTH 68 DEGREES 54 MINUTES 56 SECONDS WEST, A DISTANCE OF 224.77 FEET; THENCE NORTH 28 DEGREES 31 MINUTES 56 SECONDS EAST, A DISTANCE OF 30.87 FEET; THENCE NORTH 68 DEGREES 54 MINUTES 56 SECONDS EAST, A DISTANCE OF 249.05 FEET; THENCE NORTH 75 DEGREES 22 MINUTES 10 SECONDS EAST, A DISTANCE OF 14.03 FEET; THENCE SOUTH 31 DEGREES 20 MINUTES 56 SECONDS EAST, A DISTANCE OF 7.14 FEET, TO THE POINT OF BEGINNING.

CONTAINING 0.118 ACRES (5,143 SQ. FT.) MORE OR LESS.

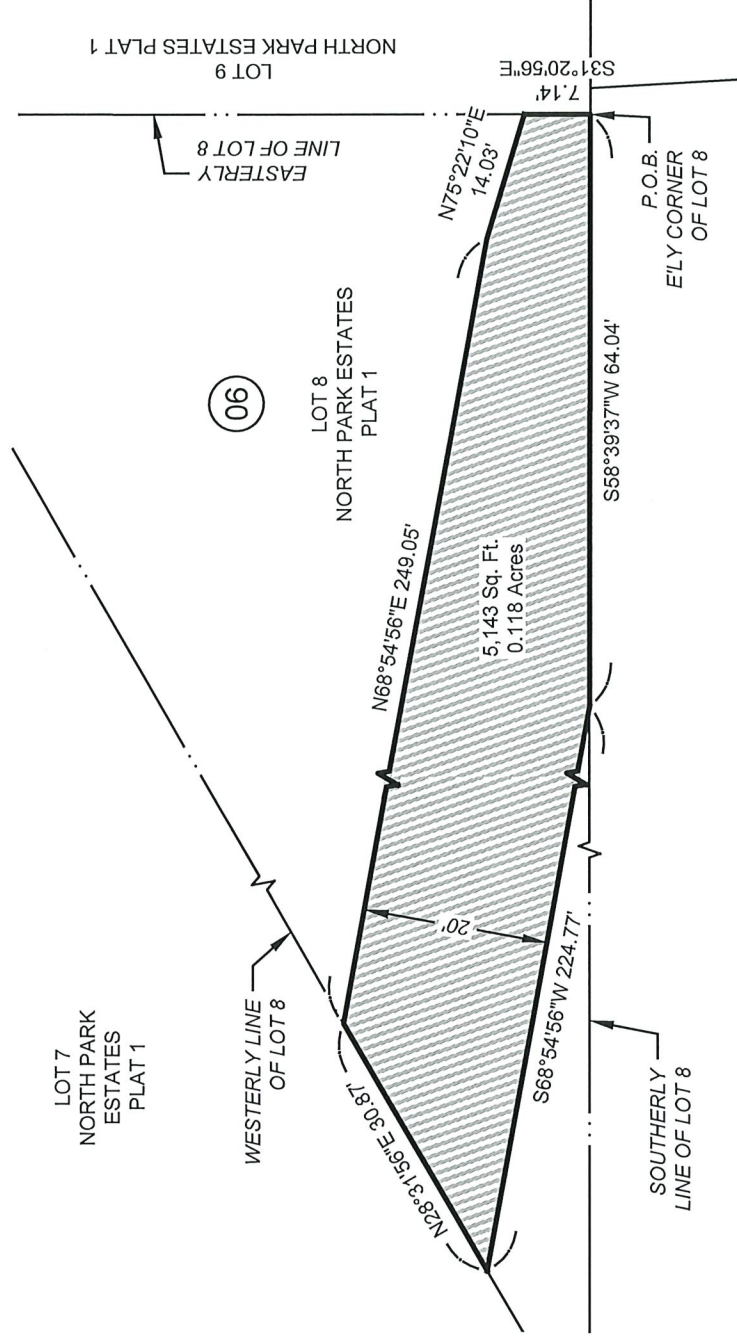



*101 NE Harvey, Grimes, Iowa 50111
515.986.3036 Fax 515.986.3846*

AGENDA MEMO

For Meeting of October 12, 2021

AGENDA HEADING:

Resolution Approving Offer to Purchase and Agreement – Silkwood Area Drainage Project Willson Property

SYNOPSIS:

With the development of the plans for Grime Silkwood Area Drainage Project, it has been determined that certain easements will be necessary in order to construct the project.

A compensation estimate has been prepared for the easement, and an offer made to the property owner. The offer indicates that the City will pay a total of \$1,500.00 for the permanent and temporary easements, as well as compensation for certain restoration efforts within the easement areas.

The owner has reviewed the offer and accepted it.

FISCAL IMPACT:

Total Cost = \$1,500.00

PREVIOUS COUNCIL ACTION(S):

N/A

BOARD/COMMISSION ACTION(S):

N/A

STAFF/COMMITTEE RECOMMENDATION:

Staff would recommend approval of the Resolution

RESOLUTION NO. 10-1921

RESOLUTION APPROVING OFFER TO PURCHASE AND AGREEMENT – SILKWOOD
AREA DRAINAGE PROJECT WILLSON PROPERTY

WHEREAS, the City of Grimes is developing plans to construct the Grimes Silkwood Area Drainage Project (the “Project”) and has determined that certain easements are necessary in order to construct the Project; and

WHEREAS, the City of Grimes has extended an Offer to Purchase and Agreement (the “Offer”), provided as Exhibit A, to the property owner (the “Owner”); and

WHEREAS, the Owner has reviewed the Offer and has accepted the Offer.

NOW, THEREFORE, be it resolved by the City Council of the City of Grimes, Iowa:

That, the Offer to Purchase Easement and Agreement is approved by the Grimes City Council, and the Mayor is authorized to execute, on behalf of the City of Grimes, such documents as are necessary and appropriate to effectuate the terms pursuant to the Offer, including, without limitation, any agreements, easements or other documents, and the City Clerk is authorized to attest to their signatures.

PASSED AND APPROVED this ____ day of _____, 2021.

By: _____
Scott Mikkelsen, Mayor

ATTEST:

Rochelle Williams, City Clerk

Preparer Information: Alex Pfaltzgraff 410 SE Main Street, Unit 102. Grimes, IA 50111 515-986-4050

When Recorded Return to: Alex Pfaltzgraff 410 SE Main Street, Unit 102. Grimes, IA 50111 515-986-4050

STORM SEWER EASEMENT

KNOW ALL PERSONS BY THESE PRESENTS that the undersigned property owner (hereinafter called "Grantor"), for good and valuable consideration, the receipt and sufficiency of which is hereby acknowledged, does hereby convey unto the CITY OF GRIMES, IOWA, a municipal corporation (hereinafter called "City"), a perpetual easement and right-of-way under, over, on, through, across and within the following described real estate:

See attached Exhibit "A"

(hereinafter called "Easement Area"), for the purpose of the City constructing, reconstructing, repairing, replacing, enlarging, inspecting and maintaining a storm sewer, together with all necessary structures and appurtenances thereto, under, over, on, through, across and within said Easement Area.

This Easement shall be subject to the following terms and conditions:

1. **ERECTION AND PLACEMENT OF STRUCTURES, OBSTRUCTIONS, PLANTINGS OR MATERIALS PROHIBITED.** Grantor and its grantees, assigns and transferees shall not erect any fence or other structure under, over, on, through, across or within the Easement Area without obtaining the prior written consent of the City, nor shall Grantor cause or permit any obstruction, planting or material to be placed under, over, on, through across or within the Easement Area without obtaining the prior written consent of the City.
2. **CHANGE OF GRADE PROHIBITED.** Grantor and its grantees, assigns and transferees shall not change the grade, elevation or contour of any part of the Easement Area without obtaining the prior written consent of the City. The City shall have the right to restore any changes in grade, elevation or contour without prior written consent of the Grantor, its grantees, assigns or transferees.
3. **RIGHT OF ACCESS.** The City shall have the right of access to the Easement Area and have all rights of ingress and egress reasonably necessary for the use and enjoyment of the Easement Area from property adjacent thereto as herein described, including but not limited to, the right to remove any unauthorized fences, structures, obstruction, planting or material placed or erected under, over, on, through, across or within the Easement Area.
4. **MAINTENANCE.** The City shall not be responsible for any maintenance of the land located within the Easement Area whatsoever and that responsibility shall remain with the Grantor, its grantees, assigns or transferees. The City may, however, perform such maintenance should it determine in its sole discretion such maintenance is needed.
5. **PROPERTY TO BE RESTORED.** The City shall restore the Easement Area after exercising its rights hereunder, provided, however, that the City's duty of restoration shall be limited to grading and replacing grass, sod or any other ground cover (but not including any structures, trees or shrubs). The City shall

not be responsible for any construction, reconstruction, replacement, repair or maintenance of any improvements located within the Easement Area.

6. **LIABILITY.** Except as may be caused by the negligent acts or omissions of the City, its employees, agents or its representatives, the City shall not be liable for injury or property damage occurring in or to the Easement Area, the property abutting said Easement Area, nor for property damage to any improvements or obstructions thereon resulting from the City's exercise of this Easement. Grantor agrees to indemnify and hold City, its employees, agents and representatives harmless against any loss, damage, injury or any claim or lawsuit for loss, damage or injury arising out of or resulting from the negligent or intentional acts or omissions of Grantor or its employees, agents or representatives.
7. **EASEMENT BENEFIT.** This Easement shall be for the benefit of the City, its successors and assigns, and its permittees and licensees.
8. **EASEMENT RUNS WITH LAND.** This Easement shall be deemed perpetual and to run with the land and shall be binding on Grantor and on Grantor's heirs, successors and assigns.
9. **APPROVAL BY CITY COUNCIL.** This Easement shall not be binding until it has received the final approval and acceptance by the City Council by Resolution which approval and acceptance shall be noted on this Easement by the City Clerk.

Grantor does HEREBY COVENANT with the City that (i) Grantor holds said real estate described in this Easement by title in fee simple; (ii) that Grantor has good and lawful authority to convey the same; and (iii) said Grantor covenants to WARRANT AND DEFEND the said premises against the claims of all persons whomsoever.

Each of the undersigned hereby relinquishes all rights of dower, homestead, and distributive share, if any, in and to the interests conveyed by this Easement.

Words and phrases herein, including acknowledgment hereof, shall be construed as in the singular or plural number, and as masculine or feminine gender, according to the context.


Signed this 6th day of October, 2021.

By: Robert C. Willson
Name: ROBERT C WILLSON (TRUSTEE)
Title: ROBERT C WILLSON 2019 TRUST

STATE OF Iowa)
COUNTY OF Polk) SS

On this 6th day of October, 2021, before me, the undersigned personally appeared
ROBERT C WILLSON

known to me to be the identical persons named in and who executed the foregoing instrument and acknowledged that they executed the same as their voluntary act and deed.

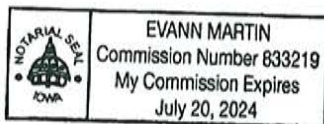

Evann Martin
Notary Public in and for the State of Iowa

ACCEPTANCE BY CITY

STATE OF IOWA)
) SS
COUNTY OF POLK)

I, _____, City Clerk of the City of Grimes, Iowa, do hereby certify that the within and foregoing Easement was duly approved and accepted by the City Council of said City of Grimes by Resolution No. _____, passed on the ____ day of _____, 2021, and this certificate is made pursuant to authority contained in said Resolution.

Signed this ____ day of _____, 2021.

City Clerk of Grimes, Iowa

EXHIBIT "A"
ACQUISITION PLAT OF PERMANENT EASEMENT
BEING CONVEYED TO THE CITY OF GRIMES

PREPARED FOR

CITY OF GRIMES
410 SE MAIN STREET
GRIMES, IOWA 50111

PROPRIETOR

ROBERT C WILLSON 2019 TRUST
ROBERT C WILLSON (TRUSTEE)
2213 NE DESTINATION CIR
GRIMES, IA 50111-8880

LEGEND

P.O.B.	POINT OF BEGINNING
	SUBJECT ACQUISITION AREA
	EXISTING BOUNDARY LINE

SUBJECT PROPERTY LEGAL DESCRIPTION


LOT 11, NORTH POINTE PLAT 1, AN OFFICIAL PLAT, LOCATED IN THE CITY OF GRIMES, POLK COUNTY, IOWA.

DESCRIPTION OF PERMANENT EASEMENT ACQUISITION

THAT PART OF LOT 11, NORTH POINTE PLAT 1, AN OFFICIAL PLAT, LOCATED IN THE CITY OF GRIMES, POLK COUNTY, IOWA, BEING MORE PARTICULARLY DESCRIBED AS FOLLOWS:

BEGINNING AT THE NORTHERLY CORNER OF SAID LOT 11; THENCE SOUTH 34 DEGREES 39 MINUTES 38 SECONDS EAST, A DISTANCE OF 14.87 FEET; THENCE SOUTH 75 DEGREES 22 MINUTES 10 SECONDS WEST, A DISTANCE OF 22.74 FEET; THENCE SOUTH 68 DEGREES 54 MINUTES 56 SECONDS WEST, A DISTANCE OF 46.67 FEET; THENCE NORTH 58 DEGREES 39 MINUTES 37 SECONDS EAST, A DISTANCE OF 66.84 FEET, TO THE POINT OF BEGINNING.

CONTAINING 0.010 ACRES (437 SQ. FT.) MORE OR LESS.

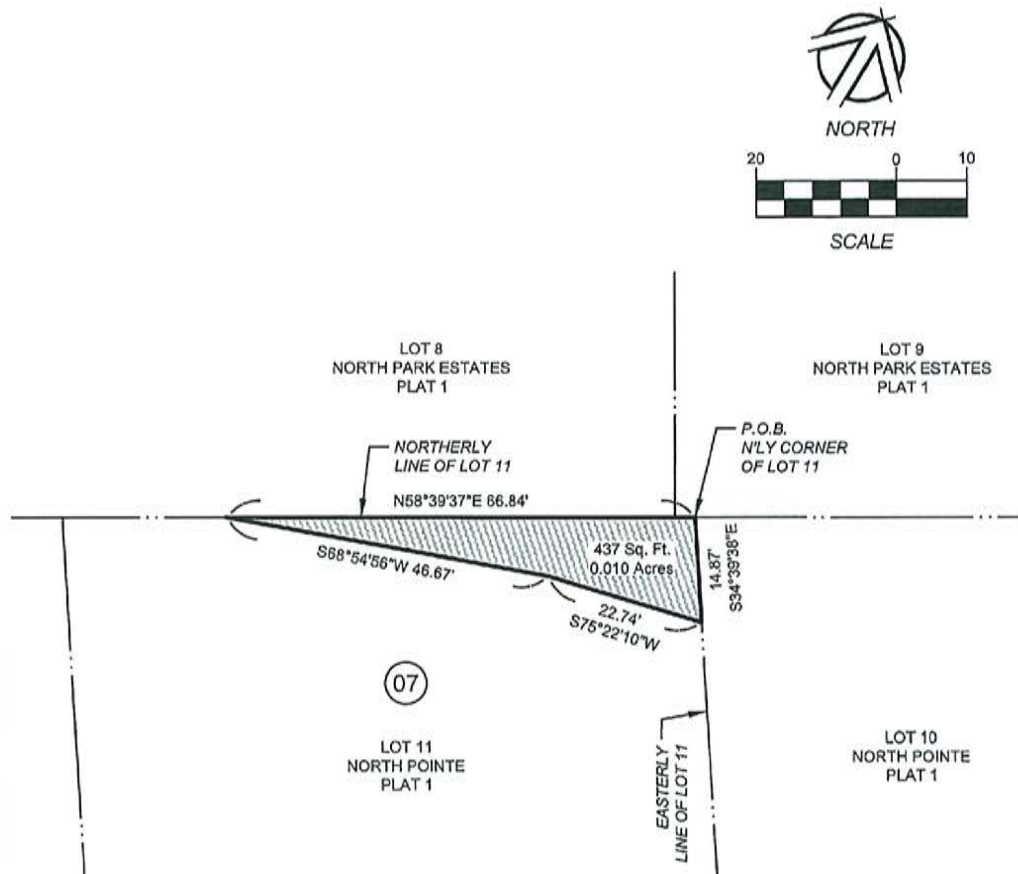


1250 SW STATE STREET
SUITE A
ANKENY, IOWA
50023-2555
(515) 965-2123 p/s
(515) 965-3322 fax
www.jlleslie.com

PROJECT: SILKWOOD AREA DRAINAGE IMPROVEMENTS
LOCATION: GRIMES, IOWA

NAI No.: 21126	DRAWN BY: TJH	DWG No.: 1/1
DATE: 07/30/21	CHECKED BY: JTN	SHEET TITLE: PE 07

SPACE ABOVE THIS LINE FOR RECORDER

OFFER TO PURCHASE AND AGREEMENT

Page 1

PARCEL NO. 311/00305-749-211COUNTY: PolkPROJECT NO. N/APROJECT NAME: Silkwood Drainage ProjectTO: Robert C Willson 2019 Trust and Robert C Willson (Trustee)

On this 25th day of August, 2021, the City of Grimes, Iowa, a municipal corporation organized under the laws of the State of Iowa (hereinafter referred to as "CITY" or "BUYER") acting by and through the undersigned, its authorized Agent, hereby offers to buy the real estate situated in Polk County, Iowa, and legally described on the attached Easement Exhibit. This offer shall terminate on 30 days from offer date. If accepted by SELLER, as evidenced by SELLER'S signature below, the parties agree as follows:

1. SELLER AGREES to sell and furnish to BUYER a conveyance document, on form(s) furnished by Buyer, and Buyer agrees to buy the following real estate, hereinafter referred to as the premises as described on EXHIBIT A and which include the following buildings, improvements and other property: LAND ONLY. SELLER CONSENTS to any change of grade related to the project and accepts payment under this agreement for any and all damages arising therefrom. SELLER ACKNOWLEDGES full settlement and payment from Buyer for all claims per the terms of this agreement and discharges Buyer from liability because of this agreement and the construction of this public improvement project.
2. Possession of the premises is the essence of this agreement and Buyer may enter and assume full use and enjoyment of the premises per the terms of this agreement. SELLER grants Buyer the immediate right to enter the premises for the purpose of gathering survey and soil data. SELLER may surrender possession of the premises or building or improvement or any part thereof prior to the time at which SELLER has hereinafter agreed to do so, and agrees to give Buyer ten (10) days' notice of SELLER'S intention to do so in writing.
3. Buyer agrees to pay and SELLER AGREES to grant the right of possession, convey title and to surrender physical possession of the premises as shown on or before the dates listed below.

PAYMENT AMOUNT	AGREED PERFORMANCE	DATE
\$ _____	on right of possession	_____
\$ _____	on conveyance of title	_____
\$ _____	on surrender of possession	_____
\$ <u>3,500.00</u>	on possession and conveyance	<u>Within 30 Days of BUYER Approval</u>

\$ 3,500.00 TOTAL LUMP SUM

BREAKDOWN:	ac. = acres / sq.ft. = square feet	
Land by Fee Title	<u>0</u> sq.ft.	\$ <u>0.00</u>
Underlying Fee Title	<u>0</u> sq.ft.	\$ <u>0.00</u>
Permanent Easement	<u>437</u> sq.ft.	\$ <u>1,500.00</u>
Temporary Easement(s)	_____ sq.ft.	_____
Landscaping/Other	Seeding/Water	\$ <u>2,000.00</u>
Total		\$ <u>3,500.00</u>
Additional Damages <u>None</u>		

DISTRIBUTION: ONE COPY RETURNED TO BUYER -- ONE COPY RETAINED BY SELLER

4. SELLER WARRANTS that there are no tenants on the premises holding under lease except: None
5. Each page and each attachment is by this reference made part hereof.
6. This agreement shall apply to and bind the legal successors in interest of the Seller and SELLER AGREES to pay all liens and assessments against the premises, including all taxes and special assessments payable until surrender of possession as required by the Code of Iowa, and agrees to warrant good and sufficient title. Names and addresses of lienholders are: None
7. SELLER agrees that amounts payable by SELLER for real estate taxes, special assessments, mortgage payoffs, liens, or judgments shall be deducted at closing from the purchase price. SELLER AGREES to obtain court approval of this contract, if requested by Buyer, if title to the premises becomes an asset of any estate, trust, conservatorship or guardianship. Buyer agrees to pay court approval costs and all other costs necessary to transfer the premises to Buyer, but not attorney fees. Claims for such transfer costs shall be paid in amounts supported by paid receipts or signed bills.
8. BUYER agrees that any drain tile and/or underground irrigation systems which are located within the premises and are damaged by construction shall be repaired at no expense to SELLER. BUYER shall have the right of entry upon SELLER'S remaining property along the right of way line, if necessary, for the purpose of connecting said drain tile and/or underground irrigation systems.
9. If SELLER holds title to the premises in joint tenancy with full rights of survivorship and not as tenants in common at the time of this agreement, Buyer will pay any remaining proceeds to the survivor of that joint tenancy and will accept title solely from that survivor, provided the joint tenancy has not been destroyed by operation of law or acts of SELLER.
10. These premises are being acquired for public purposes and this transfer is exempt from the requirements for the filing of a Declaration of Value by the Code of Iowa.
11. BUYER hereby gives notice of SELLER's five-year right to renegotiate construction or maintenance damages not apparent at the time of the signing of this agreement as required by the Code of Iowa.
12. BUYER hereby agrees to additionally warrant the project against any defects against the property as a result of the project for a period of one year following the completion and acceptance of the project. Defects may include, but are not limited to insufficient seeding/stabilization or settling of the property within the easement.
13. SELLER states and warrants that there is no well, solid waste disposal site, hazardous substances, nor underground storage tanks on the premises described and sought herein, except: None
14. BUYER shall be responsible for the removal and relocation of any fences.
15. BUYER shall be responsible for all seeding and watering on the disturbed area within the easements.
16. SELLER agrees to cooperate with BUYER in removing liens and encumbrances in order to convey marketable title to BUYER in conformity with Iowa law and the Title Standards of the Iowa State Bar Association. If possession and conveyance are delayed due to SELLER's inability to provide marketable title, this Agreement shall continue in force and effect until either party rescinds the Agreement after giving ten days written notice to the other party. SELLER understands that if necessary property rights cannot be acquired by voluntary purchase, BUYER may initiate action to acquire the property interests contemplated in this Agreement under power of eminent domain.
17. SELLER'S spouse, if not a title holder immediately preceding acceptance, executes this Agreement only for the purpose of relinquishing all rights of dower, homestead and distributive share or in compliance with Section 561.13 of the Code of Iowa and agrees to execute the conveyance documents for this purpose.
18. This Agreement shall not be binding until it has received the final approval by Resolution of the Grimes City Council.
19. GENERAL PROVISIONS.
 - a. This Agreement contains the entire agreement of the parties and no waiv-er, modification, release, or cancellation of this Agreement or any portion of this Agree-ment shall be binding unless evidenced by writing.
 - b. This Agreement shall be binding on the heirs, personal representatives, assigns, and successors of the parties.
 - c. This Agreement shall be governed by, construed, and enforced in accordance with the law of the State of Iowa.

SELLER'S SIGNATURE AND CLAIMANT'S CERTIFICATION: Upon due approval and execution by the Buyer, we the undersigned claimants certify the total lump sum payment shown herein is just and unpaid.

X Robert C. Willson
By: Robert C Willson
Marital Status: Single

X _____
By: _____
Marital Status: _____

ALL PURPOSE ACKNOWLEDGMENT

STATE OF Iowa }
COUNTY OF Polk } ss:

On this 6th day of October, A.D. 20 21, before me, the undersigned, a Notary Public in and for said State, personally appeared Robert C Willson

_____ to me personally known
or X proved to me on the basis of satisfactory evidence

to be the person(s) whose name(s) is/are subscribed to the within instrument and acknowledged to me that he/she/they executed the same in his/her/their authorized capacity(ies), and that by his/her/their signature(s) on the instrument the person(s), or the entity upon behalf of which the person(s) acted, executed the instrument.

(NOTARY SEAL)

Evann Martin (Sign in Ink)
Evann Martin (Print/Type Name)
Notary Public in and for the State of Iowa

CAPACITY CLAIMED

BY SIGNER:

X INDIVIDUAL
CORPORATE

Title(s) of Corporate Officer(s): _____

_____ Corporate Seal is affixed

_____ No Corporate Seal procured

PARTNER(s): _____ Limited Partnership
General Partnership

ATTORNEY-IN-FACT


EXECUTOR(s) or TRUSTEE(s)

GUARDIAN(s) or CONSERVATOR(s)

OTHER: _____

SIGNER IS REPRESENTING:

List name(s) of person(s) or entity(ies) _____

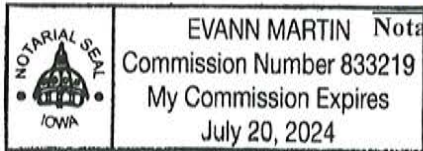

BUYER'S APPROVAL

Signed by: Scott Mikkelsen (Date) _____

Attested by: Rochelle Williams (Date) _____

BUYER'S ACKNOWLEDGMENT

STATE OF _____ }
COUNTY OF _____ } ss:

On this _____ day of _____, 20____, before me, the undersigned, personally appeared _____, known to me to be an agent of the City of Grimes, Iowa and who did say that said instrument was signed on behalf of City by its authority duly recorded in its minutes, and said agent acknowledged the execution of said instrument, which signature appears hereon, to be the voluntary act and deed of the City and by it voluntarily executed.

Notary Public in and for the State of Iowa

Preparer Information: Alex Pfaltzgraff 410 SE Main Street, Unit 102. Grimes, IA 50111 515-986-4050

When Recorded Return to: Alex Pfaltzgraff 410 SE Main Street, Unit 102. Grimes, IA 50111 515-986-4050

STORM SEWER EASEMENT

KNOW ALL PERSONS BY THESE PRESENTS that the undersigned property owner (hereinafter called "Grantor"), for good and valuable consideration, the receipt and sufficiency of which is hereby acknowledged, does hereby convey unto the CITY OF GRIMES, IOWA, a municipal corporation (hereinafter called "City"), a perpetual easement and right-of-way under, over, on, through, across and within the following described real estate:

See attached Exhibit "A"

(hereinafter called "Easement Area"), for the purpose of the City constructing, reconstructing, repairing, replacing, enlarging, inspecting and maintaining a storm sewer, together with all necessary structures and appurtenances thereto, under, over, on, through, across and within said Easement Area.

This Easement shall be subject to the following terms and conditions:

1. **ERECTION AND PLACEMENT OF STRUCTURES, OBSTRUCTIONS, PLANTINGS OR MATERIALS PROHIBITED.** Grantor and its grantees, assigns and transferees shall not erect any fence or other structure under, over, on, through, across or within the Easement Area without obtaining the prior written consent of the City, nor shall Grantor cause or permit any obstruction, planting or material to be placed under, over, on, through across or within the Easement Area without obtaining the prior written consent of the City.
2. **CHANGE OF GRADE PROHIBITED.** Grantor and its grantees, assigns and transferees shall not change the grade, elevation or contour of any part of the Easement Area without obtaining the prior written consent of the City. The City shall have the right to restore any changes in grade, elevation or contour without prior written consent of the Grantor, its grantees, assigns or transferees.
3. **RIGHT OF ACCESS.** The City shall have the right of access to the Easement Area and have all rights of ingress and egress reasonably necessary for the use and enjoyment of the Easement Area from property adjacent thereto as herein described, including but not limited to, the right to remove any unauthorized fences, structures, obstruction, planting or material placed or erected under, over, on, through, across or within the Easement Area.
4. **MAINTENANCE.** The City shall not be responsible for any maintenance of the land located within the Easement Area whatsoever and that responsibility shall remain with the Grantor, its grantees, assigns or transferees. The City may, however, perform such maintenance should it determine in its sole discretion such maintenance is needed.
5. **PROPERTY TO BE RESTORED.** The City shall restore the Easement Area after exercising its rights hereunder, provided, however, that the City's duty of restoration shall be limited to grading and replacing grass, sod or any other ground cover (but not including any structures, trees or shrubs). The City shall

not be responsible for any construction, reconstruction, replacement, repair or maintenance of any improvements located within the Easement Area.

- 6. **LIABILITY.** Except as may be caused by the negligent acts or omissions of the City, its employees, agents or its representatives, the City shall not be liable for injury or property damage occurring in or to the Easement Area, the property abutting said Easement Area, nor for property damage to any improvements or obstructions thereon resulting from the City’s exercise of this Easement. Grantor agrees to indemnify and hold City, its employees, agents and representatives harmless against any loss, damage, injury or any claim or lawsuit for loss, damage or injury arising out of or resulting from the negligent or intentional acts or omissions of Grantor or its employees, agents or representatives.
- 7. **EASEMENT BENEFIT.** This Easement shall be for the benefit of the City, its successors and assigns, and its permittees and licensees.
- 8. **EASEMENT RUNS WITH LAND.** This Easement shall be deemed perpetual and to run with the land and shall be binding on Grantor and on Grantor’s heirs, successors and assigns.
- 9. **APPROVAL BY CITY COUNCIL.** This Easement shall not be binding until it has received the final approval and acceptance by the City Council by Resolution which approval and acceptance shall be noted on this Easement by the City Clerk.

Grantor does HEREBY COVENANT with the City that (i) Grantor holds said real estate described in this Easement by title in fee simple; (ii) that Grantor has good and lawful authority to convey the same; and (iii) said Grantor covenants to WARRANT AND DEFEND the said premises against the claims of all persons whomsoever.

Each of the undersigned hereby relinquishes all rights of dower, homestead, and distributive share, if any, in and to the interests conveyed by this Easement.

Words and phrases herein, including acknowledgment hereof, shall be construed as in the singular or plural number, and as masculine or feminine gender, according to the context.


Signed this 6th day of October, 2021.

By: Robert C. Willson
Name: ROBERT C WILLSON (TRUSTEE)
Title: ROBERT C WILLSON 2019 TRUST

STATE OF Iowa)
) SS
COUNTY OF Polk)

On this 6th day of October, 2021, before me, the undersigned personally appeared
ROBERT C WILLSON

known to me to be the identical persons named in and who executed the foregoing instrument and acknowledged that they executed the same as their voluntary act and deed.

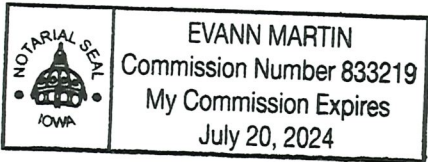

Evann Martin
Notary Public in and for the State of Iowa

ACCEPTANCE BY CITY

STATE OF IOWA)
) SS
COUNTY OF POLK)

I, _____, City Clerk of the City of Grimes, Iowa, do hereby certify that the within and foregoing Easement was duly approved and accepted by the City Council of said City of Grimes by Resolution No. _____, passed on the _____ day of _____, 2021, and this certificate is made pursuant to authority contained in said Resolution.

Signed this _____ day of _____, 2021.

City Clerk of Grimes, Iowa

EXHIBIT "A"
ACQUISITION PLAT OF PERMANENT EASEMENT
BEING CONVEYED TO THE CITY OF GRIMES

PREPARED FOR

CITY OF GRIMES
410 SE MAIN STREET
GRIMES, IOWA 50111

PROPRIETOR

ROBERT C WILLSON 2019 TRUST
ROBERT C WILLSON (TRUSTEE)
2213 NE DESTINATION CIR
GRIMES, IA 50111-8880

LEGEND

P.O.B.	POINT OF BEGINNING
	SUBJECT ACQUISITION AREA
	EXISTING BOUNDARY LINE

SUBJECT PROPERTY LEGAL DESCRIPTION

LOT 11, NORTH POINTE PLAT 1, AN OFFICIAL PLAT, LOCATED IN THE CITY OF GRIMES, POLK COUNTY, IOWA.

DESCRIPTION OF PERMANENT EASEMENT ACQUISITION

THAT PART OF LOT 11, NORTH POINTE PLAT 1, AN OFFICIAL PLAT, LOCATED IN THE CITY OF GRIMES, POLK COUNTY, IOWA, BEING MORE PARTICULARLY DESCRIBED AS FOLLOWS:

BEGINNING AT THE NORTHERLY CORNER OF SAID LOT 11; THENCE SOUTH 34 DEGREES 39 MINUTES 38 SECONDS EAST, A DISTANCE OF 14.87 FEET; THENCE SOUTH 75 DEGREES 22 MINUTES 10 SECONDS WEST, A DISTANCE OF 22.74 FEET; THENCE SOUTH 68 DEGREES 54 MINUTES 56 SECONDS WEST, A DISTANCE OF 46.67 FEET; THENCE NORTH 58 DEGREES 39 MINUTES 37 SECONDS EAST, A DISTANCE OF 66.84 FEET, TO THE POINT OF BEGINNING.


CONTAINING 0.010 ACRES (437 SQ. FT.) MORE OR LESS.



NORTH



SCALE

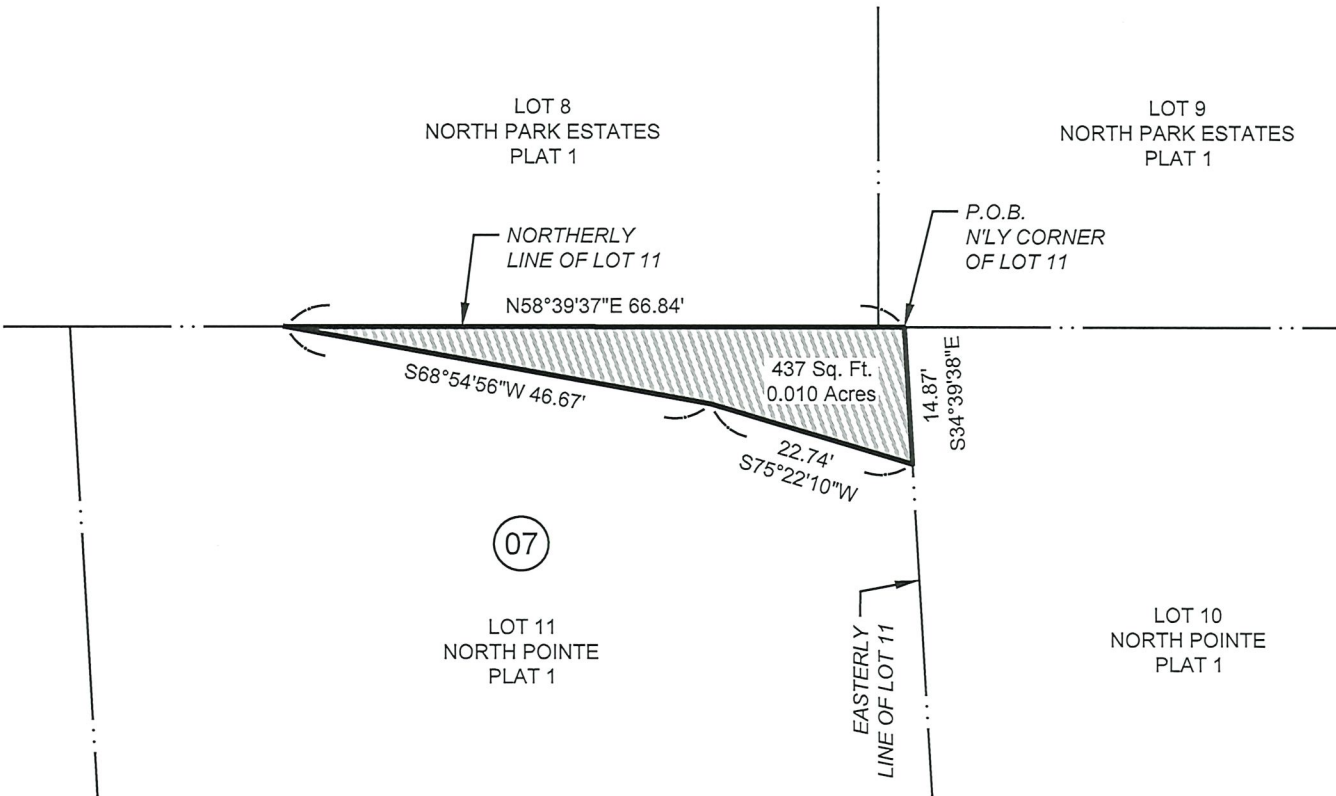

1250 SW STATE STREET
SUITE A
ANKENY, IOWA
50023-2555
(515) 965-0123 phone
(515) 965-3322 fax

PROJECT:
SILKWOOD AREA DRAINAGE IMPROVEMENTS
LOCATION:
GRIMES, IOWA

NAI No.:
21126
DATE:
07/30/21

DRAWN BY:
TJH
CHECKED BY:
JTN

DWG No.:
1/1
SHEET TITLE:
PE 07



*101 NE Harvey, Grimes, Iowa 50111
515.986.3036 Fax 515.986.3846*

AGENDA MEMO

For Meeting of October 12, 2021

AGENDA HEADING:

Resolution Approving Offer to Purchase and Agreement – Silkwood Area Drainage Project Shiffer Property

SYNOPSIS:

With the development of the plans for Grime Silkwood Area Drainage Project, it has been determined that certain easements will be necessary in order to construct the project.

A compensation estimate has been prepared for the easement, and an offer made to the property owner. The offer indicates that the City will pay a total of \$1,500.00 for the permanent and temporary easements, as well as compensation for certain restoration efforts within the easement areas.

The owner has reviewed the offer and accepted it.

FISCAL IMPACT:

Total Cost = \$1,500.00

PREVIOUS COUNCIL ACTION(S):

N/A

BOARD/COMMISSION ACTION(S):

N/A

STAFF/COMMITTEE RECOMMENDATION:

Staff would recommend approval of the Resolution

RESOLUTION NO. _____

RESOLUTION APPROVING OFFER TO PURCHASE AND AGREEMENT – SILKWOOD
AREA DRAINAGE PROJECT SHIFFER PROPERTY

WHEREAS, the City of Grimes is developing plans to construct the Grimes Silkwood Area Drainage Project (the “Project”) and has determined that certain easements are necessary in order to construct the Project; and

WHEREAS, the City of Grimes has extended an Offer to Purchase and Agreement (the “Offer”), provided as Exhibit A, to the property owner (the “Owner”); and

WHEREAS, the Owner has reviewed the Offer and has accepted the Offer.

NOW, THEREFORE, be it resolved by the City Council of the City of Grimes, Iowa:

That, the Offer to Purchase Easement and Agreement is approved by the Grimes City Council, and the Mayor is authorized to execute, on behalf of the City of Grimes, such documents as are necessary and appropriate to effectuate the terms pursuant to the Offer, including, without limitation, any agreements, easements or other documents, and the City Clerk is authorized to attest to their signatures.

PASSED AND APPROVED this ____ day of _____, 2021.

By: _____
Scott Mikkelsen, Mayor

ATTEST:

Rochelle Williams, City Clerk

SPACE ABOVE THIS LINE FOR RECORDER

OFFER TO PURCHASE AND AGREEMENT

Page 1

 PARCEL NO. 311/00305-749-205
 PROJECT NO. N/A

 COUNTY: Polk
 PROJECT NAME: Silkwood Drainage Project
TO: Jason and Tausha Shiffer

On this 25th day of August, 2021, the City of Grimes, Iowa, a municipal corporation organized under the laws of the State of Iowa (hereinafter referred to as "CITY" or "BUYER") acting by and through the undersigned, its authorized Agent, hereby offers to buy the real estate situated in Polk County, Iowa, and legally described on the attached Easement Exhibit. This offer shall terminate on 30 days from offer date. If accepted by SELLER, as evidenced by SELLER'S signature below, the parties agree as follows:

1. SELLER AGREES to sell and furnish to BUYER a conveyance document, on form(s) furnished by Buyer, and Buyer agrees to buy the following real estate, hereinafter referred to as the premises as described on EXHIBIT A and which include the following buildings, improvements and other property: **LAND ONLY**. SELLER CONSENTS to any change of grade related to the project and accepts payment under this agreement for any and all damages arising therefrom. SELLER ACKNOWLEDGES full settlement and payment from Buyer for all claims per the terms of this agreement and discharges Buyer from liability because of this agreement and the construction of this public improvement project.
2. Possession of the premises is the essence of this agreement and Buyer may enter and assume full use and enjoyment of the premises per the terms of this agreement. SELLER grants Buyer the immediate right to enter the premises for the purpose of gathering survey and soil data. SELLER may surrender possession of the premises or building or improvement or any part thereof prior to the time at which SELLER has hereinafter agreed to do so, and agrees to give Buyer ten (10) days' notice of SELLER'S intention to do so in writing.
3. Buyer agrees to pay and SELLER AGREES to grant the right of possession, convey title and to surrender physical possession of the premises as shown on or before the dates listed below.

PAYMENT AMOUNT	AGREED PERFORMANCE	DATE
\$ _____	on right of possession	_____
\$ _____	on conveyance of title	_____
\$ _____	on surrender of possession	_____
\$ <u>1,500.00</u>	on possession and conveyance	<u>Within 30 Days of BUYER Approval</u>

\$ <u>1,500.00</u>	TOTAL LUMP SUM
--------------------	-----------------------

BREAKDOWN:	ac. = acres / sq.ft. = square feet	
Land by Fee Title	<u>0</u> sq.ft.	\$ <u>0.00</u>
Underlying Fee Title	<u>0</u> sq.ft.	\$ <u>0.00</u>
Permanent Easement	<u>360</u> sq.ft.	\$ <u>1,500.00</u>
Temporary Easement(s)	_____ sq.ft.	_____
Landscaping/Other	Seeding/Water	_____
Total		\$ <u>1,500.00</u>
Additional Damages <u>None</u>		

DISTRIBUTION: ONE COPY RETURNED TO BUYER -- ONE COPY RETAINED BY SELLER

4. SELLER WARRANTS that there are no tenants on the premises holding under lease except: None
5. Each page and each attachment is by this reference made part hereof.
6. This agreement shall apply to and bind the legal successors in interest of the Seller and SELLER AGREES to pay all liens and assessments against the premises, including all taxes and special assessments payable until surrender of possession as required by the Code of Iowa, and agrees to warrant good and sufficient title. Names and addresses of lienholders are: None
7. SELLER agrees that amounts payable by SELLER for real estate taxes, special assessments, mortgage payoffs, liens, or judgments shall be deducted at closing from the purchase price. SELLER AGREES to obtain court approval of this contract, if requested by Buyer, if title to the premises becomes an asset of any estate, trust, conservatorship or guardianship. Buyer agrees to pay court approval costs and all other costs necessary to transfer the premises to Buyer, but not attorney fees. Claims for such transfer costs shall be paid in amounts supported by paid receipts or signed bills.
8. BUYER agrees that any drain tile and/or underground irrigation systems which are located within the premises and are damaged by construction shall be repaired at no expense to SELLER. BUYER shall have the right of entry upon SELLER'S remaining property along the right of way line, if necessary, for the purpose of connecting said drain tile and/or underground irrigation systems.
9. If SELLER holds title to the premises in joint tenancy with full rights of survivorship and not as tenants in common at the time of this agreement, Buyer will pay any remaining proceeds to the survivor of that joint tenancy and will accept title solely from that survivor, provided the joint tenancy has not been destroyed by operation of law or acts of SELLER.
10. These premises are being acquired for public purposes and this transfer is exempt from the requirements for the filing of a Declaration of Value by the Code of Iowa.
11. BUYER hereby gives notice of SELLER's five-year right to renegotiate construction or maintenance damages not apparent at the time of the signing of this agreement as required by the Code of Iowa.
12. BUYER hereby agrees to additionally warrant the project against any defects against the property as a result of the project for a period of one year following the completion and acceptance of the project. Defects may include, but are not limited to insufficient seeding/stabilization or settling of the property within the easement.
13. SELLER states and warrants that there is no well, solid waste disposal site, hazardous substances, nor underground storage tanks on the premises described and sought herein, except: None
14. BUYER shall be responsible for the removal and relocation of any fences.
15. BUYER shall be responsible for all seeding and watering on the disturbed area within the easements.
16. SELLER agrees to cooperate with BUYER in removing liens and encumbrances in order to convey marketable title to BUYER in conformity with Iowa law and the Title Standards of the Iowa State Bar Association. If possession and conveyance are delayed due to SELLER's inability to provide marketable title, this Agreement shall continue in force and effect until either party rescinds the Agreement after giving ten days written notice to the other party. SELLER understands that if necessary property rights cannot be acquired by voluntary purchase, BUYER may initiate action to acquire the property interests contemplated in this Agreement under power of eminent domain.
17. SELLER'S spouse, if not a title holder immediately preceding acceptance, executes this Agreement only for the purpose of relinquishing all rights of dower, homestead and distributive share or in compliance with Section 561.13 of the Code of Iowa and agrees to execute the conveyance documents for this purpose.
18. This Agreement shall not be binding until it has received the final approval by Resolution of the Grimes City Council.
19. GENERAL PROVISIONS.
 - a. This Agreement contains the entire agreement of the parties and no waiv-er, modification, release, or cancellation of this Agreement or any portion of this Agree-ment shall be binding unless evidenced by writing.
 - b. This Agreement shall be binding on the heirs, personal representatives, assigns, and successors of the parties.
 - c. This Agreement shall be governed by, construed, and enforced in accordance with the law of the State of Iowa.

SELLER'S SIGNATURE AND CLAIMANT'S CERTIFICATION: Upon due approval and execution by the Buyer, we the undersigned claimants certify the total lump sum payment shown herein is just and unpaid.

X
By: Jason Shiffer
Marital Status: _____

X
By: Tausha Shiffer
Marital Status: _____

ALL PURPOSE ACKNOWLEDGMENT


STATE OF IA }
COUNTY OF Polk } ss:

On this 30 day of September, A.D. 2021, before me, the undersigned, a Notary Public in and for said State, personally appeared Jason & Tausha Shiffer

X to me personally known
or _____ proved to me on the basis of satisfactory evidence

to be the person(s) whose name(s) is/are subscribed to the within instrument and acknowledged to me that he/she/they executed the same in his/her/their authorized capacity(ies), and that by his/her/their signature(s) on the instrument the person(s), or the entity upon behalf of which the person(s) acted, executed the instrument.

(NOTARY SEAL) Greg Means (Sign in Ink)
Greg Means (Print/Type Name)
Notary Public in and for the State of IA

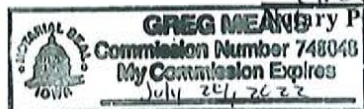

CAPACITY CLAIMED

BY SIGNER:

INDIVIDUAL
CORPORATE

Title(s) of Corporate Officer(s): _____

Corporate Seal is affixed
No Corporate Seal procured
PARTNER(s): Limited Partnership
General Partnership
ATTORNEY-IN-FACT
EXECUTOR(s) or TRUSTEE(s)
GUARDIAN(s) or CONSERVATOR(s)
OTHER:

SIGNER IS REPRESENTING:

List name(s) of person(s) or entity(ies) _____

BUYER'S APPROVAL

Signed by: Scott Mikkelsen (Date) _____

Attested by: Rochelle Williams (Date) _____

BUYER'S ACKNOWLEDGMENT

STATE OF _____ }
COUNTY OF _____ } ss:

On this _____ day of _____, 20____, before me, the undersigned, personally appeared _____, known to me to be an agent of the City of Grimes, Iowa and who did say that said instrument was signed on behalf of City by its authority duly recorded in its minutes, and said agent acknowledged the execution of said instrument, which signature appears hereon, to be the voluntary act and deed of the City and by it voluntarily executed.

Notary Public in and for the State of Iowa

Preparer Information: Alex Pfaltzgraff 410 SE Main Street, Unit 102. Grimes, IA 50111 515-986-4050

When Recorded Return to: Alex Pfaltzgraff 410 SE Main Street, Unit 102. Grimes, IA 50111 515-986-4050

STORM SEWER EASEMENT

KNOW ALL PERSONS BY THESE PRESENTS that the undersigned property owner (hereinafter called "Grantor"), for good and valuable consideration, the receipt and sufficiency of which is hereby acknowledged, does hereby convey unto the CITY OF GRIMES, IOWA, a municipal corporation (hereinafter called "City"), a perpetual easement and right-of-way under, over, on, through, across and within the following described real estate:

See attached Exhibit "A"

(hereinafter called "Easement Area"), for the purpose of the City constructing, reconstructing, repairing, replacing, enlarging, inspecting and maintaining a storm sewer, together with all necessary structures and appurtenances thereto, under, over, on, through, across and within said Easement Area.

This Easement shall be subject to the following terms and conditions:

1. **ERECTION AND PLACEMENT OF STRUCTURES, OBSTRUCTIONS, PLANTINGS OR MATERIALS PROHIBITED.** Grantor and its grantees, assigns and transferees shall not erect any fence or other structure under, over, on, through, across or within the Easement Area without obtaining the prior written consent of the City, nor shall Grantor cause or permit any obstruction, planting or material to be placed under, over, on, through across or within the Easement Area without obtaining the prior written consent of the City.
2. **CHANGE OF GRADE PROHIBITED.** Grantor and its grantees, assigns and transferees shall not change the grade, elevation or contour of any part of the Easement Area without obtaining the prior written consent of the City. The City shall have the right to restore any changes in grade, elevation or contour without prior written consent of the Grantor, its grantees, assigns or transferees.
3. **RIGHT OF ACCESS.** The City shall have the right of access to the Easement Area and have all rights of ingress and egress reasonably necessary for the use and enjoyment of the Easement Area from property adjacent thereto as herein described, including but not limited to, the right to remove any unauthorized fences, structures, obstruction, planting or material placed or erected under, over, on, through, across or within the Easement Area.
4. **MAINTENANCE.** The City shall not be responsible for any maintenance of the land located within the Easement Area whatsoever and that responsibility shall remain with the Grantor, its grantees, assigns or transferees. The City may, however, perform such maintenance should it determine in its sole discretion such maintenance is needed.
5. **PROPERTY TO BE RESTORED.** The City shall restore the Easement Area after exercising its rights hereunder, provided, however, that the City's duty of restoration shall be limited to grading and replacing grass, sod or any other ground cover (but not including any structures, trees or shrubs). The City shall

not be responsible for any construction, reconstruction, replacement, repair or maintenance of any improvements located within the Easement Area.

6. **LIABILITY.** Except as may be caused by the negligent acts or omissions of the City, its employees, agents or its representatives, the City shall not be liable for injury or property damage occurring in or to the Easement Area, the property abutting said Easement Area, nor for property damage to any improvements or obstructions thereon resulting from the City's exercise of this Easement. Grantor agrees to indemnify and hold City, its employees, agents and representatives harmless against any loss, damage, injury or any claim or lawsuit for loss, damage or injury arising out of or resulting from the negligent or intentional acts or omissions of Grantor or its employees, agents or representatives.
7. **EASEMENT BENEFIT.** This Easement shall be for the benefit of the City, its successors and assigns, and its permittees and licensees.
8. **EASEMENT RUNS WITH LAND.** This Easement shall be deemed perpetual and to run with the land and shall be binding on Grantor and on Grantor's heirs, successors and assigns.
9. **APPROVAL BY CITY COUNCIL.** This Easement shall not be binding until it has received the final approval and acceptance by the City Council by Resolution which approval and acceptance shall be noted on this Easement by the City Clerk.

Grantor does HEREBY COVENANT with the City that (i) Grantor holds said real estate described in this Easement by title in fee simple; (ii) that Grantor has good and lawful authority to convey the same; and (iii) said Grantor covenants to WARRANT AND DEFEND the said premises against the claims of all persons whomsoever.

Each of the undersigned hereby relinquishes all rights of dower, homestead and distributive share, if any, in and to the interests conveyed by this Easement.

Words and phrases herein, including acknowledgment hereof, shall be construed as in the singular or plural number, and as masculine or feminine gender, according to the context.

Signed this 30 day of September, 2021.

By: [Signature]
Name: JASON SHIFFER
Title: _____

By: [Signature]
Name: TAUSHA SHIFFER
Title: _____

STATE OF IA)
) SS
COUNTY OF Polk)

On this 30 day of September, 2021, before me, the undersigned personally appeared
JASON SHIFFER AND TAUSHA SHIFFER

known to me to be the identical persons named in and who executed the foregoing instrument and acknowledged that they executed the same as their voluntary act and deed.



[Signature]
Notary Public in and for the State of Iowa

ACCEPTANCE BY CITY

STATE OF IOWA)
) SS
COUNTY OF POLK)

I, _____, City Clerk of the City of Grimes, Iowa, do hereby certify that the within and foregoing Easement was duly approved and accepted by the City Council of said City of Grimes by Resolution No. _____, passed on the ____ day of _____, 2021, and this certificate is made pursuant to authority contained in said Resolution.

Signed this ____ day of _____, 2021.

City Clerk of Grimes, Iowa

EXHIBIT "A"
ACQUISITION PLAT OF PERMANENT EASEMENT
BEING CONVEYED TO THE CITY OF GRIMES

PREPARED FOR

CITY OF GRIMES
410 SE MAIN STREET
GRIMES, IOWA 50111

PROPRIETOR

JASON SHIFFER
TAUSHA SHIFFER
2409 NE DESTINATION CIR
GRIMES, IA 50111-8886

LEGEND

P.O.B.	POINT OF BEGINNING
	SUBJECT ACQUISITION AREA
---	EXISTING BOUNDARY LINE

SUBJECT PROPERTY LEGAL DESCRIPTION


LOT 5, NORTH POINTE PLAT 1, AN OFFICIAL PLAT, LOCATED IN THE CITY OF GRIMES, POLK COUNTY, IOWA.

DESCRIPTION OF PERMANENT EASEMENT ACQUISITION

THAT PART OF LOT 5, NORTH POINTE PLAT 1, AN OFFICIAL PLAT, LOCATED IN THE CITY OF GRIMES, POLK COUNTY, IOWA, BEING MORE PARTICULARLY DESCRIBED AS FOLLOWS:

COMMENCING AT THE NORTHWEST CORNER OF SAID LOT 5; THENCE SOUTH 00 DEGREES 42 MINUTES 59 SECONDS EAST, A DISTANCE OF 6.41 FEET, TO THE POINT OF BEGINNING; THENCE SOUTH 71 DEGREES 02 MINUTES 53 SECONDS EAST, A DISTANCE OF 21.28 FEET; THENCE SOUTH 18 DEGREES 57 MINUTES 07 SECONDS WEST, A DISTANCE OF 20.00 FEET; THENCE NORTH 71 DEGREES 02 MINUTES 53 SECONDS WEST, A DISTANCE OF 14.69 FEET; THENCE NORTH 00 DEGREES 42 MINUTES 59 SECONDS EAST, A DISTANCE OF 21.06 FEET, TO THE POINT OF BEGINNING.

CONTAINING 0.008ACRES (360 SQ. FT.) MORE OR LESS.

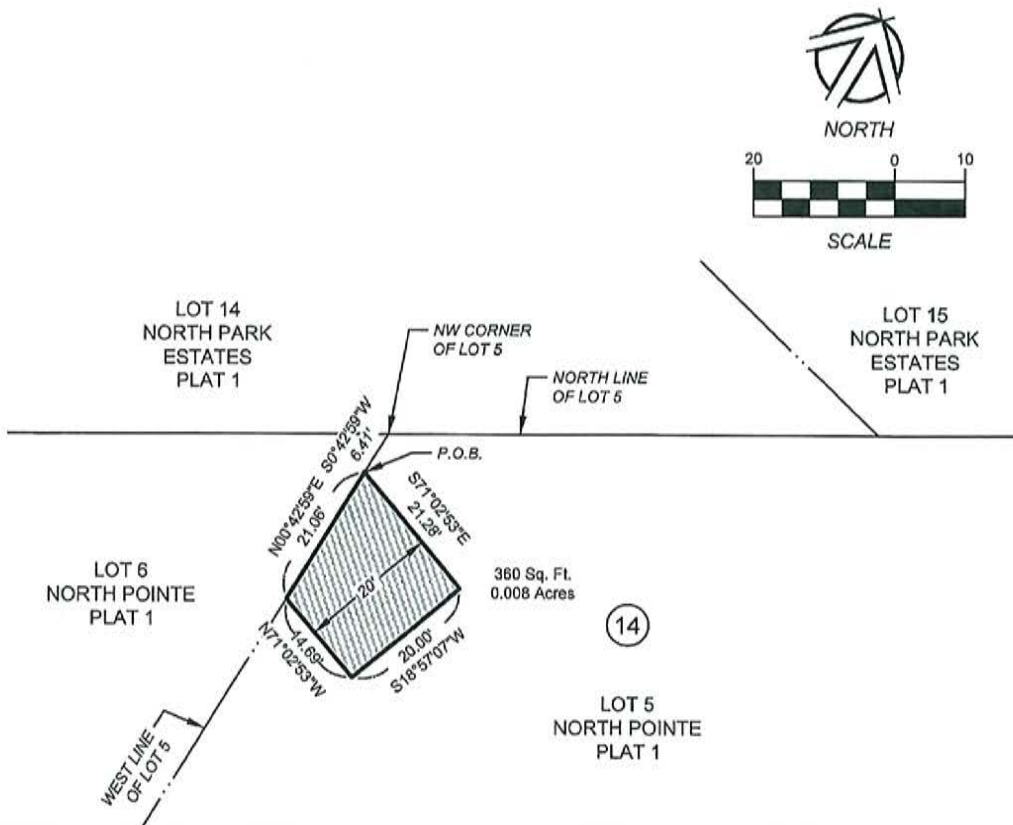

1280 SW STATE STREET
SUITE A
ANKENY, IOWA
50023-2555
(515) 955-0123 phone
(515) 955-3322 fax
www.nillesinc.com

V:\NAI 2017\Projects 2017\21126\dwg\21126-EX.dwg

PROJECT: SILKWOOD AREA DRAINAGE IMPROVEMENTS
LOCATION: GRIMES, IOWA

NAI No.: 21126	DRAWN BY: TJH	DWG No.: 1/1
DATE: 09/15/21	CHECKED BY: JTN	SHEET TITLE: PE 14

SPACE ABOVE THIS LINE FOR RECORDER

OFFER TO PURCHASE AND AGREEMENT

Page 1

PARCEL NO. 311/00305-749-205
 PROJECT NO. N/A

COUNTY: Polk
 PROJECT NAME: Silkwood Drainage Project

TO: Jason and Tausha Shiffer

On this 25th day of August, 2021, the City of Grimes, Iowa, a municipal corporation organized under the laws of the State of Iowa (hereinafter referred to as "CITY" or "BUYER") acting by and through the undersigned, its authorized Agent, hereby offers to buy the real estate situated in Polk County, Iowa, and legally described on the attached **Easement Exhibit**. This offer shall terminate on 30 days from offer date. If accepted by SELLER, as evidenced by SELLER'S signature below, the parties agree as follows:

1. SELLER AGREES to sell and furnish to BUYER a conveyance document, on form(s) furnished by Buyer, and Buyer agrees to buy the following real estate, hereinafter referred to as the premises as described on EXHIBIT A and which include the following buildings, improvements and other property: **LAND ONLY**. SELLER CONSENTS to any change of grade related to the project and accepts payment under this agreement for any and all damages arising therefrom. SELLER ACKNOWLEDGES full settlement and payment from Buyer for all claims per the terms of this agreement and discharges Buyer from liability because of this agreement and the construction of this public improvement project.
2. Possession of the premises is the essence of this agreement and Buyer may enter and assume full use and enjoyment of the premises per the terms of this agreement. SELLER grants Buyer the immediate right to enter the premises for the purpose of gathering survey and soil data. SELLER may surrender possession of the premises or building or improvement or any part thereof prior to the time at which SELLER has hereinafter agreed to do so, and agrees to give Buyer ten (10) days' notice of SELLER'S intention to do so in writing.
3. Buyer agrees to pay and SELLER AGREES to grant the right of possession, convey title and to surrender physical possession of the premises as shown on or before the dates listed below.

PAYMENT AMOUNT	AGREED PERFORMANCE	DATE
\$ _____	on right of possession	_____
\$ _____	on conveyance of title	_____
\$ _____	on surrender of possession	_____
\$ <u>1,500.00</u>	on possession and conveyance	<u>Within 30 Days of BUYER Approval</u>

\$ 1,500.00 TOTAL LUMP SUM

BREAKDOWN:	ac. = acres / sq.ft. = square feet	
Land by Fee Title	<u>0</u> sq.ft.	\$ <u>0.00</u>
Underlying Fee Title	<u>0</u> sq.ft.	\$ <u>0.00</u>
Permanent Easement	<u>360</u> sq.ft.	\$ <u>1,500.00</u>
Temporary Easement(s)	_____ sq.ft.	_____
Landscaping/Other	Seeding/Water	_____
Total		\$ <u>1,500.00</u>
Additional Damages	<u>None</u>	_____

DISTRIBUTION: ONE COPY RETURNED TO BUYER -- ONE COPY RETAINED BY SELLER

4. SELLER WARRANTS that there are no tenants on the premises holding under lease except: None
5. Each page and each attachment is by this reference made part hereof.
6. This agreement shall apply to and bind the legal successors in interest of the Seller and SELLER AGREES to pay all liens and assessments against the premises, including all taxes and special assessments payable until surrender of possession as required by the Code of Iowa, and agrees to warrant good and sufficient title. Names and addresses of lienholders are: None
7. SELLER agrees that amounts payable by SELLER for real estate taxes, special assessments, mortgage payoffs, liens, or judgments shall be deducted at closing from the purchase price. SELLER AGREES to obtain court approval of this contract, if requested by Buyer, if title to the premises becomes an asset of any estate, trust, conservatorship or guardianship. Buyer agrees to pay court approval costs and all other costs necessary to transfer the premises to Buyer, but not attorney fees. Claims for such transfer costs shall be paid in amounts supported by paid receipts or signed bills.
8. BUYER agrees that any drain tile and/or underground irrigation systems which are located within the premises and are damaged by construction shall be repaired at no expense to SELLER. BUYER shall have the right of entry upon SELLER'S remaining property along the right of way line, if necessary, for the purpose of connecting said drain tile and/or underground irrigation systems.
9. If SELLER holds title to the premises in joint tenancy with full rights of survivorship and not as tenants in common at the time of this agreement, Buyer will pay any remaining proceeds to the survivor of that joint tenancy and will accept title solely from that survivor, provided the joint tenancy has not been destroyed by operation of law or acts of SELLER.
10. These premises are being acquired for public purposes and this transfer is exempt from the requirements for the filing of a Declaration of Value by the Code of Iowa.
11. BUYER hereby gives notice of SELLER's five-year right to renegotiate construction or maintenance damages not apparent at the time of the signing of this agreement as required by the Code of Iowa.
12. BUYER hereby agrees to additionally warrant the project against any defects against the property as a result of the project for a period of one year following the completion and acceptance of the project. Defects may include, but are not limited to insufficient seeding/stabilization or settling of the property within the easement.
13. SELLER states and warrants that there is no well, solid waste disposal site, hazardous substances, nor underground storage tanks on the premises described and sought herein, except: None
14. BUYER shall be responsible for the removal and relocation of any fences.
15. BUYER shall be responsible for all seeding and watering on the disturbed area within the easements.
16. SELLER agrees to cooperate with BUYER in removing liens and encumbrances in order to convey marketable title to BUYER in conformity with Iowa law and the Title Standards of the Iowa State Bar Association. If possession and conveyance are delayed due to SELLER's inability to provide marketable title, this Agreement shall continue in force and effect until either party rescinds the Agreement after giving ten days written notice to the other party. SELLER understands that if necessary property rights cannot be acquired by voluntary purchase, BUYER may initiate action to acquire the property interests contemplated in this Agreement under power of eminent domain.
17. SELLER'S spouse, if not a title holder immediately preceding acceptance, executes this Agreement only for the purpose of relinquishing all rights of dower, homestead and distributive share or in compliance with Section 561.13 of the Code of Iowa and agrees to execute the conveyance documents for this purpose.
18. This Agreement shall not be binding until it has received the final approval by Resolution of the Grimes City Council.
19. GENERAL PROVISIONS.
 - a. This Agreement contains the entire agreement of the parties and no waiv-er, modification, release, or cancellation of this Agreement or any portion of this Agree-ment shall be binding unless evidenced by writing.
 - b. This Agreement shall be binding on the heirs, personal representatives, assigns, and successors of the parties.
 - c. This Agreement shall be governed by, construed, and enforced in accordance with the law of the State of Iowa.

SELLER'S SIGNATURE AND CLAIMANT'S CERTIFICATION: Upon due approval and execution by the Buyer, we the undersigned claimants certify the total lump sum payment shown herein is just and unpaid.

X [Signature]
By: Jason Shiffer
Marital Status: _____

X [Signature]
By: Tausha Shiffer
Marital Status: _____

ALL PURPOSE ACKNOWLEDGMENT


STATE OF IA }
COUNTY OF Polk } ss:

On this 30 day of September, A.D. 2021, before me, the undersigned, a Notary Public in and for said State, personally appeared Jason & Tausha Shiffer

X to me personally known
or _____ proved to me on the basis of satisfactory evidence

to be the person(s) whose name(s) is/are subscribed to the within instrument and acknowledged to me that he/she/they executed the same in his/her/their authorized capacity(ies), and that by his/her/their signature(s) on the instrument the person(s), or the entity upon behalf of which the person(s) acted, executed the instrument.

(NOTARY SEAL) [Signature] (Sign in Ink)
Greg Means (Print/Type Name)
Notary Public in and for the State of IA

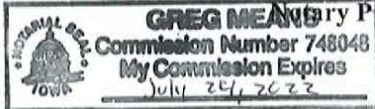

CAPACITY CLAIMED

BY SIGNER:

☐ INDIVIDUAL
☐ CORPORATE

Title(s) of Corporate Officer(s): _____

☐ Corporate Seal is affixed

☐ No Corporate Seal procured

☐ PARTNER(s): ☐ Limited Partnership
☐ General Partnership

☐ ATTORNEY-IN-FACT

☐ EXECUTOR(s) or TRUSTEE(s)

☐ GUARDIAN(s) or CONSERVATOR(s)

☐ OTHER: _____

SIGNER IS REPRESENTING:

List name(s) of person(s) or entity(ies) _____

BUYER'S APPROVAL

Signed by: Scott Mikkelsen (Date) _____

Attested by: Rochelle Williams (Date) _____

BUYER'S ACKNOWLEDGMENT

STATE OF _____ }
COUNTY OF _____ } ss:

On this _____ day of _____, 20____, before me, the undersigned, personally appeared _____, known to me to be an agent of the City of Grimes, Iowa and who did say that said instrument was signed on behalf of City by its authority duly recorded in its minutes, and said agent acknowledged the execution of said instrument, which signature appears hereon, to be the voluntary act and deed of the City and by it voluntarily executed.

Notary Public in and for the State of Iowa

Preparer Information: Alex Pfaltzgraff 410 SE Main Street, Unit 102. Grimes, IA 50111 515-986-4050
When Recorded Return to: Alex Pfaltzgraff 410 SE Main Street, Unit 102. Grimes, IA 50111 515-986-4050

STORM SEWER EASEMENT

KNOW ALL PERSONS BY THESE PRESENTS that the undersigned property owner (hereinafter called “Grantor”), for good and valuable consideration, the receipt and sufficiency of which is hereby acknowledged, does hereby convey unto the CITY OF GRIMES, IOWA, a municipal corporation (hereinafter called “City”), a perpetual easement and right-of-way under, over, on, through, across and within the following described real estate:

See attached Exhibit “A”

(hereinafter called “Easement Area”), for the purpose of the City constructing, reconstructing, repairing, replacing, enlarging, inspecting and maintaining a storm sewer, together with all necessary structures and appurtenances thereto, under, over, on, through, across and within said Easement Area.

This Easement shall be subject to the following terms and conditions:

1. **ERECTION AND PLACEMENT OF STRUCTURES, OBSTRUCTIONS, PLANTINGS OR MATERIALS PROHIBITED.** Grantor and its grantees, assigns and transferees shall not erect any fence or other structure under, over, on, through, across or within the Easement Area without obtaining the prior written consent of the City, nor shall Grantor cause or permit any obstruction, planting or material to be placed under, over, on, through across or within the Easement Area without obtaining the prior written consent of the City.
2. **CHANGE OF GRADE PROHIBITED.** Grantor and its grantees, assigns and transferees shall not change the grade, elevation or contour of any part of the Easement Area without obtaining the prior written consent of the City. The City shall have the right to restore any changes in grade, elevation or contour without prior written consent of the Grantor, its grantees, assigns or transferees.
3. **RIGHT OF ACCESS.** The City shall have the right of access to the Easement Area and have all rights of ingress and egress reasonably necessary for the use and enjoyment of the Easement Area from property adjacent thereto as herein described, including but not limited to, the right to remove any unauthorized fences, structures, obstruction, planting or material placed or erected under, over, on, through, across or within the Easement Area.
4. **MAINTENANCE.** The City shall not be responsible for any maintenance of the land located within the Easement Area whatsoever and that responsibility shall remain with the Grantor, its grantees, assigns or transferees. The City may, however, perform such maintenance should it determine in its sole discretion such maintenance is needed.
5. **PROPERTY TO BE RESTORED.** The City shall restore the Easement Area after exercising its rights hereunder, provided, however, that the City’s duty of restoration shall be limited to grading and replacing grass, sod or any other ground cover (but not including any structures, trees or shrubs). The City shall

not be responsible for any construction, reconstruction, replacement, repair or maintenance of any improvements located within the Easement Area.

6. **LIABILITY.** Except as may be caused by the negligent acts or omissions of the City, its employees, agents or its representatives, the City shall not be liable for injury or property damage occurring in or to the Easement Area, the property abutting said Easement Area, nor for property damage to any improvements or obstructions thereon resulting from the City's exercise of this Easement. Grantor agrees to indemnify and hold City, its employees, agents and representatives harmless against any loss, damage, injury or any claim or lawsuit for loss, damage or injury arising out of or resulting from the negligent or intentional acts or omissions of Grantor or its employees, agents or representatives.
7. **EASEMENT BENEFIT.** This Easement shall be for the benefit of the City, its successors and assigns, and its permittees and licensees.
8. **EASEMENT RUNS WITH LAND.** This Easement shall be deemed perpetual and to run with the land and shall be binding on Grantor and on Grantor's heirs, successors and assigns.
9. **APPROVAL BY CITY COUNCIL.** This Easement shall not be binding until it has received the final approval and acceptance by the City Council by Resolution which approval and acceptance shall be noted on this Easement by the City Clerk.

Grantor does HEREBY COVENANT with the City that (i) Grantor holds said real estate described in this Easement by title in fee simple; (ii) that Grantor has good and lawful authority to convey the same; and (iii) said Grantor covenants to WARRANT AND DEFEND the said premises against the claims of all persons whomsoever.

Each of the undersigned hereby relinquishes all rights of dower, homestead and distributive share, if any, in and to the interests conveyed by this Easement.

Words and phrases herein, including acknowledgment hereof, shall be construed as in the singular or plural number, and as masculine or feminine gender, according to the context.

Signed this 30 day of September, 2021.

By: [Signature]
Name: JASON SHIFFER
Title: _____

By: [Signature]
Name: TAUSHA SHIFFER
Title: _____

STATE OF IA)
COUNTY OF Polk) SS

On this 30 day of September, 2021, before me, the undersigned personally appeared _____,
JASON SHIFFER AND TAUSHA SHIFFER

known to me to be the identical persons named in and who executed the foregoing instrument and acknowledged that they executed the same as their voluntary act and deed.



[Signature]
Notary Public in and for the State of Iowa

ACCEPTANCE BY CITY

STATE OF IOWA)
) SS
COUNTY OF POLK)

I, _____, City Clerk of the City of Grimes, Iowa, do hereby certify that the within and foregoing Easement was duly approved and accepted by the City Council of said City of Grimes by Resolution No. _____, passed on the ____ day of _____, 2021, and this certificate is made pursuant to authority contained in said Resolution.

Signed this ____ day of _____, 2021.

City Clerk of Grimes, Iowa

EXHIBIT "A"
ACQUISITION PLAT OF PERMANENT EASEMENT
BEING CONVEYED TO THE CITY OF GRIMES

PREPARED FOR

CITY OF GRIMES
410 SE MAIN STREET
GRIMES, IOWA 50111

PROPRIETOR

JASON SHIFFER
TAUSHA SHIFFER
2409 NE DESTINATION CIR
GRIMES, IA 50111-8886

LEGEND



SUBJECT PROPERTY LEGAL DESCRIPTION


LOT 5, NORTH POINTE PLAT 1, AN OFFICIAL PLAT, LOCATED IN THE CITY OF GRIMES, POLK COUNTY, IOWA.

DESCRIPTION OF PERMANENT EASEMENT ACQUISITION

THAT PART OF LOT 5, NORTH POINTE PLAT 1, AN OFFICIAL PLAT, LOCATED IN THE CITY OF GRIMES, POLK COUNTY, IOWA, BEING MORE PARTICULARLY DESCRIBED AS FOLLOWS:

COMMENCING AT THE NORTHWEST CORNER OF SAID LOT 5; THENCE SOUTH 00 DEGREES 42 MINUTES 59 SECONDS EAST, A DISTANCE OF 6.41 FEET, TO THE POINT OF BEGINNING; THENCE SOUTH 71 DEGREES 02 MINUTES 53 SECONDS EAST, A DISTANCE OF 21.28 FEET; THENCE SOUTH 18 DEGREES 57 MINUTES 07 SECONDS WEST, A DISTANCE OF 20.00 FEET; THENCE NORTH 71 DEGREES 02 MINUTES 53 SECONDS WEST, A DISTANCE OF 14.69 FEET; THENCE NORTH 00 DEGREES 42 MINUTES 59 SECONDS EAST, A DISTANCE OF 21.06 FEET, TO THE POINT OF BEGINNING.

CONTAINING 0.008ACRES (360 SQ. FT.) MORE OR LESS.

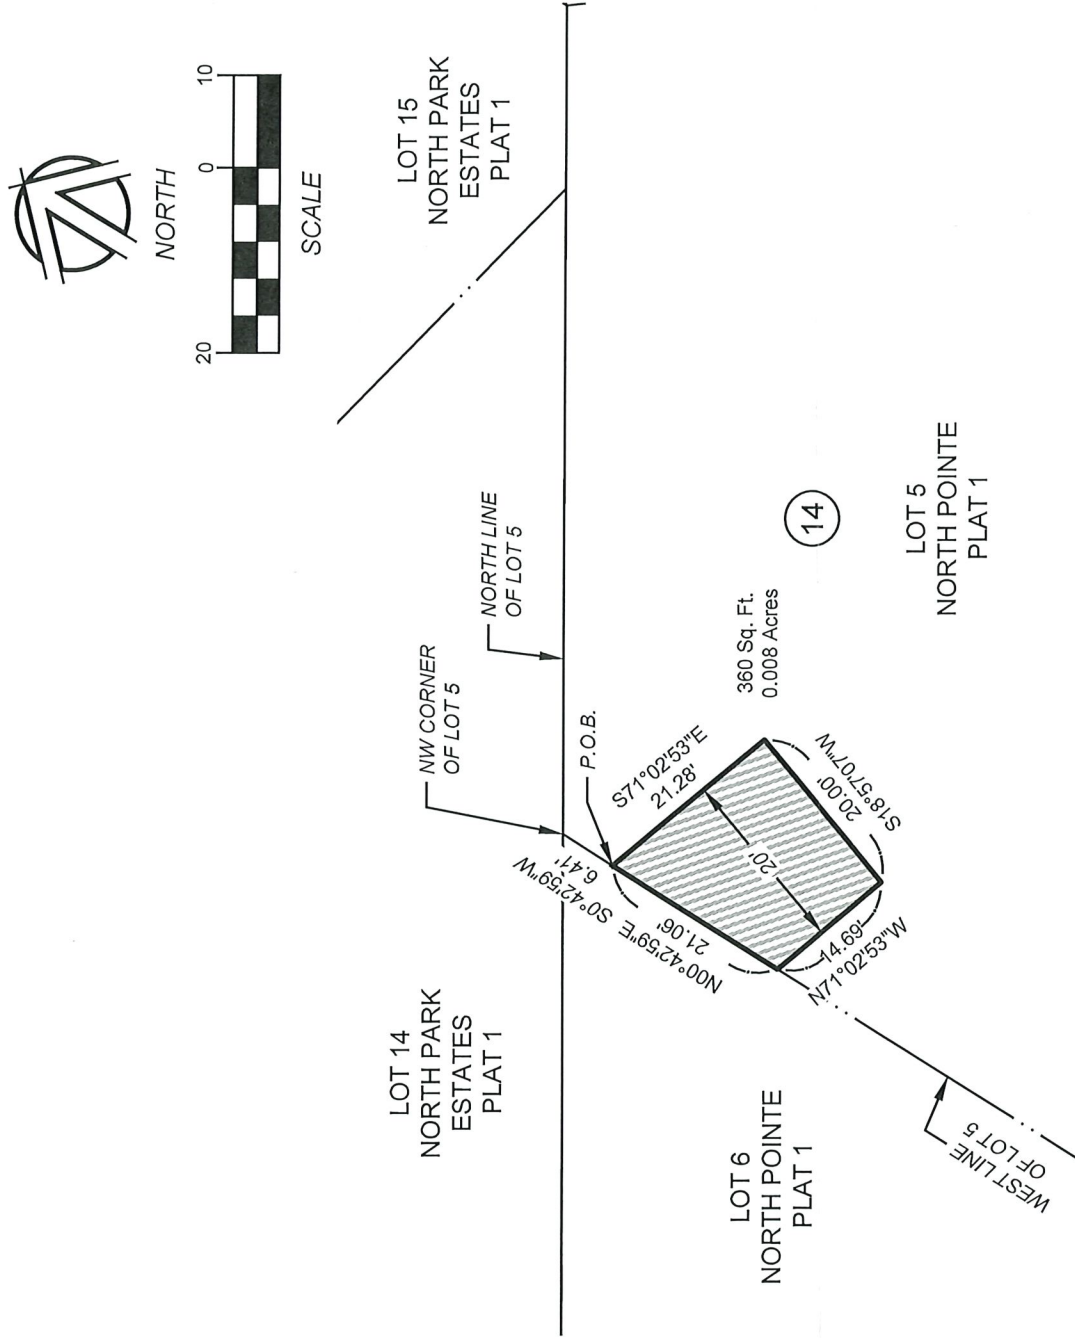



*101 NE Hawkey, Grimes, Iowa 50111
515.986.3036 Fax 515.986.3846*

AGENDA MEMO

Item No.
For Meeting of 10/12/2021

AGENDA HEADING: Approval to Remove Trees in City ROW

SYNOPSIS: There are three (3) Ash trees located in front 305 NE Jacob St. that need removed. After inspection, it was determined the trees were infested with the Emerald Ash Borer and in need of removal.

By ordinance, no tree on city-owned property may be removed without prior approval from City Council.

FISCAL IMPACT:

Three Estimates were obtained per the purchasing policy and the cost associated with the tree removals are listed below:

Wright Outdoor Solutions - \$3175.00

Xtreme Tree - \$3720.00

Des Moines Tree Service – No bid received after contacting the contractor.

Grace Tree Service – No Response

Family Tree Care – No Response

PREVIOUS COUNCIL ACTIONS: Approved removal of 2 Ash trees on NE Main St. for the same reason at the August 10, 2021 City Council Meeting.

BOARD/COMMISSION ACTION(S): Staff discuss the removal the Ash trees with the City of Grimes Tree Board and the Board was in agreement to remove the trees.

STAFF/COMMITTEE RECOMMENDATION: The Public works Department recommends removing the trees.



Wright Outdoor Solutions
8000 Raccoon River Drive
West Des Moines, IA 50266

Proposal #40217

Created: 09/07/2021

From: Jason Brauckman

Proposal For

City of Grimes

101 NE Harvey St
Grimes, IA 50111

Location

305 NE Jacob St
Grimes, IA 50111

Customer Contact

mobile: 515-330-9438
dguthrie@grimesiowa.gov

Terms

Due on receipt

305 NE Jacob St 50111

ITEM DESCRIPTION	QUANTITY	UNIT PRICE	AMOUNT
1) Tree Removal Remove the front 3 declining Ashes in the front of 305 NE Jacob	1	\$ 2,510.00	\$ 2,510.00
2) Stump Grinding Service Stump will be ground approximately 6 to 8 inches below grade haul away grindings and back fill the hole with topsoil 3 Ash stumps in the front parking area	95	\$ 7.00	\$ 665.00

All work will be completed in accordance with these plans unless subsequent changes are agreed upon in writing. Balances not paid by the due date are subject to late fees.

I have read and accept all conditions in the "Project Authorization and Implementation" portion of this proposal and authorize Wright Outdoor Solutions to proceed with the services as identified in the proposal.

SUBTOTAL	\$ 3,175.00
SALES TAX	\$ 0.00
TOTAL	\$ 3,175.00

Signature

x

Date:

Please sign here to accept the terms and conditions

Sales Reps

Jason Brauckman

Office: (515) 987-0800

Mobile: (515) 306-4145

jbrauckman@wrightoutdoorsolutions.com

TERMS & CONDITIONS



Wright Outdoor Solutions (WOS) takes great pride in taking care of your property. We look at doing business with you as a partnership where there are certain responsibilities for both WOS and our Clients. Approval of the proposal is considered acceptance of the terms and conditions noted below. Please read and follow the terms and conditions outlined. If you have any questions, do not hesitate to call.

1. **Estimates** - Estimates are valid for 30 days from the original date of proposal and are based on current material availability and pricing. If materials increase in cost by more than 10% or are unavailable at the time of work, a substitution will be offered of equal value.
2. **Down Payment** - Projects with landscape or holiday décor require a 40% down payment to order materials, authorize work and secure a spot on the installation schedule.
3. **Change Orders** - Additional materials and/or labor charges may apply as a result of unforeseen site conditions or at the request of the Client. Prior to obtaining additional materials or completing the work, the Client will be notified and a change order (CO) defining the scope of the additional services/materials will be provided. The CO scope of work will not continue until authorization is given. If authorization is not received within 24 hours of the CO being sent, project work may be delayed.
4. **Hard Surface Agreement** - WOS requests permission to access the existing hardscape surfaces (driveways, sidewalks, patio's, etc) for staging and transporting materials for the duration of the project. We have no knowledge of the strength of your driveway and will not be held liable for damages that may occur. Limiting access may result in additional installation charges, if necessary. The equipment used could include, but is not limited to Aerial lifts, Bucket Truck, Track Lift and others that weigh in excess of 60,000 lbs.
5. **Turf Agreement** - WOS will attempt to minimize all disturbances to the Client's lawn. However, we do require the use of vehicles and specialized equipment to perform services safely. WOS shall not be liable for damages to landscaping, sod and plant material in the execution of work (i.e. ruts in yard). Repairs are not included in the scope of work, unless specified on the proposal.
6. **Public Utilities** - When digging, WOS is required by law to contact Iowa One Call to locate all public utilities (phone, gas, electric, etc.).
7. **Private Utilities** - Client is responsible for locating all private utilities at their cost (irrigation systems, septic systems, geo-thermal lines, pet containment fences, outdoor lighting, private gas, electrical lines, and any other such utility) on site. WOS will not be held responsible for unmarked or mismarked private utilities. Client is responsible for any damage or injury caused by private utilities not installed to code (i.e. proper depth, approved materials, etc).
8. **Irrigation** - If existing irrigation heads and lines must be relocated for completion of the project and WOS has not been contracted to do the relocation, scheduling and associated costs are the sole responsibility of the Client and must be completed prior the start of work by WOS.
9. **Property Surveys** - Any required property surveys will be at the cost of the Client and are not included in this bid.
10. **Subcontractors** - WOS may employ subcontractors for portions of the project at its discretion.
11. **Schedule** - WOS will work to complete the project as scheduled. Weather, material availability and changes to the scope of the project may require revisions to the schedule.
12. **Client Rescheduling** - If Client has a special event or will be away from job location and would like to reschedule services, it is the responsibility of the Client to contact WOS for schedule changes. A 7-day minimum notice is required or could result in major delay of project and/or additional charges.
13. **Cancellation** - Unless otherwise stated in your contract, a 7-day written notice is requested to cancel any service. If any work has already been completed, Client is responsible for the full cost of labor and materials installed. Special order items that have already been purchased by WOS cannot be canceled regardless of written notice and will be charged to the client.

XTREME TREE
36656 N Ave
DeSoto, IA 50069
(515) 802-4638
stu@xtremetreeinc.com
www.xtremetreeinc.com

Estimate

**ADDRESS**

David Guthrie
City of Grimes
1700 SE Destination Dr
Grimes, IA

SHIP TO

David Guthrie
City of Grimes
1700 SE Destination Dr
Grimes, IA

ESTIMATE #	DATE	
6902	09/03/2021	

PLEASE DETACH TOP PORTION AND RETURN WITH YOUR PAYMENT.

JOB

305 NE Jacob

DESCRIPTION	PRODUCT/SERVICE	QTY	RATE	AMOUNT
Remove 3 Ash Trees at 305 NE Jacob Street. Trees have active EAB infestation	Trimming/Removal	1	3,000.00	3,000.00T
Grind, Haul, and Fill Stump 12 FT	Stump Grinding	12	60.00	720.00T

All Ash Tree Quotes are valid for 90 days from the date of the estimate

SUBTOTAL	3,720.00
TAX	0.00
TOTAL	\$3,720.00

Accepted By

Accepted Date



Grimes - Arrest Counts

Total: 12 People Arrested With 36 Charges

People Arrested With Highest Charge - Grimes			
Year	Month	Charge	Count
2021	Sep	ARSON 2ND DEGREE	1
		ASSAULT - General	1
		CRIMINAL MISCHIEF 4TH DEGREE	1
		DOMESTIC ABUSE ASSAULT	2
		DOMESTIC ABUSE ASSAULT CAUSE BODILY INJURY/MENTAL ILLNESS	1
		DOMESTIC ABUSE ASSAULT IMPEDING AIR/BLOOD FLOW CAUSING BODIL	1
		DOMESTIC ABUSE ASSAULT W/INTENT TO INFLECT SERIOUS INJURY -	1
		OPERATING WHILE UNDER THE INFLUENCE 1ST OFFENSE	1
		POSSESSION OF CONTROLLED SUBSTANCE, 2ND OFFENSE	1
		POSSESSION OF CONTROLLED SUBSTANCE, MARIJUANA 1ST OFFENSE	1
		POSSESSION OF DRUG PARAPHERNALIA	1
		Month Total	12
Year Total			12

All Arrest Charges - Grimes				
Year	Month	Charge	Charge Count	
2021	Sep	ARSON 2ND DEGREE	2	
		ASSAULT - General	1	
		BURGLARY 3RD DEGREE	3	
		CARRYING WEAPONS	1	
		CRIMINAL MISCHIEF 1ST DEGREE	1	
		CRIMINAL MISCHIEF 2ND DEGREE	1	
		CRIMINAL MISCHIEF 4TH DEGREE	2	
		DOMESTIC ABUSE ASSAULT	2	
		DOMESTIC ABUSE ASSAULT CAUSE BODILY INJURY/MENTAL ILLNESS	1	
		DOMESTIC ABUSE ASSAULT IMPEDING AIR/BLOOD FLOW CAUSING BODIL	1	
		DOMESTIC ABUSE ASSAULT W/INTENT TO INFLICT SERIOUS INJURY -	1	
		FAIL TO OBEY STOP OR YIELD SIGN FAIL TO OBEY STOP OR YIELD S	1	
		FALSE IMPRISONMENT	1	
		INTERFERENCE W/ OFFICIAL ACTS	1	
		OPERATE VEHICLE NO CONSENT	1	
		OPERATING WHILE UNDER THE INFLUENCE 1ST OFFENSE	1	
		POSSESSION OF BURGLARS TOOLS	1	
		POSSESSION OF CONTROLLED SUBSTANCE, 2ND OFFENSE	1	
		POSSESSION OF CONTROLLED SUBSTANCE, MARIJUANA 1ST OFFENSE	1	
		POSSESSION OF DRUG PARAPHERNALIA	2	
		POSSESSION OF SCHEDULE I CONTROL SUBSTANCE	1	
		THEFT 1ST DEGREE	2	
		THEFT 2ND DEGREE	1	
		THEFT 3RD DEGREE	1	
		THEFT 4TH DEGREE	1	
		TRESPASS - INJURY OR DAMAGE OVER \$200	2	
		VIOLATION OF PROBATION - 1985	1	
		WILLFUL INJURY - CAUSING SERIOUS INJURY	1	
		Month Total		36
		Year Total		36



Grimes - Arrests Detail List

Report Month: September 2021

Total: 10 People Arrested With 36 Charges

ARRE ID	CaseID/ ArrDate/ Chrg Seq	BookId/ Time Arr/ Fel/Misd	Name/ DOW/ Chrg Type	Arr Type/ Arr Chrg	Race/ Arr Add/ Charge	Ethnic	Sex	Arr Age
21002908	21006545	335234	MERTZ, LEAH		W	N	F	45
	09/02/2021	1617	Thursday	ON-VIEW ARREST	SE 6TH ST / S JAMES ST , GRIMES			
	2	M	S	124.401	POSSESSION OF SCHEDULE I CONTROL SUBSTANCE			
	09/02/2021	1617	Thursday	ON-VIEW ARREST	SE 6TH ST / S JAMES ST , GRIMES			
	1	M	S	124.414	POSSESSION OF DRUG PARAPHERNALIA			
21002911	21006551	335260	FORKE, ERIN		W	N	M	45
	09/03/2021	0213	Friday	ON-VIEW ARREST	721 E 1ST ST , GRIMES			
	1	M	S	708.2A(2)(A)	DOMESTIC ABUSE ASSAULT			
21002938	21006615	335372	NUCKOLLS, GLENN		W	N	M	84
	09/05/2021	1930	Sunday	ON-VIEW ARREST	3305 SE GLENSTONE DR 236, GRIMES			
	1	F	S	708.2A(5)	DOMESTIC ABUSE ASSAULT IMPEDING AIR/BLOOD FLOW CAUSING BODIL			
	09/05/2021	1930	Sunday	ON-VIEW ARREST	3305 SE GLENSTONE DR 236, GRIMES			
	2	F	S	708.4(1)	WILLFUL INJURY - CAUSING SERIOUS INJURY			
	09/05/2021	1930	Sunday	ON-VIEW ARREST	3305 SE GLENSTONE DR 236, GRIMES			
	3	M	S	710.7	FALSE IMPRISONMENT			
21002941	21006620	335379	GRANT, AARON		W	N	M	39
	09/06/2021	0035	Monday	ON-VIEW ARREST	219 NW 3RD ST , GRIMES			
	2	M	S	124.414	POSSESSION OF DRUG PARAPHERNALIA			
	09/06/2021	0035	Monday	ON-VIEW ARREST	219 NW 3RD ST , GRIMES			
	1	M	S	124.401(5)	POSSESSION OF CONTROLLED SUBSTANCE, 2ND OFFENSE			

ARRE ID	CaseID/ ArrDate/ Chrg Seq	BookId/ Time Arr/ Fel/Misd	Name/ DOW/ Chrg Type	Arr Type/ Arr Chrg	Race/ Arr Add/ Charge	Ethnic	Sex	Arr Age
	09/06/2021	0035	Monday	ON-VIEW ARREST	219 NW 3RD ST , GRIMES			
	4	M	S	719.1	INTERFERENCE W/ OFFICIAL ACTS			
	09/06/2021	0035	Monday	ON-VIEW ARREST	219 NW 3RD ST , GRIMES			
	3	F	S	908.11	VIOLATION OF PROBATION - 1985			
21002993	21006655	0	NYEMAH, CHRISTIAN	B	N	M	16	
	09/07/2021	1138	Tuesday	SUMMONED/ CITED	2555 W 1ST ST , GRIMES			
	1	M	S	124.401(5)	POSSESSION OF CONTROLLED SUBSTANCE, MARIJUANA 1ST OFFENSE			
21002998	21006738	335571	JAKOBE, KARLEE	W	N	F	22	
	09/10/2021	0318	Friday	ON-VIEW ARREST	800-B SE LITTLE BEAVER DR , GRIMES			
	1	M	S	321J.2(2)(a)	OPERATING WHILE UNDER THE INFLUENCE 1ST OFFENSE			
	09/10/2021	0318	Friday	ON-VIEW ARREST	800-B SE LITTLE BEAVER DR , GRIMES			
	2	M	S	321.322	FAIL TO OBEY STOP OR YIELD SIGN FAIL TO OBEY STOP OR YIELD S			
21003007	21006760	335610	BOYD, MICHELLE	W	N	F	35	
	09/10/2021	1915	Friday	ON-VIEW ARREST	308 SE MAIN ST , GRIMES			
	1	M	S	708.2A(2)(c)	DOMESTIC ABUSE ASSAULT W/INTENT TO INFLICT SERIOUS INJURY -			
21003008	21006772	335647	MORALES GUITIERREZ, MOISES ELIEL	W	H	M	30	
	09/11/2021	2116	Saturday	ON-VIEW ARREST	721 E 1ST ST , GRIMES			
	1	M	S	708.2A(2)(B)	DOMESTIC ABUSE ASSAULT CAUSE BODILY INJURY/MENTAL ILLNESS			
21003088	21006768	0	BAKER, JERRI	W	N	F	34	
	09/11/2021	1511	Saturday	SUMMONED/ CITED	1355 SE 6TH ST 203, GRIMES			
	1	M	S	708.2(6)	ASSAULT - General			

ARRE ID	CaseID/ ArrDate/ Chrg Seq	BookId/ Time Arr/ Fel/Misd	Name/ DOW/ Chrg Type	Arr Type/ Arr Chrg	Race/ Arr Add/ Charge	Ethnic	Sex	Arr Age
21003156	21007127	336290	SAMPSEL, KATINA		W	N	F	29
	09/23/2021	1600	Thursday	TAKEN INTO CUSTODY	SE 37TH ST / SE BEISSER DR , GRIMES			
	1	M	S	708.2A(2)(A)	DOMESTIC ABUSE ASSAULT			
21003217	21007276	336584	RAATZ, TEAGEN		W	N	M	18
	09/28/2021	1625	Tuesday	TAKEN INTO CUSTODY	805 SE CROSSINGS LN , GRIMES			
	3	F	S	713.6A(1)	BURGLARY 3RD DEGREE			
	09/28/2021	1625	Tuesday	TAKEN INTO CUSTODY	805 SE CROSSINGS LN , GRIMES			
	11	M	S	714.2(3)	THEFT 3RD DEGREE			
	09/28/2021	1625	Tuesday	TAKEN INTO CUSTODY	805 SE CROSSINGS LN , GRIMES			
	7	F	S	714.2(1)	THEFT 1ST DEGREE			
	09/28/2021	1625	Tuesday	TAKEN INTO CUSTODY	805 SE CROSSINGS LN , GRIMES			
	8	F	S	714.2(1)	THEFT 1ST DEGREE			
	09/28/2021	1625	Tuesday	TAKEN INTO CUSTODY	805 SE CROSSINGS LN , GRIMES			
	1	F	S	712.3-A	ARSON 2ND DEGREE			
	09/28/2021	1625	Tuesday	TAKEN INTO CUSTODY	805 SE CROSSINGS LN , GRIMES			
	13	F	S	716.3	CRIMINAL MISCHIEF 1ST DEGREE			
	09/28/2021	1625	Tuesday	TAKEN INTO CUSTODY	805 SE CROSSINGS LN , GRIMES			
	2	F	S	712.3-A	ARSON 2ND DEGREE			

ARRE ID	CaseID/ ArrDate/ Chrg Seq	BookId/ Time Arr/ Fel/Misd	Name/ DOW/ Chrg Type	Arr Type/ Arr Chrg	Race/ Arr Add/ Charge	Ethnic	Sex	Arr Age
	09/28/2021	1625	Tuesday	TAKEN INTO CUSTODY	805 SE CROSSINGS LN , GRIMES			
4		F	S	713.6A(1)	BURGLARY 3RD DEGREE			
	09/28/2021	1625	Tuesday	TAKEN INTO CUSTODY	805 SE CROSSINGS LN , GRIMES			
5		F	S	713.6A(1)	BURGLARY 3RD DEGREE			
	09/28/2021	1625	Tuesday	TAKEN INTO CUSTODY	805 SE CROSSINGS LN , GRIMES			
15		F	S	716.4	CRIMINAL MISCHIEF 2ND DEGREE			
	09/28/2021	1625	Tuesday	TAKEN INTO CUSTODY	805 SE CROSSINGS LN , GRIMES			
6		F	S	713.7	POSSESSION OF BURGLARS TOOLS			
	09/28/2021	1625	Tuesday	TAKEN INTO CUSTODY	805 SE CROSSINGS LN , GRIMES			
12		F	S	714.7	OPERATE VEHICLE NO CONSENT			
	09/28/2021	1625	Tuesday	TAKEN INTO CUSTODY	805 SE CROSSINGS LN , GRIMES			
17		F	S	716.8(2)	TRESPASS - INJURY OR DAMAGE OVER \$200			
	09/28/2021	1625	Tuesday	TAKEN INTO CUSTODY	805 SE CROSSINGS LN , GRIMES			
16		M	S	724.4	CARRYING WEAPONS			
	09/28/2021	1625	Tuesday	TAKEN INTO CUSTODY	805 SE CROSSINGS LN , GRIMES			
9		M	S	714.2(4)	THEFT 4TH DEGREE			

ARRE ID	CaseID/ ArrDate/ Chrg Seq	BookId/ Time Arr/ Fel/Misd	Name/ DOW/ Chrg Type	Arr Type/ Arr Chrg	Race/ Arr Add/ Charge	Ethnic	Sex	Arr Age
	09/28/2021	1625	Tuesday	TAKEN INTO CUSTODY	805 SE CROSSINGS LN , GRIMES			
	14	M	S	716.6(1)(a)(1)	CRIMINAL MISCHIEF 4TH DEGREE			
	09/28/2021	1625	Tuesday	TAKEN INTO CUSTODY	805 SE CROSSINGS LN , GRIMES			
	18	F	S	716.8(2)	TRESPASS - INJURY OR DAMAGE OVER \$200			
	09/28/2021	1625	Tuesday	TAKEN INTO CUSTODY	805 SE CROSSINGS LN , GRIMES			
	10	F	S	714.2(2)	THEFT 2ND DEGREE			
21003223	21006653	0	HODZIC, HAKIJA	W	N	M	37	
	09/07/2021	1020	Tuesday	SUMMONED/ CITED	4400 W 1ST ST , GRIMES			
	1	M	S	716.6(1)(a)(1)	CRIMINAL MISCHIEF 4TH DEGREE			



Grimes - Calls For Service Counts

Year	Month	Naturecode	CFS
2021	Sep	ABAND	9
		ACCIDENT	27
		ANIMAL	30
		ASSAULT	7
		ASSIST	89
		ATL	2
		AUDIBLE	28
		BROADCAST	6
		BUILDING	101
		BURG	4
		BUSVIOL	8
		CHINA	5
		COMMFIRE	11
		DEBRIS	5
		DISPUTE	38
		DOMESTIC	26
		DPQ	13
		FIGHT	2
		FOLLOW	28
		FOUND	6
		FRAUD	3
		HARASS	5
		HAZMAT	1
		HITRUN	7
		INCOMP	9
		INFO	14
		INTOX	1
		INVESTIG	5
		KEYS	13
		LMV	4
		MENTAL	7
		MESSAGE	12
		MISC	6
		MISSING	4
		NARC	2
		OPEN	3
		PARK	16

2021	Sep	POSS	1
		PUBLIC	22
		RADAR	127
		RECKLESS	15
		ROADS	3
		RUNAWAY	3
		SEX	1
		SHOTS	1
		SILENT	2
		STALLED	18
		STILL	2
		SUSP	55
		TEST	1
		THEFT	15
		THREAT	1
		TRAFFIC	252
		TRESPASS	3
		UNK	1
		VANDAL	16
		WANTED	2
		WATCH	51
		WELFARE	18
		WIRES	1
		Month Total	
Year Total		1,168	



Grimes - Calls For Service List

Report Month: September 2021

Total Calls For Service: 1168

Call ID	Case ID	Date	Time	Address	Loc Com	Disposition	Officer Name	How Receive	Year	Month	DOW	Hour	Time Disp	Time Arrive	Time Clear	TS Hour	TS Minute
ABAND		Total = 9															
21041149		09/01/2021	1612	512 NE MAIN ST, GRIMES		ADVISED	OLDRIDGE, ANDREW	ADMIN	2021	Sep	WE	16	1615	1621	1622	0	7
21041454		09/03/2021	0952	NE 22ND CT / NE PARK DR, GRIMES		ADVISED	TURNER, MITCHELL	ADMIN	2021	Sep	FR	9	0954	0959	1012	0	18
21041653	21006604	09/04/2021	1223	624 NE 5TH ST, GRIMES		CASE	DAUTOVIC, MEVLID	ADMIN	2021	Sep	SA	12	1226	1235	0743	19	17
21041657		09/04/2021	1256	800 S JAMES ST, GRIMES	: @SPORTS COMPLEX - GRIM	ADVISED	TURNER, MITCHELL	OFFICER	2021	Sep	SA	12	1256	1256	1304	0	8
21042054	21006647	09/07/2021	0823	964 S JAMES ST, GRIMES		ADVISED	LOVELL, JACOB	OFFICER	2021	Sep	TU	8	0823	0823	0904	0	41
21042289		09/08/2021	1431	1837 SE PRINCETON DR, GRIMES		ADVISED	CAHILL, DEVAN	ADMIN	2021	Sep	WE	14	1432	1436	1441	0	9
21044249		09/19/2021	1825	1408 NE HERITAGE DR, GRIMES		CHECKS O	LOWRY, STEVEN	ADMIN	2021	Sep	SU	18	1828	1828	1842	0	14
21044587		09/21/2021	1358	2400-B NW GABUS DR, GRIMES		GREENTAG	TURNER, MITCHELL	ADMIN	2021	Sep	TU	13	1358	1407	1416	0	18
21045818		09/28/2021	1541	NE 19TH ST / NE LITTLE BEAVER DR, GRIMES		CHECKS O	CAHILL, DEVAN	ADMIN	2021	Sep	TU	15	1543	1546	1600	0	17
ACCIDENT		Total = 27															
21041057	21006489	09/01/2021	0706	4400-B SE GRIMES BLVD, GRIMES		ASSIST	DAUTOVIC, MEVLID	ANI/ALI	2021	Sep	WE	7	0707	0719	0810	1	3

Call ID	Case ID	Date	Time	Address	Loc Com	Disposition	Officer Name	How Receive	Year	Month	DOW	Hour	Time Disp	Time Arrive	Time Clear	TS Hour	TS Minute
21041471	21006561	09/03/2021	1209	101 NE HARVEY ST, GRIMES	: @CITY HALL - GRIM	ADVISED	DAUTOVIC, MEVLID	ADMIN	2021	Sep	FR	12	1209	1212	1330	1	21
21041709		09/04/2021	2045	1880 SE PRINCETON DR, GRIMES	: @KUM & GO - GRIM	ASSIST	CAHILL, DEVAN	ADMIN	2021	Sep	SA	20	2053	2100	2106	0	13
21042074		09/07/2021	1018	351 NE GATEWAY DR, GRIMES	: @HYVEE - GRIM	ADVISED	LOVELL, JACOB	ADMIN	2021	Sep	TU	10	1019	1024	1043	0	24
21042115		09/07/2021	1541	1400-B SE 19TH ST, GRIMES		ADVISED	LOWRY, STEVEN	OFFICER	2021	Sep	TU	15	1541	1541	1558	0	17
21042117		09/07/2021	1556	908 SW 7TH ST, GRIMES		ADVISED	CAPPELLE, JACOB	ADMIN	2021	Sep	TU	15	1558	1605	1608	0	10
21042136		09/07/2021	1718	351 NE GATEWAY DR, GRIMES	: @HYVEE - GRIM	ADVISED	OLDRIDGE, ANDREW	ADMIN	2021	Sep	TU	17	1718	1721	1732	0	14
21042474	21006728	09/09/2021	1446	2000-B SE GRIMES BLVD, GRIMES		CASE	CAHILL, DEVAN	OFFICER	2021	Sep	TH	14	1446	1446	1547	1	1
21042475		09/09/2021	1449	2000-B SE GRIMES BLVD, GRIMES		CANCELEV		OFFICER	2021	Sep	TH	14	0000	0000	1449	0	0
21042659	21006754	09/10/2021	1548	NE 27TH ST / N JAMES ST, GRIMES		CASE	BERRY, ALLISON	ANI/ALI	2021	Sep	FR	15	1549	1553	1639	0	50
21043116		09/13/2021	1221	SE 9TH LN / SE SILKWOOD LN, GRIMES		ASSIST	WHITE, KURT	ADMIN	2021	Sep	MO	12	1221	1246	1246	0	25
21043497	21006885	09/15/2021	1417	200 N JAMES ST, GRIMES	: @LIBRARY - GRIM	CASE	TURNER, MITCHELL	ANI/ALI	2021	Sep	WE	14	1427	1433	1555	1	28

Call ID	Case ID	Date	Time	Address	Loc Com	Disposition	Officer Name	How Receive	Year	Month	DOW	Hour	Time Disp	Time Arrive	Time Clear	TS Hour	TS Minute
21043631	21006906	09/16/2021	0813	NE BEAVERBROOKE BLVD / NE GRIMES BLVD, GRIMES		CASE	HAKE, MICHAEL	OFFICER	2021	Sep	TH	8	0813	0813	0847	0	34
21044044	21006975	09/18/2021	1042	3800-B SE GRIMES BLVD, GRIMES		CASE	DAUTOVIC, MEVLID	ADMIN	2021	Sep	SA	10	1042	1048	1111	0	29
21044462	21007042	09/20/2021	1819	1904 NW SUNSET LN, GRIMES		CITATION	LOWRY, STEVEN	ADMIN	2021	Sep	MO	18	1819	1828	1900	0	41
21044538	21007059	09/21/2021	0904	351 NE GATEWAY DR, GRIMES	: @HYVEE - GRIM	CASE	TURNER, MITCHELL	ADMIN	2021	Sep	TU	9	0905	0913	0933	0	28
21044626	21007080	09/21/2021	1725	NE BEAVERBROOKE BLVD / NE GRIMES BLVD, GRIMES		CASE	OLDRIDGE, ANDREW	ANI/ALI	2021	Sep	TU	17	1755	1817	1822	0	27
21044760	21007103	09/22/2021	1402	2150 E 1ST ST, GRIMES	: @WALMART - GRIM	CASE	DITTMER, ANDREW	ANI/ALI	2021	Sep	WE	14	1405	1406	1433	0	28
21044947	21007127	09/23/2021	1525	SE 37TH ST / SE BEISSER DR, GRIMES		CASE	OLDRIDGE, ANDREW	ANI/ALI	2021	Sep	TH	15	1527	1537	1639	1	12
21044998		09/23/2021	2053	1710 NE GATEWAY CT, GRIMES	: @ASCEND AT HERITAGE - GRIM	ADVISED	CARRANZA, EDWIN	ADMIN	2021	Sep	TH	20	2054	2115	2122	0	28
21045153	21007157	09/24/2021	1740	2150 E 1ST ST, GRIMES	: @WALMART - GRIM	CASE	OLDRIDGE, ANDREW	ANI/ALI	2021	Sep	FR	17	1742	1745	1808	0	26
21045285	21007177	09/25/2021	1427	NE BEAVERBROOKE BLVD / NE GRIMES BLVD, GRIMES		CASE	OLDRIDGE, ANDREW	ANI/ALI	2021	Sep	SA	14	1428	1431	1533	1	5
21045292	21007178	09/25/2021	1503	E 1ST ST / SE DESTINATION DR, GRIMES		CASE	CAHILL, DEVAN	ANI/ALI	2021	Sep	SA	15	1533	1533	1603	0	30

Call ID	Case ID	Date	Time	Address	Loc Com	Disposition	Officer Name	How Receive	Year	Month	DOW	Hour	Time Disp	Time Arrive	Time Clear	TS Hour	TS Minute
21045429	21007202	09/26/2021	1140	SE 19TH ST / SE GRIMES BLVD, GRIMES		CASE	ARCURI, CHRISTIE	ANI/ALI	2021	Sep	SU	11	1141	1150	1301	1	20
21045934		09/29/2021	0829	NE BEAVERBROOKE BLVD / NE GRIMES BLVD, GRIMES		DUPNCAN	DITTMER, ANDREW	ANI/ALI	2021	Sep	WE	8	0000	0000	0837	0	0
21045935	21007292	09/29/2021	0832	NE 18TH ST / NE GRIMES BLVD, GRIMES		CASE	DITTMER, ANDREW	ANI/ALI	2021	Sep	WE	8	0834	0834	0954	1	20
21045999	21007310	09/29/2021	1426	SE 11TH ST / SE GRIMES BLVD, GRIMES		ASSIST	DITTMER, ANDREW	ANI/ALI	2021	Sep	WE	14	1429	1434	1505	0	36
ANIMAL		Total = 30															
21041104		09/01/2021	1136	817 NW AUTUMN PARK DR, GRIMES		CASE	HARRELL, AARON	ADMIN	2021	Sep	WE	11	1136	1212	1212	0	36
21041543	21006579	09/03/2021	2031	385 SE 17TH CT, GRIMES		CASE	HARRELL, AARON	OFFICER	2021	Sep	FR	20	2031	2031	2050	0	19
21041806		09/05/2021	1331	300 NE DESTINATION DR, GRIMES	: @MENARDS - GRIM	CASE	HARRELL, AARON	ADMIN	2021	Sep	SU	13	1332	1348	1403	0	31
21041910		09/06/2021	0946	1750 SE 11TH ST, GRIMES		CASE	HARRELL, AARON	OFFICER	2021	Sep	MO	9	0946	0946	1104	1	18
21042051	21006649	09/07/2021	0809	551 SE GATEWAY DR, GRIMES	: @LATITUDE LOFTS - GRIM	TOUR	KING, WILLIAM	ADMIN	2021	Sep	TU	8	0810	0835	0918	1	8
21042068		09/07/2021	0948	716 SE ROSEWOOD LN, GRIMES		TOUR	KING, WILLIAM	ADMIN	2021	Sep	TU	9	0950	1001	1016	0	26
21042490		09/09/2021	1636	308 SE MAIN ST, GRIMES		ADVISED	CAHILL, DEVAN	ADMIN	2021	Sep	TH	16	1636	1707	1740	1	4

Call ID	Case ID	Date	Time	Address	Loc Com	Disposition	Officer Name	How Receive	Year	Month	DOW	Hour	Time Disp	Time Arrive	Time Clear	TS Hour	TS Minute
21042626		09/10/2021	1144	811 SE 10TH LN, GRIMES		ADVISED		ADMIN	2021	Sep	FR	11	1144	1144	1613	4	29
21042922		09/12/2021	1049	700-B W 1ST ST, GRIMES		ADVISED	FISHER, CHRISTOPHER	ADMIN	2021	Sep	SU	10	1049	1049	1054	0	5
21042923		09/12/2021	1049	1101 NE MAIN ST, GRIMES		DUPNCAN		ADMIN	2021	Sep	SU	10	0000	0000	1049	0	0
21042924		09/12/2021	1055	1101 NE MAIN ST, GRIMES		UTL	DAUTOVIC, MEVLID	ADMIN	2021	Sep	SU	10	1056	1118	1131	0	35
21042930		09/12/2021	1213	NE 5TH ST / NE JACOB ST, GRIMES		ADVISED	FISHER, CHRISTOPHER	ADMIN	2021	Sep	SU	12	1214	1214	1218	0	4
21044270	21007000	09/19/2021	2122	312 SW MAPLEWOOD DR, GRIMES		INFO	FISHER, CHRISTOPHER	ADMIN	2021	Sep	SU	21	2123	2210	2240	1	17
21044293		09/20/2021	0057	308 SE MAIN ST, GRIMES		ADVISED		ADMIN	2021	Sep	MO	0	0058	0058	0100	0	2
21044602		09/21/2021	1532	2555 W 1ST ST, GRIMES	: @DALLAS CENTER GRIMES HIGH SCHOOL - GRIM	CASE	HARRELL, AARON	ADMIN	2021	Sep	TU	15	1533	1612	1620	0	47
21044634	21007084	09/21/2021	1837	3004 SE VICTORY DR, GRIMES		CASE	HARRELL, AARON	ADMIN	2021	Sep	TU	18	1852	1935	1940	0	48
21044723		09/22/2021	0952	3500-B SE GLENSTONE DR, GRIMES		UTL	KING, WILLIAM	ADMIN	2021	Sep	WE	9	0957	1020	1030	0	33
21044795		09/22/2021	1658	1108 SE 10TH CT, GRIMES		ADVISED	LOWRY, STEVEN	ADMIN	2021	Sep	WE	16	1721	1726	1732	0	11
21044807		09/22/2021	1909	2201 NE HERITAGE DR, GRIMES		ADVISED		ADMIN	2021	Sep	WE	19	1910	1910	1931	0	21

Call ID	Case ID	Date	Time	Address	Loc Com	Disposition	Officer Name	How Receive	Year	Month	DOW	Hour	Time Disp	Time Arrive	Time Clear	TS Hour	TS Minute
21044890	21007115	09/23/2021	0914	3004 SE VICTORY DR, GRIMES		CASE	KING, WILLIAM	ADMIN	2021	Sep	TH	9	0948	1009	1104	1	16
21045011		09/23/2021	2245	551 SE GATEWAY DR, GRIMES	: @LATITUDE LOFTS - GRIM	CHECKS O	RICHARD, JOYCE	ADMIN	2021	Sep	TH	22	2248	2252	2258	0	10
21045111	21007153	09/24/2021	1325	2500 SE 37TH ST, GRIMES	: @CUTTYS CAMPGROUND - GRIM	CASE	HARRELL, AARON	ADMIN	2021	Sep	FR	13	1626	1656	1656	0	30
21045300	21007181	09/25/2021	1545	3107 SE FREEDOM DR, GRIMES		TOUR	KOPATICH, AMY	ADMIN	2021	Sep	SA	15	1546	1614	1636	0	50
21045326		09/25/2021	1819	3107 SE FREEDOM DR, GRIMES		ADVISED	KOPATICH, AMY	ADMIN	2021	Sep	SA	18	1820	1820	1907	0	47
21045361		09/25/2021	2240	2400 NE 8TH ST, GRIMES		TOUR	RICHARD, JOYCE	ADMIN	2021	Sep	SA	22	2241	2241	2242	0	1
21045392	21007197	09/26/2021	0224	900-B SE GATEWAY DR, GRIMES		ASSIST	WARD, GREGORY	ADMIN	2021	Sep	SU	2	0224	0224	0318	0	54
21045543		09/27/2021	0643	155 SW MAPLEWOOD DR, GRIMES	: @GRIMES PARK APARTMENTS - GRIM	ADVISED	TURNER, MITCHELL	ADMIN	2021	Sep	MO	6	0655	0704	0708	0	13
21045548		09/27/2021	0700	NW 114TH ST / NE 18TH ST, GRIMES		INFO		ADMIN	2021	Sep	MO	7	0700	0700	0958	2	58
21045855		09/28/2021	1928	605 SE EWING ST, GRIMES		ADVISED	LOWRY, STEVEN	ADMIN	2021	Sep	TU	19	1931	1939	1946	0	15
21046062		09/29/2021	2147	1500 NW SUNSET LN, GRIMES		ADVISED	LOWRY, STEVEN	ADMIN	2021	Sep	WE	21	2149	2149	2155	0	6

Call ID	Case ID	Date	Time	Address	Loc Com	Disposition	Officer Name	How Receive	Year	Month	DOW	Hour	Time Disp	Time Arrive	Time Clear	TS Hour	TS Minute
ASSAULT		Total = 7															
21041182	21006517	09/01/2021	1845	704 NW 11TH ST, GRIMES		CASE	OLDRIDGE, ANDREW	ADMIN	2021	Sep	WE	18	1846	1858	1917	0	31
21041829	21006615	09/05/2021	1718	3305 SE GLENSTONE DR, GRIMES		ASSIST	COPIC, CHRISTOPHER	ANI/ALI	2021	Sep	SU	17	1719	1838	2001	2	42
21042173		09/07/2021	2324	755 SE GATEWAY DR, GRIMES		CANCELEV		ANI/ALI	2021	Sep	TU	23	0000	0000	2328	0	0
21042174	21006670	09/07/2021	2327	755 SE GATEWAY DR, GRIMES		CASE	RICHARD, JOYCE	ANI/ALI	2021	Sep	TU	23	2328	2339	0100	1	32
21043523		09/15/2021	1653	1404 NE HERITAGE DR, GRIMES		ADVISED	LOWRY, STEVEN	ANI/ALI	2021	Sep	WE	16	1654	1701	1713	0	19
21044592	21007076	09/21/2021	1435	2555 W 1ST ST, GRIMES	: @DALLAS CENTER GRIMES HIGH SCHOOL - GRIM	CASE	TART, JASON	ADMIN	2021	Sep	TU	14	1436	1509	1621	1	45
21045479	21007212	09/26/2021	1848	1601 E 1ST ST, GRIMES	: @CULVERS - GRIM	CASE	CAHILL, DEVAN	ADMIN	2021	Sep	SU	18	1848	1853	1937	0	49
ASSIST		Total = 89															
21041080		09/01/2021	0921	2400-B SE GRIMES BLVD, GRIMES		ASSIST	DAUTOVIC, MEVLID	ADMIN	2021	Sep	WE	9	0922	0924	1034	1	12
21041085		09/01/2021	0953	200 SW BROOKSIDE DR, GRIMES	: @KENNYBROOK VILLAGE - GRIM,227	CANCELEV		ADMIN	2021	Sep	WE	9	0000	0000	0953	0	0
21041126		09/01/2021	1411	624 NE 7TH ST, GRIMES		ASSIST		ADMIN	2021	Sep	WE	14	1417	1417	1420	0	3

Call ID	Case ID	Date	Time	Address	Loc Com	Disposition	Officer Name	How Receive	Year	Month	DOW	Hour	Time Disp	Time Arrive	Time Clear	TS Hour	TS Minute
21041295	21006532	09/02/2021	1012	607 SE EWING ST, GRIMES		ASSIST	MATZDORFF, WILLIAM	ANI/ALI	2021	Sep	TH	10	1016	1035	1200	1	44
21041296		09/02/2021	1018	205 SE JACOB ST, GRIMES				ADMIN	2021	Sep	TH	10	1019	1019	1310	2	51
21041313		09/02/2021	1157	200 SW BROOKSIDE DR, GRIMES	: @KENNYBROOK VILLAGE - GRIM	ASSIST	DAUTOVIC, MEVLID	ANI/ALI	2021	Sep	TH	11	1159	1213	1213	0	14
21041325		09/02/2021	1342	401 SE MAIN ST, GRIMES		ASSIST	HAKE, MICHAEL	ANI/ALI	2021	Sep	TH	13	1343	1359	1409	0	26
21041356		09/02/2021	1646	200 SW BROOKSIDE DR, GRIMES	: @KENNYBROOK VILLAGE - GRIM	BROA		ANI/ALI	2021	Sep	TH	16	1647	1647	1647	0	0
21041665		09/04/2021	1352	2150 E 1ST ST, GRIMES	: @WALMART - GRIM	ASSIST	DAUTOVIC, MEVLID	ANI/ALI	2021	Sep	SA	13	1353	1357	1359	0	6
21041687		09/04/2021	1730	2500 SE 37TH ST, GRIMES	: @CUTTYS CAMPGROUND - GRIM	ASSIST	CAHILL, DEVAN	ANI/ALI	2021	Sep	SA	17	1730	1732	1745	0	15
21041804		09/05/2021	1322	2150 E 1ST ST, GRIMES	: @WALMART - GRIM	ASSIST	TURNER, MITCHELL	ANI/ALI	2021	Sep	SU	13	1322	1329	1351	0	29
21041821	21006612	09/05/2021	1526	105 NW 13TH ST, GRIMES		CASE	CAPPELLE, JACOB	ANI/ALI	2021	Sep	SU	15	1526	1530	1605	0	39

Call ID	Case ID	Date	Time	Address	Loc Com	Disposition	Officer Name	How Receive	Year	Month	DOW	Hour	Time Disp	Time Arrive	Time Clear	TS Hour	TS Minute
21041881		09/06/2021	0302	200 SW BROOKSIDE DR, GRIMES	: @KENNYBROOK VILLAGE - GRIM		MERRIFIELD, TANNER	ANI/ALI	2021	Sep	MO	3	0304	0305	0321	0	17
21041883		09/06/2021	0319	200 SW BROOKSIDE DR, GRIMES	: @KENNYBROOK VILLAGE - GRIM	ASSIST	HANIG, KALEM	ANI/ALI	2021	Sep	MO	3	0321	0321	0325	0	4
21041934		09/06/2021	1227	551 SE GATEWAY DR, GRIMES	: @LATITUDE LOFTS - GRIM	ADVISED	WARD, GREGORY	ANI/ALI	2021	Sep	MO	12	1229	1233	1240	0	11
21041943		09/06/2021	1337	2904 SE FREEDOM DR, GRIMES		ADVISED	TURNER, MITCHELL	ANI/ALI	2021	Sep	MO	13	1338	1343	1346	0	8
21042082		09/07/2021	1052	309 NE MAIN ST, GRIMES		CANCELEV		ADMIN	2021	Sep	TU	10	0000	0000	1052	0	0
21042109		09/07/2021	1425	313 NE EWING ST, GRIMES		ASSIST	OLDRIDGE, ANDREW	ANI/ALI	2021	Sep	TU	14	1426	1426	1439	0	13
21042132		09/07/2021	1712	2555 W 1ST ST, GRIMES	: @DALLAS CENTER GRIMES HIGH SCHOOL - GRIM	ASSIST	LOWRY, STEVEN	ADMIN	2021	Sep	TU	17	1713	1718	1730	0	17
21042165		09/07/2021	2204	514 N JAMES ST, GRIMES		CANCEL	LOWRY, STEVEN	ANI/ALI	2021	Sep	TU	22	2210	2210	2214	0	4
21042208		09/08/2021	0430	2410 SE COVENANT DR, GRIMES		ASSIST	HANIG, KALEM	ANI/ALI	2021	Sep	WE	4	0431	0436	0449	0	18
21042225		09/08/2021	0747	605 SE GATEWAY DR, GRIMES		ADVISED	DAUTOVIC, MEVLID	ANI/ALI	2021	Sep	WE	7	0747	0753	0756	0	9

Call ID	Case ID	Date	Time	Address	Loc Com	Disposition	Officer Name	How Receive	Year	Month	DOW	Hour	Time Disp	Time Arrive	Time Clear	TS Hour	TS Minute
21042312		09/08/2021	1647	3400 SE GLENSTONE DR, GRIMES		BROA		ANI/ALI	2021	Sep	WE	16	1648	1648	1648	0	0
21042320		09/08/2021	1732	101 NW 8TH ST, GRIMES		BROA		ADMIN	2021	Sep	WE	17	1734	1734	1734	0	0
21042362		09/08/2021	2256	208 SE 3RD ST, GRIMES			HANIG, KALEM	ADMIN	2021	Sep	WE	22	2256	2300	2302	0	6
21042409		09/09/2021	0556	200 SW BROOKSIDE DR, GRIMES	: @KENNYBROOK VILLAGE - GRIM		HANIG, KALEM	ANI/ALI	2021	Sep	TH	5	0557	0600	0615	0	18
21042522		09/09/2021	2032	658 SE EWING ST, GRIMES		ASSIST	CAHILL, DEVAN	ANI/ALI	2021	Sep	TH	20	2036	2039	2048	0	12
21042535		09/09/2021	2229	1205 NW 4TH CT, GRIMES		ASSIST	RICHARD, JOYCE	ANI/ALI	2021	Sep	TH	22	2230	2239	2249	0	19
21042570		09/10/2021	0519	1730 NE GATEWAY CT, GRIMES		ASSIST	RICHARD, JOYCE	ANI/ALI	2021	Sep	FR	5	0520	0524	0531	0	11
21042625		09/10/2021	1144	250 SW BROOKSIDE DR, GRIMES			DAUTOVIC, MEVLID	ADMIN	2021	Sep	FR	11	1145	1158	1158	0	13
21042726	21006763	09/11/2021	0153	110 NE MAIN ST, GRIMES		CASE	WARD, GREGORY	OFFICER	2021	Sep	SA	1	0153	0153	0238	0	45
21042736		09/11/2021	0331	901 SW MAPLEWOOD DR, GRIMES		ASSIST	WARD, GREGORY	ANI/ALI	2021	Sep	SA	3	0334	0338	0346	0	12
21042765		09/11/2021	0939	1300 SE GATEWAY DR, GRIMES	: @SKY ZONE - GRIM	ASSIST	DAUTOVIC, MEVLID	ADMIN	2021	Sep	SA	9	0940	0941	0952	0	12
21042772		09/11/2021	1040	3003 SE COVENANT DR, GRIMES		ASSIST	DAUTOVIC, MEVLID	ANI/ALI	2021	Sep	SA	10	1041	1045	1048	0	7

Call ID	Case ID	Date	Time	Address	Loc Com	Disposition	Officer Name	How Receive	Year	Month	DOW	Hour	Time Disp	Time Arrive	Time Clear	TS Hour	TS Minute
21042776		09/11/2021	1202	712 E 1ST ST, GRIMES				ANI/ALI	2021	Sep	SA	12	1203	1203	1208	0	5
21042891		09/12/2021	0248	2908 SE KEYSTONE DR, GRIMES				ANI/ALI	2021	Sep	SU	2	0249	0249	0314	0	25
21042950		09/12/2021	1458	2960 SE GRIMES BLVD, GRIMES	: @DOGWOODS LODGE - GRIM	ASSIST	LOWRY, STEVEN	ANI/ALI	2021	Sep	SU	14	1459	1502	1516	0	17
21042953		09/12/2021	1537	112 NE CIRCLE DR, GRIMES		ASSIST	CAHILL, DEVAN	ANI/ALI	2021	Sep	SU	15	1537	1547	1551	0	14
21043020		09/13/2021	0310	1000 SE 11TH ST, GRIMES	: @MEADOWLAR K PLACE APARTMENTS - GRIM	ASSIST	HANIG, KALEM	ANI/ALI	2021	Sep	MO	3	0310	0314	0319	0	9
21043044		09/13/2021	0756	308 NE EWING ST, GRIMES				ANI/ALI	2021	Sep	MO	7	0758	0758	0805	0	7
21043158		09/13/2021	1540	230 SW BROOKSIDE DR, GRIMES		BROA		ANI/ALI	2021	Sep	MO	15	1541	1541	1553	0	12
21043175		09/13/2021	1729	2301 S 11TH ST, GRIMES		BROA		ANI/ALI	2021	Sep	MO	17	1732	1732	1736	0	4
21043335		09/14/2021	1413	SW 37TH ST / S JAMES ST, GRIMES		DISREGAR	DITTMER, ANDREW	ANI/ALI	2021	Sep	TU	14	1413	1418	1428	0	15
21043503		09/15/2021	1449	101 SE DESTINATION DR, GRIMES	: @GRIMES FAMILY PHYSICIANS - GRIM	BROA		ANI/ALI	2021	Sep	WE	14	1450	1450	1457	0	7
21043678		09/16/2021	1224	331 SE WOODBINE DR, GRIMES		ASSIST	HAKE, MICHAEL	ADMIN	2021	Sep	TH	12	1225	1232	1243	0	18

Call ID	Case ID	Date	Time	Address	Loc Com	Disposition	Officer Name	How Receive	Year	Month	DOW	Hour	Time Disp	Time Arrive	Time Clear	TS Hour	TS Minute
21043735		09/16/2021	1719	1713 NW MORNINGSIDE DR, GRIMES		ADVISED	BERRY, ALLISON	ANI/ALI	2021	Sep	TH	17	1720	1729	1732	0	12
21043736		09/16/2021	1721	2555 W 1ST ST, GRIMES	: @DALLAS CENTER GRIMES HIGH SCHOOL - GRIM	ASSIST	CAHILL, DEVAN	ADMIN	2021	Sep	TH	17	1726	1733	1741	0	15
21043752		09/16/2021	1834	1350 SE GATEWAY DR, GRIMES		ASSIST	BERRY, ALLISON	ADMIN	2021	Sep	TH	18	1836	1846	1847	0	11
21043773		09/16/2021	2128	3005 SE VICTORY DR, GRIMES		ASSIST	CAHILL, DEVAN	ANI/ALI	2021	Sep	TH	21	2128	2135	2140	0	12
21043956		09/17/2021	1926	112 NE CIRCLE DR, GRIMES		ASSIST	CAHILL, DEVAN	ANI/ALI	2021	Sep	FR	19	1926	1930	1937	0	11
21043968		09/17/2021	2057	605 SE DOVETAIL RD, GRIMES				ANI/ALI	2021	Sep	FR	20	2101	2101	2143	0	42
21044057		09/18/2021	1328	1300 SE GATEWAY DR, GRIMES	: @SKY ZONE - GRIM	ASSIST	DAUTOVIC, MEVLID	ANI/ALI	2021	Sep	SA	13	1329	1332	1338	0	9
21044156		09/19/2021	0417	933 SE 10TH LN, GRIMES		ASSIST	LOWRY, STEVEN	ANI/ALI	2021	Sep	SU	4	0417	0422	0433	0	16
21044184		09/19/2021	1004	3400 SE GLENSTONE DR, GRIMES			DAUTOVIC, MEVLID	ADMIN	2021	Sep	SU	10	1005	1016	1018	0	13
21044187		09/19/2021	1014	1304 NE MAIN ST, GRIMES		ADVISED	DAUTOVIC, MEVLID	ADMIN	2021	Sep	SU	10	1018	1018	1028	0	10
21044219		09/19/2021	1411	1350 SE GATEWAY DR, GRIMES		ADVISED	CAHILL, DEVAN	ANI/ALI	2021	Sep	SU	14	1414	1414	1416	0	2
21044442		09/20/2021	1606	2504 SE COVENANT DR, GRIMES			LOWRY, STEVEN	ANI/ALI	2021	Sep	MO	16	1608	1612	1628	0	20

Call ID	Case ID	Date	Time	Address	Loc Com	Disposition	Officer Name	How Receive	Year	Month	DOW	Hour	Time Disp	Time Arrive	Time Clear	TS Hour	TS Minute
21044484		09/20/2021	2203	605 SE GATEWAY DR, GRIMES			LOWRY, STEVEN	ANI/ALI	2021	Sep	MO	22	2210	2211	2239	0	29
21044507		09/21/2021	0329	1105 SW 9TH LN, GRIMES		ASSIST	MERRIFIELD, TANNER	ANI/ALI	2021	Sep	TU	3	0329	0332	0346	0	17
21044554		09/21/2021	1015	1105 SW 9TH LN, GRIMES		CANCELEV		ANI/ALI	2021	Sep	TU	10	0000	0000	1021	0	0
21044569		09/21/2021	1224	101 SE DESTINATION DR, GRIMES	: @GRIMES FAMILY PHYSICIANS - GRIM	ADVISED	ARCURI, CHRISTIE	ANI/ALI	2021	Sep	TU	12	1225	1225	1226	0	1
21044599		09/21/2021	1459	250 SW BROOKSIDE DR, GRIMES		BROA		ANI/ALI	2021	Sep	TU	14	1509	1509	1517	0	8
21044607		09/21/2021	1543	3005 SE VICTORY DR, GRIMES		ASSIST	OLDRIDGE, ANDREW	ANI/ALI	2021	Sep	TU	15	1543	1549	1553	0	10
21044619		09/21/2021	1634	1720 NE GATEWAY CT, GRIMES	: @ASCEND AT HERITAGE - GRIM	BROA		ADMIN	2021	Sep	TU	16	1639	1639	1651	0	12
21044756		09/22/2021	1340	200 SW BROOKSIDE DR, GRIMES	: @KENNYBROOK VILLAGE - GRIM	DISREGAR	DITTMER, ANDREW	ANI/ALI	2021	Sep	WE	13	1341	1342	1348	0	7
21044789		09/22/2021	1641	101 NW 8TH ST, GRIMES	: @HIDDEN HILLS CONDOMINIUM S - GRIM	ASSIST	LOWRY, STEVEN	ADMIN	2021	Sep	WE	16	1641	1648	1721	0	40
21044867		09/23/2021	0652	3305 SE GLENSTONE DR, GRIMES		ASSIST	DITTMER, ANDREW	ANI/ALI	2021	Sep	TH	6	0656	0656	0707	0	11

Call ID	Case ID	Date	Time	Address	Loc Com	Disposition	Officer Name	How Receive	Year	Month	DOW	Hour	Time Disp	Time Arrive	Time Clear	TS Hour	TS Minute
21044979		09/23/2021	1824	607 SE EWING ST, GRIMES		ASSIST	OLDRIDGE, ANDREW	ANI/ALI	2021	Sep	TH	18	1825	1828	1949	1	24
21045001		09/23/2021	2126	604 NE 4TH ST, GRIMES	: @CLARKSON APARTMENTS - GRIM	ASSIST	OLDRIDGE, ANDREW	ANI/ALI	2021	Sep	TH	21	2127	2133	2144	0	17
21045003		09/23/2021	2140	200 SW BROOKSIDE DR, GRIMES	: @KENNYBROOK VILLAGE - GRIM	BROA		ADMIN	2021	Sep	TH	21	2141	2141	2141	0	0
21045131		09/24/2021	1537	101 NW 8TH ST, GRIMES		ASSIST	CAHILL, DEVAN	ANI/ALI	2021	Sep	FR	15	1538	1543	1549	0	11
21045141		09/24/2021	1633	703 SE 6TH ST, GRIMES		TOUR	MAY, JOHN	ANI/ALI	2021	Sep	FR	16	1634	1634	1649	0	15
21045169		09/24/2021	2000	805 SE GATEWAY DR, GRIMES	: @GRIMES CROSSING SENIOR APARTMENTS - GRIM	CHECKS O	CAHILL, DEVAN	ANI/ALI	2021	Sep	FR	20	2002	2003	2008	0	6
21045212		09/25/2021	0305	875 SE GATEWAY DR, GRIMES		ASSIST	HANIG, KALEM	ANI/ALI	2021	Sep	SA	3	0305	0309	0318	0	13
21045227		09/25/2021	0637	2901 SE DIAMOND DR, GRIMES		INFO		ADMIN	2021	Sep	SA	6	0642	0642	0642	0	0
21045367		09/25/2021	2317	1016 SE 6TH ST, GRIMES		BROA	RICHARD, JOYCE	ANI/ALI	2021	Sep	SA	23	2318	2330	2335	0	17
21045381		09/26/2021	0056	2509 NW SPRINGBROOKE DR, GRIMES		ASSIST	ZEBEDEE, MATTHEW	ADMIN	2021	Sep	SU	0	0058	0101	0120	0	22
21045386	21007195	09/26/2021	0135	805 SE 10TH LN, GRIMES		ASSIST	WARD, GREGORY	ANI/ALI	2021	Sep	SU	1	0135	0141	0223	0	48

Call ID	Case ID	Date	Time	Address	Loc Com	Disposition	Officer Name	How Receive	Year	Month	DOW	Hour	Time Disp	Time Arrive	Time Clear	TS Hour	TS Minute
21045420		09/26/2021	0922	105 NW 8TH ST, GRIMES		ASSIST	DAUTOVIC, MEVLID	ANI/ALI	2021	Sep	SU	9	0924	0925	0945	0	21
21045492		09/26/2021	2114	302 SE MAIN ST, GRIMES				ANI/ALI	2021	Sep	SU	21	2128	2128	2157	0	29
21045703		09/27/2021	2314	1000 SE 11TH ST, GRIMES	: @MEADOWLAR K PLACE APARTMENTS - GRIM		RICHARD, JOYCE	ANI/ALI	2021	Sep	MO	23	2314	2317	2323	0	9
21045713		09/28/2021	0149	200 SW BROOKSIDE DR, GRIMES	: @KENNYBROOK VILLAGE - GRIM		RICHARD, JOYCE	ANI/ALI	2021	Sep	TU	1	0149	0154	0203	0	14
21045740		09/28/2021	0802	250 SW BROOKSIDE DR, GRIMES	:@MERCY ONE	ASSIST	WHITE, KURT	ANI/ALI	2021	Sep	TU	8	0803	0810	0811	0	8
21045745		09/28/2021	0817	4235 SE BEISSER DR, GRIMES	:@BEISSER LUMBER	ASSIST	WHITE, KURT	ADMIN	2021	Sep	TU	8	0819	0824	0829	0	10
21046080		09/30/2021	0010	607 SE EWING ST, GRIMES		ASSIST	HANIG, KALEM	ANI/ALI	2021	Sep	TH	0	0010	0016	0030	0	20
21046161	21007332	09/30/2021	1248	NW 29TH ST / NW BROOKSIDE DR, GRIMES		ADVISED	TURNER, MITCHELL	ANI/ALI	2021	Sep	TH	12	1249	1253	1627	3	38
21046174		09/30/2021	1405	250 SW BROOKSIDE DR, GRIMES	:@MERCY	BROA		ADMIN	2021	Sep	TH	14	1408	1408	1425	0	17
21046182		09/30/2021	1510	643 SE EWING ST, GRIMES		BROA		ANI/ALI	2021	Sep	TH	15	1511	1511	1544	0	33

Call ID	Case ID	Date	Time	Address	Loc Com	Disposition	Officer Name	How Receive	Year	Month	DOW	Hour	Time Disp	Time Arrive	Time Clear	TS Hour	TS Minute
21046209		09/30/2021	1818	3305 SE GLENSTONE DR, GRIMES		ASSIST	CAHILL, DEVAN	ANI/ALI	2021	Sep	TH	18	1820	1829	1837	0	17
ATL		Total = 2															
21043442		09/15/2021	0850	606 SE EWING ST, GRIMES		ADVISED	TURNER, MITCHELL	ADMIN	2021	Sep	WE	8	0853	0903	0907	0	14
21046025		09/29/2021	1645	755 SE GATEWAY DR, GRIMES		ASSIST	OLDRIDGE, ANDREW	ADMIN	2021	Sep	WE	16	1645	1707	1736	0	51
AUDIBLE		Total = 28															
21041027		09/01/2021	0054	1305 SW 37TH ST, GRIMES	: COMMUNICATI ON DATA LINK SHOP	CHECKS O	HANIG, KALEM	ADMIN	2021	Sep	WE	0	0055	0100	0106	0	11
21042344		09/08/2021	1952	480 SE GATEWAY DR, GRIMES	: @DOLLAR TREE - GRIM	CHECKS O	CAHILL, DEVAN	ADMIN	2021	Sep	WE	19	1952	1954	1957	0	5
21042465		09/09/2021	1357	509 SE 14TH ST, GRIMES		CHECKS O	DAUTOVIC, MEVLID	ADMIN	2021	Sep	TH	13	1357	1403	1411	0	14
21042515		09/09/2021	2000	480 SE GATEWAY DR, GRIMES	: @DOLLAR TREE - GRIM	ADVISED	OLDRIDGE, ANDREW	ADMIN	2021	Sep	TH	20	2001	2006	2010	0	9
21042749		09/11/2021	0704	3305 SE GLENSTONE DR, GRIMES		CANCEL	DAUTOVIC, MEVLID	ADMIN	2021	Sep	SA	7	0708	0711	0714	0	6
21042798		09/11/2021	1508	4151 SE CAPITOL CIR, GRIMES	: @SPRAYER SPECIALTIES - GRIM	ASSIST	JACKSON, WADE	ADMIN	2021	Sep	SA	15	1542	1547	1605	0	23
21042852		09/11/2021	2045	421 SE GATEWAY DR, GRIMES	: @DOLLAR GENERAL - GRIM	CANCEL		ADMIN	2021	Sep	SA	20	2105	2105	2128	0	23

Call ID	Case ID	Date	Time	Address	Loc Com	Disposition	Officer Name	How Receive	Year	Month	DOW	Hour	Time Disp	Time Arrive	Time Clear	TS Hour	TS Minute
21042900		09/12/2021	0407	3455 SE MIEHE DR, GRIMES	: CPS	ADVISED	RANGEL, ALEXANDRIA	ADMIN	2021	Sep	SU	4	0408	0414	0434	0	26
21043062		09/13/2021	0907	900 NE ROSEWOOD CT, GRIMES		CANCEL	WHITE, KURT	ADMIN	2021	Sep	MO	9	0908	0912	0918	0	10
21043236		09/14/2021	0104	101 NE HARVEY ST, GRIMES	: @CITY HALL - GRIM	CHECKS O	MERRIFIELD, TANNER	ADMIN	2021	Sep	TU	1	0104	0105	0113	0	9
21043257		09/14/2021	0435	101 NE HARVEY ST, GRIMES	: @CITY HALL - GRIM	CHECKS O	HANIG, KALEM	ADMIN	2021	Sep	TU	4	0435	0437	0440	0	5
21043560		09/15/2021	2128	3801 S JAMES ST, GRIMES		CHECKS O	BERRY, ALLISON	ADMIN	2021	Sep	WE	21	2130	2142	2154	0	24
21043654		09/16/2021	0947	3004 SE STONEGATE DR, GRIMES		ADVISED	HAKE, MICHAEL	ADMIN	2021	Sep	TH	9	0948	0952	0954	0	6
21043682		09/16/2021	1256	2300 NE 17TH CT, GRIMES		CHECKS O	HAKE, MICHAEL	ADMIN	2021	Sep	TH	12	1304	1313	1317	0	13
21043820		09/17/2021	0557	101 NE HARVEY ST, GRIMES	: @CITY HALL - GRIM	CHECKS O	HANIG, KALEM	ADMIN	2021	Sep	FR	5	0558	0602	0606	0	8
21043879		09/17/2021	1215	250 SE DESTINATION DR, GRIMES	: @PIZZA HUT - GRIM	ASSIST	DITTMER, ANDREW	ADMIN	2021	Sep	FR	12	1215	1221	1232	0	17
21044002		09/18/2021	0109	1300 SE LITTLE BEAVER DR, GRIMES		CHECKS O	DAWSON, JOSHUA	ADMIN	2021	Sep	SA	1	0110	0112	0117	0	7
21044197		09/19/2021	1134	1601 SE GATEWAY DR, GRIMES		ADVISED	TURNER, MITCHELL	ADMIN	2021	Sep	SU	11	1136	1140	1144	0	8

Call ID	Case ID	Date	Time	Address	Loc Com	Disposition	Officer Name	How Receive	Year	Month	DOW	Hour	Time Disp	Time Arrive	Time Clear	TS Hour	TS Minute
21044379		09/20/2021	1103	2012 NW KELSEY LYNN CIR, GRIMES		CHECKS O	HAKE, MICHAEL	ADMIN	2021	Sep	MO	11	1104	1112	1121	0	17
21045148		09/24/2021	1659	1305 SW 37TH ST, GRIMES		CHECKS O	OLDRIDGE, ANDREW	ADMIN	2021	Sep	FR	16	1700	1709	1716	0	16
21045229		09/25/2021	0658	1305 SW 37TH ST, GRIMES		EMPLOYEE	ARCURI, CHRISTIE	ADMIN	2021	Sep	SA	6	0704	0711	0713	0	9
21045260		09/25/2021	1116	3910 SE CAPITOL CIR, GRIMES	: @FIRSTCALL CONSTRUCTION - GRIM	ASSIST	ARCURI, CHRISTIE	ADMIN	2021	Sep	SA	11	1117	1117	1119	0	2
21045376		09/26/2021	0041	951 SE GATEWAY DR, GRIMES	: @CASEYS - GRIM	CHECKS O	WARD, GREGORY	ADMIN	2021	Sep	SU	0	0042	0044	0055	0	13
21045510		09/26/2021	2354	2810 SE GRIMES BLVD, GRIMES		ADVISED	RICHARD, JOYCE	ADMIN	2021	Sep	SU	23	2354	2354	0005	0	11
21045610		09/27/2021	1220	1001 SW 4TH CT, GRIMES		CHECKS O	HAKE, MICHAEL	ADMIN	2021	Sep	MO	12	1223	1231	1238	0	15
21046194		09/30/2021	1616	1305 SW 37TH ST, GRIMES		ADVISED	OLDRIDGE, ANDREW	ADMIN	2021	Sep	TH	16	1618	1625	1631	0	13
21046232		09/30/2021	2101	2255 E 1ST ST, GRIMES		ADVISED	CAHILL, DEVAN	ADMIN	2021	Sep	TH	21	2102	2111	2113	0	11
21046240		09/30/2021	2140	2255 E 1ST ST, GRIMES		CHECKS O	CAHILL, DEVAN	ADMIN	2021	Sep	TH	21	2141	2149	2154	0	13
BROADCASTS		Total = 6															
21041540		09/03/2021	2006	2151 SE 11TH ST, GRIMES	: @BOMGAARS - GRIM	ADVISED		ADMIN	2021	Sep	FR	20	2007	2007	2016	0	9

Call ID	Case ID	Date	Time	Address	Loc Com	Disposition	Officer Name	How Receive	Year	Month	DOW	Hour	Time Disp	Time Arrive	Time Clear	TS Hour	TS Minute
21041967		09/06/2021	1645	SE 19TH ST / SE LITTLE BEAVER DR, GRIMES				ANI/ALI	2021	Sep	MO	16	1653	1653	1712	0	19
21042001		09/06/2021	2327	NW 3RD ST / N JAMES ST, GRIMES		UTL	MERRIFIELD, TANNER	ANI/ALI	2021	Sep	MO	23	2327	2331	2338	0	11
21042334		09/08/2021	1922	SE 19TH ST / SE GRIMES BLVD, GRIMES		BROA		ADMIN	2021	Sep	WE	19	1922	1922	1923	0	1
21042948		09/12/2021	1442	421 SE GATEWAY DR, GRIMES	: @DOLLAR GENERAL - GRIM		CAHILL, DEVAN	ANI/ALI	2021	Sep	SU	14	1507	1507	1528	0	21
21044328		09/20/2021	0800	1710 NE GATEWAY CT, GRIMES	: @ASCEND AT HERITAGE - GRIM	INFO		ANI/ALI	2021	Sep	MO	8	0810	0810	0811	0	1
BUILDING		Total = 101															
21041034		09/01/2021	0212	929 SE 19TH ST, GRIMES		CHECKS O	RICHARD, JOYCE	OFFICER	2021	Sep	WE	2	0212	0212	0216	0	4
21041035		09/01/2021	0225	2555 W 1ST ST, GRIMES	: @DALLAS CENTER GRIMES HIGH SCHOOL - GRIM	TOUR	HANIG, KALEM	OFFICER	2021	Sep	WE	2	0225	0225	0231	0	6
21041039		09/01/2021	0246	1889 SE MIEHE DR, GRIMES		CHECKS O	RICHARD, JOYCE	OFFICER	2021	Sep	WE	2	0246	0246	0249	0	3
21041042		09/01/2021	0318	1051 NE GATEWAY DR, GRIMES		CHECKS O	HANIG, KALEM	OFFICER	2021	Sep	WE	3	0318	0318	0323	0	5
21041207		09/01/2021	2242	1650 SE 37TH ST, GRIMES	: @TOYOTA OF DES MOINES - GRIM	CHECKS O	WARD, GREGORY	OFFICER	2021	Sep	WE	22	2242	2242	2250	0	8

Call ID	Case ID	Date	Time	Address	Loc Com	Disposition	Officer Name	How Receive	Year	Month	DOW	Hour	Time Disp	Time Arrive	Time Clear	TS Hour	TS Minute
21041209		09/01/2021	2311	200 N JAMES ST, GRIMES	: @GRIMES LIBRARY - GRIM	CHECKS O	RICHARD, JOYCE	OFFICER	2021	Sep	WE	23	2311	2311	2312	0	1
21041210		09/01/2021	2316	105 E 1ST ST, GRIMES		CHECKS O	RICHARD, JOYCE	OFFICER	2021	Sep	WE	23	2316	2316	2318	0	2
21041212		09/01/2021	2321	129 SW BROOKSIDE DR, GRIMES		CHECKS O	RICHARD, JOYCE	OFFICER	2021	Sep	WE	23	2321	2321	2322	0	1
21041213		09/01/2021	2322	250 SW BROOKSIDE DR, GRIMES		CHECKS O	RICHARD, JOYCE	OFFICER	2021	Sep	WE	23	2322	2322	2324	0	2
21041218		09/02/2021	0010	2401 E 1ST ST, GRIMES		CHECKS O	WARD, GREGORY	OFFICER	2021	Sep	TH	0	0010	0010	0013	0	3
21041229		09/02/2021	0134	1853 SE DESTINATION DR, GRIMES		CHECKS O	RICHARD, JOYCE	OFFICER	2021	Sep	TH	1	0135	0135	0135	0	0
21041230		09/02/2021	0140	512 NE MAIN ST, GRIMES		CHECKS O	WARD, GREGORY	OFFICER	2021	Sep	TH	1	0140	0140	0142	0	2
21041234		09/02/2021	0229	3000 SE ENTERPRISE DR, GRIMES		CHECKS O	WARD, GREGORY	OFFICER	2021	Sep	TH	2	0229	0229	0234	0	5
21041399		09/03/2021	0011	1350 SE GATEWAY DR, GRIMES		CHECKS O	MERRIFIELD, TANNER	OFFICER	2021	Sep	FR	0	0011	0011	0016	0	5
21041441		09/03/2021	0854	3201 SE DESTINATION DR, GRIMES		CHECKS O	DAUTOVIC, MEVLID	OFFICER	2021	Sep	FR	8	0854	0854	0901	0	7
21041574		09/04/2021	0058	2151 SE 11TH ST, GRIMES	: @BOMGAARS - GRIM	CHECKS O	MERRIFIELD, TANNER	OFFICER	2021	Sep	SA	0	0058	0058	0102	0	4
21041590		09/04/2021	0241	109 E 1ST ST, GRIMES		CHECKS O	RICHARD, JOYCE	OFFICER	2021	Sep	SA	2	0241	0241	0243	0	2

Call ID	Case ID	Date	Time	Address	Loc Com	Disposition	Officer Name	How Receive	Year	Month	DOW	Hour	Time Disp	Time Arrive	Time Clear	TS Hour	TS Minute
21041591		09/04/2021	0243	250 SE GATEWAY DR, GRIMES	: @MEDICAP PHARMACY - GRIM	CHECKS O	MERRIFIELD, TANNER	OFFICER	2021	Sep	SA	2	0243	0243	0246	0	3
21041592		09/04/2021	0245	112 NE EWING ST, GRIMES		CHECKS O	RICHARD, JOYCE	OFFICER	2021	Sep	SA	2	0245	0245	0246	0	1
21041612		09/04/2021	0647	2800 SE ENTERPRISE DR, GRIMES	: @NATIONAL PARCEL UNITED WAREHOUSE - GRIM	CHECKS O	DAUTOVIC, MEVLID	OFFICER	2021	Sep	SA	6	0647	0647	0651	0	4
21041614		09/04/2021	0657	4211 SE CAPITOL CIR, GRIMES		CHECKS O	DAUTOVIC, MEVLID	OFFICER	2021	Sep	SA	6	0657	0657	0700	0	3
21041650		09/04/2021	1214	3100 SE ENTERPRISE DR, GRIMES	: @GILLOTTI COMPANIES - GRIM	CHECKS O	DAUTOVIC, MEVLID	OFFICER	2021	Sep	SA	12	1214	1214	1222	0	8
21041686		09/04/2021	1720	410 SE MAIN ST, GRIMES	: @GRIMES COMMUNITY COMPLEX - GRIM	CHECKS O	CAHILL, DEVAN	OFFICER	2021	Sep	SA	17	1720	1720	1724	0	4
21041730		09/04/2021	2338	2055 E 1ST ST, GRIMES	: @ALDI - GRIM	CHECKS O	RANGEL, ALEXANDRIA	OFFICER	2021	Sep	SA	23	2338	2338	2346	0	8
21041762		09/05/2021	0524	1650 SE 37TH ST, GRIMES	: @TOYOTA OF DES MOINES - GRIM	CHECKS O	MERRIFIELD, TANNER	OFFICER	2021	Sep	SU	5	0524	0524	0528	0	4
21041776		09/05/2021	0919	3050 SE ENTERPRISE DR, GRIMES		CHECKS O	DAUTOVIC, MEVLID	OFFICER	2021	Sep	SU	9	0919	0919	0922	0	3

Call ID	Case ID	Date	Time	Address	Loc Com	Disposition	Officer Name	How Receive	Year	Month	DOW	Hour	Time Disp	Time Arrive	Time Clear	TS Hour	TS Minute
21041777		09/05/2021	0922	3100 SE ENTERPRISE DR, GRIMES	: @GILLOTTI COMPANIES - GRIM	CHECKS O	DAUTOVIC, MEVLID	OFFICER	2021	Sep	SU	9	0922	0922	0926	0	4
21041889		09/06/2021	0435	1650 SE 37TH ST, GRIMES	: @TOYOTA OF DES MOINES - GRIM	CHECKS O	MERRIFIELD, TANNER	OFFICER	2021	Sep	MO	4	0435	0435	0445	0	10
21041890		09/06/2021	0451	2555 W 1ST ST, GRIMES	: @DALLAS CENTER GRIMES HIGH SCHOOL - GRIM	TOUR	HANIG, KALEM	OFFICER	2021	Sep	MO	4	0451	0451	0459	0	8
21042009		09/07/2021	0104	2100 SE GATEWAY DR, GRIMES		CHECKS O	MERRIFIELD, TANNER	OFFICER	2021	Sep	TU	1	0104	0104	0110	0	6
21042022		09/07/2021	0258	200 N JAMES ST, GRIMES	: @GRIMES LIBRARY - GRIM	CHECKS O	MERRIFIELD, TANNER	OFFICER	2021	Sep	TU	2	0258	0258	0304	0	6
21042025		09/07/2021	0402	1573 E 1ST ST, GRIMES		CHECKS O	HANIG, KALEM	OFFICER	2021	Sep	TU	4	0402	0402	0416	0	14
21042047		09/07/2021	0752	1335 NE BEAVERBROOKE BLVD, GRIMES	: @LUTHERAN CHURCH OF HOPE	CHECKS O	LOVELL, JACOB	OFFICER	2021	Sep	TU	7	0752	0752	0759	0	7
21042193		09/08/2021	0230	2555 W 1ST ST, GRIMES	: @DALLAS CENTER GRIMES HIGH SCHOOL - GRIM	CHECKS O	HANIG, KALEM	OFFICER	2021	Sep	WE	2	0230	0230	0240	0	10
21042204		09/08/2021	0341	1889 SE MIEHE DR, GRIMES		CHECKS O	RICHARD, JOYCE	OFFICER	2021	Sep	WE	3	0341	0341	0352	0	11

Call ID	Case ID	Date	Time	Address	Loc Com	Disposition	Officer Name	How Receive	Year	Month	DOW	Hour	Time Disp	Time Arrive	Time Clear	TS Hour	TS Minute
21042212		09/08/2021	0505	500 S JAMES ST, GRIMES	: @SOUTH PRAIRIE ELEMENTARY SCHOOL - GRIM	CHECKS O	HANIG, KALEM	OFFICER	2021	Sep	WE	5	0505	0505	0514	0	9
21042248		09/08/2021	0956	1889 SE MIEHE DR, GRIMES		CHECKS O	DAUTOVIC, MEVLID	OFFICER	2021	Sep	WE	9	0956	0956	0959	0	3
21042366		09/08/2021	2311	410 SE MAIN ST, GRIMES	: @GRIMES COMMUNITY COMPLEX - GRIM	CHECKS O	RICHARD, JOYCE	OFFICER	2021	Sep	WE	23	2311	2311	2313	0	2
21042368		09/08/2021	2331	955 SE 28TH ST, GRIMES		CHECKS O	RICHARD, JOYCE	OFFICER	2021	Sep	WE	23	2331	2331	2333	0	2
21042369		09/08/2021	2342	2900 SE GRIMES BLVD, GRIMES		CHECKS O	RICHARD, JOYCE	OFFICER	2021	Sep	WE	23	2342	2342	2344	0	2
21042370		09/08/2021	2344	2555 W 1ST ST, GRIMES	: @DALLAS CENTER GRIMES HIGH SCHOOL - GRIM	CHECKS O	HANIG, KALEM	OFFICER	2021	Sep	WE	23	2344	2344	2354	0	10
21042578		09/10/2021	0718	410 SE MAIN ST, GRIMES	: @GRIMES COMMUNITY COMPLEX - GRIM	CHECKS O	LOVELL, JACOB	OFFICER	2021	Sep	FR	7	0718	0718	0723	0	5
21042739		09/11/2021	0415	1001 S JAMES ST, GRIMES	: @ST PETERS LUTHERAN CHURCH - GRIM	CHECKS O	RICHARD, JOYCE	OFFICER	2021	Sep	SA	4	0415	0415	0420	0	5
21042745		09/11/2021	0536	1300 NE 2ND CT, GRIMES		CHECKS O	WARD, GREGORY	OFFICER	2021	Sep	SA	5	0536	0536	0538	0	2

Call ID	Case ID	Date	Time	Address	Loc Com	Disposition	Officer Name	How Receive	Year	Month	DOW	Hour	Time Disp	Time Arrive	Time Clear	TS Hour	TS Minute
21042750		09/11/2021	0714	2020 SE 44TH CT, GRIMES		CHECKS O	DAUTOVIC, MEVLID	OFFICER	2021	Sep	SA	7	0714	0714	0718	0	4
21042753		09/11/2021	0726	2900 SE DESTINATION DR, GRIMES		CHECKS O	DAUTOVIC, MEVLID	OFFICER	2021	Sep	SA	7	0726	0726	0728	0	2
21042754		09/11/2021	0757	3100 SE ENTERPRISE DR, GRIMES	: @GILLOTTI COMPANIES - GRIM	CHECKS O	DAUTOVIC, MEVLID	OFFICER	2021	Sep	SA	7	0757	0757	0800	0	3
21042767		09/11/2021	1017	301 SE 11TH ST, GRIMES		CHECKS O	DAUTOVIC, MEVLID	OFFICER	2021	Sep	SA	10	1017	1017	1018	0	1
21042907		09/12/2021	0716	3050 SE MIEHE DR, GRIMES	: @MEGA STORAGE GRIMES - GRIM	CHECKS O	DAUTOVIC, MEVLID	OFFICER	2021	Sep	SU	7	0716	0716	0721	0	5
21042910		09/12/2021	0808	3050 SE ENTERPRISE DR, GRIMES		CHECKS O	DAUTOVIC, MEVLID	OFFICER	2021	Sep	SU	8	0808	0808	0809	0	1
21042916		09/12/2021	0915	512 NE MAIN ST, GRIMES		CHECKS O	DAUTOVIC, MEVLID	OFFICER	2021	Sep	SU	9	0915	0915	0921	0	6
21043005		09/13/2021	0018	2555 W 1ST ST, GRIMES	: @DALLAS CENTER GRIMES HIGH SCHOOL - GRIM	CHECKS O	HANIG, KALEM	OFFICER	2021	Sep	MO	0	0018	0018	0024	0	6
21043006		09/13/2021	0034	1220 NE BEAVERBROOKE BLVD, GRIMES		CHECKS O	GOOD, ADAM	OFFICER	2021	Sep	MO	0	0034	0034	0035	0	1
21043008		09/13/2021	0035	1220 NE STATION CRSG, GRIMES		CHECKS O	GOOD, ADAM	OFFICER	2021	Sep	MO	0	0035	0035	0047	0	12
21043243		09/14/2021	0230	3850 SE CAPITOL CIR, GRIMES		CHECKS O	MERRIFIELD, TANNER	OFFICER	2021	Sep	TU	2	0230	0230	0238	0	8

Call ID	Case ID	Date	Time	Address	Loc Com	Disposition	Officer Name	How Receive	Year	Month	DOW	Hour	Time Disp	Time Arrive	Time Clear	TS Hour	TS Minute
21043256		09/14/2021	0426	877 SE 19TH ST, GRIMES	: @MARANATHA BAPTIST CHURCH - GRIM	CHECKS O	HANIG, KALEM	OFFICER	2021	Sep	TU	4	0426	0426	0435	0	9
21043411		09/15/2021	0227	1051 NE GATEWAY DR, GRIMES		CHECKS O	MERRIFIELD, TANNER	OFFICER	2021	Sep	WE	2	0227	0227	0232	0	5
21043414		09/15/2021	0325	500 S JAMES ST, GRIMES	: @SOUTH PRAIRIE ELEMENTARY SCHOOL - GRIM	CHECKS O	HANIG, KALEM	OFFICER	2021	Sep	WE	3	0325	0325	0334	0	9
21043595		09/16/2021	0208	2555 W 1ST ST, GRIMES	: @DALLAS CENTER GRIMES HIGH SCHOOL - GRIM	CHECKS O	HANIG, KALEM	OFFICER	2021	Sep	TH	2	0208	0208	0217	0	9
21043603		09/16/2021	0256	1889 SE MIEHE DR, GRIMES		CHECKS O	RICHARD, JOYCE	OFFICER	2021	Sep	TH	2	0256	0256	0259	0	3
21043605		09/16/2021	0314	1050 SW BROOKSIDE CIR, GRIMES	: @HAWKEYE COMMODITIES - GRIM	CHECKS O	RICHARD, JOYCE	OFFICER	2021	Sep	TH	3	0314	0314	0317	0	3
21043782		09/16/2021	2319	1541 SE 3RD ST, GRIMES	: @HYVEE CLINIC PHARMACY - GRIM	CHECKS O	RICHARD, JOYCE	OFFICER	2021	Sep	TH	23	2319	2319	2321	0	2
21043793		09/17/2021	0105	2380 SE 37TH ST, GRIMES	: @GRIMES CONGREGATION OF JEHOVAHS WITNESSES - GRIM	CHECKS O	RICHARD, JOYCE	OFFICER	2021	Sep	FR	1	0105	0105	0107	0	2

Call ID	Case ID	Date	Time	Address	Loc Com	Disposition	Officer Name	How Receive	Year	Month	DOW	Hour	Time Disp	Time Arrive	Time Clear	TS Hour	TS Minute
21043796		09/17/2021	0116	4151 SE CAPITOL CIR, GRIMES	: @SPRAYER SPECIALTIES - GRIM	CHECKS O	RICHARD, JOYCE	OFFICER	2021	Sep	FR	1	0116	0116	0118	0	2
21043808		09/17/2021	0307	250 SW BROOKSIDE DR, GRIMES		CHECKS O	RICHARD, JOYCE	OFFICER	2021	Sep	FR	3	0307	0307	0309	0	2
21044029		09/18/2021	0732	3100 SE ENTERPRISE DR, GRIMES	: @GILLOTTI COMPANIES - GRIM	CHECKS O	DAUTOVIC, MEVLID	OFFICER	2021	Sep	SA	7	0732	0732	0735	0	3
21044033		09/18/2021	0831	1851 SE MIEHE DR, GRIMES		CHECKS O	DAUTOVIC, MEVLID	OFFICER	2021	Sep	SA	8	0831	0831	0839	0	8
21044036		09/18/2021	0857	1751 SE DESTINATION DR, GRIMES		CHECKS O	DAUTOVIC, MEVLID	OFFICER	2021	Sep	SA	8	0857	0857	0902	0	5
21044168		09/19/2021	0748	955 SE 28TH ST, GRIMES		CHECKS O	DAUTOVIC, MEVLID	OFFICER	2021	Sep	SU	7	0748	0748	0750	0	2
21044170		09/19/2021	0755	3105 SE MIEHE DR, GRIMES	: @JOY RIDE - GRIM	CHECKS O	DAUTOVIC, MEVLID	OFFICER	2021	Sep	SU	7	0755	0755	0758	0	3
21044305		09/20/2021	0424	2300 SE 37TH ST, GRIMES	: @MC ADVANTAGES - GRIM	CHECKS O	SNOOK, MICHAEL	OFFICER	2021	Sep	MO	4	0424	0424	0430	0	6
21044306		09/20/2021	0437	1051 NE GATEWAY DR, GRIMES		CHECKS O	MERRIFIELD, TANNER	OFFICER	2021	Sep	MO	4	0437	0437	0443	0	6
21044312		09/20/2021	0550	3160 SE GRIMES BLVD, GRIMES	: @HICKLIN POWER SPORTS (SUITE 700 A&B) - GRIM	CHECKS O	SNOOK, MICHAEL	OFFICER	2021	Sep	MO	5	0550	0550	0551	0	1

Call ID	Case ID	Date	Time	Address	Loc Com	Disposition	Officer Name	How Receive	Year	Month	DOW	Hour	Time Disp	Time Arrive	Time Clear	TS Hour	TS Minute
21044497		09/21/2021	0115	414 E 1ST ST, GRIMES		CHECKS O	MERRIFIELD, TANNER	OFFICER	2021	Sep	TU	1	0115	0115	0119	0	4
21044500		09/21/2021	0214	2555 W 1ST ST, GRIMES	: @DALLAS CENTER GRIMES HIGH SCHOOL - GRIM	CHECKS O	HANIG, KALEM	OFFICER	2021	Sep	TU	2	0214	0214	0221	0	7
21044505		09/21/2021	0307	2300 SE 37TH ST, GRIMES	: @MC ADVANTAGES - GRIM	CHECKS O	MERRIFIELD, TANNER	OFFICER	2021	Sep	TU	3	0307	0307	0312	0	5
21044671		09/22/2021	0111	2555 W 1ST ST, GRIMES	: @DALLAS CENTER GRIMES HIGH SCHOOL - GRIM	TOUR	HANIG, KALEM	OFFICER	2021	Sep	WE	1	0111	0111	0119	0	8
21044681		09/22/2021	0218	3850 SE CAPITOL CIR, GRIMES		CHECKS O	MERRIFIELD, TANNER	OFFICER	2021	Sep	WE	2	0218	0218	0222	0	4
21044685		09/22/2021	0343	1650 SE 37TH ST, GRIMES	: @TOYOTA OF DES MOINES - GRIM	CHECKS O	MERRIFIELD, TANNER	OFFICER	2021	Sep	WE	3	0343	0343	0348	0	5
21044686		09/22/2021	0416	116 SW BROOKSIDE DR, GRIMES	:EST LL(-93.8059,41.6898)	CHECKS O	HANIG, KALEM	OFFICER	2021	Sep	WE	4	0416	0416	0428	0	12
21044857		09/23/2021	0355	3160 SE GRIMES BLVD, GRIMES	: @HICKLIN POWER SPORTS (SUITE 700 A&B) - GRIM	CHECKS O	MERRIFIELD, TANNER	OFFICER	2021	Sep	TH	3	0355	0355	0400	0	5
21045037		09/24/2021	0256	1850 SE MIEHE DR, GRIMES	: @STORAGE MART - GRIM	INFO	RICHARD, JOYCE	OFFICER	2021	Sep	FR	2	0256	0256	0312	0	16

Call ID	Case ID	Date	Time	Address	Loc Com	Disposition	Officer Name	How Receive	Year	Month	DOW	Hour	Time Disp	Time Arrive	Time Clear	TS Hour	TS Minute
21045045		09/24/2021	0500	1550 SE 19TH ST, GRIMES		CHECKS O	HANIG, KALEM	OFFICER	2021	Sep	FR	5	0500	0500	0513	0	13
21045202		09/25/2021	0035	4500 SW COUNTY LINE RD, GRIMES		CHECKS O	RICHARD, JOYCE	OFFICER	2021	Sep	SA	0	0035	0035	0035	0	0
21045203		09/25/2021	0038	1650 SE 37TH ST, GRIMES	: @TOYOTA OF DES MOINES - GRIM	CHECKS O	HANIG, KALEM	OFFICER	2021	Sep	SA	0	0038	0038	0050	0	12
21045204		09/25/2021	0046	1048 S JAMES ST, GRIMES		CHECKS O	RICHARD, JOYCE	OFFICER	2021	Sep	SA	0	0046	0046	0051	0	5
21045205		09/25/2021	0112	2232 SE GATEWAY DR, GRIMES		TOUR	HANIG, KALEM	OFFICER	2021	Sep	SA	1	0112	0112	0116	0	4
21045236		09/25/2021	0803	3505 SE CROSSROADS DR, GRIMES	: @CONTINENTAL ALARMS - GRIM	CHECKS O	DITTMER, ANDREW	OFFICER	2021	Sep	SA	8	0803	0803	0812	0	9
21045237		09/25/2021	0813	3405 SE CROSSROADS DR, GRIMES	: @CONTINENTAL ALARMS - GRIM	CHECKS O	DITTMER, ANDREW	OFFICER	2021	Sep	SA	8	0813	0813	0814	0	1
21045408		09/26/2021	0745	2200 SE 44TH CT, GRIMES		CHECKS O	DAUTOVIC, MEVLID	OFFICER	2021	Sep	SU	7	0745	0745	0748	0	3
21045509		09/26/2021	2344	2810 SE GRIMES BLVD, GRIMES		ADVISED	RICHARD, JOYCE	OFFICER	2021	Sep	SU	23	2344	2344	0000	0	16
21045515		09/27/2021	0014	2900 SE GRIMES BLVD, GRIMES		CHECKS O	RICHARD, JOYCE	OFFICER	2021	Sep	MO	0	0014	0014	0016	0	2
21045518		09/27/2021	0025	2800 SE DESTINATION DR, GRIMES		CHECKS O	MERRIFIELD, TANNER	OFFICER	2021	Sep	MO	0	0025	0025	0035	0	10

Call ID	Case ID	Date	Time	Address	Loc Com	Disposition	Officer Name	How Receive	Year	Month	DOW	Hour	Time Disp	Time Arrive	Time Clear	TS Hour	TS Minute
21045530		09/27/2021	0246	410 SE MAIN ST, GRIMES	: @GRIMES COMMUNITY COMPLEX - GRIM	CHECKS O	MERRIFIELD, TANNER	OFFICER	2021	Sep	MO	2	0246	0246	0308	0	22
21045710		09/28/2021	0059	1820 SE MIEHE DR, GRIMES		CHECKS O	RICHARD, JOYCE	OFFICER	2021	Sep	TU	0	0059	0059	0102	0	3
21045720		09/28/2021	0407	1650 SE 37TH ST, GRIMES	: @TOYOTA OF DES MOINES - GRIM	CHECKS O	MERRIFIELD, TANNER	OFFICER	2021	Sep	TU	4	0407	0407	0413	0	6
21045895		09/29/2021	0053	116 SW BROOKSIDE DR, GRIMES		CHECKS O	HANIG, KALEM	OFFICER	2021	Sep	WE	0	0053	0053	0059	0	6
21045903		09/29/2021	0308	480 SE GATEWAY DR, GRIMES	: @DOLLAR TREE - GRIM	CHECKS O	MERRIFIELD, TANNER	OFFICER	2021	Sep	WE	3	0308	0308	0311	0	3
21046085		09/30/2021	0039	3600 SE DESTINATION DR, GRIMES		CHECKS O	HANIG, KALEM	OFFICER	2021	Sep	TH	0	0039	0039	0052	0	13
21046088		09/30/2021	0148	SW COUNTY LINE RD, GRIMES	:EST LL(-93.8144,41.6785)	CHECKS O	HANIG, KALEM	OFFICER	2021	Sep	TH	1	0148	0148	0159	0	11
21046100		09/30/2021	0336	500 S JAMES ST, GRIMES	: @SOUTH PRAIRIE ELEMENTARY SCHOOL - GRIM	CHECKS O	MERRIFIELD, TANNER	OFFICER	2021	Sep	TH	3	0336	0336	0346	0	10
BURG		Total = 4															
21043381	21006862	09/14/2021	2038	308 SE MAIN ST, GRIMES		CASE	OLDRIDGE, ANDREW	ADMIN	2021	Sep	TU	20	2038	2042	2242	2	4
21044719	21007094	09/22/2021	0923	2210 N JAMES ST, GRIMES		ADVISED	DITTMER, ANDREW	ADMIN	2021	Sep	WE	9	0925	0934	0957	0	32

Call ID	Case ID	Date	Time	Address	Loc Com	Disposition	Officer Name	How Receive	Year	Month	DOW	Hour	Time Disp	Time Arrive	Time Clear	TS Hour	TS Minute
21045076		09/24/2021	0934	1250 SE 11TH ST, GRIMES	: @MEADOWLARK PLACE APARTMENTS - GRIM	ADVISED	DITTMER, ANDREW	ADMIN	2021	Sep	FR	9	1010	1018	1042	0	32
21046064	21007321	09/29/2021	2154	3600 SE GLENSTONE DR, GRIMES		CASE	OLDRIDGE, ANDREW	ANI/ALI	2021	Sep	WE	21	2155	2158	2354	1	59
BUSVIOL		Total = 8															
21041286	21006530	09/02/2021	0928	255 SW JAZZWOOD DR, GRIMES		CITATION	DAUTOVIC, MEVLID	ADMIN	2021	Sep	TH	9	0928	0933	1040	1	12
21041482	21006568	09/03/2021	1428	255 SW JAZZWOOD DR, GRIMES		CASE	CAHILL, DEVAN	ADMIN	2021	Sep	FR	14	1433	1525	1615	1	42
21042434		09/09/2021	0919	255 SW JAZZWOOD DR, GRIMES		ASSIST	DAUTOVIC, MEVLID	ADMIN	2021	Sep	TH	9	0922	0928	0949	0	27
21042489	21006734	09/09/2021	1628	255 SW JAZZWOOD DR, GRIMES		CASE	CAHILL, DEVAN	ADMIN	2021	Sep	TH	16	1629	1646	1830	2	1
21044541	21007071	09/21/2021	0920	255 SW JAZZWOOD DR, GRIMES		CITATION	ARCURI, CHRISTIE	ADMIN	2021	Sep	TU	9	0922	0942	1432	5	10
21044721		09/22/2021	0940	255 SW JAZZWOOD DR, GRIMES		ADVISED	TURNER, MITCHELL	ADMIN	2021	Sep	WE	9	0943	0953	1030	0	47
21044740	21007099	09/22/2021	1130	2555 W 1ST ST, GRIMES	: @DALLAS CENTER GRIMES HIGH SCHOOL - GRIM	CITATION	TURNER, MITCHELL	OFFICER	2021	Sep	WE	11	1130	1130	1202	0	32
21044892	21007114	09/23/2021	0928	2555 W 1ST ST, GRIMES	: @DALLAS CENTER GRIMES HIGH SCHOOL - GRIM	CITATION	DITTMER, ANDREW	ADMIN	2021	Sep	TH	9	0930	0937	1015	0	45

Call ID	Case ID	Date	Time	Address	Loc Com	Disposition	Officer Name	How Receive	Year	Month	DOW	Hour	Time Disp	Time Arrive	Time Clear	TS Hour	TS Minute
CHINA		Total = 5															
21042424		09/09/2021	0810	607 SE EWING ST, GRIMES		UTL	HAKE, MICHAEL	ADMIN	2021	Sep	TH	8	0810	0817	0817	0	7
21043153	21006826	09/13/2021	1509	2555 W 1ST ST, GRIMES	: @DALLAS CENTER GRIMES HIGH SCHOOL - GRIM	ADVISED	LOWRY, STEVEN	ADMIN	2021	Sep	MO	15	1536	1546	1625	0	49
21043189		09/13/2021	1835	155 SW MAPLEWOOD DR, GRIMES	: @GRIMES PARK APARTMENTS - GRIM	ADVISED	OLDRIDGE, ANDREW	ADMIN	2021	Sep	MO	18	1846	1849	1859	0	13
21043318	21006847	09/14/2021	1223	605 SE GATEWAY DR, GRIMES		CASE	DITTMER, ANDREW	ANI/ALI	2021	Sep	TU	12	1224	1232	1312	0	48
21045412		09/26/2021	0806	1900-B N JAMES ST, GRIMES		ASSIST	DAUTOVIC, MEVLID	ADMIN	2021	Sep	SU	8	0807	0812	0821	0	14
COMMFIRE		Total = 11															
21041914		09/06/2021	1027	251 SE GATEWAY CIR, GRIMES	: @AMERICINN - GRIM	ADVISED	TURNER, MITCHELL	ADMIN	2021	Sep	MO	10	1028	1029	1032	0	4
21043026	21006797	09/13/2021	0445	2316 SE 9TH LN, GRIMES	:RESERVE AT DESTINATION POINT	CHECKS O	GOOD, ADAM	ADMIN	2021	Sep	MO	4	0445	0452	0538	0	53
21043415		09/15/2021	0336	4185 SE BEISSER DR, GRIMES	: METRO WASTE	ASSIST	HANIG, KALEM	ADMIN	2021	Sep	WE	3	0338	0341	0357	0	19
21044371		09/20/2021	1034	1255 SE 28TH ST, GRIMES				ADMIN	2021	Sep	MO	10	1039	1039	1039	0	0

Call ID	Case ID	Date	Time	Address	Loc Com	Disposition	Officer Name	How Receive	Year	Month	DOW	Hour	Time Disp	Time Arrive	Time Clear	TS Hour	TS Minute
21044459		09/20/2021	1754	2555 W 1ST ST, GRIMES	: @DALLAS CENTER GRIMES HIGH SCHOOL - GRIM		LOWRY, STEVEN	ADMIN	2021	Sep	MO	17	1755	1757	1802	0	7
21045138		09/24/2021	1618	551 SE GATEWAY DR, GRIMES	: @LATITUDE LOFTS - GRIM	ASSIST	OLDRIDGE, ANDREW	ANI/ALI	2021	Sep	FR	16	1619	1620	1638	0	19
21045585		09/27/2021	0951	801 E 1ST ST, GRIMES	: @KUM & GO - GRIM	CHECKS O	HAKE, MICHAEL	ADMIN	2021	Sep	MO	9	0952	0955	0957	0	5
21045658		09/27/2021	1652	2555 W 1ST ST, GRIMES	: @DALLAS CENTER GRIMES HIGH SCHOOL - GRIM	ASSIST	CAHILL, DEVAN	ADMIN	2021	Sep	MO	16	1655	1659	1708	0	13
21045797		09/28/2021	1353	2300 SE 9TH LN, GRIMES		CHECKS O	WHITE, KURT	ADMIN	2021	Sep	TU	13	1356	1401	1402	0	6
21046028		09/29/2021	1708	3705 SE BEISSER DR, GRIMES	: @BEISSER LUMBER - GRIM	ADVISED	JACKSON, WADE	ADMIN	2021	Sep	WE	17	1713	1713	1717	0	4
21046242		09/30/2021	2159	2555 W 1ST ST, GRIMES	: @DALLAS CENTER GRIMES HIGH SCHOOL - GRIM	ASSIST	OLDRIDGE, ANDREW	ADMIN	2021	Sep	TH	21	2200	2200	2204	0	4
DEBRIS		Total = 5															
21041069		09/01/2021	0840	4200-B SE GRIMES BLVD, GRIMES		UTL	DITTMER, ANDREW	ADMIN	2021	Sep	WE	8	0841	0841	0852	0	11
21041618		09/04/2021	0722	W 1ST ST / NW BROOKSIDE DR, GRIMES		ASSIST	DAUTOVIC, MEVLID	OFFICER	2021	Sep	SA	7	0722	0722	0726	0	4

Call ID	Case ID	Date	Time	Address	Loc Com	Disposition	Officer Name	How Receive	Year	Month	DOW	Hour	Time Disp	Time Arrive	Time Clear	TS Hour	TS Minute
21042338		09/08/2021	1929	200 SW BROOKSIDE DR, GRIMES	: @KENNYBROOK VILLAGE - GRIM	ADVISED	CAHILL, DEVAN	ANI/ALI	2021	Sep	WE	19	1937	1937	1937	0	0
21044325		09/20/2021	0743	SE 37TH ST / SE CAPITOL CIR, GRIMES		ASSIST	DAUTOVIC, MEVLID	OFFICER	2021	Sep	MO	7	0743	0743	0745	0	2
21044369		09/20/2021	1029	1500-B E 1ST ST, GRIMES		UTL	TURNER, MITCHELL	ADMIN	2021	Sep	MO	10	1100	1118	1122	0	22
DISPUTE		Total = 38															
21041115		09/01/2021	1311	603 SE DOVETAIL RD, GRIMES		ASSIST	DAUTOVIC, MEVLID	ADMIN	2021	Sep	WE	13	1311	1314	1409	0	58
21041322		09/02/2021	1311	SE 5TH ST / SE CEDARWOOD DR, GRIMES		ASSIST	DAUTOVIC, MEVLID	ANI/ALI	2021	Sep	TH	13	1313	1314	1329	0	16
21041387		09/02/2021	2141	155 SW MAPLEWOOD DR, GRIMES	: @GRIMES PARK APARTMENTS - GRIM	ADVISED	CAHILL, DEVAN	ADMIN	2021	Sep	TH	21	2141	2146	2208	0	27
21041527	21006576	09/03/2021	1840	1000 SE 11TH ST, GRIMES	: @MEADOWLAR K PLACE APARTMENTS - GRIM	ARREST	LOWRY, STEVEN	ADMIN	2021	Sep	FR	18	1859	1908	2110	2	11
21041533		09/03/2021	1921	1900 SE 28TH ST, GRIMES	: @PARK VIEW VILLAGE MOBILE HOME PARK - GRIM	ADVISED	LOWRY, STEVEN	ANI/ALI	2021	Sep	FR	19	1941	1946	2007	0	26
21041828		09/05/2021	1658	SE 11TH ST / SE SHAWVER DR, GRIMES		BROA	LOWRY, STEVEN	ANI/ALI	2021	Sep	SU	16	1701	1709	1720	0	19

Call ID	Case ID	Date	Time	Address	Loc Com	Disposition	Officer Name	How Receive	Year	Month	DOW	Hour	Time Disp	Time Arrive	Time Clear	TS Hour	TS Minute
21041942		09/06/2021	1308	2404 SE VICTORY DR, GRIMES		UTL	WARD, GREGORY	ADMIN	2021	Sep	MO	13	1309	1311	1314	0	5
21042121	21006664	09/07/2021	1613	360 SE GATEWAY DR, GRIMES	: @OAK CROSSING APARTMENTS - GRIM	CASE	OLDRIDGE, ANDREW	ADMIN	2021	Sep	TU	16	1614	1618	1646	0	32
21042159		09/07/2021	1936	204 NE 22ND CIR, GRIMES		ADVISED	LOWRY, STEVEN	ADMIN	2021	Sep	TU	19	1936	1942	2030	0	54
21042277		09/08/2021	1257	104 NW 8TH ST, GRIMES		ADVISED	HAKE, MICHAEL	ADMIN	2021	Sep	WE	12	1258	1308	1340	0	42
21042323		09/08/2021	1759	109 NW PRAIRIE CREEK DR, GRIMES		ADVISED	OLDRIDGE, ANDREW	ADMIN	2021	Sep	WE	17	1800	1806	1849	0	49
21042486		09/09/2021	1556	308 SE MAIN ST, GRIMES		ADVISED	CAHILL, DEVAN	ADMIN	2021	Sep	TH	15	1557	1559	1609	0	12
21042551	21006738	09/10/2021	0019	204 SE MAIN ST, GRIMES	: @STEVIE CS - GRIM	CASE	SCHUTTE, ROBERT	ANI/ALI	2021	Sep	FR	0	0020	0021	0333	3	13
21042565	21006741	09/10/2021	0410	509 NE 5TH ST, GRIMES		CASE	DAWSON, JOSHUA	ANI/ALI	2021	Sep	FR	4	0411	0414	0510	0	59
21042693	21006761	09/10/2021	1902	109 NE 2ND ST, GRIMES		CASE	NYSTROM, KIRSTEN	ADMIN	2021	Sep	FR	19	1912	1917	1952	0	40
21042822		09/11/2021	1721	1000 SE 11TH ST, GRIMES	: @MEADOWLAR K PLACE APARTMENTS - GRIM	ADVISED	CAHILL, DEVAN	ANI/ALI	2021	Sep	SA	17	1721	1723	1803	0	42
21043104		09/13/2021	1124	1006 SW 4TH CT, GRIMES		ADVISED	TURNER, MITCHELL	ADMIN	2021	Sep	MO	11	1125	1147	1147	0	22

Call ID	Case ID	Date	Time	Address	Loc Com	Disposition	Officer Name	How Receive	Year	Month	DOW	Hour	Time Disp	Time Arrive	Time Clear	TS Hour	TS Minute
21043396		09/14/2021	2330	1305 SW 10TH LN, GRIMES		ADVISED	HANIG, KALEM	ADMIN	2021	Sep	TU	23	2331	2334	2350	0	19
21043745	21006933	09/16/2021	1808	2808 NE CHERRY CT, GRIMES		ADVISED	CAHILL, DEVAN	ADMIN	2021	Sep	TH	18	1810	1815	1900	0	50
21043757	21006936	09/16/2021	1913	551 SE GATEWAY DR, GRIMES	: @LATITUDE LOFTS - GRIM,302	CASE	CAHILL, DEVAN	ANI/ALI	2021	Sep	TH	19	1913	1917	1954	0	41
21044063	21006979	09/18/2021	1433	1101 SE 9TH CT, GRIMES		CASE	CAHILL, DEVAN	ANI/ALI	2021	Sep	SA	14	1436	1442	1522	0	46
21044143	21006987	09/19/2021	0104	317 SE JACOB ST, GRIMES	: @BROOKSIDE APARTMENTS - GRIM	CASE	MERRIFIELD, TANNER	ANI/ALI	2021	Sep	SU	1	0104	0105	0132	0	28
21044194		09/19/2021	1126	NE 10TH ST / NE GATEWAY DR, GRIMES		ADVISED	TURNER, MITCHELL	ANI/ALI	2021	Sep	SU	11	1127	1133	1140	0	13
21044465		09/20/2021	1841	310 SE GATEWAY DR, GRIMES	: @OAK CROSSING APARTMENTS - GRIM	ASSIST	CAPPELLE, JACOB	ANI/ALI	2021	Sep	MO	18	1841	1846	1907	0	26
21044623		09/21/2021	1707	935 SE SILKWOOD LN, GRIMES	: @RESERVE AT DESTINATION PLACE - GRIM	ADVISED	TART, JASON	ADMIN	2021	Sep	TU	17	1710	1725	1818	1	8
21044644		09/21/2021	2014	310 SE GATEWAY DR, GRIMES	: @OAK CROSSING APARTMENTS - GRIM	ADVISED	OLDRIDGE, ANDREW	ANI/ALI	2021	Sep	TU	20	2016	2021	2025	0	9

Call ID	Case ID	Date	Time	Address	Loc Com	Disposition	Officer Name	How Receive	Year	Month	DOW	Hour	Time Disp	Time Arrive	Time Clear	TS Hour	TS Minute
21044808		09/22/2021	1909	1250 SE 11TH ST, GRIMES	: @MEADOWLARK PLACE APARTMENTS - GRIM	ADVISED	LOWRY, STEVEN	ANI/ALI	2021	Sep	WE	19	1911	1914	1918	0	7
21044822	21007110	09/22/2021	2103	105 NE 23RD CT, GRIMES		CASE	OLDRIDGE, ANDREW	ADMIN	2021	Sep	WE	21	2103	2109	2141	0	38
21045078		09/24/2021	0945	601 NW 10TH CIR, GRIMES		ADVISED	ARCURI, CHRISTIE	ADMIN	2021	Sep	FR	9	0951	1002	1009	0	18
21045089		09/24/2021	1038	310 SE GATEWAY DR, GRIMES	: @OAK CROSSING APARTMENTS - GRIM	ASSIST	DAUTOVIC, MEVLID	ADMIN	2021	Sep	FR	10	1106	1108	1130	0	24
21045090		09/24/2021	1039	401 SE MAIN ST, GRIMES		CANCELEV		ADMIN	2021	Sep	FR	10	0000	0000	1042	0	0
21045347		09/25/2021	2045	2150 E 1ST ST, GRIMES	: @WALMART - GRIM	ADVISED	ARNOLD, BRYCE	ADMIN	2021	Sep	SA	20	2047	2052	2100	0	13
21045612	21007237	09/27/2021	1235	109 NW PRAIRIE CREEK DR, GRIMES		ASSIST	TURNER, MITCHELL	ANI/ALI	2021	Sep	MO	12	1237	1242	1329	0	52
21045635	21007250	09/27/2021	1447	308 SE MAIN ST, GRIMES		ASSIST	LOWRY, STEVEN	ADMIN	2021	Sep	MO	14	1450	1452	1726	2	36
21045944		09/29/2021	0933	612 NW CALISTA CT, GRIMES		ADVISED	SHREFFLER, HIEU	ADMIN	2021	Sep	WE	9	0939	0942	0946	0	7
21046135		09/30/2021	0854	875 SE GATEWAY DR, GRIMES		ADVISED	DITTMER, ANDREW	ADMIN	2021	Sep	TH	8	0859	0903	0928	0	29
21046170		09/30/2021	1319	1305 NE HERITAGE DR, GRIMES		ASSIST	BENTLEY, SCOTT	ADMIN	2021	Sep	TH	13	1321	1406	1419	0	58

Call ID	Case ID	Date	Time	Address	Loc Com	Disposition	Officer Name	How Receive	Year	Month	DOW	Hour	Time Disp	Time Arrive	Time Clear	TS Hour	TS Minute
21046219		09/30/2021	1944	607 SE EWING ST, GRIMES		ADVISED	OLDRIDGE, ANDREW	ANI/ALI	2021	Sep	TH	19	1946	1950	2013	0	27
DOMESTIC		Total = 26															
21041404	21006551	09/03/2021	0059	721 E 1ST ST, GRIMES	: @PRIME & CROWN - GRIM	CASE	RICHARD, JOYCE	OFFICER	2021	Sep	FR	0	0059	0059	0211	1	12
21041544		09/03/2021	2055	1601 E 1ST ST, GRIMES	: @CULVERS - GRIM	ADVISED	CAHILL, DEVAN	ANI/ALI	2021	Sep	FR	20	2055	2059	2110	0	15
21042305		09/08/2021	1600	401 SE MAIN ST, GRIMES		ADVISED	OLDRIDGE, ANDREW	ADMIN	2021	Sep	WE	16	1623	1623	1656	0	33
21042454		09/09/2021	1130	1880 SE PRINCETON DR, GRIMES	: @KUM & GO - GRIM	ASSIST	DAUTOVIC, MEVLID	ANI/ALI	2021	Sep	TH	11	1132	1136	1151	0	19
21042619		09/10/2021	1116	401 SE MAIN ST, GRIMES		ADVISED	LOVELL, JACOB	ADMIN	2021	Sep	FR	11	1116	1124	1205	0	49
21042682	21006758	09/10/2021	1803	215 NW CALISTA CT, GRIMES		CASE	CAHILL, DEVAN	ANI/ALI	2021	Sep	FR	18	1803	1809	1851	0	48
21042692	21006760	09/10/2021	1901	308 SE MAIN ST, GRIMES		ASSIST	MCATEE, JESSE	ADMIN	2021	Sep	FR	19	1902	1905	2025	1	23
21042799	21006768	09/11/2021	1511	1355 SE 6TH ST, GRIMES		ADVISED	CAHILL, DEVAN	ADMIN	2021	Sep	SA	15	1513	1515	1548	0	35
21042984		09/12/2021	2000	310 NE EWING ST, GRIMES		ADVISED	CAHILL, DEVAN	ADMIN	2021	Sep	SU	20	2000	2005	2017	0	17
21043014	21006795	09/13/2021	0154	3004 SE WEATHERSTONE ST, GRIMES		ASSIST	GOOD, ADAM	ADMIN	2021	Sep	MO	1	0155	0200	0302	1	7

Call ID	Case ID	Date	Time	Address	Loc Com	Disposition	Officer Name	How Receive	Year	Month	DOW	Hour	Time Disp	Time Arrive	Time Clear	TS Hour	TS Minute
21043023		09/13/2021	0318	3004 SE WEATHERSTONE ST, GRIMES		ASSIST	GOOD, ADAM	ADMIN	2021	Sep	MO	3	0319	0324	0418	0	59
21043144	21006825	09/13/2021	1447	551 SE GATEWAY DR, GRIMES	: @LATITUDE LOFTS - GRIM,213	CASE	LOWRY, STEVEN	ADMIN	2021	Sep	MO	14	1448	1452	1553	1	5
21043345		09/14/2021	1512	813 SE 10TH LN, GRIMES		ASSIST	OLDRIDGE, ANDREW	ADMIN	2021	Sep	TU	15	1512	1515	1537	0	25
21043515		09/15/2021	1608	209 NW 8TH ST, GRIMES	: @NORTHWAY APARTMENTS - GRIM	ASSIST	LOWRY, STEVEN	ADMIN	2021	Sep	WE	16	1610	1615	1653	0	43
21043841		09/17/2021	0846	716 SE ROSEWOOD LN, GRIMES		CHECKS O	DITTMER, ANDREW	ADMIN	2021	Sep	FR	8	0847	0854	0908	0	21
21044005	21006969	09/18/2021	0147	310 SE GATEWAY DR, GRIMES	: @OAK CROSSING APARTMENTS - GRIM	CASE	DAWSON, JOSHUA	ANI/ALI	2021	Sep	SA	1	0147	0151	0210	0	23
21044009	21006970	09/18/2021	0215	1710 NE GATEWAY CT, GRIMES	: @ASCEND AT HERITAGE - GRIM	ARREST	NYSTROM, KIRSTEN	ANI/ALI	2021	Sep	SA	2	0215	0218	0334	1	19
21044279	21007002	09/19/2021	2250	551 SE GATEWAY DR, GRIMES	: @LATITUDE LOFTS - GRIM	CASE	MERRIFIELD, TANNER	ANI/ALI	2021	Sep	SU	22	2250	2253	2355	1	5
21044366		09/20/2021	1022	875 SE GATEWAY DR, GRIMES		ADVISED	DAUTOVIC, MEVLID	ADMIN	2021	Sep	MO	10	1024	1033	1119	0	55
21044645		09/21/2021	2017	310 SE GATEWAY DR, GRIMES	: @OAK CROSSING APARTMENTS - GRIM	DUPNCAN		ANI/ALI	2021	Sep	TU	20	0000	0000	2017	0	0

Call ID	Case ID	Date	Time	Address	Loc Com	Disposition	Officer Name	How Receive	Year	Month	DOW	Hour	Time Disp	Time Arrive	Time Clear	TS Hour	TS Minute
21045088		09/24/2021	1031	401 SE MAIN ST, GRIMES		ASSIST	ARCURI, CHRISTIE	ANI/ALI	2021	Sep	FR	10	1032	1044	1141	1	9
21045109		09/24/2021	1315	109 NW PRAIRIE CREEK DR, GRIMES		CHECKS O	ARCURI, CHRISTIE	ADMIN	2021	Sep	FR	13	1318	1323	1344	0	26
21045372	21007192	09/25/2021	2355	1120 SE 11TH ST, GRIMES	: @MEADOWLAR K PLACE APARTMENTS - GRIM	ASSIST	WONG, CHONG	ANI/ALI	2021	Sep	SA	23	2355	2358	0044	0	49
21045380	21007193	09/26/2021	0052	514 N JAMES ST, GRIMES		CASE	ZEBEDEE, MATTHEW	ANI/ALI	2021	Sep	SU	0	0054	0059	0206	1	12
21045847		09/28/2021	1837	701 SE SILKWOOD LN, GRIMES		ADVISED	CAHILL, DEVAN	ADMIN	2021	Sep	TU	18	1856	1905	1914	0	18
21046216	21007345	09/30/2021	1903	701 SE SILKWOOD LN, GRIMES		CASE	OLDRIDGE, ANDREW	ADMIN	2021	Sep	TH	19	1905	1914	2002	0	57
DPQ		Total = 13															
21041844		09/05/2021	2057	613 NE 7TH ST, GRIMES		ADVISED	CAPPELLE, JACOB	ADMIN	2021	Sep	SU	20	2059	2059	2106	0	7
21042705		09/10/2021	2215	310 SE GATEWAY DR, GRIMES	: @OAK CROSSING APARTMENTS - GRIM	TOUR		ANI/ALI	2021	Sep	FR	22	0000	0000	2216	0	0
21042849		09/11/2021	2027	1650 NE BEAVERBROOKE BLVD, GRIMES	: @CASEYS - GRIM	ADVISED	CAHILL, DEVAN	OFFICER	2021	Sep	SA	20	2027	2027	2034	0	7
21043190		09/13/2021	1840	SW KENNYBROOK DR / SW MAPLEWOOD DR, GRIMES		DUPNCAN		ADMIN	2021	Sep	MO	18	0000	0000	1840	0	0

Call ID	Case ID	Date	Time	Address	Loc Com	Disposition	Officer Name	How Receive	Year	Month	DOW	Hour	Time Disp	Time Arrive	Time Clear	TS Hour	TS Minute
21044266		09/19/2021	2040	1250 SE 11TH ST, GRIMES	: @MEADOWLAR K PLACE APARTMENTS - GRIM	UTL	LOWRY, STEVEN	ADMIN	2021	Sep	SU	20	2040	2045	2048	0	8
21044474		09/20/2021	1948	1250 SE 11TH ST, GRIMES	: @MEADOWLAR K PLACE APARTMENTS - GRIM	CHECKS O	LOWRY, STEVEN	ADMIN	2021	Sep	MO	19	2001	2007	2009	0	8
21044478		09/20/2021	2110	2416 SE 7TH LN, GRIMES		ADVISED	CAHILL, DEVAN	ADMIN	2021	Sep	MO	21	2110	2116	2120	0	10
21045342		09/25/2021	2003	2500 SE 37TH ST, GRIMES	: @CUTTYS CAMPGROUND - GRIM	CHECKS O	OLDRIDGE, ANDREW	ADMIN	2021	Sep	SA	20	2006	2018	2031	0	25
21045383		09/26/2021	0114	1104 NE JACOB ST, GRIMES		TOUR	WARD, GREGORY	ADMIN	2021	Sep	SU	1	0117	0117	0118	0	1
21045391		09/26/2021	0217	NE 12TH ST / NE JACOB ST, GRIMES		ADVISED	RICHARD, JOYCE	ADMIN	2021	Sep	SU	2	0218	0223	0228	0	10
21045400		09/26/2021	0408	240 S JAMES ST, GRIMES	: @GRIMES PARK APARTMENTS - GRIM	CANCEL	WARD, GREGORY	ADMIN	2021	Sep	SU	4	0408	0416	0436	0	28
21045865		09/28/2021	2034	2416 SE 7TH LN, GRIMES		CHECKS O	CAHILL, DEVAN	ADMIN	2021	Sep	TU	20	2034	2059	2101	0	27
21046235		09/30/2021	2117	2416 SE 7TH LN, GRIMES		UTL	OLDRIDGE, ANDREW	ADMIN	2021	Sep	TH	21	2118	2125	2128	0	10

Call ID	Case ID	Date	Time	Address	Loc Com	Disposition	Officer Name	How Receive	Year	Month	DOW	Hour	Time Disp	Time Arrive	Time Clear	TS Hour	TS Minute
FIGHT		Total = 2															
21042854	21006772	09/11/2021	2046	721 E 1ST ST, GRIMES	: @PRIME & CROWN - GRIM	CASE	CAHILL, DEVAN	ANI/ALI	2021	Sep	SA	20	2047	2048	2338	2	51
21044276	21007001	09/19/2021	2233	2150 E 1ST ST, GRIMES	: @WALMART - GRIM	CASE	MERRIFIELD, TANNER	ANI/ALI	2021	Sep	SU	22	2233	2236	2246	0	13
FOLLOW		Total = 28															
21041173		09/01/2021	1755	2808 NE CHERRY CT, GRIMES		ADVISED	CAHILL, DEVAN	OFFICER	2021	Sep	WE	17	1755	1755	1802	0	7
21042223		09/08/2021	0725	4400 W 1ST ST, GRIMES		SUPP	HAKE, MICHAEL	ADMIN	2021	Sep	WE	7	0727	0738	0818	0	51
21042473		09/09/2021	1435	3789 SE GRIMES BLVD, GRIMES	:EST LL(-93.7745,41.6579)	ASSIST	OLDRIDGE, ANDREW	OFFICER	2021	Sep	TH	14	1435	1435	1438	0	3
21042579	21006743	09/10/2021	0719	824 SW BEECHWOOD LN, GRIMES		CASE	DAUTOVIC, MEVLID	OFFICER	2021	Sep	FR	7	0719	0719	0732	0	13
21043101		09/13/2021	1115	2328 NW GABUS DR, GRIMES		ASSIST	TURNER, MITCHELL	OFFICER	2021	Sep	MO	11	1115	1115	1125	0	10
21043181		09/13/2021	1756	1355 SE 6TH ST, GRIMES		ADVISED	LOWRY, STEVEN	ADMIN	2021	Sep	MO	17	1756	1801	1811	0	15
21043185		09/13/2021	1830	908 SW MAPLEWOOD DR, GRIMES		CASE	LOWRY, STEVEN	OFFICER	2021	Sep	MO	18	1830	1830	1945	1	15
21043192		09/13/2021	1910	551 SE GATEWAY DR, GRIMES	: @LATITUDE LOFTS - GRIM	CASE	OLDRIDGE, ANDREW	OFFICER	2021	Sep	MO	19	1910	1910	1919	0	9

Call ID	Case ID	Date	Time	Address	Loc Com	Disposition	Officer Name	How Receive	Year	Month	DOW	Hour	Time Disp	Time Arrive	Time Clear	TS Hour	TS Minute
21043923		09/17/2021	1556	215 NW CALISTA CT, GRIMES		ADVISED	CAHILL, DEVAN	OFFICER	2021	Sep	FR	15	1556	1556	1559	0	3
21044049		09/18/2021	1153	1310 SW 19TH ST, GRIMES		EXCHANGE	ARCURI, CHRISTIE	OFFICER	2021	Sep	SA	11	1153	1153	1209	0	16
21044225		09/19/2021	1538	804 SE CROSSINGS LN, GRIMES		SUPP	CAHILL, DEVAN	OFFICER	2021	Sep	SU	15	1538	1538	1552	0	14
21044461		09/20/2021	1815	2150 E 1ST ST, GRIMES	: @WALMART - GRIM	ADVISED	CAHILL, DEVAN	OFFICER	2021	Sep	MO	18	1815	1815	1820	0	5
21044568		09/21/2021	1220	2860 SE GRIMES BLVD, GRIMES		CASE	TURNER, MITCHELL	ADMIN	2021	Sep	TU	12	1238	1302	1302	0	24
21044579		09/21/2021	1324	351 NE GATEWAY DR, GRIMES	: @HYVEE - GRIM		SADLER, JASON	OFFICER	2021	Sep	TU	13	1324	1324	1342	0	18
21044611		09/21/2021	1603	1208 NW 4TH CT, GRIMES		ASSIST		OFFICER	2021	Sep	TU	16	1603	1603	1703	1	0
21044640		09/21/2021	1956	809 NW CHARLOTTE CT, GRIMES		CITATION	OLDRIDGE, ANDREW	ADMIN	2021	Sep	TU	19	2001	2007	2016	0	15
21044730		09/22/2021	1041	223 SE MAIN ST, GRIMES		ADVISED	SADLER, JASON	OFFICER	2021	Sep	WE	10	1041	1041	1056	0	15
21045106	21007145	09/24/2021	1300	101 NE HARVEY ST, GRIMES	: @CITY HALL - GRIM	ADVISED	WORRALL, BRITTANY	OFFICER	2021	Sep	FR	13	1300	1300	1318	0	18
21045115		09/24/2021	1346	112 N JAMES ST, GRIMES		EXCHANGE	ARCURI, CHRISTIE	OFFICER	2021	Sep	FR	13	1346	1346	1424	0	38

Call ID	Case ID	Date	Time	Address	Loc Com	Disposition	Officer Name	How Receive	Year	Month	DOW	Hour	Time Disp	Time Arrive	Time Clear	TS Hour	TS Minute
21045328		09/25/2021	1838	2150 E 1ST ST, GRIMES	: @WALMART - GRIM	CHECKS O	CAHILL, DEVAN	OFFICER	2021	Sep	SA	18	1838	1838	1859	0	21
21045770		09/28/2021	1041	2555 W 1ST ST, GRIMES	: @DCG HIGH SCHOOL - GRIM	ADVISED	POHLMAN, JOHN	OFFICER	2021	Sep	TU	10	1041	1041	1207	1	26
21045963		09/29/2021	1040	1101 SE GATEWAY DR, GRIMES			SADLER, JASON	OFFICER	2021	Sep	WE	10	1040	1040	1050	0	10
21045979		09/29/2021	1220	255 SW JAZZWOOD DR, GRIMES		ADVISED	DITTMER, ANDREW	OFFICER	2021	Sep	WE	12	1220	1220	1235	0	15
21046074		09/29/2021	2325	3600 SE GLENSTONE DR, GRIMES		ADVISED	MERRIFIELD, TANNER	ADMIN	2021	Sep	WE	23	2326	2326	2329	0	3
21046158		09/30/2021	1148	351 NE GATEWAY DR, GRIMES	: @HYVEE - GRIM	ADVISED	SADLER, JASON	OFFICER	2021	Sep	TH	11	1148	1148	1207	0	19
21046162		09/30/2021	1248	3700-B SE CAPITOL CIR, GRIMES		ADVISED	DITTMER, ANDREW	OFFICER	2021	Sep	TH	12	1248	1248	1249	0	1
21046189		09/30/2021	1534	200 S JAMES ST, GRIMES	: @JOHNSTON GRIMES FIRE STATION 37 - GRIM	CITATION	CAHILL, DEVAN	ADMIN	2021	Sep	TH	15	2113	2113	2123	0	10
21046210		09/30/2021	1827	200 NE 24TH CT, GRIMES		UTL	OLDRIDGE, ANDREW	OFFICER	2021	Sep	TH	18	1827	1827	1832	0	5
FOUND		Total = 6															
21041139	21006538	09/01/2021	1512	2250 E 1ST ST, GRIMES		CASE	CAHILL, DEVAN	OFFICER	2021	Sep	WE	15	1512	1512	1318	22	6
21041193		09/01/2021	2059	1900 SE 37TH ST, GRIMES	: @QT - GRIM	CHECKS O	CAHILL, DEVAN	OFFICER	2021	Sep	WE	20	2059	2059	2111	0	12

Call ID	Case ID	Date	Time	Address	Loc Com	Disposition	Officer Name	How Receive	Year	Month	DOW	Hour	Time Disp	Time Arrive	Time Clear	TS Hour	TS Minute
21042230		09/08/2021	0819	2200 NE LITTLE BEAVER DR, GRIMES		ADVISED	DAUTOVIC, MEVLID	ADMIN	2021	Sep	WE	8	0823	0827	0858	0	35
21042440	21006721	09/09/2021	0941	305 NW 8TH ST, GRIMES		CASE	DAUTOVIC, MEVLID	ADMIN	2021	Sep	TH	9	1045	1046	1115	0	30
21043125		09/13/2021	1324	951 SE GATEWAY DR, GRIMES	: @CASEYS - GRIM	ASSIST	WHITE, KURT	OFFICER	2021	Sep	MO	13	1324	1324	1354	0	30
21043474	21006878	09/15/2021	1223	2150 E 1ST ST, GRIMES	: @WALMART - GRIM	CASE	DITTMER, ANDREW	ADMIN	2021	Sep	WE	12	1224	1229	1349	1	25
FRAUD		Total = 3															
21042327		09/08/2021	1816	1740 NE GATEWAY CT, GRIMES		ADVISED	CARRANZA, EDWIN	ADMIN	2021	Sep	WE	18	1831	1831	1832	0	1
21043097	21006809	09/13/2021	1105	1005 NE CYPRESS CIR, GRIMES		CASE	WHITE, KURT	ADMIN	2021	Sep	MO	11	1106	1118	1118	0	12
21044742		09/22/2021	1134	2250 E 1ST ST, GRIMES		ADVISED	DITTMER, ANDREW	ADMIN	2021	Sep	WE	11	1136	1139	1148	0	12
HARASS		Total = 5															
21044098		09/18/2021	1917	2150 E 1ST ST, GRIMES	: @WALMART - GRIM	UTL	CAHILL, DEVAN	ADMIN	2021	Sep	SA	19	1920	1925	1930	0	10
21044473	21007049	09/20/2021	1945	401 SE MAIN ST, GRIMES		CASE	CAHILL, DEVAN	ADMIN	2021	Sep	MO	19	1958	2008	2030	0	32
21045569	21007219	09/27/2021	0850	250 W 1ST ST, GRIMES	: @STATE FARM - GRIM	CASE	TURNER, MITCHELL	ADMIN	2021	Sep	MO	8	0901	0907	0928	0	27

Call ID	Case ID	Date	Time	Address	Loc Com	Disposition	Officer Name	How Receive	Year	Month	DOW	Hour	Time Disp	Time Arrive	Time Clear	TS Hour	TS Minute
21045821	21007277	09/28/2021	1550	410 SE 4TH ST, GRIMES	: @DALLAS PARK APARTMENTS - GRIM	CASE	CAHILL, DEVAN	ADMIN	2021	Sep	TU	15	1701	1701	1701	0	0
21046014	21007315	09/29/2021	1526	403 W 1ST ST, GRIMES	: @PARKVIEW APARTMENTS - GRIM	CASE	OLDRIDGE, ANDREW	ADMIN	2021	Sep	WE	15	1526	1551	1623	0	57
HAZMAT		Total = 1															
21041666		09/04/2021	1354	901 NW CALISTA DR, GRIMES		ASSIST	TURNER, MITCHELL	ANI/ALI	2021	Sep	SA	13	1355	1401	1409	0	14
HITRUN		Total = 7															
21042111	21006663	09/07/2021	1501	301 SE 11TH ST, GRIMES		CASE	OLDRIDGE, ANDREW	ADMIN	2021	Sep	TU	15	1503	1511	1542	0	39
21042497	21006733	09/09/2021	1723	SE 11TH ST / SE TRAIL RIDGE RD, GRIMES		CASE	OLDRIDGE, ANDREW	ANI/ALI	2021	Sep	TH	17	1724	1732	1741	0	17
21044333	21007009	09/20/2021	0809	2555 W 1ST ST, GRIMES	: @DALLAS CENTER GRIMES HIGH SCHOOL - GRIM	CASE	DAUTOVIC, MEVLID	ANI/ALI	2021	Sep	MO	8	0810	0814	0913	1	3
21045119	21007147	09/24/2021	1421	3155 SE MIEHE DR, GRIMES	: @HEARTLAND HEATING & COOLING (SUITE 1) - GRIM	CASE	OLDRIDGE, ANDREW	ADMIN	2021	Sep	FR	14	1424	1426	1505	0	41
21045250	21007171	09/25/2021	1011	2150 E 1ST ST, GRIMES	: @WALMART - GRIM	CASE	DITTMER, ANDREW	ADMIN	2021	Sep	SA	10	1012	1016	1120	1	8
21045604	21007234	09/27/2021	1137	SE 11TH ST / SE GRIMES BLVD, GRIMES		ASSIST	LOVELL, JACOB	ADMIN	2021	Sep	MO	11	1138	1144	1237	0	59

Call ID	Case ID	Date	Time	Address	Loc Com	Disposition	Officer Name	How Receive	Year	Month	DOW	Hour	Time Disp	Time Arrive	Time Clear	TS Hour	TS Minute
21045659		09/27/2021	1706	2555 W 1ST ST, GRIMES	: @DCG HIGH SCHOOL - GRIM	ADVISED	LOWRY, STEVEN	ADMIN	2021	Sep	MO	17	1726	1726	1730	0	4
INCOMP		Total = 9															
21042939		09/12/2021	1312	200 SW BROOKSIDE DR, GRIMES	: @KENNYBROOK VILLAGE - GRIM	EMPLOYEE	TURNER, MITCHELL	ANI/ALI	2021	Sep	SU	13	1312	1321	1327	0	15
21043477		09/15/2021	1232	351 NE GATEWAY DR, GRIMES	: @HYVEE - GRIM	CHECKS O	TURNER, MITCHELL	ADMIN	2021	Sep	WE	12	1233	1237	1240	0	7
21043625		09/16/2021	0741	2512 NE PARK DR, GRIMES		ADVISED		ANI/ALI	2021	Sep	TH	7	0742	0742	0742	0	0
21043897		09/17/2021	1349	1000 SE 19TH ST, GRIMES		CHECKS O	DAUTOVIC, MEVLID	ANI/ALI	2021	Sep	FR	13	1350	1354	1357	0	7
21044330		09/20/2021	0800	101 SE DESTINATION DR, GRIMES	: @GRIMES FAMILY PHYSICIANS - GRIM	CHECKS O	TURNER, MITCHELL	ANI/ALI	2021	Sep	MO	8	0802	0805	0805	0	3
21044889		09/23/2021	0911	351 NE GATEWAY DR, GRIMES	: @HYVEE - GRIM	CHECKS O	TURNER, MITCHELL	ADMIN	2021	Sep	TH	9	0912	0915	0918	0	6
21045599		09/27/2021	1107	1300 SE GATEWAY DR, GRIMES		CHECKS O	HAKE, MICHAEL	ADMIN	2021	Sep	MO	11	1107	1117	1121	0	14
21045660		09/27/2021	1718	351 SE GATEWAY DR, GRIMES	: @FAREWAY - GRIM	EMPLOYEE	CAHILL, DEVAN	ADMIN	2021	Sep	MO	17	1725	1732	1739	0	14
21045771		09/28/2021	1045	1006 NE 16TH ST, GRIMES		ADVISED	WHITE, KURT	ANI/ALI	2021	Sep	TU	10	1047	1050	1057	0	10

Call ID	Case ID	Date	Time	Address	Loc Com	Disposition	Officer Name	How Receive	Year	Month	DOW	Hour	Time Disp	Time Arrive	Time Clear	TS Hour	TS Minute
INFO		Total = 14															
21041431		09/03/2021	0756	W 1ST ST / NW BROOKSIDE DR, GRIMES		ASSIST	DAUTOVIC, MEVLID	ADMIN	2021	Sep	FR	7	2147	2147	2157	0	10
21042158		09/07/2021	1935	SE GRIMES BLVD / HWY 141 NB OFF RMP, GRIMES		ADVISED		ADMIN	2021	Sep	TU	19	0542	0542	0617	0	35
21042581		09/10/2021	0734	500-B SE LITTLE BEAVER DR, GRIMES		CHECKS O	LOVELL, JACOB	ADMIN	2021	Sep	FR	7	1744	1744	1757	0	13
21043073		09/13/2021	0956	NE BEAVERBROOKE BLVD / NE GRIMES BLVD, GRIMES		CHECKS O	RULLMAN, JEFFREY	ADMIN	2021	Sep	MO	9	0957	0957	1012	0	15
21043333		09/14/2021	1400	308 NW 8TH ST, GRIMES		UTL	LOWRY, STEVEN	ADMIN	2021	Sep	TU	14	1424	1446	1501	0	37
21043397		09/14/2021	2352	1250 SE 11TH ST, GRIMES	: @MEADOWLARK PLACE APARTMENTS - GRIM	INFO		ADMIN	2021	Sep	TU	23	2353	2353	0153	2	0
21043403		09/15/2021	0033	551 SE GATEWAY DR, GRIMES	: @LATITUDE LOFTS - GRIM	INFO		ADMIN	2021	Sep	WE	0	0039	0039	0153	1	14
21043405		09/15/2021	0053	115 SW MAPLEWOOD DR, GRIMES		INFO		ADMIN	2021	Sep	WE	0	0053	0053	0153	1	0
21043765		09/16/2021	2017	4401 W 1ST ST, GRIMES		INFO	BERRY, ALLISON	ADMIN	2021	Sep	TH	20	2018	2031	2044	0	26
21044378	21007031	09/20/2021	1101	801 E 1ST ST, GRIMES	: @KUM & GO - GRIM	ADVISED	DAUTOVIC, MEVLID	ADMIN	2021	Sep	MO	11	1115	1238	1330	2	15
21044527		09/21/2021	0808	3600 SE GLENSTONE DR, GRIMES		ADVISED	TURNER, MITCHELL	ADMIN	2021	Sep	TU	8	0808	0809	1244	4	36

Call ID	Case ID	Date	Time	Address	Loc Com	Disposition	Officer Name	How Receive	Year	Month	DOW	Hour	Time Disp	Time Arrive	Time Clear	TS Hour	TS Minute
21045134		09/24/2021	1559	935 SE SILKWOOD LN, GRIMES	: @RESERVE AT DESTINATION PLACE - GRIM	ADVISED	OLDRIDGE, ANDREW	ADMIN	2021	Sep	FR	15	1603	1603	1606	0	3
21045407		09/26/2021	0729	701 SE DOVETAIL RD, GRIMES		INFO	DAUTOVIC, MEVLID	ADMIN	2021	Sep	SU	7	0730	0730	0735	0	5
21046061		09/29/2021	2050	E 1ST ST / HWY 141 SB OFF RMP, GRIMES		ADVISED		ADMIN	2021	Sep	WE	20	2309	2309	0604	6	55
INTOX		Total = 1															
21041735	21006601	09/05/2021	0017	3000 SE GRIMES BLVD, GRIMES	: @FOOD DEPOT - GRIM	ADVISED	RANGEL, ALEXANDRIA	ANI/ALI	2021	Sep	SU	0	0019	0021	0421	100	2
INVESTIG		Total = 5															
21042285		09/08/2021	1352	404 SW HICKORY GLN, GRIMES		ADVISED	HAKE, MICHAEL	ADMIN	2021	Sep	WE	13	1354	1405	1406	0	12
21042358		09/08/2021	2128	704 NE 8TH ST, GRIMES		CHECKS O	CAHILL, DEVAN	ADMIN	2021	Sep	WE	21	2129	2129	2139	0	10
21042518		09/09/2021	2024	1301 SE GATEWAY DR, GRIMES	: @AMAZON HUB - GRIM	NODP	CAHILL, DEVAN	ADMIN	2021	Sep	TH	20	2027	2027	2036	0	9
21042544		09/09/2021	2352	2501 SE 10TH LN, GRIMES		CHECKS O	DAWSON, JOSHUA	ANI/ALI	2021	Sep	TH	23	2352	0004	0010	0	18
21045872		09/28/2021	2108	815 SE 10TH LN, GRIMES		ASSIST	LOWRY, STEVEN	ANI/ALI	2021	Sep	TU	21	2109	2113	2123	0	14
KEYS		Total = 13															
21041707		09/04/2021	2040	408 SE TRAIL RIDGE RD, GRIMES		ASSIST	CAHILL, DEVAN	ADMIN	2021	Sep	SA	20	2043	2043	2053	0	10

Call ID	Case ID	Date	Time	Address	Loc Com	Disposition	Officer Name	How Receive	Year	Month	DOW	Hour	Time Disp	Time Arrive	Time Clear	TS Hour	TS Minute
21041835		09/05/2021	1854	721 E 1ST ST, GRIMES	: @PRIME & CROWN - GRIM	ASSIST	CAPPELLE, JACOB	ADMIN	2021	Sep	SU	18	1900	1900	1907	0	7
21041932		09/06/2021	1218	300 NE DESTINATION DR, GRIMES	: @MENARDS - GRIM	CHECKS O	WARD, GREGORY	ANI/ALI	2021	Sep	MO	12	1221	1227	1231	0	10
21042675		09/10/2021	1704	2150 E 1ST ST, GRIMES	: @WALMART - GRIM	ASSIST	CAHILL, DEVAN	ADMIN	2021	Sep	FR	17	1705	1710	1713	0	8
21043739		09/16/2021	1739	2250 E 1ST ST, GRIMES		ASSIST	BERRY, ALLISON	ADMIN	2021	Sep	TH	17	1740	1745	1751	0	11
21044224		09/19/2021	1536	210 NW 10TH CIR, GRIMES		ASSIST	LOWRY, STEVEN	ADMIN	2021	Sep	SU	15	1537	1537	1552	0	15
21044565		09/21/2021	1207	NE 16TH ST / NE CEDARWOOD DR, GRIMES		ADVISED	TURNER, MITCHELL	ADMIN	2021	Sep	TU	12	1214	1214	1226	0	12
21044743		09/22/2021	1139	2351 E 1ST ST, GRIMES	: @KWIK STAR - GRIM	ADVISED	HADSALL, MATTHEW	ANI/ALI	2021	Sep	WE	11	1144	1144	1152	0	8
21044803		09/22/2021	1828	251 SE GATEWAY CIR, GRIMES	: @AMERICINN - GRIM	ASSIST	OLDRIDGE, ANDREW	ADMIN	2021	Sep	WE	18	1829	1838	1838	0	9
21045117		09/24/2021	1411	2055 E 1ST ST, GRIMES	: @ALDI - GRIM	ADVISED	DAUTOVIC, MEVLID	ANI/ALI	2021	Sep	FR	14	1415	1418	1433	0	18
21045294		09/25/2021	1510	951 SE GATEWAY DR, GRIMES	: @CASEYS - GRIM	CANCELEV	OLDRIDGE, ANDREW	ADMIN	2021	Sep	SA	15	0000	0000	1530	0	0

Call ID	Case ID	Date	Time	Address	Loc Com	Disposition	Officer Name	How Receive	Year	Month	DOW	Hour	Time Disp	Time Arrive	Time Clear	TS Hour	TS Minute
21045706		09/27/2021	2335	1300 SE GATEWAY DR, GRIMES		ASSIST	MERRIFIELD, TANNER	ANI/ALI	2021	Sep	MO	23	2335	2341	2350	0	15
21045799		09/28/2021	1400	1601 E 1ST ST, GRIMES	: @CULVERS - GRIM	ADVISED	TURNER, MITCHELL	ADMIN	2021	Sep	TU	14	1403	1404	1412	0	9
LMV		Total = 4															
21042090		09/07/2021	1127	300 NE DESTINATION DR, GRIMES	: @MENARDS - GRIM	ADVISED	AIKEN, JAMIE	OFFICER	2021	Sep	TU	11	1127	1127	1139	0	12
21042536		09/09/2021	2231	2150 E 1ST ST, GRIMES	: @WALMART - GRIM	ADVISED	RICHARD, JOYCE	ANI/ALI	2021	Sep	TH	22	2238	2244	2320	0	42
21044101		09/18/2021	1928	804 SE CROSSINGS LN, GRIMES		CASE	HOMEISTER, WESLEY	ADMIN	2021	Sep	SA	19	1931	1937	2031	1	0
21045008	21007134	09/23/2021	2209	101 SE 5TH ST, GRIMES		ASSIST	BARBER, TREVOR	ANI/ALI	2021	Sep	TH	22	2210	2213	2233	0	23
MENTAL		Total = 7															
21041830	21006614	09/05/2021	1728	2808 NE CHERRY CT, GRIMES		CASE	COPIC, CHRISTOPHER	ANI/ALI	2021	Sep	SU	17	1747	1747	1825	0	38
21041965	21006635	09/06/2021	1635	2808 NE CHERRY CT, GRIMES		CASE	OLDRIDGE, ANDREW	ANI/ALI	2021	Sep	MO	16	1636	1643	1743	1	7
21042947	21006789	09/12/2021	1439	2808 NE CHERRY CT, GRIMES		ASSIST	CAHILL, DEVAN	ANI/ALI	2021	Sep	SU	14	1440	1444	1500	0	20
21043149		09/13/2021	1456	2808 NE CHERRY CT, GRIMES		DISREGAR	ARNOLD, BRYCE	ADMIN	2021	Sep	MO	14	1504	1504	1536	0	32

Call ID	Case ID	Date	Time	Address	Loc Com	Disposition	Officer Name	How Receive	Year	Month	DOW	Hour	Time Disp	Time Arrive	Time Clear	TS Hour	TS Minute
21043390		09/14/2021	2213	1720 NE GATEWAY CT, GRIMES	: @ASCEND AT HERITAGE - GRIM	BROA		ANI/ALI	2021	Sep	TU	22	2217	2217	2234	0	17
21044253	21006998	09/19/2021	1913	2808 NE CHERRY CT, GRIMES		ASSIST	CAHILL, DEVAN	ANI/ALI	2021	Sep	SU	19	1913	1921	2009	0	56
21045666	21007255	09/27/2021	1807	2808 NE CHERRY CT, GRIMES		ASSIST	CAHILL, DEVAN	ANI/ALI	2021	Sep	MO	18	1807	1808	1853	0	46
MESSAGE		Total = 12															
21041114		09/01/2021	1311	603 SE DOVETAIL RD, GRIMES		DUPNCAN		ADMIN	2021	Sep	WE	13	0000	0000	1312	0	0
21042656		09/10/2021	1527	E 1ST ST / N JAMES ST, GRIMES		ADVISED	BERRY, ALLISON	ADMIN	2021	Sep	FR	15	1527	1527	1539	0	12
21043087		09/13/2021	1029	1120 SE 11TH ST, GRIMES	: @MEADOWLAR K PLACE APARTMENTS - GRIM	ADVISED	WHITE, KURT	ADMIN	2021	Sep	MO	10	1030	1031	1050	0	20
21044042		09/18/2021	1015	2409 SE COVENANT DR, GRIMES		SUPP	ARCURI, CHRISTIE	ADMIN	2021	Sep	SA	10	1016	1105	1118	1	2
21045147		09/24/2021	1655	200 S JAMES ST, GRIMES	: @JGFD 37,COMMAND	CANCEL		ADMIN	2021	Sep	FR	16	1655	1655	1656	0	1
21045402	21007198	09/26/2021	0445	240 S JAMES ST, GRIMES	: @GRIMES PARK APARTMENTS - GRIM	ASSIST	RICHARD, JOYCE	ADMIN	2021	Sep	SU	4	0445	0453	0648	2	3
21045532		09/27/2021	0328	1740 NE GATEWAY CT, GRIMES		ADVISED	RICHARD, JOYCE	ANI/ALI	2021	Sep	MO	3	0329	0329	0406	0	37

Call ID	Case ID	Date	Time	Address	Loc Com	Disposition	Officer Name	How Receive	Year	Month	DOW	Hour	Time Disp	Time Arrive	Time Clear	TS Hour	TS Minute
21045734		09/28/2021	0702	240 S JAMES ST, GRIMES	: @GRIMES PARK APARTMENTS - GRIM:PC72			ADMIN	2021	Sep	TU	7	0712	0712	0712	0	0
21045879		09/28/2021	2204	240 S JAMES ST, GRIMES	: @GRIMES PARK APARTMENTS - GRIM	TOUR	LOWRY, STEVEN	ADMIN	2021	Sep	TU	22	2205	2205	2217	0	12
21045978	21007305	09/29/2021	1212	403 W 1ST ST, GRIMES	: @PARKVIEW APARTMENTS - GRIM	CASE	TURNER, MITCHELL	ADMIN	2021	Sep	WE	12	1213	1213	1312	0	59
21046118		09/30/2021	0734	240 S JAMES ST, GRIMES	: @GRIMES PARK APARTMENTS - GRIM	ADVISED	TURNER, MITCHELL	ADMIN	2021	Sep	TH	7	0734	0735	0741	0	7
21046230		09/30/2021	2058	1900 SE 37TH ST, GRIMES	: @QT - GRIM,38	DUPNCAN		ADMIN	2021	Sep	TH	20	0000	0000	2113	0	0
MISC		Total = 6															
21041142		09/01/2021	1528	2500 SE 37TH ST, GRIMES	: @CUTTYS CAMPGROUND - GRIM	ASSIST	OLDRIDGE, ANDREW	OFFICER	2021	Sep	WE	15	1528	1528	1538	0	10
21041155		09/01/2021	1624	120 SE JACOB ST, GRIMES		ASSIST	OLDRIDGE, ANDREW	OFFICER	2021	Sep	WE	16	1624	1624	1632	0	8
21041165		09/01/2021	1709	875 SE GATEWAY DR, GRIMES		ADVISED	OLDRIDGE, ANDREW	OFFICER	2021	Sep	WE	17	1709	1709	1715	0	6
21043115	21006813	09/13/2021	1217	E 1ST ST / HWY 141 SB OFF RMP, GRIMES		CASE	TURNER, MITCHELL	ADMIN	2021	Sep	MO	12	1217	1222	1308	0	51

Call ID	Case ID	Date	Time	Address	Loc Com	Disposition	Officer Name	How Receive	Year	Month	DOW	Hour	Time Disp	Time Arrive	Time Clear	TS Hour	TS Minute
21043357		09/14/2021	1605	2555 W 1ST ST, GRIMES	: @DALLAS CENTER GRIMES HIGH SCHOOL - GRIM	ADVISED	LOWRY, STEVEN	OFFICER	2021	Sep	TU	16	1605	1605	1624	0	19
21044245		09/19/2021	1732	209 SE MAIN ST, GRIMES	: @OLD SCHOOL PINBALL & ARCADE - GRIM	ASSIST	LOWRY, STEVEN	OFFICER	2021	Sep	SU	17	1732	1732	1741	0	9
MISSING		Total = 4															
21043963		09/17/2021	2021	601 SE DOVETAIL RD, GRIMES		ADVISED	CAHILL, DEVAN	ANI/ALI	2021	Sep	FR	20	2023	2028	2035	0	12
21044355		09/20/2021	0955	609 NE OAKHURST DR, GRIMES		ASSIST	TURNER, MITCHELL	ADMIN	2021	Sep	MO	9	0955	0959	1045	0	50
21044981	21007132	09/23/2021	1829	1120 SE 11TH ST, GRIMES	: @MEADOWLAR K PLACE APARTMENTS - GRIM	CASE	OLDRIDGE, ANDREW	ANI/ALI	2021	Sep	TH	18	1857	1905	2149	2	52
21045170	21007163	09/24/2021	2012	605 SE GATEWAY DR, GRIMES		ASSIST	LOWRY, STEVEN	ANI/ALI	2021	Sep	FR	20	2013	2015	2108	0	55
NARC		Total = 2															
21041169		09/01/2021	1723	705 SE SILKWOOD LN, GRIMES		ADVISED	OLDRIDGE, ANDREW	ADMIN	2021	Sep	WE	17	1727	1730	1739	0	12
21044657		09/21/2021	2305	551 SE GATEWAY DR, GRIMES	: @LATITUDE LOFTS - GRIM	UTL	HANIG, KALEM	ADMIN	2021	Sep	TU	23	2306	2309	2317	0	11
OPEN		Total = 3															
21042897		09/12/2021	0326	1820 SE MIEHE DR, GRIMES		CHECKS O	RANGEL, ALEXANDRIA	OFFICER	2021	Sep	SU	3	0326	0326	0342	0	16

Call ID	Case ID	Date	Time	Address	Loc Com	Disposition	Officer Name	How Receive	Year	Month	DOW	Hour	Time Disp	Time Arrive	Time Clear	TS Hour	TS Minute
21045031		09/24/2021	0228	2800 SE DESTINATION DR, GRIMES		CHECKS O	RICHARD, JOYCE	OFFICER	2021	Sep	FR	2	0228	0228	0244	0	16
21045195		09/24/2021	2349	4105 SE BEISSER DR, GRIMES		CHECKS O	HANIG, KALEM	OFFICER	2021	Sep	FR	23	2349	2349	2355	0	6
PARK		Total = 16															
21041526		09/03/2021	1839	301 SE 11TH ST, GRIMES		CHECKS O	CAHILL, DEVAN	ADMIN	2021	Sep	FR	18	2016	2016	2020	0	4
21041703		09/04/2021	1935	100-B SW HICKORY GLN, GRIMES		ADVISED	CAHILL, DEVAN	ADMIN	2021	Sep	SA	19	1936	1959	2011	0	35
21042010		09/07/2021	0106	1337 NW 8TH ST, GRIMES		CITATION	HANIG, KALEM	OFFICER	2021	Sep	TU	1	0106	0106	0115	0	9
21042128		09/07/2021	1639	1105 NW NORTON ST, GRIMES		ASSIST	OLDRIDGE, ANDREW	ADMIN	2021	Sep	TU	16	1640	1702	1702	0	22
21042139		09/07/2021	1738	1006 NE 21ST ST, GRIMES		CHECKS O	OLDRIDGE, ANDREW	ADMIN	2021	Sep	TU	17	1738	1747	1748	0	10
21042221		09/08/2021	0721	NW 7TH ST / N JAMES ST, GRIMES		ADVISED	DAUTOVIC, MEVLID	ADMIN	2021	Sep	WE	7	0726	0731	0732	0	6
21042296		09/08/2021	1510	1805 NW 8TH ST, GRIMES		WARNING	CAHILL, DEVAN	OFFICER	2021	Sep	WE	15	1510	1510	1515	0	5
21042425		09/09/2021	0817	104 NE 7TH CT, GRIMES		ADVISED	HAKE, MICHAEL	ADMIN	2021	Sep	TH	8	0821	0821	0833	0	12
21042621		09/10/2021	1126	900 NE 14TH ST, GRIMES		ADVISED	LOVELL, JACOB	ADMIN	2021	Sep	FR	11	1149	1155	1203	0	14
21042642		09/10/2021	1359	246 NE LITTLE BEAVER DR, GRIMES		ADVISED	DAUTOVIC, MEVLID	OFFICER	2021	Sep	FR	13	1359	1359	1407	0	8

Call ID	Case ID	Date	Time	Address	Loc Com	Disposition	Officer Name	How Receive	Year	Month	DOW	Hour	Time Disp	Time Arrive	Time Clear	TS Hour	TS Minute
21042908		09/12/2021	0723	3000 BLK SE MIEHE DR, GRIMES		CITATION	DAUTOVIC, MEVLID	OFFICER	2021	Sep	SU	7	0723	0723	0732	0	9
21043532		09/15/2021	1742	400-B SE 17TH CT, GRIMES		ADVISED	LOWRY, STEVEN	ADMIN	2021	Sep	WE	17	1743	1749	1755	0	12
21043947		09/17/2021	1824	150-B NE LITTLE BEAVER DR, GRIMES		ADVISED	CAHILL, DEVAN	OFFICER	2021	Sep	FR	18	1824	1824	1837	0	13
21044166		09/19/2021	0720	1000 SE 11TH ST, GRIMES	: @MEADOWLARK PLACE APARTMENTS - GRIM	CITATION	DAUTOVIC, MEVLID	OFFICER	2021	Sep	SU	7	0720	0720	0728	0	8
21044524		09/21/2021	0746	NW 11TH ST / N JAMES ST, GRIMES		ADVISED	TURNER, MITCHELL	ADMIN	2021	Sep	TU	7	0750	0757	0805	0	15
21045221		09/25/2021	0501	2921 NE BRENTWOOD CIR, GRIMES		CITATION	HANIG, KALEM	OFFICER	2021	Sep	SA	5	0501	0501	0511	0	10
POSS		Total = 1															
21042092	21006655	09/07/2021	1138	2555 W 1ST ST, GRIMES	: @DALLAS CENTER GRIMES HIGH SCHOOL - GRIM	ADVISED	TURNER, MITCHELL	ADMIN	2021	Sep	TU	11	1141	1143	1236	0	55
PUBLIC		Total = 22															
21041060		09/01/2021	0721	500 S JAMES ST, GRIMES	: @SOUTH PRAIRIE ELEMENTARY SCHOOL - GRIM	ASSIST	DAUTOVIC, MEVLID	OFFICER	2021	Sep	WE	7	0721	0721	0804	0	43
21041318		09/02/2021	1234	109 SE 6TH ST, GRIMES		ASSIST	DAUTOVIC, MEVLID	OFFICER	2021	Sep	TH	12	1234	1234	1235	0	1

Call ID	Case ID	Date	Time	Address	Loc Com	Disposition	Officer Name	How Receive	Year	Month	DOW	Hour	Time Disp	Time Arrive	Time Clear	TS Hour	TS Minute
21041706		09/04/2021	2020	1835 SE GRIMES BLVD, GRIMES		ADVISED	CAHILL, DEVAN	OFFICER	2021	Sep	SA	20	2020	2020	2021	0	1
21041818		09/05/2021	1449	1900 SE 37TH ST, GRIMES	: @QUIK TRIP - GRIM	CHECKS O	LOWRY, STEVEN	ADMIN	2021	Sep	SU	14	1456	1512	1521	0	25
21042076		09/07/2021	1023	639 SE EWING ST, GRIMES		ADVISED	DITTMER, ANDREW	ADMIN	2021	Sep	TU	10	1025	1029	1128	1	3
21042376		09/09/2021	0049	932 SW PRESCOTT LN, GRIMES		ASSIST	RICHARD, JOYCE	ANI/ALI	2021	Sep	TH	0	0050	0057	0114	0	24
21042457		09/09/2021	1201	1000 SE 19TH ST, GRIMES		ASSIST	DAUTOVIC, MEVLID	ANI/ALI	2021	Sep	TH	12	1203	1210	1220	0	17
21042507		09/09/2021	1834	1700 NE GATEWAY CT, GRIMES	: @ASCEND AT HERITAGE - GRIM	CHECKS O	CAHILL, DEVAN	OFFICER	2021	Sep	TH	18	1834	1834	1840	0	6
21042809		09/11/2021	1604	1355 SE 6TH ST, GRIMES		ADVISED	CAHILL, DEVAN	ADMIN	2021	Sep	SA	16	1606	1606	1621	0	15
21042830		09/11/2021	1913	308 SE MAIN ST, GRIMES		ASSIST	JACKSON, WADE	OFFICER	2021	Sep	SA	19	1913	1913	1957	0	44
21042957		09/12/2021	1603	421 SE GATEWAY DR, GRIMES	: @DOLLAR GENERAL - GRIM	ASSIST	CAHILL, DEVAN	OFFICER	2021	Sep	SU	16	1603	1603	1608	0	5
21043558		09/15/2021	2101	403 W 1ST ST, GRIMES	: @PARKVIEW APARTMENTS - GRIM	ADVISED	LOWRY, STEVEN	ADMIN	2021	Sep	WE	21	2108	2129	2156	0	48
21044138		09/19/2021	0024	317 SE JACOB ST, GRIMES	: @BROOKSIDE APARTMENTS - GRIM	ADVISED	LOWRY, STEVEN	OFFICER	2021	Sep	SU	0	0024	0024	0038	0	14

Call ID	Case ID	Date	Time	Address	Loc Com	Disposition	Officer Name	How Receive	Year	Month	DOW	Hour	Time Disp	Time Arrive	Time Clear	TS Hour	TS Minute
21044419		09/20/2021	1429	1880 SE PRINCETON DR, GRIMES	: @KUM & GO - GRIM	ASSIST	DAUTOVIC, MEVLID	OFFICER	2021	Sep	MO	14	1429	1429	1434	0	5
21044467		09/20/2021	1901	1500-B N JAMES ST, GRIMES		ASSIST	LOWRY, STEVEN	OFFICER	2021	Sep	MO	19	1901	1901	1901	0	0
21044672		09/22/2021	0117	705 SE 13TH ST, GRIMES		INFO	MERRIFIELD, TANNER	ANI/ALI	2021	Sep	WE	1	0119	0123	0135	0	16
21044972		09/23/2021	1750	410 SE MAIN ST, GRIMES	: @GRIMES COMMINTY CENTER - GRIM	ADVISED	LOWRY, STEVEN	OFFICER	2021	Sep	TH	17	1750	1750	1804	0	14
21045059		09/24/2021	0722	715 NE 5TH ST, GRIMES		EXCHANGE	ARCURI, CHRISTIE	OFFICER	2021	Sep	FR	7	0722	0722	0807	0	45
21045415		09/26/2021	0839	704 E 1ST ST, GRIMES		ASSIST	DAUTOVIC, MEVLID	ADMIN	2021	Sep	SU	8	0840	0843	0846	0	6
21045593		09/27/2021	1033	602 SE EWING ST, GRIMES		ASSIST	HAKE, MICHAEL	ANI/ALI	2021	Sep	MO	10	1033	1040	1052	0	19
21045846		09/28/2021	1834	408 E 1ST ST, GRIMES	: @HARVEST BIBLE CHAPEL - GRIM	ASSIST	LOWRY, STEVEN	ADMIN	2021	Sep	TU	18	1844	1844	1855	0	11
21046205		09/30/2021	1752	E 1ST ST / NE JACOB ST, GRIMES		ASSIST	OLDRIDGE, ANDREW	OFFICER	2021	Sep	TH	17	1752	1752	1817	0	25
RADAR		Total = 127															
21041024		09/01/2021	0004	2041 SE 11TH ST, GRIMES		ADVISED	RICHARD, JOYCE	OFFICER	2021	Sep	WE	0	0004	0004	0038	0	34
21041048		09/01/2021	0505	968 S JAMES ST, GRIMES		TOUR	HANIG, KALEM	OFFICER	2021	Sep	WE	5	0505	0505	0527	0	22

Call ID	Case ID	Date	Time	Address	Loc Com	Disposition	Officer Name	How Receive	Year	Month	DOW	Hour	Time Disp	Time Arrive	Time Clear	TS Hour	TS Minute
21041122		09/01/2021	1343	300 SE GRIMES BLVD, GRIMES		ASSIST	DAUTOVIC, MEVLID	OFFICER	2021	Sep	WE	13	1343	1343	1351	0	8
21041150		09/01/2021	1618	468 SE GRIMES BLVD, GRIMES		CHECKS O	CAHILL, DEVAN	OFFICER	2021	Sep	WE	16	1618	1618	1648	0	30
21041194		09/01/2021	2100	NW TOWNER DR, GRIMES	:EST LL(-93.7753,41.7252)	CHECKS O	OLDRIDGE, ANDREW	OFFICER	2021	Sep	WE	21	2100	2100	2106	0	6
21041231		09/02/2021	0149	1184 SE 37TH ST, GRIMES		CANCEL	WARD, GREGORY	OFFICER	2021	Sep	TH	1	0149	0149	0209	0	20
21041236		09/02/2021	0305	966 S JAMES ST, GRIMES		CHECKS O	RICHARD, JOYCE	OFFICER	2021	Sep	TH	3	0305	0305	0340	0	35
21041249		09/02/2021	0444	2482 SE 37TH ST, GRIMES		CHECKS O	RICHARD, JOYCE	OFFICER	2021	Sep	TH	4	0558	0618	0618	0	20
21041255		09/02/2021	0642	213 SW BROOKSIDE DR, GRIMES	:EST LL(-93.8060,41.6907)	NODP	HAKE, MICHAEL	OFFICER	2021	Sep	TH	6	0734	0741	0742	0	8
21041263		09/02/2021	0747	1600 BLK W 1ST ST., GRIMES		NODP	DAUTOVIC, MEVLID	OFFICER	2021	Sep	TH	7	0747	0747	0820	0	33
21041397		09/02/2021	2348	2486 SE 37TH ST, GRIMES		CHECKS O	RICHARD, JOYCE	OFFICER	2021	Sep	TH	23	2348	2348	0019	0	31
21041416		09/03/2021	0551	2486 SE 37TH ST, GRIMES		CHECKS O	RICHARD, JOYCE	OFFICER	2021	Sep	FR	5	0551	0551	0618	0	27
21041417		09/03/2021	0600	1801 N JAMES ST, GRIMES		CHECKS O	MERRIFIELD, TANNER	OFFICER	2021	Sep	FR	6	0600	0600	0609	0	9
21041448		09/03/2021	0929	923 SW 19TH ST, GRIMES		CHECKS O	DAUTOVIC, MEVLID	OFFICER	2021	Sep	FR	9	0929	0929	0953	0	24

Call ID	Case ID	Date	Time	Address	Loc Com	Disposition	Officer Name	How Receive	Year	Month	DOW	Hour	Time Disp	Time Arrive	Time Clear	TS Hour	TS Minute
21041509		09/03/2021	1728	1ST ST TO HWY 141 SB RMP, GRIMES	:EST LL(-93.7748,41.6851)	CHECKS O	CAHILL, DEVAN	OFFICER	2021	Sep	FR	17	1728	1728	1735	0	7
21041558		09/03/2021	2329	2484 SE 37TH ST, GRIMES		CHECKS O	RICHARD, JOYCE	OFFICER	2021	Sep	FR	23	2329	2329	2358	0	29
21041562		09/04/2021	0001	144 W 1ST ST, GRIMES		CHECKS O	MERRIFIELD, TANNER	OFFICER	2021	Sep	SA	0	0027	0027	0027	0	0
21041570		09/04/2021	0035	789 N JAMES ST, GRIMES		CHECKS O	RICHARD, JOYCE	OFFICER	2021	Sep	SA	0	0051	0116	0116	0	25
21041582		09/04/2021	0142	2290 SE 19TH ST, GRIMES		CHECKS O	RICHARD, JOYCE	OFFICER	2021	Sep	SA	1	0150	0152	0200	0	10
21041604		09/04/2021	0457	2486 SE 37TH ST, GRIMES		CHECKS O	RICHARD, JOYCE	OFFICER	2021	Sep	SA	4	0457	0457	0521	0	24
21041605		09/04/2021	0516	782 N JAMES ST, GRIMES		CHECKS O	MERRIFIELD, TANNER	OFFICER	2021	Sep	SA	5	0516	0516	0537	0	21
21041606		09/04/2021	0532	4500 SW COUNTY LINE RD, GRIMES		CHECKS O	RICHARD, JOYCE	OFFICER	2021	Sep	SA	5	0532	0532	0612	0	40
21041622		09/04/2021	0804	1800 BLK W 1ST ST, GRIMES		NODP	DAUTOVIC, MEVLID	OFFICER	2021	Sep	SA	8	0804	0804	0823	0	19
21041700		09/04/2021	1919	1182 SE 37TH ST, GRIMES		CANCEL	CAHILL, DEVAN	OFFICER	2021	Sep	SA	19	1923	1923	1931	0	8
21041744		09/05/2021	0148	308 E 1ST ST, GRIMES	: @BEACH IN A BOX TANNING - GRIM	CHECKS O	MERRIFIELD, TANNER	OFFICER	2021	Sep	SU	1	0148	0148	0159	0	11
21041769		09/05/2021	0827	742 SE 37TH ST, GRIMES		WARNING	DAUTOVIC, MEVLID	OFFICER	2021	Sep	SU	8	0832	0838	0851	0	19

Call ID	Case ID	Date	Time	Address	Loc Com	Disposition	Officer Name	How Receive	Year	Month	DOW	Hour	Time Disp	Time Arrive	Time Clear	TS Hour	TS Minute
21041892		09/06/2021	0509	2355 SE GRIMES BLVD, GRIMES		CHECKS O	MERRIFIELD, TANNER	OFFICER	2021	Sep	MO	5	0509	0509	0519	0	10
21041908		09/06/2021	0934	226 SE 19TH ST, GRIMES		CANCEL	WARD, GREGORY	OFFICER	2021	Sep	MO	9	0934	0934	0959	0	25
21042004		09/07/2021	0016	2356 SE GRIMES BLVD, GRIMES		CHECKS O	MERRIFIELD, TANNER	OFFICER	2021	Sep	TU	0	0016	0016	0036	0	20
21042006		09/07/2021	0023	783 N JAMES ST, GRIMES		TOUR	HANIG, KALEM	OFFICER	2021	Sep	TU	0	0023	0023	0043	0	20
21042026		09/07/2021	0444	391 SE GRIMES BLVD, GRIMES		CANCELEV	MERRIFIELD, TANNER	OFFICER	2021	Sep	TU	4	0000	0000	0510	0	0
21042027		09/07/2021	0450	968 S JAMES ST, GRIMES		TOUR	HANIG, KALEM	OFFICER	2021	Sep	TU	4	0450	0450	0518	0	28
21042168		09/07/2021	2305	777 N JAMES ST, GRIMES		CANCELEV	RICHARD, JOYCE	OFFICER	2021	Sep	TU	23	0000	0000	2325	0	0
21042211		09/08/2021	0500	2484 SE 37TH ST, GRIMES		CHECKS O	RICHARD, JOYCE	OFFICER	2021	Sep	WE	5	0500	0500	0538	0	38
21042214		09/08/2021	0538	970 S JAMES ST, GRIMES		TOUR	HANIG, KALEM	OFFICER	2021	Sep	WE	5	0538	0538	0600	0	22
21042219		09/08/2021	0707	923 SW 19TH ST, GRIMES		NODP	DAUTOVIC, MEVLID	OFFICER	2021	Sep	WE	7	0707	0707	0720	0	13
21042241		09/08/2021	0920	3145 SE GLENSTONE DR, GRIMES		NODP	HAKE, MICHAEL	OFFICER	2021	Sep	WE	9	0920	0920	0941	0	21
21042347		09/08/2021	2004	294 SE GRIMES BLVD, GRIMES		CHECKS O	OLDRIDGE, ANDREW	OFFICER	2021	Sep	WE	20	2004	2004	2026	0	22

Call ID	Case ID	Date	Time	Address	Loc Com	Disposition	Officer Name	How Receive	Year	Month	DOW	Hour	Time Disp	Time Arrive	Time Clear	TS Hour	TS Minute
21042373		09/08/2021	2358	2482 SE 37TH ST, GRIMES		CHECKS O	RICHARD, JOYCE	OFFICER	2021	Sep	WE	23	2358	2358	0012	0	14
21042392		09/09/2021	0311	2486 SE 37TH ST, GRIMES		CHECKS O	RICHARD, JOYCE	OFFICER	2021	Sep	TH	3	0311	0311	0402	0	51
21042402		09/09/2021	0432	785 N JAMES ST, GRIMES		TOUR	HANIG, KALEM	OFFICER	2021	Sep	TH	4	0432	0432	0457	0	25
21042408		09/09/2021	0552	2484 SE 37TH ST, GRIMES		INFO	RICHARD, JOYCE	OFFICER	2021	Sep	TH	5	0604	0604	0632	0	28
21042413		09/09/2021	0635	213 SW BROOKSIDE DR, GRIMES	:EST LL(-93.8060,41.6907)	NODP	HAKE, MICHAEL	OFFICER	2021	Sep	TH	6	0635	0635	0712	0	37
21042414		09/09/2021	0650	742 SE 37TH ST, GRIMES		NODP	DAUTOVIC, MEVLID	OFFICER	2021	Sep	TH	6	0650	0650	0711	0	21
21042543		09/09/2021	2343	2348 SE 37TH ST, GRIMES		CHECKS O	RICHARD, JOYCE	OFFICER	2021	Sep	TH	23	2343	2343	2355	0	12
21042564		09/10/2021	0400	408 E 1ST ST, GRIMES	: @HARVEST BIBLE CHAPEL - GRIM	CHECKS O	RICHARD, JOYCE	OFFICER	2021	Sep	FR	4	0400	0400	0411	0	11
21042592		09/10/2021	0852	744 SE 37TH ST, GRIMES		NODP	DAUTOVIC, MEVLID	OFFICER	2021	Sep	FR	8	0852	0852	0918	0	26
21042644		09/10/2021	1419	305 S JAMES ST, GRIMES		CHECKS O	DAUTOVIC, MEVLID	OFFICER	2021	Sep	FR	14	1419	1419	1435	0	16
21042650		09/10/2021	1506	1176 SE 37TH ST, GRIMES		TOUR	BERRY, ALLISON	OFFICER	2021	Sep	FR	15	1506	1506	1523	0	17
21042691		09/10/2021	1856	472 SE GRIMES BLVD, GRIMES		CANCELEV	CAHILL, DEVAN	OFFICER	2021	Sep	FR	18	0000	0000	1902	0	0

Call ID	Case ID	Date	Time	Address	Loc Com	Disposition	Officer Name	How Receive	Year	Month	DOW	Hour	Time Disp	Time Arrive	Time Clear	TS Hour	TS Minute
21042708		09/10/2021	2246	779 N JAMES ST, GRIMES		CHECKS O	RICHARD, JOYCE	OFFICER	2021	Sep	FR	22	2259	2318	2318	0	19
21042742		09/11/2021	0448	2484 SE 37TH ST, GRIMES		CHECKS O	RICHARD, JOYCE	OFFICER	2021	Sep	SA	4	0448	0448	0513	0	25
21042812		09/11/2021	1614	777 N JAMES ST, GRIMES		ADVISED	RICHARD, JOYCE	OFFICER	2021	Sep	SA	16	1710	1710	1721	0	11
21042846		09/11/2021	2020	783 N JAMES ST, GRIMES		ADVISED	RICHARD, JOYCE	OFFICER	2021	Sep	SA	20	2040	2040	2047	0	7
21042884		09/12/2021	0141	2484 SE 37TH ST, GRIMES		CHECKS O	RICHARD, JOYCE	OFFICER	2021	Sep	SU	1	0141	0141	0219	0	38
21042894		09/12/2021	0311	3310 SE GRIMES BLVD, GRIMES		NODP	RANGEL, ALEXANDRIA	OFFICER	2021	Sep	SU	3	0323	0323	0323	0	0
21042896		09/12/2021	0322	1490 SE GRIMES BLVD, GRIMES		CANCELEV	RICHARD, JOYCE	OFFICER	2021	Sep	SU	3	0000	0000	0327	0	0
21042934		09/12/2021	1239	787 N JAMES ST, GRIMES		NODP	DAUTOVIC, MEVLID	OFFICER	2021	Sep	SU	12	1239	1239	1306	0	27
21042959		09/12/2021	1626	381 NE GRIMES BLVD, GRIMES		CHECKS O	CAHILL, DEVAN	OFFICER	2021	Sep	SU	16	1626	1626	1639	0	13
21043033		09/13/2021	0705	368 SE GRIMES BLVD, GRIMES		NODP	WHITE, KURT	OFFICER	2021	Sep	MO	7	0705	0705	0749	0	44
21043234		09/14/2021	0040	308 E 1ST ST, GRIMES	: @BEACH IN A BOX TANNING - GRIM	CHECKS O	MERRIFIELD, TANNER	OFFICER	2021	Sep	TU	0	0040	0040	0102	0	22
21043242		09/14/2021	0227	E 1ST ST, GRIMES	:EST LL(-93.7898,41.6884)	TOUR	HANIG, KALEM	OFFICER	2021	Sep	TU	2	0227	0227	0249	0	22

Call ID	Case ID	Date	Time	Address	Loc Com	Disposition	Officer Name	How Receive	Year	Month	DOW	Hour	Time Disp	Time Arrive	Time Clear	TS Hour	TS Minute
21043258		09/14/2021	0446	966 S JAMES ST, GRIMES		TOUR	HANIG, KALEM	OFFICER	2021	Sep	TU	4	0446	0446	0511	0	25
21043259		09/14/2021	0450	391 SE GRIMES BLVD, GRIMES		CHECKS O	MERRIFIELD, TANNER	OFFICER	2021	Sep	TU	4	0450	0450	0507	0	17
21043352		09/14/2021	1546	389 SE GRIMES BLVD, GRIMES		CHECKS O	OLDRIDGE, ANDREW	OFFICER	2021	Sep	TU	15	1601	1601	1612	0	11
21043400		09/15/2021	0012	783 N JAMES ST, GRIMES		TOUR	HANIG, KALEM	OFFICER	2021	Sep	WE	0	0012	0012	0031	0	19
21043404		09/15/2021	0042	296 SE GRIMES BLVD, GRIMES		CHECKS O	MERRIFIELD, TANNER	OFFICER	2021	Sep	WE	0	0042	0042	0107	0	25
21043410		09/15/2021	0210	414 E 1ST ST, GRIMES		TOUR	HANIG, KALEM	OFFICER	2021	Sep	WE	2	0210	0210	0227	0	17
21043418		09/15/2021	0452	144 W 1ST ST, GRIMES		CHECKS O	MERRIFIELD, TANNER	OFFICER	2021	Sep	WE	4	0452	0452	0510	0	18
21043419		09/15/2021	0452	966 S JAMES ST, GRIMES		TOUR	HANIG, KALEM	OFFICER	2021	Sep	WE	4	0452	0452	0514	0	22
21043447		09/15/2021	0930	7411 NW 114TH ST, GRIMES		CHECKS O	DITTMER, ANDREW	OFFICER	2021	Sep	WE	9	0930	0930	0952	0	22
21043567		09/15/2021	2330	2482 SE 37TH ST, GRIMES		CHECKS O	RICHARD, JOYCE	OFFICER	2021	Sep	WE	23	2350	2353	0011	0	21
21043568		09/15/2021	2334	783 N JAMES ST, GRIMES		TOUR	HANIG, KALEM	OFFICER	2021	Sep	WE	23	2334	2334	0000	0	26
21043606		09/16/2021	0319	999 W 1ST ST, GRIMES		TOUR	HANIG, KALEM	OFFICER	2021	Sep	TH	3	0319	0319	0339	0	20

Call ID	Case ID	Date	Time	Address	Loc Com	Disposition	Officer Name	How Receive	Year	Month	DOW	Hour	Time Disp	Time Arrive	Time Clear	TS Hour	TS Minute
21043624		09/16/2021	0728	2151 SE 11TH ST, GRIMES	: @BOMGAARS - GRIM	CHECKS O	DAUTOVIC, MEVLID	ADMIN	2021	Sep	TH	7	0731	0736	0800	0	29
21043661		09/16/2021	1040	549 SE TRAIL RIDGE RD, GRIMES		NODP	HAKE, MICHAEL	OFFICER	2021	Sep	TH	10	1040	1040	1055	0	15
21043726		09/16/2021	1640	466 SE GRIMES BLVD, GRIMES		CHECKS O	CAHILL, DEVAN	OFFICER	2021	Sep	TH	16	1717	1717	1725	0	8
21043789		09/17/2021	0025	2486 SE 37TH ST, GRIMES		CHECKS O	RICHARD, JOYCE	OFFICER	2021	Sep	FR	0	0025	0025	0057	0	32
21043819		09/17/2021	0531	972 S JAMES ST, GRIMES		TOUR	HANIG, KALEM	OFFICER	2021	Sep	FR	5	0531	0531	0552	0	21
21043876		09/17/2021	1208	923 SW 19TH ST, GRIMES		CHECKS O	DAUTOVIC, MEVLID	OFFICER	2021	Sep	FR	12	1219	1240	1240	0	21
21044176		09/19/2021	0906	742 SE 37TH ST, GRIMES		CITATION	DAUTOVIC, MEVLID	OFFICER	2021	Sep	SU	9	0920	0934	0935	0	15
21044231		09/19/2021	1617	1ST ST TO HWY 141 SB RMP, GRIMES		CHECKS O	CAHILL, DEVAN	OFFICER	2021	Sep	SU	16	1646	1646	1701	0	15
21044310		09/20/2021	0506	142 W 1ST ST, GRIMES		CHECKS O	MERRIFIELD, TANNER	OFFICER	2021	Sep	MO	5	0506	0506	0523	0	17
21044318		09/20/2021	0704	923 SW 19TH ST, GRIMES		NODP	DAUTOVIC, MEVLID	OFFICER	2021	Sep	MO	7	0704	0704	0720	0	16
21044434		09/20/2021	1525	1309 NW 8TH ST, GRIMES		ADVISED	LOWRY, STEVEN	ADMIN	2021	Sep	MO	15	1554	1554	1555	0	1
21044492		09/20/2021	2344	308 E 1ST ST, GRIMES	: @BEACH IN A BOX TANNING - GRIM	CHECKS O	MERRIFIELD, TANNER	OFFICER	2021	Sep	MO	23	2344	2344	0003	0	19

Call ID	Case ID	Date	Time	Address	Loc Com	Disposition	Officer Name	How Receive	Year	Month	DOW	Hour	Time Disp	Time Arrive	Time Clear	TS Hour	TS Minute
21044511		09/21/2021	0500	784 N JAMES ST, GRIMES		CHECKS O	MERRIFIELD, TANNER	OFFICER	2021	Sep	TU	5	0500	0500	0526	0	26
21044512		09/21/2021	0505	968 S JAMES ST, GRIMES		TOUR	HANIG, KALEM	OFFICER	2021	Sep	TU	5	0505	0505	0533	0	28
21044649		09/21/2021	2121	748 SE 37TH ST, GRIMES		CHECKS O	OLDRIDGE, ANDREW	OFFICER	2021	Sep	TU	21	2121	2121	2147	0	26
21044677		09/22/2021	0145	144 W 1ST ST, GRIMES		CHECKS O	MERRIFIELD, TANNER	OFFICER	2021	Sep	WE	1	0145	0145	0201	0	16
21044679		09/22/2021	0155	783 N JAMES ST, GRIMES		TOUR	HANIG, KALEM	OFFICER	2021	Sep	WE	1	0155	0155	0214	0	19
21044689		09/22/2021	0501	968 S JAMES ST, GRIMES		TOUR	HANIG, KALEM	OFFICER	2021	Sep	WE	5	0501	0501	0532	0	31
21044691		09/22/2021	0506	296 SE GRIMES BLVD, GRIMES		CHECKS O	MERRIFIELD, TANNER	OFFICER	2021	Sep	WE	5	0527	0527	0531	0	4
21044698		09/22/2021	0720	2359 SE GRIMES BLVD, GRIMES		CHECKS O	TURNER, MITCHELL	OFFICER	2021	Sep	WE	7	0744	0757	0757	0	13
21044831		09/22/2021	2344	781 N JAMES ST, GRIMES		TOUR	HANIG, KALEM	OFFICER	2021	Sep	WE	23	2344	2344	0009	0	25
21044849		09/23/2021	0145	308 E 1ST ST, GRIMES	: @BEACH IN A BOX TANNING - GRIM	CHECKS O	MERRIFIELD, TANNER	OFFICER	2021	Sep	TH	1	0145	0145	0159	0	14
21044860		09/23/2021	0446	968 S JAMES ST, GRIMES		TOUR	HANIG, KALEM	OFFICER	2021	Sep	TH	4	0446	0446	0510	0	24
21045030		09/24/2021	0224	245 NE BEAVERBROOKE BLVD, GRIMES		CHECKS O	DAWSON, JOSHUA	OFFICER	2021	Sep	FR	2	0229	0229	0246	0	17

Call ID	Case ID	Date	Time	Address	Loc Com	Disposition	Officer Name	How Receive	Year	Month	DOW	Hour	Time Disp	Time Arrive	Time Clear	TS Hour	TS Minute
21045044		09/24/2021	0440	797 NE GATEWAY DR, GRIMES		CHECKS O	RICHARD, JOYCE	OFFICER	2021	Sep	FR	4	0440	0440	0519	0	39
21045047		09/24/2021	0534	E 1ST ST, GRIMES	:EST LL(-93.7898,41.6884)	TOUR	HANIG, KALEM	OFFICER	2021	Sep	FR	5	0534	0534	0554	0	20
21045056		09/24/2021	0709	900 BLK SW 19TH ST, GRIMES		NODP	DAUTOVIC, MEVLID	OFFICER	2021	Sep	FR	7	0709	0709	0720	0	11
21045224		09/25/2021	0530	114 SE JACOB ST, GRIMES		TOUR	HANIG, KALEM	OFFICER	2021	Sep	SA	5	0530	0530	0552	0	22
21045313		09/25/2021	1707	1ST ST TO HWY 141 SB RMP, GRIMES	:EST LL(-93.7748,41.6852)	CHECKS O	CAHILL, DEVAN	OFFICER	2021	Sep	SA	17	1725	1725	1734	0	9
21045441		09/26/2021	1533	1176 SE 37TH ST, GRIMES		CANCELEV	CAHILL, DEVAN	OFFICER	2021	Sep	SU	15	0000	0000	1604	0	0
21045448		09/26/2021	1603	1813 S JAMES ST, GRIMES		ADVISED	BERRY, ALLISON	OFFICER	2021	Sep	SU	16	1603	1603	1628	0	25
21045513		09/27/2021	0007	294 SE GRIMES BLVD, GRIMES		ADVISED	MERRIFIELD, TANNER	OFFICER	2021	Sep	MO	0	0007	0007	0027	0	20
21045536		09/27/2021	0433	2484 SE 37TH ST, GRIMES		CHECKS O	RICHARD, JOYCE	OFFICER	2021	Sep	MO	4	0433	0433	0500	0	27
21045537		09/27/2021	0433	414 E 1ST ST, GRIMES		CHECKS O	MERRIFIELD, TANNER	OFFICER	2021	Sep	MO	4	0433	0433	0457	0	24
21045656		09/27/2021	1646	460 SE GRIMES BLVD, GRIMES		CHECKS O	CAHILL, DEVAN	OFFICER	2021	Sep	MO	16	1646	1646	1653	0	7
21045709		09/28/2021	0054	300 E 1ST ST, GRIMES		CHECKS O	MERRIFIELD, TANNER	OFFICER	2021	Sep	TU	0	0054	0054	0114	0	20

Call ID	Case ID	Date	Time	Address	Loc Com	Disposition	Officer Name	How Receive	Year	Month	DOW	Hour	Time Disp	Time Arrive	Time Clear	TS Hour	TS Minute
21045722		09/28/2021	0434	1193 NE GATEWAY DR, GRIMES		CHECKS O	RICHARD, JOYCE	OFFICER	2021	Sep	TU	4	0434	0434	0450	0	16
21045725		09/28/2021	0457	2482 SE 37TH ST, GRIMES		CHECKS O	RICHARD, JOYCE	OFFICER	2021	Sep	TU	4	0457	0457	0534	0	37
21045730		09/28/2021	0633	368 SE GRIMES BLVD, GRIMES		NODP	WHITE, KURT	OFFICER	2021	Sep	TU	6	0633	0633	0705	0	32
21045751		09/28/2021	0837	781 N JAMES ST, GRIMES		NODP	WHITE, KURT	OFFICER	2021	Sep	TU	8	0837	0837	0908	0	31
21045776		09/28/2021	1106	NE BRIDGE CREEK CT / NE PARK DR, GRIMES		ADVISED	TURNER, MITCHELL	ADMIN	2021	Sep	TU	11	1106	1119	1204	0	58
21045789		09/28/2021	1300	HWY 141 NB ON RMP, GRIMES	:EST LL(-93.7740,41.6913)	NODP	WHITE, KURT	OFFICER	2021	Sep	TU	13	1300	1300	1331	0	31
21045898		09/29/2021	0140	114 NE RAILROAD ST, GRIMES		CHECKS O	MERRIFIELD, TANNER	OFFICER	2021	Sep	WE	1	0140	0140	0201	0	21
21045900		09/29/2021	0207	999 W 1ST ST, GRIMES		TOUR	HANIG, KALEM	OFFICER	2021	Sep	WE	2	0207	0207	0228	0	21
21045907		09/29/2021	0431	783 N JAMES ST, GRIMES		TOUR	HANIG, KALEM	OFFICER	2021	Sep	WE	4	0431	0431	0459	0	28
21045910		09/29/2021	0500	645 SW 19TH ST, GRIMES		CHECKS O	MERRIFIELD, TANNER	OFFICER	2021	Sep	WE	5	0500	0500	0520	0	20
21045911		09/29/2021	0513	E 1ST ST, GRIMES	:EST LL(-93.7898,41.6884)	TOUR	HANIG, KALEM	OFFICER	2021	Sep	WE	5	0513	0513	0527	0	14
21045929		09/29/2021	0748	2356 NE PARK DR, GRIMES		ADVISED	TURNER, MITCHELL	OFFICER	2021	Sep	WE	7	0748	0748	0830	0	42

Call ID	Case ID	Date	Time	Address	Loc Com	Disposition	Officer Name	How Receive	Year	Month	DOW	Hour	Time Disp	Time Arrive	Time Clear	TS Hour	TS Minute
21046090		09/30/2021	0214	2356 SE GRIMES BLVD, GRIMES		CHECKS O	MERRIFIELD, TANNER	OFFICER	2021	Sep	TH	2	0258	0258	0258	0	0
21046091		09/30/2021	0222	241 NE BEAVERBROOKE BLVD, GRIMES		TOUR	HANIG, KALEM	OFFICER	2021	Sep	TH	2	0222	0222	0229	0	7
21046110		09/30/2021	0547	970 S JAMES ST, GRIMES		TOUR	HANIG, KALEM	OFFICER	2021	Sep	TH	5	0547	0547	0602	0	15
21046126		09/30/2021	0806	2502 NE PARK DR, GRIMES		CHECKS O	TURNER, MITCHELL	OFFICER	2021	Sep	TH	8	0806	0806	0850	0	44
21046204		09/30/2021	1742	1ST ST TO HWY 141 SB RMP, GRIMES	:EST LL(-93.7748,41.6852)	CHECKS O	CAHILL, DEVAN	OFFICER	2021	Sep	TH	17	1742	1742	1748	0	6
RECKLESS		Total = 15															
21041678		09/04/2021	1633	NE BEAVERBROOKE BLVD / NE MAIN ST, GRIMES		ASSIST	LOWRY, STEVEN	ANI/ALI	2021	Sep	SA	16	1635	1641	1644	0	9
21041710		09/04/2021	2045	SE 11TH ST / SE GRIMES BLVD, GRIMES	:NB	ADVISED	LOWRY, STEVEN	ANI/ALI	2021	Sep	SA	20	2047	2047	2055	0	8
21041810		09/05/2021	1402	NE BEAVERBROOKE BLVD / NE GRIMES BLVD, GRIMES		CANCEL	DAUTOVIC, MEVLID	ANI/ALI	2021	Sep	SU	14	1404	1406	1416	0	12
21042861		09/11/2021	2143	NE 7TH ST / NE HARVEY ST, GRIMES		ADVISED	CAHILL, DEVAN	ADMIN	2021	Sep	SA	21	2145	2223	2225	0	40
21043768		09/16/2021	2043	NW 114TH ST / NW TOWNER DR, GRIMES		ADVISED	BERRY, ALLISON	ANI/ALI	2021	Sep	TH	20	2044	2048	2053	0	9
21043826		09/17/2021	0708	E 1ST ST / HWY 141 SB OFF RMP, GRIMES		UTL	DAUTOVIC, MEVLID	ADMIN	2021	Sep	FR	7	0709	0711	0715	0	6
21043900		09/17/2021	1410	SE GLENSTONE DR / SE WEATHERSTONE ST, GRIMES		UTL	DAUTOVIC, MEVLID	ANI/ALI	2021	Sep	FR	14	1410	1414	1418	0	8

Call ID	Case ID	Date	Time	Address	Loc Com	Disposition	Officer Name	How Receive	Year	Month	DOW	Hour	Time Disp	Time Arrive	Time Clear	TS Hour	TS Minute
21043957		09/17/2021	1926	E 1ST ST / NE GATEWAY DR, GRIMES		UTL	ARNOLD, BRYCE	ANI/ALI	2021	Sep	FR	19	1927	1932	1936	0	9
21044147		09/19/2021	0153	1100-B SE GRIMES BLVD, GRIMES		ASSIST	SNOOK, MICHAEL	OFFICER	2021	Sep	SU	1	0153	0153	0227	0	34
21044273		09/19/2021	2146	1730 NE GATEWAY CT, GRIMES	: @ASCEND AT HERITAGE - GRIM	CHECKS O	CAHILL, DEVAN	ANI/ALI	2021	Sep	SU	21	2149	2151	2204	0	15
21045017	21007135	09/23/2021	2349	201 SE MAIN ST, GRIMES	: @UPTOWN BAR & GRILL	CASE	HANIG, KALEM	ADMIN	2021	Sep	TH	23	2350	2353	0243	2	53
21045440		09/26/2021	1527	SE 19TH ST / SE GRIMES BLVD, GRIMES		CANCELEV		ANI/ALI	2021	Sep	SU	15	0000	0000	1529	0	0
21045494		09/26/2021	2116	705 NE 9TH ST, GRIMES		UTL	NYSTROM, KIRSTEN	ADMIN	2021	Sep	SU	21	2119	2124	2124	0	5
21045539		09/27/2021	0515	SE 41ST ST / SE GRIMES BLVD, GRIMES		WARNING	MERRIFIELD, TANNER	ADMIN	2021	Sep	MO	5	0515	0519	0530	0	15
21046133		09/30/2021	0853	SE 11TH ST / SE GRIMES BLVD, GRIMES		UTL	DITTMER, ANDREW	ADMIN	2021	Sep	TH	8	0853	0858	0859	0	6
ROADS		Total = 3															
21043155		09/13/2021	1519	NW 22ND CT / N JAMES ST, GRIMES		INFO		ADMIN	2021	Sep	MO	15	1732	1732	1923	1	51
21043851		09/17/2021	0921	NW 1ST LN / NW BROOKSIDE DR, GRIMES		ASSIST	DAUTOVIC, MEVLID	ADMIN	2021	Sep	FR	9	0924	0926	0932	0	8
21044106		09/18/2021	1951	551 SE GATEWAY DR, GRIMES	: @LATITUDE LOFTS - GRIM	ASSIST	CAHILL, DEVAN	ADMIN	2021	Sep	SA	19	1954	1954	1958	0	4

Call ID	Case ID	Date	Time	Address	Loc Com	Disposition	Officer Name	How Receive	Year	Month	DOW	Hour	Time Disp	Time Arrive	Time Clear	TS Hour	TS Minute
RUNAWAY		Total = 3															
21043924	21006957	09/17/2021	1559	2409 SE COVENANT DR, GRIMES		ASSIST	ARNOLD, BRYCE	ADMIN	2021	Sep	FR	15	1600	1609	1816	2	16
21044324	21007007	09/20/2021	0741	101 NW 8TH ST, GRIMES		INFO	TURNER, MITCHELL	ADMIN	2021	Sep	MO	7	0743	0744	1014	2	31
21045362	21007190	09/25/2021	2242	801 E 1ST ST, GRIMES	: @KUM & GO - GRIM	ADVISED	RICHARD, JOYCE	ADMIN	2021	Sep	SA	22	2242	2246	0133	2	51
SEX		Total = 1															
21042630	21006751	09/10/2021	1226	2555 W 1ST ST, GRIMES	: @DALLAS CENTER GRIMES HIGH SCHOOL - GRIM	ADVISED		ADMIN	2021	Sep	FR	12	1237	1311	1348	1	11
SHOTS		Total = 1															
21044052		09/18/2021	1226	4400 W 1ST ST, GRIMES		CHECKS O	ARCURI, CHRISTIE	ADMIN	2021	Sep	SA	12	1227	1233	1309	0	42
SILENT		Total = 2															
21041248		09/02/2021	0439	1650 NE BEAVERBROOKE BLVD, GRIMES	: @CASEYS - GRIM	CANCEL	RICHARD, JOYCE	ADMIN	2021	Sep	TH	4	0439	0444	0449	0	10
21045672		09/27/2021	1836	110 SE MAIN ST, GRIMES	: @BANKERS TRUST - GRIM	CANCEL		ADMIN	2021	Sep	MO	18	1839	1839	1908	0	29
STALLED		Total = 18															
21041346		09/02/2021	1549	1200-B SE GRIMES BLVD, GRIMES		GREENTAG	CAHILL, DEVAN	OFFICER	2021	Sep	TH	15	1549	1549	1554	0	5
21041691		09/04/2021	1742	300-B W 1ST ST, GRIMES		CHECKS O	CAHILL, DEVAN	ADMIN	2021	Sep	SA	17	1745	1755	1758	0	13

Call ID	Case ID	Date	Time	Address	Loc Com	Disposition	Officer Name	How Receive	Year	Month	DOW	Hour	Time Disp	Time Arrive	Time Clear	TS Hour	TS Minute
21042123		09/07/2021	1616	W 1ST ST / N JAMES ST, GRIMES		ASSIST	OLDRIDGE, ANDREW	OFFICER	2021	Sep	TU	16	1616	1616	1620	0	4
21042259		09/08/2021	1054	904 NE 21ST ST, GRIMES		ADVISED	DAUTOVIC, MEVLID	OFFICER	2021	Sep	WE	10	1054	1054	1109	0	15
21042393		09/09/2021	0319	NW 11TH ST / NW SUNSET LN, GRIMES		ASSIST	HANIG, KALEM	OFFICER	2021	Sep	TH	3	0319	0319	0327	0	8
21042721		09/11/2021	0032	SE 11TH ST / SE GRIMES BLVD, GRIMES		ASSIST	RICHARD, JOYCE	OFFICER	2021	Sep	SA	0	0032	0032	0106	0	34
21042797		09/11/2021	1500	NE 18TH ST / NE GRIMES BLVD, GRIMES		CHECKS O	CAHILL, DEVAN	OFFICER	2021	Sep	SA	15	1500	1500	1503	0	3
21042963		09/12/2021	1640	600-B NE GRIMES BLVD, GRIMES		CHECKS O	CAHILL, DEVAN	OFFICER	2021	Sep	SU	16	1640	1640	1642	0	2
21043045		09/13/2021	0803	SE 28TH ST / SE ENTERPRISE DR, GRIMES		CHECKS O	WHITE, KURT	ADMIN	2021	Sep	MO	8	0804	0809	0811	0	7
21043725		09/16/2021	1635	NE BEAVERBROOKE BLVD / NE GRIMES BLVD, GRIMES		ADVISED	BERRY, ALLISON	OFFICER	2021	Sep	TH	16	1635	1635	1640	0	5
21043825		09/17/2021	0705	E 1ST ST / HWY 141 SB OFF RMP, GRIMES		GOA	RICHARD, JOYCE	ADMIN	2021	Sep	FR	7	0706	0716	0716	0	10
21043887		09/17/2021	1300	300-B SE GATEWAY DR, GRIMES		CANCEL	DITTMER, ANDREW	ADMIN	2021	Sep	FR	13	1301	1301	1306	0	5
21044288		09/20/2021	0008	NW 114TH ST / NW TOWNER DR, GRIMES		CHECKS O	HOOK, BRAD	OFFICER	2021	Sep	MO	0	0008	0008	0012	0	4
21044409		09/20/2021	1336	3000-B SE GRIMES BLVD, GRIMES		ASSIST	TURNER, MITCHELL	OFFICER	2021	Sep	MO	13	1357	1357	1357	0	0

Call ID	Case ID	Date	Time	Address	Loc Com	Disposition	Officer Name	How Receive	Year	Month	DOW	Hour	Time Disp	Time Arrive	Time Clear	TS Hour	TS Minute
21044885		09/23/2021	0831	1700-B NE GRIMES BLVD, GRIMES		GREENTAG	DITTMER, ANDREW	OFFICER	2021	Sep	TH	8	0831	0831	0835	0	4
21044995		09/23/2021	2038	2100-B SE 19TH ST, GRIMES		ASSIST	LOWRY, STEVEN	ANI/ALI	2021	Sep	TH	20	2149	2152	2206	0	17
21045871		09/28/2021	2107	E 1ST ST / HWY 141 NB ON RMP, GRIMES		CHECKS O	CAHILL, DEVAN	OFFICER	2021	Sep	TU	21	2107	2107	2109	0	2
21045892		09/28/2021	2357	3000-B S JAMES ST, GRIMES		CHECKS O	MERRIFIELD, TANNER	OFFICER	2021	Sep	TU	23	2357	2357	0002	0	5
STILL		Total = 2															
21041951		09/06/2021	1438	1740 NE GATEWAY CT, GRIMES		ASSIST	OLDRIDGE, ANDREW	ANI/ALI	2021	Sep	MO	14	1440	1446	1500	0	20
21045919		09/29/2021	0657	2400-B SE GRIMES BLVD, GRIMES		ASSIST	DITTMER, ANDREW	OFFICER	2021	Sep	WE	6	0658	0700	0756	0	58
SUSP		Total = 55															
21041228		09/02/2021	0129	1853 SE DESTINATION DR, GRIMES		CHECKS O	RICHARD, JOYCE	OFFICER	2021	Sep	TH	1	0129	0129	0135	0	6
21041232		09/02/2021	0152	250 SE DESTINATION DR, GRIMES		CHECKS O	RICHARD, JOYCE	OFFICER	2021	Sep	TH	1	0152	0152	0159	0	7
21041402		09/03/2021	0056	200-B N JAMES ST, GRIMES		CHECKS O	RICHARD, JOYCE	OFFICER	2021	Sep	FR	0	0056	0056	0100	0	4
21041470		09/03/2021	1208	3600 SE GLENSTONE DR, GRIMES		INFO	TURNER, MITCHELL	ADMIN	2021	Sep	FR	12	1225	1241	2003	31	38
21041522		09/03/2021	1824	812 SE 16TH ST, GRIMES		ASSIST	LOWRY, STEVEN	ADMIN	2021	Sep	FR	18	1926	1926	1941	0	15
21041547		09/03/2021	2124	112 NE JACOB ST, GRIMES		CHECKS O	LOWRY, STEVEN	ADMIN	2021	Sep	FR	21	2132	2136	2145	0	13

Call ID	Case ID	Date	Time	Address	Loc Com	Disposition	Officer Name	How Receive	Year	Month	DOW	Hour	Time Disp	Time Arrive	Time Clear	TS Hour	TS Minute
21041639		09/04/2021	1047	1905 SE 37TH ST, GRIMES	: @YESWAY - GRIM	CHECKS O	DAUTOVIC, MEVLID	ADMIN	2021	Sep	SA	10	1048	1055	1057	0	9
21041758	21006602	09/05/2021	0423	800 S JAMES ST, GRIMES	: @SPORTS COMPLEX - GRIM	CASE	MERRIFIELD, TANNER	OFFICER	2021	Sep	SU	4	0423	0423	0451	0	28
21041847		09/05/2021	2116	421 SE GATEWAY DR, GRIMES	: @DOLLAR GENERAL - GRIM	CHECKS O	CAPPELLE, JACOB	ADMIN	2021	Sep	SU	21	2116	2119	2122	0	6
21041877		09/06/2021	0145	1420-B NE CEDARWOOD DR, GRIMES		UTL	MERRIFIELD, TANNER	ADMIN	2021	Sep	MO	1	0145	0149	0208	0	23
21042019		09/07/2021	0227	800 S JAMES ST, GRIMES	: @SPORTS COMPLEX - GRIM	ASSIST	MERRIFIELD, TANNER	OFFICER	2021	Sep	TU	2	0227	0227	0232	0	5
21042195		09/08/2021	0251	NW 11TH ST / NW SUNSET LN, GRIMES		CHECKS O	HANIG, KALEM	OFFICER	2021	Sep	WE	2	0251	0251	0300	0	9
21042382		09/09/2021	0120	801 W 1ST ST, GRIMES	: @GRIMES UNITED METHODIST CHURCH - GRIM	CHECKS O	RICHARD, JOYCE	OFFICER	2021	Sep	TH	1	0120	0120	0124	0	4
21042400		09/09/2021	0424	400 W 1ST ST, GRIMES	: @COUNTYLINE AUTO SALES - GRIM	CHECKS O	RICHARD, JOYCE	OFFICER	2021	Sep	TH	4	0424	0424	0428	0	4
21042546		09/09/2021	2358	1032 SE RESERVE LN, GRIMES		ASSIST	DAWSON, JOSHUA	OFFICER	2021	Sep	TH	23	2358	2358	0015	0	17

Call ID	Case ID	Date	Time	Address	Loc Com	Disposition	Officer Name	How Receive	Year	Month	DOW	Hour	Time Disp	Time Arrive	Time Clear	TS Hour	TS Minute
21042559		09/10/2021	0255	NE 15TH ST / NE SAVANA DR, GRIMES		CHECKS O	SCHUTTE, ROBERT	OFFICER	2021	Sep	FR	2	0255	0255	0257	0	2
21042719		09/11/2021	0006	700 NW 27TH ST, GRIMES	: @NORTH GRIMES SPORTS COMPLEX - GRIM	CHECKS O	RICHARD, JOYCE	OFFICER	2021	Sep	SA	0	0006	0006	0015	0	9
21042724		09/11/2021	0056	800 S JAMES ST, GRIMES	: @SOUTH GRIMES SPORTS COMPLEX - GRIM	CHECKS O	RICHARD, JOYCE	OFFICER	2021	Sep	SA	0	0056	0056	0110	0	14
21042862		09/11/2021	2151	1000 SE 11TH ST, GRIMES	: @MEADOWLARK PLACE APARTMENTS - GRIM	CHECKS O	RICHARD, JOYCE	ANI/ALI	2021	Sep	SA	21	2153	2200	2213	0	20
21042875		09/11/2021	2358	205 NW 8TH ST, GRIMES	: @NORTHWAY APARTMENTS - GRIM	ASSIST	RANGEL, ALEXANDRIA	ADMIN	2021	Sep	SA	23	0006	0009	0033	0	27
21042901	21006780	09/12/2021	0454	317 SE JACOB ST, GRIMES	: @BROOKSIDE APARTMENTS - GRIM	CASE	RANGEL, ALEXANDRIA	ADMIN	2021	Sep	SU	4	0456	0503	0537	0	41
21043030		09/13/2021	0540	1905 SE 37TH ST, GRIMES	: @YESWAY - GRIM	CHECKS O	HANIG, KALEM	ADMIN	2021	Sep	MO	5	0540	0545	0552	0	12
21043221		09/13/2021	2159	360 SE GATEWAY DR, GRIMES	: @OAK CROSSING APARTMENTS - GRIM	UTL	LOWRY, STEVEN	ADMIN	2021	Sep	MO	21	2201	2204	2210	0	9
21043250		09/14/2021	0326	2608 NW SPRINGBROOKE DR, GRIMES		UTL	MERRIFIELD, TANNER	ADMIN	2021	Sep	TU	3	0326	0330	0340	0	14

Call ID	Case ID	Date	Time	Address	Loc Com	Disposition	Officer Name	How Receive	Year	Month	DOW	Hour	Time Disp	Time Arrive	Time Clear	TS Hour	TS Minute
21043610	21006904	09/16/2021	0352	SE 5TH ST / SE TRAIL RIDGE RD, GRIMES		CASE	RICHARD, JOYCE	OFFICER	2021	Sep	TH	3	0352	0352	0539	1	47
21043761		09/16/2021	1926	SE 35TH ST / SE GLENSTONE DR, GRIMES		GOA	NYSTROM, KIRSTEN	ADMIN	2021	Sep	TH	19	1931	1935	1938	0	7
21043786		09/16/2021	2352	3355 SE GATEWAY DR, GRIMES	: @CANOYER GARDEN CENTER - GRIM	CHECKS O	RICHARD, JOYCE	OFFICER	2021	Sep	TH	23	2352	2352	2356	0	4
21043797		09/17/2021	0118	801 W 1ST ST, GRIMES	: @GRIMES UNITED METHODIST CHURCH - GRIM	CHECKS O	HANIG, KALEM	OFFICER	2021	Sep	FR	1	0118	0118	0122	0	4
21043880		09/17/2021	1219	2205 NE HERITAGE DR, GRIMES		CITATION	DAUTOVIC, MEVLID	ADMIN	2021	Sep	FR	12	1239	1247	1248	0	9
21043965	21006964	09/17/2021	2034	900 SE ROSEWOOD LN, GRIMES		ASSIST	ARNOLD, BRYCE	ADMIN	2021	Sep	FR	20	2035	2040	2151	1	16
21044186	21006991	09/19/2021	1008	724 E 1ST ST, GRIMES		ADVISED	TURNER, MITCHELL	ADMIN	2021	Sep	SU	10	1010	1012	1030	0	20
21044216		09/19/2021	1350	SE 11TH ST / SE GRIMES BLVD, GRIMES		ADVISED	DAUTOVIC, MEVLID	ANI/ALI	2021	Sep	SU	13	1406	1407	1415	0	9
21044290		09/20/2021	0024	3000-B SE MIEHE DR, GRIMES		CHECKS O	MERRIFIELD, TANNER	OFFICER	2021	Sep	MO	0	0024	0024	0032	0	8
21044485		09/20/2021	2205	951 SE GATEWAY DR, GRIMES	: @CASEYS - GRIM	ADVISED	LOWRY, STEVEN	OFFICER	2021	Sep	MO	22	2205	2205	2206	0	1

Call ID	Case ID	Date	Time	Address	Loc Com	Disposition	Officer Name	How Receive	Year	Month	DOW	Hour	Time Disp	Time Arrive	Time Clear	TS Hour	TS Minute
21044496		09/21/2021	0051	877 SE 19TH ST, GRIMES	: @MARANATHA BAPTIST CHURCH - GRIM	CHECKS O	HANIG, KALEM	OFFICER	2021	Sep	TU	0	0051	0051	0054	0	3
21044572		09/21/2021	1238	SE 28TH ST / SE GATEWAY DR, GRIMES		CHECKS O	TURNER, MITCHELL	OFFICER	2021	Sep	TU	12	1238	1238	1241	0	3
21044652		09/21/2021	2209	1650 SE 37TH ST, GRIMES	: @TOYOTA OF DES MOINES - GRIM	CHECKS O	LOWRY, STEVEN	OFFICER	2021	Sep	TU	22	2209	2209	2212	0	3
21044658		09/21/2021	2328	400 NW 27TH ST, GRIMES	: @NORTH RIDGE ELEMENTARY SCHOOL - GRIM	CHECKS O	HANIG, KALEM	OFFICER	2021	Sep	TU	23	2328	2328	2329	0	1
21044843		09/23/2021	0056	1100 NW SUNSET LN, GRIMES		CHECKS O	HANIG, KALEM	ADMIN	2021	Sep	TH	0	0056	0101	0105	0	9
21044990		09/23/2021	1925	551 SE GATEWAY DR, GRIMES	: @LATITUDE LOFTS - GRIM	GOA	NYSTROM, KIRSTEN	ADMIN	2021	Sep	TH	19	1936	1947	1948	0	12
21045007		09/23/2021	2201	1801 N JAMES ST, GRIMES		CHECKS O	RICHARD, JOYCE	ADMIN	2021	Sep	TH	22	2219	2242	2245	0	26
21045038		09/24/2021	0329	700 NW 27TH ST, GRIMES	: @GRIMES SPORTS COMPLEX (NORTH) - GRIM: @NORTH GRIMES SPORTS COMPLEX - GRIM	INFO	RICHARD, JOYCE	OFFICER	2021	Sep	FR	3	0329	0329	0336	0	7
21045206		09/25/2021	0135	1600-B SE LITTLE BEAVER DR, GRIMES		ADVISED	RICHARD, JOYCE	OFFICER	2021	Sep	SA	1	0135	0135	0142	0	7

Call ID	Case ID	Date	Time	Address	Loc Com	Disposition	Officer Name	How Receive	Year	Month	DOW	Hour	Time Disp	Time Arrive	Time Clear	TS Hour	TS Minute
21045337		09/25/2021	1927	805 SE GATEWAY DR, GRIMES	: @GRIMES CROSSING SENIOR APARTMENTS - GRIM	UTL	CAHILL, DEVAN	ADMIN	2021	Sep	SA	19	1929	1929	1935	0	6
21045437		09/26/2021	1408	701 E 1ST ST, GRIMES		CHECKS O	ARCURI, CHRISTIE	ADMIN	2021	Sep	SU	14	1411	1419	1419	0	8
21045506		09/26/2021	2321	800 S JAMES ST, GRIMES	: @SPORTS COMPLEX - GRIM	ADVISED	RICHARD, JOYCE	OFFICER	2021	Sep	SU	23	2321	2321	2324	0	3
21045527		09/27/2021	0224	200 N JAMES ST, GRIMES	: @GRIMES LIBRARY - GRIM	CHECKS O	RICHARD, JOYCE	OFFICER	2021	Sep	MO	2	0224	0224	0229	0	5
21045567		09/27/2021	0844	411 SW HICKORY CIR, GRIMES		ADVISED	HAKE, MICHAEL	ANI/ALI	2021	Sep	MO	8	0845	0900	0906	0	21
21045669		09/27/2021	1824	SE GLENSTONE DR / SE WEATHERSTONE ST, GRIMES		ASSIST	LOWRY, STEVEN	ADMIN	2021	Sep	MO	18	1825	1834	1848	0	23
21045691		09/27/2021	2109	1000-B SE 37TH ST, GRIMES		CHECKS O	LOWRY, STEVEN	OFFICER	2021	Sep	MO	21	2109	2109	2121	0	12
21045842	21007281	09/28/2021	1746	351 NE GATEWAY DR, GRIMES	: @HYVEE - GRIM	ASSIST	LOWRY, STEVEN	ADMIN	2021	Sep	TU	17	1746	1822	1829	0	43
21045857		09/28/2021	1938	240 S JAMES ST, GRIMES	: @GRIMES PARK APARTMENTS - GRIM	CHECKS O	CAHILL, DEVAN	ADMIN	2021	Sep	TU	19	1942	1944	1957	0	15

Call ID	Case ID	Date	Time	Address	Loc Com	Disposition	Officer Name	How Receive	Year	Month	DOW	Hour	Time Disp	Time Arrive	Time Clear	TS Hour	TS Minute
21045893		09/29/2021	0002	400 NW 27TH ST, GRIMES	: @NORTH RIDGE ELEMENTARY SCHOOL - GRIM	CHECKS O	HANIG, KALEM	OFFICER	2021	Sep	WE	0	0002	0002	0005	0	3
21045932		09/29/2021	0823	240 S JAMES ST, GRIMES	: @GRIMES PARK APARTMENTS - GRIM	ADVISED	TURNER, MITCHELL	ANI/ALI	2021	Sep	WE	8	0926	0929	1028	1	2
21046096		09/30/2021	0247	108 NE MAIN ST, GRIMES		CHECKS O	MERRIFIELD, TANNER	ANI/ALI	2021	Sep	TH	2	0247	0251	0258	0	11
TEST		Total = 1															
21042176		09/07/2021	2350	755 SE GATEWAY DR, GRIMES		CANCELEV		ADMIN	2021	Sep	TU	23	0000	0000	2351	0	0
THEFT		Total = 15															
21041123	21006506	09/01/2021	1350	3600 SE GLENSTONE DR, GRIMES		CASE	DAUTOVIC, MEVLID	ADMIN	2021	Sep	WE	13	1351	1423	1424	0	33
21041174		09/01/2021	1757	2150 E 1ST ST, GRIMES	: @WALMART - GRIM	UTL	OLDRIDGE, ANDREW	ANI/ALI	2021	Sep	WE	17	1801	1803	1812	0	11
21041489	21006571	09/03/2021	1515	3910 SE CAPITOL CIR, GRIMES	: @FIRSTCALL CONSTRUCTION - GRIM	CASE	LOWRY, STEVEN	ADMIN	2021	Sep	FR	15	1522	1533	1545	0	23
21042302		09/08/2021	1533	2404 SE VICTORY DR, GRIMES		ADVISED	OLDRIDGE, ANDREW	ADMIN	2021	Sep	WE	15	1656	1707	1730	0	34
21042330	21006704	09/08/2021	1845	1701 E 1ST ST, GRIMES	: @DUPACO CREDIT UNION - GRIM	CASE	CAHILL, DEVAN	ADMIN	2021	Sep	WE	18	1848	1856	1913	0	25

Call ID	Case ID	Date	Time	Address	Loc Com	Disposition	Officer Name	How Receive	Year	Month	DOW	Hour	Time Disp	Time Arrive	Time Clear	TS Hour	TS Minute
21043148		09/13/2021	1453	3100 SE GATEWAY DR, GRIMES	: @MIDLANDS BUSINESS EQUIPMENT - GRIM	CANCELEV		ADMIN	2021	Sep	MO	14	0000	0000	1453	0	0
21044205	21006992	09/19/2021	1225	206 E 1ST ST, GRIMES	: @CASEYS - GRIM	ADVISED	TURNER, MITCHELL	ADMIN	2021	Sep	SU	12	1230	1238	1257	0	27
21044254	21006997	09/19/2021	1915	2150 E 1ST ST, GRIMES	: @WALMART - GRIM	CASE	CAHILL, DEVAN	ADMIN	2021	Sep	SU	19	1946	1946	2017	0	31
21044326	21007008	09/20/2021	0751	2860 SE GRIMES BLVD, GRIMES		CASE	DAUTOVIC, MEVLID	ANI/ALI	2021	Sep	MO	7	0810	0810	0842	0	32
21044427	21007037	09/20/2021	1502	2150 E 1ST ST, GRIMES	: @WALMART - GRIM	CASE	CLARK, RONALD	OFFICER	2021	Sep	MO	15	1502	1502	1548	0	46
21044472	21007047	09/20/2021	1938	1301 SW 4TH ST, GRIMES		ADVISED	LOWRY, STEVEN	ADMIN	2021	Sep	MO	19	1938	1946	2111	1	33
21044576		09/21/2021	1317	3100 SE GATEWAY DR, GRIMES	: @MIDLANDS BUSINESS EQUIPMENT - GRIM	EXCHANGE	ARCURI, CHRISTIE	ADMIN	2021	Sep	TU	13	1319	1322	1404	0	45
21045127	21007152	09/24/2021	1522	2150 E 1ST ST, GRIMES	: @WALMART - GRIM	CASE	CAHILL, DEVAN	OFFICER	2021	Sep	FR	15	1522	1522	1538	0	16
21045715	21007261	09/28/2021	0211	2351 E 1ST ST, GRIMES	: @KWIK STAR - GRIM	CASE	MERRIFIELD, TANNER	OFFICER	2021	Sep	TU	2	0211	0211	0251	0	40
21045802	21007274	09/28/2021	1423	1101 SE GATEWAY DR, GRIMES		CASE	LOWRY, STEVEN	ADMIN	2021	Sep	TU	14	1524	1545	1600	0	36

Call ID	Case ID	Date	Time	Address	Loc Com	Disposition	Officer Name	How Receive	Year	Month	DOW	Hour	Time Disp	Time Arrive	Time Clear	TS Hour	TS Minute
THREAT		Total = 1															
21042304	21006698	09/08/2021	1600	401 SE MAIN ST, GRIMES		CASE	CAHILL, DEVAN	ADMIN	2021	Sep	WE	16	1602	1608	1625	0	23
TRAFFIC		Total = 252															
21041067		09/01/2021	0831	600-B SW 19TH ST, GRIMES		WARNING	DAUTOVIC, MEVLID	OFFICER	2021	Sep	WE	8	0831	0831	0838	0	7
21041072		09/01/2021	0853	SE 19TH ST / SE GRIMES BLVD, GRIMES		CITATION	DITTMER, ANDREW	OFFICER	2021	Sep	WE	8	0853	0853	0922	0	29
21041074		09/01/2021	0854	2000-B SE 37TH ST, GRIMES		CITATION	DAUTOVIC, MEVLID	OFFICER	2021	Sep	WE	8	0854	0854	0903	0	9
21041094		09/01/2021	1036	1900 SE 37TH ST, GRIMES	: @QT - GRIM	CITATION	DITTMER, ANDREW	OFFICER	2021	Sep	WE	10	1036	1036	1051	0	15
21041132		09/01/2021	1441	1900-B SE GRIMES BLVD, GRIMES		ASSIST	DAUTOVIC, MEVLID	OFFICER	2021	Sep	WE	14	1441	1441	1454	0	13
21041157		09/01/2021	1630	2200-B SE GRIMES BLVD, GRIMES		CITATION	CAHILL, DEVAN	OFFICER	2021	Sep	WE	16	1630	1630	1648	0	18
21041161		09/01/2021	1657	200-B SE 19TH ST, GRIMES		CITATION	OLDRIDGE, ANDREW	OFFICER	2021	Sep	WE	16	1657	1657	1708	0	11
21041167		09/01/2021	1714	NE BEAVERBROOKE BLVD / NE GRIMES BLVD, GRIMES		CITATION	CAHILL, DEVAN	OFFICER	2021	Sep	WE	17	1714	1714	1727	0	13
21041177		09/01/2021	1817	1200-B SW 37TH ST, GRIMES		ADVISED	OLDRIDGE, ANDREW	OFFICER	2021	Sep	WE	18	1817	1817	1824	0	7
21041192		09/01/2021	2047	NE BEAVERBROOKE BLVD / NE GRIMES BLVD, GRIMES		WARNING	OLDRIDGE, ANDREW	OFFICER	2021	Sep	WE	20	2047	2047	2056	0	9
21041198		09/01/2021	2128	2801-B SE GRIMES BLVD, GRIMES		WARNING	CAHILL, DEVAN	OFFICER	2021	Sep	WE	21	2128	2128	2137	0	9

Call ID	Case ID	Date	Time	Address	Loc Com	Disposition	Officer Name	How Receive	Year	Month	DOW	Hour	Time Disp	Time Arrive	Time Clear	TS Hour	TS Minute
21041202		09/01/2021	2145	2200-B SE GRIMES BLVD, GRIMES		ADVISED	CAHILL, DEVAN	OFFICER	2021	Sep	WE	21	2145	2145	2149	0	4
21041250		09/02/2021	0447	1905 SE 37TH ST, GRIMES	: @YESWAY - GRIM	CITATION	RICHARD, JOYCE	OFFICER	2021	Sep	TH	4	0447	0447	0458	0	11
21041251		09/02/2021	0513	SE 33RD ST / SE DESTINATION DR, GRIMES		CITATION	RICHARD, JOYCE	OFFICER	2021	Sep	TH	5	0513	0513	0519	0	6
21041253		09/02/2021	0548	3600-B SE CROSSROADS DR, GRIMES		CITATION	RICHARD, JOYCE	OFFICER	2021	Sep	TH	5	0548	0548	0558	0	10
21041261		09/02/2021	0733	NW BROOKSIDE DR / NW SUNSET LN, GRIMES		WARNING	HAKE, MICHAEL	OFFICER	2021	Sep	TH	7	0734	0734	0741	0	7
21041338		09/02/2021	1504	NW 5TH ST / NW BROOKSIDE DR, GRIMES		WARNING	CAHILL, DEVAN	OFFICER	2021	Sep	TH	15	1504	1504	1513	0	9
21041344		09/02/2021	1529	E 1ST ST / NE EWING ST, GRIMES		CITATION	CAHILL, DEVAN	OFFICER	2021	Sep	TH	15	1529	1529	1541	0	12
21041349	21006545	09/02/2021	1602	E 1ST ST / N JAMES ST, GRIMES		ARREST	CAHILL, DEVAN	OFFICER	2021	Sep	TH	16	1602	1602	1733	1	31
21041369		09/02/2021	1847	1450 NE GATEWAY CT, GRIMES	: @KWIK STAR - GRIM	CHECKS O	JACKSON, WADE	OFFICER	2021	Sep	TH	18	1847	1847	1854	0	7
21041386		09/02/2021	2137	2100-B E 1ST ST, GRIMES		ADVISED	CAHILL, DEVAN	OFFICER	2021	Sep	TH	21	2137	2137	2139	0	2
21041481		09/03/2021	1354	NE BEAVERBROOKE BLVD / NE GRIMES BLVD, GRIMES		ADVISED	DAUTOVIC, MEVLID	OFFICER	2021	Sep	FR	13	1354	1354	1410	0	16
21041511		09/03/2021	1740	800-B SE GRIMES BLVD, GRIMES		WARNING	CAHILL, DEVAN	OFFICER	2021	Sep	FR	17	1740	1740	1748	0	8

Call ID	Case ID	Date	Time	Address	Loc Com	Disposition	Officer Name	How Receive	Year	Month	DOW	Hour	Time Disp	Time Arrive	Time Clear	TS Hour	TS Minute
21041518		09/03/2021	1803	1ST ST TO HWY 141 SB RMP / SE GRIMES BLVD, GRIMES		ADVISED	CAHILL, DEVAN	OFFICER	2021	Sep	FR	18	1803	1803	1807	0	4
21041521		09/03/2021	1824	4200-B SE GRIMES BLVD, GRIMES		ADVISED	LOWRY, STEVEN	OFFICER	2021	Sep	FR	18	1824	1824	1826	0	2
21041553		09/03/2021	2149	SE 19TH ST / SE GATEWAY DR, GRIMES		CITATION	CAHILL, DEVAN	OFFICER	2021	Sep	FR	21	2149	2149	2157	0	8
21041563		09/04/2021	0005	400-B W 1ST ST, GRIMES		CITATION	MERRIFIELD, TANNER	OFFICER	2021	Sep	SA	0	0018	0018	0018	0	0
21041567		09/04/2021	0015	500-B N JAMES ST, GRIMES		WARNING	RICHARD, JOYCE	OFFICER	2021	Sep	SA	0	0015	0015	0022	0	7
21041568		09/04/2021	0017	700-B N JAMES ST, GRIMES		WARNING	MERRIFIELD, TANNER	OFFICER	2021	Sep	SA	0	0017	0017	0027	0	10
21041572		09/04/2021	0039	500-B N JAMES ST, GRIMES		CITATION	RICHARD, JOYCE	OFFICER	2021	Sep	SA	0	0040	0040	0050	0	10
21041583		09/04/2021	0142	2000-B SE 19TH ST, GRIMES		WARNING	RICHARD, JOYCE	OFFICER	2021	Sep	SA	1	0143	0143	0150	0	7
21041585		09/04/2021	0202	2000-B SE 19TH ST, GRIMES		ADVISED	MERRIFIELD, TANNER	OFFICER	2021	Sep	SA	2	0202	0202	0232	0	30
21041593		09/04/2021	0253	300-B E 1ST ST, GRIMES		ASSIST	RICHARD, JOYCE	OFFICER	2021	Sep	SA	2	0253	0253	0305	0	12
21041599		09/04/2021	0415	2700-B SE GRIMES BLVD, GRIMES		CITATION	MERRIFIELD, TANNER	OFFICER	2021	Sep	SA	4	0415	0415	0425	0	10
21041660		09/04/2021	1325	3300-B S JAMES ST, GRIMES		ADVISED	TURNER, MITCHELL	OFFICER	2021	Sep	SA	13	1325	1325	1327	0	2

Call ID	Case ID	Date	Time	Address	Loc Com	Disposition	Officer Name	How Receive	Year	Month	DOW	Hour	Time Disp	Time Arrive	Time Clear	TS Hour	TS Minute
21041701		09/04/2021	1923	1200-B SE 37TH ST, GRIMES		WARNING	CAHILL, DEVAN	OFFICER	2021	Sep	SA	19	1923	1923	1930	0	7
21041716		09/04/2021	2132	1ST ST TO HWY 141 SB RMP / SE GRIMES BLVD, GRIMES		ASSIST	CAHILL, DEVAN	OFFICER	2021	Sep	SA	21	2132	2132	2156	0	24
21041770		09/05/2021	0832	500-B SE 37TH ST, GRIMES		WARNING	DAUTOVIC, MEVLID	OFFICER	2021	Sep	SU	8	0832	0832	0838	0	6
21041811		09/05/2021	1406	1900-B SE GRIMES BLVD, GRIMES		CHECKS O	LOWRY, STEVEN	OFFICER	2021	Sep	SU	14	1406	1406	1416	0	10
21041845		09/05/2021	2108	S JAMES ST / SW KENNYBROOK DR, GRIMES		ADVISED	CAPPELLE, JACOB	OFFICER	2021	Sep	SU	21	2108	2108	2112	0	4
21041904		09/06/2021	0821	W 1ST ST / SW BROOKSIDE DR, GRIMES		WARNING	WARD, GREGORY	OFFICER	2021	Sep	MO	8	0821	0821	0831	0	10
21041906		09/06/2021	0840	NE 13TH ST / N JAMES ST, GRIMES		WARNING	WARD, GREGORY	OFFICER	2021	Sep	MO	8	0840	0840	0847	0	7
21041907		09/06/2021	0914	3400-B SE GRIMES BLVD, GRIMES		ADVISED	TURNER, MITCHELL	OFFICER	2021	Sep	MO	9	0914	0914	0928	0	14
21041912		09/06/2021	1005	100-B SE 19TH ST, GRIMES		WARNING	WARD, GREGORY	OFFICER	2021	Sep	MO	10	1005	1005	1011	0	6
21041923		09/06/2021	1111	1100-B W 1ST ST, GRIMES		WARNING	WARD, GREGORY	OFFICER	2021	Sep	MO	11	1111	1111	1125	0	14
21041926		09/06/2021	1140	1100-B E 1ST ST, GRIMES		WARNING	WARD, GREGORY	OFFICER	2021	Sep	MO	11	1140	1140	1150	0	10
21041941		09/06/2021	1302	2100-BSE SE 37TH ST, GRIMES		ADVISED	WARD, GREGORY	OFFICER	2021	Sep	MO	13	1302	1302	1305	0	3

Call ID	Case ID	Date	Time	Address	Loc Com	Disposition	Officer Name	How Receive	Year	Month	DOW	Hour	Time Disp	Time Arrive	Time Clear	TS Hour	TS Minute
21042015		09/07/2021	0149	NE BEAVERBROOKE BLVD / NE GRIMES BLVD, GRIMES		WARNING	ZEBEDEE, MATTHEW	OFFICER	2021	Sep	TU	1	0149	0149	0205	0	16
21042031		09/07/2021	0539	1100-B S JAMES ST, GRIMES		WARNING	HANIG, KALEM	OFFICER	2021	Sep	TU	5	0539	0539	0545	0	6
21042073		09/07/2021	1012	SE 11TH ST / SE GRIMES BLVD, GRIMES		ADVISED	TURNER, MITCHELL	OFFICER	2021	Sep	TU	10	1012	1012	1040	0	28
21042164		09/07/2021	2132	SE 19TH ST / SE GRIMES BLVD, GRIMES		WARNING	LOWRY, STEVEN	OFFICER	2021	Sep	TU	21	2132	2132	2140	0	8
21042166		09/07/2021	2229	3400-B SE GRIMES BLVD, GRIMES		WARNING	HANIG, KALEM	OFFICER	2021	Sep	TU	22	2229	2229	2236	0	7
21042254		09/08/2021	1034	SE 37TH ST / SE GATEWAY DR, GRIMES		WARNING	HAKE, MICHAEL	OFFICER	2021	Sep	WE	10	1034	1034	1041	0	7
21042257		09/08/2021	1043	SE 37TH ST / SE BEISSER DR, GRIMES		CITATION	HAKE, MICHAEL	OFFICER	2021	Sep	WE	10	1043	1043	1053	0	10
21042273		09/08/2021	1239	2500-B SE GRIMES BLVD, GRIMES		CITATION	HAKE, MICHAEL	OFFICER	2021	Sep	WE	12	1239	1239	1251	0	12
21042275		09/08/2021	1253	2300-B W 1ST ST, GRIMES		CITATION	DAUTOVIC, MEVLID	OFFICER	2021	Sep	WE	12	1253	1253	1304	0	11
21042288		09/08/2021	1415	SE 37TH ST / S JAMES ST, GRIMES		ASSIST	DAUTOVIC, MEVLID	OFFICER	2021	Sep	WE	14	1415	1415	1418	0	3
21042300		09/08/2021	1523	E 1ST ST / NE GATEWAY DR, GRIMES		WARNING	OLDRIDGE, ANDREW	OFFICER	2021	Sep	WE	15	1532	1532	1532	0	0
21042341		09/08/2021	1947	SE 11TH ST / SE PRINCETON DR, GRIMES		ADVISED	OLDRIDGE, ANDREW	OFFICER	2021	Sep	WE	19	1947	1947	1956	0	9

Call ID	Case ID	Date	Time	Address	Loc Com	Disposition	Officer Name	How Receive	Year	Month	DOW	Hour	Time Disp	Time Arrive	Time Clear	TS Hour	TS Minute
21042350		09/08/2021	2021	900-B S JAMES ST, GRIMES		WARNING	CAHILL, DEVAN	OFFICER	2021	Sep	WE	20	2021	2021	2030	0	9
21042354		09/08/2021	2103	1905 SE 37TH ST, GRIMES	: @BP AMOCO - GRIM	WARNING	OLDRIDGE, ANDREW	OFFICER	2021	Sep	WE	21	2103	2103	2136	0	33
21042355		09/08/2021	2107	1100-B SE GRIMES BLVD, GRIMES		ADVISED	CAHILL, DEVAN	OFFICER	2021	Sep	WE	21	2107	2107	2110	0	3
21042406		09/09/2021	0532	1200-B S JAMES ST, GRIMES		CITATION	HANIG, KALEM	OFFICER	2021	Sep	TH	5	0532	0532	0545	0	13
21042418		09/09/2021	0729	2555 W 1ST ST, GRIMES	: @DCG HIGH SCHOOL - GRIM	CITATION	HAKE, MICHAEL	OFFICER	2021	Sep	TH	7	0729	0729	0736	0	7
21042423		09/09/2021	0806	1000-B SW 19TH ST, GRIMES		WARNING	DAUTOVIC, MEVLID	OFFICER	2021	Sep	TH	8	0806	0806	0812	0	6
21042501		09/09/2021	1743	200-B S JAMES ST, GRIMES		WARNING	CAHILL, DEVAN	OFFICER	2021	Sep	TH	17	1743	1743	1754	0	11
21042520		09/09/2021	2030	300-B SE GATEWAY DR, GRIMES		CITATION	OLDRIDGE, ANDREW	OFFICER	2021	Sep	TH	20	2030	2030	2044	0	14
21042606		09/10/2021	0952	1600-B NE BEAVERBROOKE BLVD, GRIMES		WARNING	LOVELL, JACOB	OFFICER	2021	Sep	FR	9	0952	0952	0957	0	5
21042665		09/10/2021	1623	2100-B SE GRIMES BLVD, GRIMES		CITATION	CAHILL, DEVAN	OFFICER	2021	Sep	FR	16	1623	1623	1642	0	19
21042668		09/10/2021	1641	SE 11TH ST / SE GRIMES BLVD, GRIMES		ADVISED	NYSTROM, KIRSTEN	OFFICER	2021	Sep	FR	16	1641	1641	1649	0	8
21042709		09/10/2021	2249	300-B N JAMES ST, GRIMES		WARNING	RICHARD, JOYCE	OFFICER	2021	Sep	FR	22	2249	2249	2258	0	9

Call ID	Case ID	Date	Time	Address	Loc Com	Disposition	Officer Name	How Receive	Year	Month	DOW	Hour	Time Disp	Time Arrive	Time Clear	TS Hour	TS Minute
21042715		09/10/2021	2328	1001 S JAMES ST, GRIMES	: @CHURCH - GRIM	WARNING	WARD, GREGORY	OFFICER	2021	Sep	FR	23	2328	2328	2337	0	9
21042774		09/11/2021	1141	600-B S JAMES ST, GRIMES	:SPORTS COMPLEX	CITATION	DAUTOVIC, MEVLID	OFFICER	2021	Sep	SA	11	1141	1141	1152	0	11
21042815		09/11/2021	1631	600-B N JAMES ST, GRIMES		CITATION	RICHARD, JOYCE	OFFICER	2021	Sep	SA	16	1631	1631	1643	0	12
21042818		09/11/2021	1640	500-B NE GRIMES BLVD, GRIMES		CITATION	CAHILL, DEVAN	OFFICER	2021	Sep	SA	16	1641	1641	1651	0	10
21042819		09/11/2021	1656	200-B N JAMES ST, GRIMES		ADVISED	RICHARD, JOYCE	OFFICER	2021	Sep	SA	16	1656	1656	1704	0	8
21042820		09/11/2021	1659	1900-B SE GRIMES BLVD, GRIMES		CITATION	CAHILL, DEVAN	OFFICER	2021	Sep	SA	16	1659	1659	1715	0	16
21042821		09/11/2021	1710	600-B N JAMES ST, GRIMES		CITATION	RICHARD, JOYCE	OFFICER	2021	Sep	SA	17	1710	1710	1717	0	7
21042847		09/11/2021	2023	500-B N JAMES ST, GRIMES		CITATION	RICHARD, JOYCE	OFFICER	2021	Sep	SA	20	2023	2023	2034	0	11
21042851		09/11/2021	2040	400-B N JAMES ST, GRIMES		ADVISED	RICHARD, JOYCE	OFFICER	2021	Sep	SA	20	2040	2040	2047	0	7
21042866		09/11/2021	2234	800 S JAMES ST, GRIMES	: @SPORTS COMPLEX - GRIM	WARNING	CARRANZA, EDWIN	OFFICER	2021	Sep	SA	22	2234	2234	2236	0	2
21042895		09/12/2021	0316	2000-B SE GRIMES BLVD, GRIMES		ADVISED	RANGEL, ALEXANDRIA	OFFICER	2021	Sep	SU	3	0316	0316	0322	0	6

Call ID	Case ID	Date	Time	Address	Loc Com	Disposition	Officer Name	How Receive	Year	Month	DOW	Hour	Time Disp	Time Arrive	Time Clear	TS Hour	TS Minute
21042904		09/12/2021	0553	NE BEAVERBROOKE BLVD / NE HERITAGE DR, GRIMES		ADVISED	RANGEL, ALEXANDRIA	OFFICER	2021	Sep	SU	5	0553	0553	0555	0	2
21042905		09/12/2021	0602	SE GRIMES BLVD / I80 WB ON RMP, GRIMES		ADVISED	RANGEL, ALEXANDRIA	OFFICER	2021	Sep	SU	6	0602	0602	0604	0	2
21042911		09/12/2021	0816	951 SE GATEWAY DR, GRIMES	: @CASEYS - GRIM	ADVISED	TURNER, MITCHELL	OFFICER	2021	Sep	SU	8	0816	0816	0825	0	9
21042912		09/12/2021	0827	SE 37TH ST / SE GRIMES BLVD, GRIMES		ADVISED	DAUTOVIC, MEVLID	OFFICER	2021	Sep	SU	8	0827	0827	0836	0	9
21042913		09/12/2021	0847	4000-B SE GRIMES BLVD, GRIMES		ADVISED	TURNER, MITCHELL	OFFICER	2021	Sep	SU	8	0847	0847	0905	0	18
21042932		09/12/2021	1220	400-B S JAMES ST, GRIMES		ADVISED	TURNER, MITCHELL	OFFICER	2021	Sep	SU	12	1220	1220	1225	0	5
21042967		09/12/2021	1652	800-B SE GRIMES BLVD, GRIMES		WARNING	CAHILL, DEVAN	OFFICER	2021	Sep	SU	16	1652	1652	1658	0	6
21042971		09/12/2021	1738	100-B N JAMES ST, GRIMES		ASSIST	LOWRY, STEVEN	OFFICER	2021	Sep	SU	17	1738	1738	1749	0	11
21042987		09/12/2021	2023	300-B NE GRIMES BLVD, GRIMES		ADVISED	LOWRY, STEVEN	OFFICER	2021	Sep	SU	20	2023	2023	2028	0	5
21042988		09/12/2021	2030	1300-B SE GRIMES BLVD, GRIMES		WARNING	CAHILL, DEVAN	OFFICER	2021	Sep	SU	20	2030	2030	2041	0	11
21042989		09/12/2021	2047	SE 11TH ST / SE GRIMES BLVD, GRIMES		ADVISED	CAHILL, DEVAN	OFFICER	2021	Sep	SU	20	2047	2047	2053	0	6
21042993		09/12/2021	2117	E 1ST ST / HWY 141 SB ON RMP, GRIMES		WARNING	LOWRY, STEVEN	OFFICER	2021	Sep	SU	21	2117	2117	2123	0	6

Call ID	Case ID	Date	Time	Address	Loc Com	Disposition	Officer Name	How Receive	Year	Month	DOW	Hour	Time Disp	Time Arrive	Time Clear	TS Hour	TS Minute
21042994		09/12/2021	2118	900-B SE 37TH ST, GRIMES		ADVISED	CAHILL, DEVAN	OFFICER	2021	Sep	SU	21	2118	2118	2119	0	1
21043041		09/13/2021	0747	800-B W 1ST ST, GRIMES		WARNING	CAHILL, DEVAN	OFFICER	2021	Sep	MO	7	0747	0747	0752	0	5
21043047		09/13/2021	0805	800-B W 1ST ST, GRIMES		CITATION	CAHILL, DEVAN	OFFICER	2021	Sep	MO	8	0805	0805	0814	0	9
21043054		09/13/2021	0848	500-B SE GRIMES BLVD, GRIMES		CITATION	CAHILL, DEVAN	OFFICER	2021	Sep	MO	8	0848	0848	0857	0	9
21043056		09/13/2021	0849	3600-B S JAMES ST, GRIMES		ADVISED	TURNER, MITCHELL	OFFICER	2021	Sep	MO	8	0849	0849	0854	0	5
21043058		09/13/2021	0900	NE BEAVERBROOKE BLVD / NE GRIMES BLVD, GRIMES		CITATION	RULLMAN, JEFFREY	OFFICER	2021	Sep	MO	9	0900	0900	0912	0	12
21043061		09/13/2021	0906	1000-B NE GRIMES BLVD, GRIMES		CITATION	CAHILL, DEVAN	OFFICER	2021	Sep	MO	9	0906	0906	0919	0	13
21043064		09/13/2021	0921	NE BEAVERBROOKE BLVD / NE GRIMES BLVD, GRIMES		WARNING	CAHILL, DEVAN	OFFICER	2021	Sep	MO	9	0921	0921	0930	0	9
21043067		09/13/2021	0932	SE 28TH ST / SE GRIMES BLVD, GRIMES		WARNING	RULLMAN, JEFFREY	OFFICER	2021	Sep	MO	9	0932	0932	0941	0	9
21043068		09/13/2021	0935	1650 NE BEAVERBROOKE BLVD, GRIMES	: @CASEYS - GRIM	WARNING	CAHILL, DEVAN	OFFICER	2021	Sep	MO	9	0935	0935	0941	0	6
21043071		09/13/2021	0948	NE BEAVERBROOKE BLVD / NE GRIMES BLVD, GRIMES		WARNING	RULLMAN, JEFFREY	OFFICER	2021	Sep	MO	9	0948	0948	0955	0	7
21043072		09/13/2021	0949	2100-B E 1ST ST, GRIMES		ADVISED	TURNER, MITCHELL	OFFICER	2021	Sep	MO	9	0949	0949	0955	0	6

Call ID	Case ID	Date	Time	Address	Loc Com	Disposition	Officer Name	How Receive	Year	Month	DOW	Hour	Time Disp	Time Arrive	Time Clear	TS Hour	TS Minute
21043075		09/13/2021	0959	NE BEAVERBROOKE BLVD / NE GRIMES BLVD, GRIMES		CHECKS O	CAHILL, DEVAN	OFFICER	2021	Sep	MO	9	0959	0959	1000	0	1
21043082		09/13/2021	1015	NE BEAVERBROOKE BLVD / NE GRIMES BLVD, GRIMES		CITATION	RULLMAN, JEFFREY	OFFICER	2021	Sep	MO	10	1015	1015	1030	0	15
21043084		09/13/2021	1018	SE 19TH ST / SE JACOB ST, GRIMES		WARNING	CAHILL, DEVAN	OFFICER	2021	Sep	MO	10	1018	1018	1025	0	7
21043089		09/13/2021	1038	7401-B NW 114TH ST, GRIMES		CITATION	RULLMAN, JEFFREY	OFFICER	2021	Sep	MO	10	1038	1038	1052	0	14
21043091		09/13/2021	1041	7501-B NW 114TH ST, GRIMES		WARNING	CAHILL, DEVAN	OFFICER	2021	Sep	MO	10	1041	1041	1048	0	7
21043094		09/13/2021	1054	1700-B NE GATEWAY CT, GRIMES		WARNING	CAHILL, DEVAN	OFFICER	2021	Sep	MO	10	1054	1054	1107	0	13
21043100		09/13/2021	1114	1100-B SE GRIMES BLVD, GRIMES		WARNING	CAHILL, DEVAN	OFFICER	2021	Sep	MO	11	1114	1114	1122	0	8
21043102		09/13/2021	1121	NE 11TH ST / N JAMES ST, GRIMES		WARNING	RULLMAN, JEFFREY	OFFICER	2021	Sep	MO	11	1121	1121	1134	0	13
21043107		09/13/2021	1136	1500-B E 1ST ST, GRIMES		WARNING	CAHILL, DEVAN	OFFICER	2021	Sep	MO	11	1136	1136	1141	0	5
21043113		09/13/2021	1204	800-B E 1ST ST, GRIMES		CITATION	RULLMAN, JEFFREY	OFFICER	2021	Sep	MO	12	1204	1204	1213	0	9
21043220		09/13/2021	2155	3300-B SE GRIMES BLVD, GRIMES		ADVISED	LOWRY, STEVEN	OFFICER	2021	Sep	MO	21	2155	2155	2202	0	7
21043240		09/14/2021	0215	2500-B SE GRIMES BLVD, GRIMES		CHECKS O	MERRIFIELD, TANNER	OFFICER	2021	Sep	TU	2	0215	0215	0220	0	5

Call ID	Case ID	Date	Time	Address	Loc Com	Disposition	Officer Name	How Receive	Year	Month	DOW	Hour	Time Disp	Time Arrive	Time Clear	TS Hour	TS Minute
21043266		09/14/2021	0653	500-B W 1ST ST, GRIMES		ADVISED	DITTMER, ANDREW	OFFICER	2021	Sep	TU	6	0653	0653	0719	0	26
21043270		09/14/2021	0736	600-B NE 27TH ST, GRIMES		WARNING	WHITE, KURT	OFFICER	2021	Sep	TU	7	0736	0736	0745	0	9
21043272		09/14/2021	0750	2000-B SE GRIMES BLVD, GRIMES		WARNING	TURNER, MITCHELL	OFFICER	2021	Sep	TU	7	0750	0750	0802	0	12
21043274		09/14/2021	0808	1800-B SE 19TH ST, GRIMES		WARNING	TURNER, MITCHELL	OFFICER	2021	Sep	TU	8	0808	0808	0818	0	10
21043279		09/14/2021	0822	NW 24TH LN / N JAMES ST, GRIMES		WARNING	DITTMER, ANDREW	OFFICER	2021	Sep	TU	8	0822	0822	0832	0	10
21043283		09/14/2021	0842	1800-B SE GRIMES BLVD, GRIMES		WARNING	TURNER, MITCHELL	OFFICER	2021	Sep	TU	8	0842	0842	0905	0	23
21043305		09/14/2021	1110	1100-B SE GRIMES BLVD, GRIMES		ADVISED	DITTMER, ANDREW	OFFICER	2021	Sep	TU	11	1110	1110	1118	0	8
21043308		09/14/2021	1117	SE 11TH ST / SE DESTINATION DR, GRIMES		WARNING	TURNER, MITCHELL	OFFICER	2021	Sep	TU	11	1117	1117	1128	0	11
21043313		09/14/2021	1134	2150 E 1ST ST, GRIMES	: @WALMART - GRIM	ADVISED	TURNER, MITCHELL	OFFICER	2021	Sep	TU	11	1134	1134	1137	0	3
21043317		09/14/2021	1220	2200-B SE GRIMES BLVD, GRIMES		ADVISED	TURNER, MITCHELL	OFFICER	2021	Sep	TU	12	1220	1220	1238	0	18
21043327		09/14/2021	1259	2000-B E 1ST ST, GRIMES		ADVISED	TURNER, MITCHELL	OFFICER	2021	Sep	TU	12	1259	1259	1305	0	6
21043350		09/14/2021	1540	1200-B SE GRIMES BLVD, GRIMES		CHECKS O	OLDRIDGE, ANDREW	OFFICER	2021	Sep	TU	15	1540	1540	1544	0	4

Call ID	Case ID	Date	Time	Address	Loc Com	Disposition	Officer Name	How Receive	Year	Month	DOW	Hour	Time Disp	Time Arrive	Time Clear	TS Hour	TS Minute
21043354		09/14/2021	1550	900-B SE GRIMES BLVD, GRIMES		CITATION	OLDRIDGE, ANDREW	OFFICER	2021	Sep	TU	15	1550	1550	1601	0	11
21043355		09/14/2021	1556	NW 8TH ST / NW CALISTA DR, GRIMES		ADVISED	LOWRY, STEVEN	OFFICER	2021	Sep	TU	15	1556	1556	1604	0	8
21043369		09/14/2021	1753	2400-B W 1ST ST, GRIMES		WARNING	OLDRIDGE, ANDREW	OFFICER	2021	Sep	TU	17	1753	1753	1810	0	17
21043413		09/15/2021	0311	NE BEAVERBROOKE BLVD / NE GRIMES BLVD, GRIMES		WARNING	MERRIFIELD, TANNER	OFFICER	2021	Sep	WE	3	0311	0311	0321	0	10
21043417		09/15/2021	0439	1001 S JAMES ST, GRIMES	: @ST PETERS LUTHERAN CHURCH - GRIM	ADVISED	HANIG, KALEM	OFFICER	2021	Sep	WE	4	0439	0439	0444	0	5
21043459		09/15/2021	1038	1400-B W 1ST ST, GRIMES		CITATION	DITTMER, ANDREW	OFFICER	2021	Sep	WE	10	1038	1038	1050	0	12
21043535		09/15/2021	1755	3800-B SE GRIMES BLVD, GRIMES		ADVISED	LOWRY, STEVEN	OFFICER	2021	Sep	WE	17	1755	1755	1812	0	17
21043571		09/15/2021	2340	2000-B SE 37TH ST, GRIMES		WARNING	RICHARD, JOYCE	OFFICER	2021	Sep	WE	23	2340	2340	2350	0	10
21043582		09/16/2021	0055	600-B SE 2ND ST, GRIMES		WARNING	RICHARD, JOYCE	OFFICER	2021	Sep	TH	0	0055	0055	0105	0	10
21043584		09/16/2021	0102	E 1ST ST / SE GATEWAY DR, GRIMES		WARNING	HANIG, KALEM	OFFICER	2021	Sep	TH	1	0102	0102	0112	0	10
21043587		09/16/2021	0116	200-B SE GATEWAY DR, GRIMES		ADVISED	RICHARD, JOYCE	OFFICER	2021	Sep	TH	1	0116	0116	0125	0	9
21043600		09/16/2021	0235	300-B S JAMES ST, GRIMES		ADVISED	HANIG, KALEM	OFFICER	2021	Sep	TH	2	0235	0235	0246	0	11

Call ID	Case ID	Date	Time	Address	Loc Com	Disposition	Officer Name	How Receive	Year	Month	DOW	Hour	Time Disp	Time Arrive	Time Clear	TS Hour	TS Minute
21043645		09/16/2021	0902	500-B SW 19TH ST, GRIMES		ADVISED	DAUTOVIC, MEVLID	OFFICER	2021	Sep	TH	9	0902	0902	0914	0	12
21043647		09/16/2021	0914	500-B SE 19TH ST, GRIMES		WARNING	DAUTOVIC, MEVLID	OFFICER	2021	Sep	TH	9	0914	0914	0921	0	7
21043681		09/16/2021	1256	SE 11TH ST / SE GRIMES BLVD, GRIMES		CITATION	HAKE, MICHAEL	OFFICER	2021	Sep	TH	12	1256	1256	1303	0	7
21043716		09/16/2021	1542	351 SE GATEWAY DR, GRIMES	: @FAREWAY - GRIM	ADVISED	BERRY, ALLISON	OFFICER	2021	Sep	TH	15	1542	1542	1550	0	8
21043722		09/16/2021	1555	W 1ST ST / NW MAPLEWOOD DR, GRIMES		CITATION	CAHILL, DEVAN	OFFICER	2021	Sep	TH	15	1555	1555	1606	0	11
21043727		09/16/2021	1648	SE 11TH ST / SE GRIMES BLVD, GRIMES		CITATION	CAHILL, DEVAN	OFFICER	2021	Sep	TH	16	1648	1648	1657	0	9
21043734		09/16/2021	1717	900-B SE GRIMES BLVD, GRIMES		WARNING	CAHILL, DEVAN	OFFICER	2021	Sep	TH	17	1717	1717	1725	0	8
21043743		09/16/2021	1758	1ST ST TO HWY 141 SB RMP / SE GRIMES BLVD, GRIMES		WARNING	BERRY, ALLISON	OFFICER	2021	Sep	TH	17	1758	1758	1821	0	23
21043770		09/16/2021	2050	SE 11TH ST / SE GRIMES BLVD, GRIMES		ADVISED	BERRY, ALLISON	OFFICER	2021	Sep	TH	20	2050	2050	2052	0	2
21043855		09/17/2021	0930	1100-B SE GRIMES BLVD, GRIMES		ADVISED	DITTMER, ANDREW	OFFICER	2021	Sep	FR	9	0930	0930	0941	0	11
21043866		09/17/2021	1047	1700-B W 1ST ST, GRIMES		CITATION	DITTMER, ANDREW	OFFICER	2021	Sep	FR	10	1047	1047	1059	0	12
21043869		09/17/2021	1107	1700-B W 1ST ST, GRIMES		CITATION	DITTMER, ANDREW	OFFICER	2021	Sep	FR	11	1107	1107	1118	0	11

Call ID	Case ID	Date	Time	Address	Loc Com	Disposition	Officer Name	How Receive	Year	Month	DOW	Hour	Time Disp	Time Arrive	Time Clear	TS Hour	TS Minute
21043889		09/17/2021	1312	100-B SW 19TH ST, GRIMES		ADVISED	DAUTOVIC, MEVLID	OFFICER	2021	Sep	FR	13	1312	1312	1316	0	4
21043961		09/17/2021	2007	NE BEAVERBROOKE BLVD / NE GRIMES BLVD, GRIMES		WARNING	CAHILL, DEVAN	OFFICER	2021	Sep	FR	20	2007	2007	2015	0	8
21043976		09/17/2021	2146	2000-B SE 11TH ST, GRIMES		ADVISED	ARNOLD, BRYCE	OFFICER	2021	Sep	FR	21	2146	2146	2150	0	4
21044022		09/18/2021	0640	1900 SE 37TH ST, GRIMES	: @QT - GRIM	CITATION	DAWSON, JOSHUA	OFFICER	2021	Sep	SA	6	0640	0640	0654	0	14
21044073		09/18/2021	1619	SE 37TH ST / SE GATEWAY DR, GRIMES		CITATION	CAHILL, DEVAN	OFFICER	2021	Sep	SA	16	1619	1619	1629	0	10
21044074		09/18/2021	1632	SE 37TH ST / SE GATEWAY DR, GRIMES		WARNING	CAHILL, DEVAN	OFFICER	2021	Sep	SA	16	1632	1632	1639	0	7
21044077		09/18/2021	1645	SE 37TH ST / SE GATEWAY DR, GRIMES		CITATION	CAHILL, DEVAN	OFFICER	2021	Sep	SA	16	1645	1645	1659	0	14
21044090		09/18/2021	1828	E 1ST ST / NE GATEWAY DR, GRIMES		WARNING	CAHILL, DEVAN	OFFICER	2021	Sep	SA	18	1828	1828	1835	0	7
21044099		09/18/2021	1918	3600-B SE GRIMES BLVD, GRIMES		ADVISED	HOMEISTER, WESLEY	OFFICER	2021	Sep	SA	19	1918	1918	1924	0	6
21044115		09/18/2021	2110	400-B SE GRIMES BLVD, GRIMES		CHECKS O	HOMEISTER, WESLEY	OFFICER	2021	Sep	SA	21	2110	2110	2119	0	9
21044123		09/18/2021	2232	4000-B SE GRIMES BLVD, GRIMES		ADVISED	LOWRY, STEVEN	OFFICER	2021	Sep	SA	22	2232	2232	2236	0	4
21044158		09/19/2021	0453	3700-B SE GRIMES BLVD, GRIMES		CHECKS O	LOWRY, STEVEN	OFFICER	2021	Sep	SU	4	0453	0453	0500	0	7

Call ID	Case ID	Date	Time	Address	Loc Com	Disposition	Officer Name	How Receive	Year	Month	DOW	Hour	Time Disp	Time Arrive	Time Clear	TS Hour	TS Minute
21044177		09/19/2021	0920	1000-B SE 37TH ST, GRIMES		CITATION	DAUTOVIC, MEVLID	OFFICER	2021	Sep	SU	9	0920	0920	0934	0	14
21044235		09/19/2021	1638	600-B NE GRIMES BLVD, GRIMES		WARNING	CAHILL, DEVAN	OFFICER	2021	Sep	SU	16	1638	1638	1646	0	8
21044243		09/19/2021	1713	SE 19TH ST / SE GATEWAY DR, GRIMES		WARNING	CAHILL, DEVAN	OFFICER	2021	Sep	SU	17	1713	1713	1721	0	8
21044269		09/19/2021	2059	E 1ST ST / NE JACOB ST, GRIMES		ASSIST	LOWRY, STEVEN	OFFICER	2021	Sep	SU	20	2059	2059	2112	0	13
21044321		09/20/2021	0716	1800-B SE MIEHE DR, GRIMES		WARNING	TURNER, MITCHELL	OFFICER	2021	Sep	MO	7	0716	0716	0727	0	11
21044498		09/21/2021	0128	NW 1ST LN / NW BROOKSIDE DR, GRIMES		WARNING	MERRIFIELD, TANNER	OFFICER	2021	Sep	TU	1	0128	0128	0136	0	8
21044522		09/21/2021	0739	SE 11TH ST / SE GRIMES BLVD, GRIMES		ADVISED	TURNER, MITCHELL	OFFICER	2021	Sep	TU	7	0739	0739	0746	0	7
21044614		09/21/2021	1623	1905 SE 37TH ST, GRIMES	: @YESWAY - GRIM	WARNING	OLDRIDGE, ANDREW	OFFICER	2021	Sep	TU	16	1623	1623	1631	0	8
21044637		09/21/2021	1931	3700-B SE GRIMES BLVD, GRIMES		ASSIST	LOWRY, STEVEN	OFFICER	2021	Sep	TU	19	1931	1931	1940	0	9
21044648		09/21/2021	2038	900-B E 1ST ST, GRIMES		ADVISED	OLDRIDGE, ANDREW	OFFICER	2021	Sep	TU	20	2038	2038	2041	0	3
21044656		09/21/2021	2253	2500-B S JAMES ST, GRIMES		WARNING	HANIG, KALEM	OFFICER	2021	Sep	TU	22	2253	2253	2259	0	6
21044693		09/22/2021	0523	2100-B SE GRIMES BLVD, GRIMES		CHECKS O	MERRIFIELD, TANNER	OFFICER	2021	Sep	WE	5	0526	0527	0530	0	4

Call ID	Case ID	Date	Time	Address	Loc Com	Disposition	Officer Name	How Receive	Year	Month	DOW	Hour	Time Disp	Time Arrive	Time Clear	TS Hour	TS Minute
21044699		09/22/2021	0723	SE 19TH ST / SE PRINCETON DR, GRIMES		WARNING	TURNER, MITCHELL	OFFICER	2021	Sep	WE	7	0724	0724	0733	0	9
21044701		09/22/2021	0744	100-B SE GRIMES BLVD, GRIMES		ADVISED	DITTMER, ANDREW	OFFICER	2021	Sep	WE	7	0744	0744	0756	0	12
21044710		09/22/2021	0847	200-B SW 37TH ST, GRIMES		WARNING	DITTMER, ANDREW	OFFICER	2021	Sep	WE	8	0847	0847	0856	0	9
21044716		09/22/2021	0905	E 1ST ST / NE JACOB ST, GRIMES		CITATION	DITTMER, ANDREW	OFFICER	2021	Sep	WE	9	0905	0905	0916	0	11
21044752		09/22/2021	1230	1500-B SE GRIMES BLVD, GRIMES		ADVISED	DITTMER, ANDREW	OFFICER	2021	Sep	WE	12	1230	1230	1242	0	12
21044788		09/22/2021	1628	1800-B SE GRIMES BLVD, GRIMES		WARNING	OLDRIDGE, ANDREW	OFFICER	2021	Sep	WE	16	1628	1628	1635	0	7
21044806		09/22/2021	1908	NE BEAVERBROOKE BLVD / NE GRIMES BLVD, GRIMES		WARNING	LOWRY, STEVEN	OFFICER	2021	Sep	WE	19	1908	1908	1915	0	7
21044817		09/22/2021	2019	200-B N JAMES ST, GRIMES		WARNING	LOWRY, STEVEN	OFFICER	2021	Sep	WE	20	2019	2019	2027	0	8
21044820		09/22/2021	2035	W 1ST ST / NW CALISTA CT, GRIMES		ADVISED	OLDRIDGE, ANDREW	OFFICER	2021	Sep	WE	20	2035	2035	2038	0	3
21044832		09/22/2021	2346	1300-B SW 37TH ST, GRIMES		WARNING	MERRIFIELD, TANNER	OFFICER	2021	Sep	WE	23	2346	2346	2354	0	8
21044835		09/23/2021	0006	SE CROSSINGS LN / SE GATEWAY DR, GRIMES		WARNING	MERRIFIELD, TANNER	OFFICER	2021	Sep	TH	0	0006	0006	0016	0	10
21044837		09/23/2021	0020	800-B E 1ST ST, GRIMES		ADVISED	HANIG, KALEM	OFFICER	2021	Sep	TH	0	0020	0020	0028	0	8

Call ID	Case ID	Date	Time	Address	Loc Com	Disposition	Officer Name	How Receive	Year	Month	DOW	Hour	Time Disp	Time Arrive	Time Clear	TS Hour	TS Minute
21044840		09/23/2021	0038	900-B SE GRIMES BLVD, GRIMES		WARNING	MERRIFIELD, TANNER	OFFICER	2021	Sep	TH	0	0038	0038	0054	0	16
21044854		09/23/2021	0256	SW 37TH ST / S JAMES ST, GRIMES		WARNING	MERRIFIELD, TANNER	OFFICER	2021	Sep	TH	2	0256	0256	0305	0	9
21044871		09/23/2021	0708	SE 37TH ST / SE GLENSTONE DR, GRIMES		CITATION	DITTMER, ANDREW	OFFICER	2021	Sep	TH	7	0708	0708	0721	0	13
21044874		09/23/2021	0723	4000-B SE GRIMES BLVD, GRIMES		ADVISED	DITTMER, ANDREW	OFFICER	2021	Sep	TH	7	0723	0723	0725	0	2
21044898		09/23/2021	0954	1800-B SE 19TH ST, GRIMES		WARNING	TURNER, MITCHELL	OFFICER	2021	Sep	TH	9	0954	0954	1010	0	16
21044909		09/23/2021	1112	1751 SE 11TH ST, GRIMES		WARNING	DITTMER, ANDREW	OFFICER	2021	Sep	TH	11	1112	1112	1129	0	17
21044978		09/23/2021	1823	NE BEAVERBROOKE BLVD / NE GRIMES BLVD, GRIMES		ADVISED	LOWRY, STEVEN	OFFICER	2021	Sep	TH	18	1823	1823	1826	0	3
21045006		09/23/2021	2154	SE 3RD ST / SE GATEWAY DR, GRIMES		CHECKS O	OLDRIDGE, ANDREW	OFFICER	2021	Sep	TH	21	2154	2154	2200	0	6
21045014		09/23/2021	2320	700-B S JAMES ST, GRIMES		ADVISED	RICHARD, JOYCE	OFFICER	2021	Sep	TH	23	2320	2320	2325	0	5
21045072	21007137	09/24/2021	0907	SE 37TH ST / SE GRIMES BLVD, GRIMES		CASE	DAUTOVIC, MEVLID	OFFICER	2021	Sep	FR	9	0907	0907	1022	1	15
21045136		09/24/2021	1606	500-B SE 19TH ST, GRIMES		CITATION	OLDRIDGE, ANDREW	OFFICER	2021	Sep	FR	16	1606	1606	1614	0	8
21045178		09/24/2021	2142	S 11TH ST / SE RESERVE LN, GRIMES		CITATION	CAHILL, DEVAN	OFFICER	2021	Sep	FR	21	2142	2142	2154	0	12

Call ID	Case ID	Date	Time	Address	Loc Com	Disposition	Officer Name	How Receive	Year	Month	DOW	Hour	Time Disp	Time Arrive	Time Clear	TS Hour	TS Minute
21045315		09/25/2021	1725	900-B SE GRIMES BLVD, GRIMES		WARNING	CAHILL, DEVAN	OFFICER	2021	Sep	SA	17	1725	1725	1734	0	9
21045316		09/25/2021	1730	200-B SW 19TH ST, GRIMES		ADVISED	OLDRIDGE, ANDREW	OFFICER	2021	Sep	SA	17	1730	1730	1738	0	8
21045317		09/25/2021	1735	SE 11TH ST / SE PRINCETON DR, GRIMES		WARNING	CAHILL, DEVAN	OFFICER	2021	Sep	SA	17	1735	1735	1745	0	10
21045320		09/25/2021	1741	1000-B SW 19TH ST, GRIMES		CITATION	OLDRIDGE, ANDREW	OFFICER	2021	Sep	SA	17	1741	1741	1752	0	11
21045339		09/25/2021	1934	200-B NE GATEWAY DR, GRIMES		WARNING	OLDRIDGE, ANDREW	OFFICER	2021	Sep	SA	19	1934	1934	1955	0	21
21045343		09/25/2021	2033	2500-B SE 37TH ST, GRIMES		WARNING	OLDRIDGE, ANDREW	OFFICER	2021	Sep	SA	20	2033	2033	2042	0	9
21045346		09/25/2021	2043	1900 SE 37TH ST, GRIMES	: @QT - GRIM	WARNING	OLDRIDGE, ANDREW	OFFICER	2021	Sep	SA	20	2043	2043	2102	0	19
21045356		09/25/2021	2205	W 1ST ST / NW BROOKSIDE DR, GRIMES		CITATION	OLDRIDGE, ANDREW	OFFICER	2021	Sep	SA	22	2205	2205	2218	0	13
21045357		09/25/2021	2209	3199-B SE GRIMES BLVD, GRIMES		ADVISED	CAHILL, DEVAN	OFFICER	2021	Sep	SA	22	2209	2209	2214	0	5
21045421		09/26/2021	0934	100-B NW CALISTA CT, GRIMES		CITATION	ARCURI, CHRISTIE	OFFICER	2021	Sep	SU	9	0934	0934	0944	0	10
21045444		09/26/2021	1543	1300-B SE 37TH ST, GRIMES		CITATION	CAHILL, DEVAN	OFFICER	2021	Sep	SU	15	1543	1543	1555	0	12
21045449		09/26/2021	1604	SE 37TH ST / SE GATEWAY DR, GRIMES		CITATION	CAHILL, DEVAN	OFFICER	2021	Sep	SU	16	1604	1604	1613	0	9

Call ID	Case ID	Date	Time	Address	Loc Com	Disposition	Officer Name	How Receive	Year	Month	DOW	Hour	Time Disp	Time Arrive	Time Clear	TS Hour	TS Minute
21045453		09/26/2021	1626	400-B NE GRIMES BLVD, GRIMES		WARNING	CAHILL, DEVAN	OFFICER	2021	Sep	SU	16	1626	1626	1634	0	8
21045490		09/26/2021	2105	300-B E 1ST ST, GRIMES		ADVISED	BERRY, ALLISON	OFFICER	2021	Sep	SU	21	2105	2105	2108	0	3
21045491		09/26/2021	2109	205 NE JACOB ST, GRIMES		ADVISED	BERRY, ALLISON	OFFICER	2021	Sep	SU	21	2109	2109	2113	0	4
21045520		09/27/2021	0042	SE 19TH ST / SE GRIMES BLVD, GRIMES		WARNING	RICHARD, JOYCE	OFFICER	2021	Sep	MO	0	0042	0042	0108	0	26
21045555		09/27/2021	0758	200 N JAMES ST, GRIMES	: @LIBRARY - GRIM	WARNING	HAKE, MICHAEL	OFFICER	2021	Sep	MO	7	0758	0758	0805	0	7
21045568		09/27/2021	0850	1500-B SE GRIMES BLVD, GRIMES		WARNING	TURNER, MITCHELL	OFFICER	2021	Sep	MO	8	0850	0850	0859	0	9
21045592		09/27/2021	1029	SE 37TH ST / SE GRIMES BLVD, GRIMES		WARNING	HAKE, MICHAEL	OFFICER	2021	Sep	MO	10	1029	1029	1035	0	6
21045607		09/27/2021	1209	SE 37TH ST / SE GRIMES BLVD, GRIMES		CITATION	HAKE, MICHAEL	OFFICER	2021	Sep	MO	12	1209	1209	1220	0	11
21045679		09/27/2021	1901	2200-B SE GRIMES BLVD, GRIMES		CHECKS O	CAHILL, DEVAN	OFFICER	2021	Sep	MO	19	1901	1901	1904	0	3
21045684		09/27/2021	2011	1401 E 1ST ST, GRIMES		CITATION	LOWRY, STEVEN	OFFICER	2021	Sep	MO	20	2011	2011	2024	0	13
21045690		09/27/2021	2056	1500-B SE GRIMES BLVD, GRIMES		ADVISED	CAHILL, DEVAN	OFFICER	2021	Sep	MO	20	2056	2056	2103	0	7
21045693		09/27/2021	2125	SE 37TH ST / SE BEISSER DR, GRIMES		WARNING	CAHILL, DEVAN	OFFICER	2021	Sep	MO	21	2125	2125	2128	0	3

Call ID	Case ID	Date	Time	Address	Loc Com	Disposition	Officer Name	How Receive	Year	Month	DOW	Hour	Time Disp	Time Arrive	Time Clear	TS Hour	TS Minute
21045694		09/27/2021	2128	200-B N JAMES ST, GRIMES		WARNING	LOWRY, STEVEN	OFFICER	2021	Sep	MO	21	2128	2128	2141	0	13
21045724		09/28/2021	0444	2400-B SE GRIMES BLVD, GRIMES		CITATION	MERRIFIELD, TANNER	OFFICER	2021	Sep	TU	4	0444	0444	0459	0	15
21045733		09/28/2021	0658	SE 11TH ST / SE GRIMES BLVD, GRIMES		WARNING	TURNER, MITCHELL	OFFICER	2021	Sep	TU	6	0658	0658	0712	0	14
21045738		09/28/2021	0730	1400-B N JAMES ST, GRIMES		WARNING	TURNER, MITCHELL	OFFICER	2021	Sep	TU	7	0730	0730	0739	0	9
21045877		09/28/2021	2150	2150 E 1ST ST, GRIMES	: @WALMART - GRIM	ADVISED	LOWRY, STEVEN	OFFICER	2021	Sep	TU	21	2150	2150	2155	0	5
21045906		09/29/2021	0408	SE 19TH ST / SE GRIMES BLVD, GRIMES		CHECKS O	MERRIFIELD, TANNER	OFFICER	2021	Sep	WE	4	0408	0408	0414	0	6
21045908		09/29/2021	0445	2400-B SE GRIMES BLVD, GRIMES		ADVISED	MERRIFIELD, TANNER	OFFICER	2021	Sep	WE	4	0445	0445	0452	0	7
21045912	21007289	09/29/2021	0548	800-B SE GRIMES BLVD, GRIMES		ASSIST	HANIG, KALEM	OFFICER	2021	Sep	WE	5	0548	0548	0649	1	1
21045914		09/29/2021	0647	2400-B SE GRIMES BLVD, GRIMES		WARNING	DITTMER, ANDREW	OFFICER	2021	Sep	WE	6	0647	0647	0656	0	9
21045916		09/29/2021	0650	1200-B SE 11TH ST, GRIMES		WARNING	TURNER, MITCHELL	OFFICER	2021	Sep	WE	6	0650	0650	0700	0	10
21045923		09/29/2021	0709	1100-B SE GRIMES BLVD, GRIMES		CITATION	TURNER, MITCHELL	OFFICER	2021	Sep	WE	7	0709	0709	0730	0	21
21045966		09/29/2021	1057	1450 NE GATEWAY CT, GRIMES	: @KWIK STAR - GRIM	ADVISED	DITTMER, ANDREW	OFFICER	2021	Sep	WE	10	1057	1057	1108	0	11

Call ID	Case ID	Date	Time	Address	Loc Com	Disposition	Officer Name	How Receive	Year	Month	DOW	Hour	Time Disp	Time Arrive	Time Clear	TS Hour	TS Minute
21046021		09/29/2021	1622	2600-B SE GRIMES BLVD, GRIMES		CITATION	LOWRY, STEVEN	OFFICER	2021	Sep	WE	16	1622	1622	1635	0	13
21046032		09/29/2021	1734	725 SE GATEWAY DR, GRIMES		ASSIST	OLDRIDGE, ANDREW	OFFICER	2021	Sep	WE	17	1734	1734	1740	0	6
21046043		09/29/2021	1831	NW 114TH ST / NW TOWNER DR, GRIMES		WARNING	LOWRY, STEVEN	OFFICER	2021	Sep	WE	18	1831	1831	1847	0	16
21046051		09/29/2021	1954	600-B NE GATEWAY DR, GRIMES		ADVISED	OLDRIDGE, ANDREW	OFFICER	2021	Sep	WE	19	1954	1954	2006	0	12
21046076		09/29/2021	2351	SE 19TH ST / SE GRIMES BLVD, GRIMES		ASSIST	HANIG, KALEM	OFFICER	2021	Sep	WE	23	2351	2351	0007	0	16
21046079		09/30/2021	0002	1500-B SE 19TH ST, GRIMES		WARNING	HANIG, KALEM	OFFICER	2021	Sep	TH	0	0002	0002	0010	0	8
21046093		09/30/2021	0229	SE 19TH ST / SE GRIMES BLVD, GRIMES		ASSIST	HANIG, KALEM	OFFICER	2021	Sep	TH	2	0229	0229	0243	0	14
21046121		09/30/2021	0752	SE 37TH ST / SE GRIMES BLVD, GRIMES		WARNING	DITTMER, ANDREW	OFFICER	2021	Sep	TH	7	0752	0752	0803	0	11
21046122		09/30/2021	0756	NE 27TH ST / NE TANZANITE CT, GRIMES		WARNING	TURNER, MITCHELL	OFFICER	2021	Sep	TH	7	0756	0756	0803	0	7
21046190		09/30/2021	1542	W 1ST ST / NW BROOKSIDE DR, GRIMES		WARNING	CAHILL, DEVAN	OFFICER	2021	Sep	TH	15	1542	1542	1551	0	9
21046201		09/30/2021	1658	2100-B S JAMES ST, GRIMES		ADVISED	CAHILL, DEVAN	OFFICER	2021	Sep	TH	16	1658	1658	1707	0	9
21046234		09/30/2021	2106	SE 19TH ST / SE LITTLE BEAVER DR, GRIMES		ADVISED	COPIC, CHRISTOPHER	OFFICER	2021	Sep	TH	21	2106	2106	2108	0	2

Call ID	Case ID	Date	Time	Address	Loc Com	Disposition	Officer Name	How Receive	Year	Month	DOW	Hour	Time Disp	Time Arrive	Time Clear	TS Hour	TS Minute
21046250		09/30/2021	2340	900-B NE BEAVERBROOKE BLVD, GRIMES		WARNING	HANIG, KALEM	OFFICER	2021	Sep	TH	23	2340	2340	2347	0	7
21046251		09/30/2021	2359	700-B W 1ST ST, GRIMES		WARNING	MERRIFIELD, TANNER	OFFICER	2021	Sep	TH	23	2359	2359	0014	0	15
TRESPASS		Total = 3															
21041548		09/03/2021	2125	2555 W 1ST ST, GRIMES	: @DCG HIGH SCHOOL - GRIM	ADVISED	CAHILL, DEVAN	OFFICER	2021	Sep	FR	21	2125	2125	2132	0	7
21041962		09/06/2021	1614	360 SE GATEWAY DR, GRIMES	: @OAK CROSSING APARTMENTS - GRIM	ADVISED	TART, JASON	ADMIN	2021	Sep	MO	16	1615	1615	1632	0	17
21045422		09/26/2021	0959	514 N JAMES ST, GRIMES		CASE	ARCURI, CHRISTIE	ANI/ALI	2021	Sep	SU	9	1001	1004	1113	1	12
UNK		Total = 1															
21043386	21006863	09/14/2021	2126	NE 15TH ST / NE HERITAGE DR, GRIMES		ARREST	LOWRY, STEVEN	ANI/ALI	2021	Sep	TU	21	2127	2133	2319	1	52
VANDAL		Total = 16															
21041266	21006525	09/02/2021	0806	1800 SE GATEWAY DR, GRIMES	: @ADESA AUTO AUCTION - GRIM	CASE	HAKE, MICHAEL	ADMIN	2021	Sep	TH	8	0817	0820	0915	0	58
21041786	21006608	09/05/2021	1049	2500 SE 37TH ST, GRIMES	: @CUTTYS CAMPGROUND - GRIM	CASE	TURNER, MITCHELL	ADMIN	2021	Sep	SU	10	1119	1149	1227	1	8
21042075	21006653	09/07/2021	1020	4400 W 1ST ST, GRIMES		ADVISED	LOVELL, JACOB	ADMIN	2021	Sep	TU	10	1043	1053	1156	1	13

Call ID	Case ID	Date	Time	Address	Loc Com	Disposition	Officer Name	How Receive	Year	Month	DOW	Hour	Time Disp	Time Arrive	Time Clear	TS Hour	TS Minute
21042143		09/07/2021	1756	104 NW 8TH ST, GRIMES		ASSIST	OLDRIDGE, ANDREW	ADMIN	2021	Sep	TU	17	1758	1803	1818	0	20
21043076	21006807	09/13/2021	1003	1700 SE DESTINATION DR, GRIMES		CASE	TURNER, MITCHELL	ADMIN	2021	Sep	MO	10	1007	1017	1057	0	50
21043484	21006879	09/15/2021	1304	1420 SE 3RD ST, GRIMES	: @GRIMES LASER WASH - GRIM	ADVISED	TURNER, MITCHELL	ADMIN	2021	Sep	WE	13	1307	1311	1353	0	46
21043536	21006893	09/15/2021	1800	2312 SE 9TH LN, GRIMES		ASSIST	BERRY, ALLISON	ADMIN	2021	Sep	WE	18	1807	1817	1850	0	43
21043680	21006922	09/16/2021	1251	1700 SE DESTINATION DR, GRIMES		ADVISED	DAUTOVIC, MEVLID	ADMIN	2021	Sep	TH	12	1253	1257	1344	0	51
21044175	21006990	09/19/2021	0905	410 SE MAIN ST, GRIMES	: @GRIMES COMMUNITY COMPLEX - GRIM	ASSIST	TURNER, MITCHELL	ADMIN	2021	Sep	SU	9	0906	0912	0948	0	42
21044257		09/19/2021	1933	1200 SW 7TH ST, GRIMES		ASSIST	COPIC, CHRISTOPHER	ADMIN	2021	Sep	SU	19	1934	1941	1945	0	11
21044313		09/20/2021	0600	410 SE MAIN ST, GRIMES	: @GRIMES COMMUNITY COMPLEX - GRIM	CHECKS O	MERRIFIELD, TANNER	OFFICER	2021	Sep	MO	6	0600	0600	0605	0	5
21044343	21007011	09/20/2021	0918	800 S JAMES ST, GRIMES	: @GRIMES SPORTS COMPLEX (SOUTH) - GRIM	CASE	DAUTOVIC, MEVLID	OFFICER	2021	Sep	MO	9	0918	0918	0944	0	26

Call ID	Case ID	Date	Time	Address	Loc Com	Disposition	Officer Name	How Receive	Year	Month	DOW	Hour	Time Disp	Time Arrive	Time Clear	TS Hour	TS Minute
21044471	21007046	09/20/2021	1935	351 NE GATEWAY DR, GRIMES	: @HYVEE - GRIM	ADVISED	CAHILL, DEVAN	OFFICER	2021	Sep	MO	19	1935	1935	1958	0	23
21044555	21007064	09/21/2021	1020	1700 SE DESTINATION DR, GRIMES		CASE	TURNER, MITCHELL	ADMIN	2021	Sep	TU	10	1021	1029	1052	0	31
21044616	21007078	09/21/2021	1624	223 SE MAIN ST, GRIMES		CASE	OLDRIDGE, ANDREW	ADMIN	2021	Sep	TU	16	1631	1639	1658	0	27
21045182	21007167	09/24/2021	2208	2150 E 1ST ST, GRIMES	: @WALMART - GRIM	ADVISED	RICHARD, JOYCE	ADMIN	2021	Sep	FR	22	2228	2241	2354	1	26
WANTED		Total = 2															
21043656		09/16/2021	0955	109 SE 6TH ST, GRIMES		ADVISED	DAUTOVIC, MEVLID	ADMIN	2021	Sep	TH	9	0955	1021	1204	2	9
21045822	21007276	09/28/2021	1554	805 SE 10TH LN, GRIMES		ASSIST	CAHILL, DEVAN	ADMIN	2021	Sep	TU	15	1601	1606	1719	1	18
WATCH		Total = 51															
21041044		09/01/2021	0401	116 SW BROOKSIDE DR, GRIMES		TOUR	HANIG, KALEM	OFFICER	2021	Sep	WE	4	0401	0401	0426	0	25
21041100		09/01/2021	1109	500 NE BEAVERBROOKE BLVD, GRIMES	: @HERITAGE ELEMENTARY SCHOOL - GRIM	CHECKS O	DAUTOVIC, MEVLID	OFFICER	2021	Sep	WE	11	1109	1109	1110	0	1
21041108		09/01/2021	1218	2555 W 1ST ST, GRIMES	: @DALLAS CENTER GRIMES HIGH SCHOOL - GRIM	CHECKS O	DAUTOVIC, MEVLID	OFFICER	2021	Sep	WE	12	1218	1218	1224	0	6
21041145		09/01/2021	1543	1108 NW 8TH ST, GRIMES		CHECKS O	CAHILL, DEVAN	OFFICER	2021	Sep	WE	15	1543	1543	1552	0	9

Call ID	Case ID	Date	Time	Address	Loc Com	Disposition	Officer Name	How Receive	Year	Month	DOW	Hour	Time Disp	Time Arrive	Time Clear	TS Hour	TS Minute
21041243		09/02/2021	0352	1400 SE GATEWAY DR, GRIMES		CHECKS O	RICHARD, JOYCE	OFFICER	2021	Sep	TH	3	0352	0352	0409	0	17
21041337		09/02/2021	1501	1016 NW 8TH ST, GRIMES		CHECKS O	CAHILL, DEVAN	OFFICER	2021	Sep	TH	15	1513	1513	1524	0	11
21041428		09/03/2021	0741	600 SE EWING ST, GRIMES	: @VALLEY VILLAGE MOBILE HOME PARK - GRIM	CHECKS O	DAUTOVIC, MEVLID	OFFICER	2021	Sep	FR	7	0741	0741	0803	0	22
21041508		09/03/2021	1727	1400-B NW 8TH ST, GRIMES		CHECKS O	LOWRY, STEVEN	OFFICER	2021	Sep	FR	17	1727	1727	1747	0	20
21041602		09/04/2021	0435	1400 SE GATEWAY DR, GRIMES		CHECKS O	RICHARD, JOYCE	OFFICER	2021	Sep	SA	4	0435	0435	0451	0	16
21041616		09/04/2021	0717	2555 W 1ST ST, GRIMES	: @DALLAS CENTER GRIMES HIGH SCHOOL - GRIM	CHECKS O	DAUTOVIC, MEVLID	OFFICER	2021	Sep	SA	7	0717	0717	0720	0	3
21041674		09/04/2021	1551	1400-B NW 8TH ST, GRIMES		CHECKS O	LOWRY, STEVEN	OFFICER	2021	Sep	SA	15	1551	1551	1616	0	25
21041754		09/05/2021	0325	1487 E 1ST ST, GRIMES		CHECKS O	RANGEL, ALEXANDRIA	OFFICER	2021	Sep	SU	3	0325	0325	0357	0	32
21041801		09/05/2021	1246	1650 SE 37TH ST, GRIMES	: @TOYOTA OF DES MOINES - GRIM	CHECKS O	DAUTOVIC, MEVLID	OFFICER	2021	Sep	SU	12	1246	1246	1252	0	6
21042063		09/07/2021	0928	2555 W 1ST ST, GRIMES	: @DALLAS CENTER GRIMES HIGH SCHOOL - GRIM	CHECKS O	LOVELL, JACOB	OFFICER	2021	Sep	TU	9	0928	0928	0932	0	4

Call ID	Case ID	Date	Time	Address	Loc Com	Disposition	Officer Name	How Receive	Year	Month	DOW	Hour	Time Disp	Time Arrive	Time Clear	TS Hour	TS Minute
21042138		09/07/2021	1737	1400-B NW 8TH ST, GRIMES		CHECKS O	LOWRY, STEVEN	OFFICER	2021	Sep	TU	17	1737	1737	1758	0	21
21042199		09/08/2021	0308	1400 SE GATEWAY DR, GRIMES		CHECKS O	RICHARD, JOYCE	OFFICER	2021	Sep	WE	3	0308	0308	0329	0	21
21042202		09/08/2021	0337	1285 NE 24TH CT, GRIMES		CHECKS O	HANIG, KALEM	OFFICER	2021	Sep	WE	3	0337	0337	0351	0	14
21042582		09/10/2021	0734	500 S JAMES ST, GRIMES	: @SOUTH PRAIRIE ELEMENTARY SCHOOL - GRIM	CHECKS O	LOVELL, JACOB	OFFICER	2021	Sep	FR	7	0735	0811	0811	0	36
21042605		09/10/2021	0947	402 SE 6TH ST, GRIMES		CHECKS O	DAUTOVIC, MEVLID	OFFICER	2021	Sep	FR	9	0947	0947	0953	0	6
21042609		09/10/2021	1018	2555 W 1ST ST, GRIMES	: @DALLAS CENTER GRIMES HIGH SCHOOL - GRIM	CHECKS O	LOVELL, JACOB	OFFICER	2021	Sep	FR	10	1018	1018	1032	0	14
21042716		09/10/2021	2336	1400 SE GATEWAY DR, GRIMES		CHECKS O	RICHARD, JOYCE	OFFICER	2021	Sep	FR	23	2336	2336	2341	0	5
21042757		09/11/2021	0850	402 SE 6TH ST, GRIMES		CHECKS O	DAUTOVIC, MEVLID	OFFICER	2021	Sep	SA	8	0850	0850	0854	0	4
21042789		09/11/2021	1302	2555 W 1ST ST, GRIMES	: @DALLAS CENTER GRIMES HIGH SCHOOL - GRIM	CHECKS O	DAUTOVIC, MEVLID	OFFICER	2021	Sep	SA	13	1302	1302	1309	0	7
21042816		09/11/2021	1635	1200 NE 21ST ST, GRIMES		TOUR	CAHILL, DEVAN	ADMIN	2021	Sep	SA	16	1641	1641	1653	0	12

Call ID	Case ID	Date	Time	Address	Loc Com	Disposition	Officer Name	How Receive	Year	Month	DOW	Hour	Time Disp	Time Arrive	Time Clear	TS Hour	TS Minute
21042888		09/12/2021	0153	1000 SE 11TH ST, GRIMES	: @MEADOWLARK PLACE APARTMENTS - GRIM	CHECKS O	RANGEL, ALEXANDRIA	OFFICER	2021	Sep	SU	1	0153	0153	0211	0	18
21042890		09/12/2021	0244	1400 SE GATEWAY DR, GRIMES		CHECKS O	RANGEL, ALEXANDRIA	OFFICER	2021	Sep	SU	2	0244	0244	0301	0	17
21042968		09/12/2021	1711	1400-B NW 8TH ST, GRIMES		CHECKS O	LOWRY, STEVEN	OFFICER	2021	Sep	SU	17	1711	1711	1738	0	27
21043004		09/13/2021	0011	1650 SE 37TH ST, GRIMES	: @TOYOTA OF DES MOINES - GRIM	CHECKS O	GOOD, ADAM	OFFICER	2021	Sep	MO	0	0011	0011	0015	0	4
21043174		09/13/2021	1716	1400-B NW 8TH ST, GRIMES		CHECKS O	LOWRY, STEVEN	OFFICER	2021	Sep	MO	17	1716	1716	1743	0	27
21043344		09/14/2021	1506	1400-B NW 8TH ST, GRIMES		CHECKS O	LOWRY, STEVEN	OFFICER	2021	Sep	TU	15	1506	1506	1536	0	30
21043462		09/15/2021	1108	1420 NW PRAIRIE CREEK DR, GRIMES		TOUR	TURNER, MITCHELL	ADMIN	2021	Sep	WE	11	1110	1130	1141	0	31
21043512		09/15/2021	1545	600 S JAMES ST, GRIMES		ADVISED	BERRY, ALLISON	OFFICER	2021	Sep	WE	15	1545	1545	1619	0	34
21043622		09/16/2021	0715	SE 6T ST / SE TRAIL RIDGE RD, GRIMES		CHECKS O	DAUTOVIC, MEVLID	OFFICER	2021	Sep	TH	7	0715	0715	0729	0	14
21043790		09/17/2021	0038	1300 NE 24TH CT, GRIMES		CHECKS O	HANIG, KALEM	OFFICER	2021	Sep	FR	0	0038	0038	0058	0	20
21043801		09/17/2021	0216	202 SW BROOKSIDE DR, GRIMES		CHECKS O	HANIG, KALEM	OFFICER	2021	Sep	FR	2	0216	0216	0237	0	21

Call ID	Case ID	Date	Time	Address	Loc Com	Disposition	Officer Name	How Receive	Year	Month	DOW	Hour	Time Disp	Time Arrive	Time Clear	TS Hour	TS Minute
21043802		09/17/2021	0218	1400 SE GATEWAY DR, GRIMES		CHECKS O	RICHARD, JOYCE	OFFICER	2021	Sep	FR	2	0218	0218	0245	0	27
21043831		09/17/2021	0801	400 NW 27TH ST, GRIMES	: @NORTH RIDGE ELEMENTARY SCHOOL - GRIM	CHECKS O	DAUTOVIC, MEVLID	OFFICER	2021	Sep	FR	8	0801	0801	0806	0	5
21043865		09/17/2021	1047	500 S JAMES ST, GRIMES	: @SOUTH PRAIRIE ELEMENTARY SCHOOL - GRIM	CHECKS O	DAUTOVIC, MEVLID	OFFICER	2021	Sep	FR	10	1047	1047	1053	0	6
21044001		09/18/2021	0104	2555 W 1ST ST, GRIMES	: @DALLAS CENTER GRIMES HIGH SCHOOL - GRIM	CHECKS O	NYSTROM, KIRSTEN	OFFICER	2021	Sep	SA	1	0104	0104	0109	0	5
21044028		09/18/2021	0724	1300 SW COUNTY LINE RD, GRIMES	: @OAK VIEW SCHOOL - GRIM	CHECKS O	DAUTOVIC, MEVLID	OFFICER	2021	Sep	SA	7	0724	0724	0726	0	2
21044165		09/19/2021	0717	1000 SE 11TH ST, GRIMES	: @MEADOWLAR K PLACE APARTMENTS - GRIM	CHECKS O	DAUTOVIC, MEVLID	OFFICER	2021	Sep	SU	7	0717	0717	0720	0	3
21044304		09/20/2021	0356	200-B 11TH ST, GRIMES		CHECKS O	SNOOK, MICHAEL	OFFICER	2021	Sep	MO	3	0356	0356	0412	0	16
21044309		09/20/2021	0503	SE 25TH ST / SE ENTERPRISE DR, GRIMES		CHECKS O	SNOOK, MICHAEL	OFFICER	2021	Sep	MO	5	0503	0503	0518	0	15
21044433		09/20/2021	1523	1400-B NW 8TH ST, GRIMES		CHECKS O	LOWRY, STEVEN	OFFICER	2021	Sep	MO	15	1523	1523	1551	0	28

Call ID	Case ID	Date	Time	Address	Loc Com	Disposition	Officer Name	How Receive	Year	Month	DOW	Hour	Time Disp	Time Arrive	Time Clear	TS Hour	TS Minute
21044848		09/23/2021	0143	110 SW BROOKSIDE DR, GRIMES		CHECKS O	HANIG, KALEM	OFFICER	2021	Sep	TH	1	0143	0143	0202	0	19
21045040		09/24/2021	0411	1500 SE DESTINATION DR, GRIMES		CHECKS O	RICHARD, JOYCE	OFFICER	2021	Sep	FR	4	0411	0411	0423	0	12
21045211		09/25/2021	0237	1800 SE GATEWAY DR, GRIMES	: @ADESA AUTO AUCTION - GRIM	CHECKS O	HANIG, KALEM	OFFICER	2021	Sep	SA	2	0237	0237	0302	0	25
21045327		09/25/2021	1823	1ST ST TO HWY 141 SB RMP, GRIMES	:EST LL(-93.7748,41.6852)	CHECKS O	CAHILL, DEVAN	OFFICER	2021	Sep	SA	18	1823	1823	1835	0	12
21045438		09/26/2021	1457	1396 SE 11TH ST, GRIMES		CHECKS O	CAHILL, DEVAN	OFFICER	2021	Sep	SU	14	1457	1457	1505	0	8
21045719		09/28/2021	0354	1400 SE GATEWAY DR, GRIMES		CHECKS O	RICHARD, JOYCE	OFFICER	2021	Sep	TU	3	0354	0354	0424	0	30
21045813		09/28/2021	1511	2227 NE PARK DR, GRIMES		CHECKS O	CAHILL, DEVAN	OFFICER	2021	Sep	TU	15	1511	1511	1537	0	26
WELFARE		Total = 18															
21041389		09/02/2021	2227	SE 19TH ST / S JAMES ST, GRIMES		CHECKS O	MAY, JOHN	ADMIN	2021	Sep	TH	22	2228	2228	2228	0	0
21041594		09/04/2021	0304	1000 SE 11TH ST, GRIMES	: @MEADOWLAR K PLACE APARTMENTS - GRIM	UTL	MERRIFIELD, TANNER	ADMIN	2021	Sep	SA	3	0305	0308	0315	0	10
21041627		09/04/2021	0852	403 W 1ST ST, GRIMES	: @PARKVIEW APARTMENTS - GRIM	CHECKS O	ANDERSON, BRIAN	ADMIN	2021	Sep	SA	8	0854	0906	0916	0	22

Call ID	Case ID	Date	Time	Address	Loc Com	Disposition	Officer Name	How Receive	Year	Month	DOW	Hour	Time Disp	Time Arrive	Time Clear	TS Hour	TS Minute
21041628		09/04/2021	0857	219 NW 3RD ST, GRIMES		DISREGAR	TART, JASON	ANI/ALI	2021	Sep	SA	8	0857	0906	0909	0	12
21041861	21006620	09/05/2021	2327	218 NW 3RD ST, GRIMES		CASE	HANIG, KALEM	ADMIN	2021	Sep	SU	23	2328	2330	0226	2	58
21042898		09/12/2021	0336	2501 SE 10TH LN, GRIMES		CHECKS O	RICHARD, JOYCE	ADMIN	2021	Sep	SU	3	0342	0346	0350	0	8
21043526		09/15/2021	1704	403 W 1ST ST, GRIMES	: @PARKVIEW APARTMENTS - GRIM	ADVISED	BERRY, ALLISON	ADMIN	2021	Sep	WE	17	1706	1708	1728	0	22
21043590		09/16/2021	0125	1000 SE 11TH ST, GRIMES	: @MEADOWLARK PLACE APARTMENTS - GRIM	CHECKS O	HANIG, KALEM	ADMIN	2021	Sep	TH	1	0126	0127	0144	0	18
21044129	21006984	09/18/2021	2316	310 SE MAIN ST, GRIMES		ASSIST	CAHILL, DEVAN	ADMIN	2021	Sep	SA	23	2316	2320	0024	1	8
21044295		09/20/2021	0131	500 S JAMES ST, GRIMES	: @SOUTH PRAIRIE ELEMENTARY SCHOOL - GRIM	ASSIST	MERRIFIELD, TANNER	ANI/ALI	2021	Sep	MO	1	0131	0136	0152	0	21
21044412		09/20/2021	1354	2509 SE VICTORY DR, GRIMES		ASSIST	TURNER, MITCHELL	ADMIN	2021	Sep	MO	13	1356	1400	1406	0	10
21045321		09/25/2021	1745	3106 SE FREEDOM DR, GRIMES		UTL	OLDRIDGE, ANDREW	ADMIN	2021	Sep	SA	17	1746	1754	1813	0	27
21045470		09/26/2021	1804	1450 NE GATEWAY CT, GRIMES	: @KWIK STAR - GRIM	ASSIST	BERRY, ALLISON	ANI/ALI	2021	Sep	SU	18	1806	1809	1852	0	46

Call ID	Case ID	Date	Time	Address	Loc Com	Disposition	Officer Name	How Receive	Year	Month	DOW	Hour	Time Disp	Time Arrive	Time Clear	TS Hour	TS Minute
21045683		09/27/2021	1942	310 SE GATEWAY DR, GRIMES	: @OAK CROSSING APARTMENTS - GRIM	CHECKS O	CAHILL, DEVAN	ANI/ALI	2021	Sep	MO	19	1943	1947	1953	0	10
21045708		09/28/2021	0024	200-B SE MAIN ST, GRIMES		NODP	MERRIFIELD, TANNER	OFFICER	2021	Sep	TU	0	0024	0024	0028	0	4
21046083		09/30/2021	0020	1900 SE 37TH ST, GRIMES	: @QT - GRIM	CHECKS O	MERRIFIELD, TANNER	ADMIN	2021	Sep	TH	0	0020	0025	0029	0	9
21046215		09/30/2021	1859	807 NE PARK ST, GRIMES		ADVISED	CAHILL, DEVAN	ADMIN	2021	Sep	TH	18	1902	1931	2002	1	0
21046224	21007347	09/30/2021	2013	701 SE DOVETAIL RD, GRIMES		ASSIST	RULLMAN, JEFFREY	ANI/ALI	2021	Sep	TH	20	2014	2016	2112	0	58
WIRES		Total = 1															
21043638		09/16/2021	0845	SE 11TH ST / SE PARK ST, GRIMES		ADVISED	DAUTOVIC, MEVLID	ADMIN	2021	Sep	TH	8	0846	0851	0853	0	7



Grimes - Citation Counts

Total Citations & Written Warnings: 223

All Citation Charges - Grimes				
Year	Month	Charge	Citation	Written Warning
2021	Sep	CARELESS DRIVING	1	
		DARK WINDOW/WINDSHIELD		2
		DRIVING WHILE LICENSE DENIED,SUSP,CANCELLED OR REVOKED	6	
		FAIL TO DISPLAY REGISTRATION PLATE	1	1
		FAIL TO GIVE CONTINUOUS TURN SIGNAL -	1	1
		FAIL TO GIVE NOTICE OF ADDRESS OR NAME CHANGE		1
		FAIL TO MAINTAIN SAFETY BELTS - FAIL TO MAINTAIN SAFETY BELT	1	2
		FAIL TO OBEY STOP OR YIELD SIGN FAIL TO OBEY STOP OR YIELD S	1	2
		FAIL TO OBEY STOP SIGN AND YIELD RIGHT OF WAY Fail to Yield		1
		FAIL TO OBEY STOP SIGN AND YIELD RIGHT OF WAY FAIL TO OBEY S	2	1
		FAIL TO OBEY TRAFFIC CONTROL DEVICE	6	2
		FAIL TO USE SEAT BELT - MINOR Fail to Use Seat Belt - Minor	1	
		FAIL TO YIELD UPON ENTERING THROUGH HIGHWAY -	1	
		FAIL TO YIELD UPON LEFT TURN	1	
		FAILURE TO MAINTAIN REGISTRATION PLATE	1	1
		FAILURE TO OBEY TRAFFIC CONTROL DEVICE Fail to Obey Traffic	1	
		FAILURE TO PROVIDE PROOF OF FINANCIAL LIABILITY - ACCIDENT	1	
		FAILURE TO PROVIDE PROOF OF FINANCIAL LIABILITY No Accident	2	8
		FAILURE TO STOP IN ASSURED CLEAR DISTANCE	6	
		FAILURE TO STOP IN ASSURED CLEAR DISTANCE Fail to Stop Withi	1	
		FAILURE TO STOP WITHIN THE ASSURED CLEAR DISTANCE	1	
		FAILURE TO USE HEADLAMPS WHEN REQUIRED	2	
		FOLLOWING TOO CLOSE -	1	1
		FRAUDULENT USE OF REGISTRATION Fraudulent Use of Registratio	2	
		IMPROPER BRAKE LIGHT	1	9
		IMPROPER OVERTAKING ON THE RIGHT		2

2021	Sep	IMPROPER REAR LAMP -	2	5
		IMPROPER REGISTRATION PLATE LAMP		5
		IMPROPER USE OF HANDICAPPED PARKING SPACE	1	
		IMPROPER USE OF LANES	1	1
		INSUFFICIENT NUMBER OF HEADLIGHTS	1	4
		NEW TITLE/REGISTRATION TRANSFER VIOLATION		1
		NO VALID COMMERCIAL DRIVERS LICENSE	1	
		NO VALID DRIVERS LICENSE	4	2
		OPERATING NON-REGISTERED VEHICLE		1
		OPERATION OF MOTOR VEHICLE WITH EXPIRED LICENSE		1
		OPERATION WITHOUT REGISTRATION CARD OR PLATE	7	8
		PARKING VIOLATION -	1	
		RECKLESS DRIVING	1	
		REGISTRATION VIOLATION	2	2
		SPEEDING 55 OR UND ZONE (1 THRU 5 OVER) Speeding 55 or Under	15	8
		SPEEDING 55 OR UND ZONE (11 THRU 15 OVER) Speeding 55 or Und	7	11
		SPEEDING 55 OR UND ZONE (16 THRU 20 OVER)	3	5
		SPEEDING 55 OR UND ZONE (20 OR OVR OVER) Speeding 55 or Unde	4	
		SPEEDING 55 OR UND ZONE (6 THRU 10 OVER) Speeding 55 or Unde	9	6
		SPEEDING 55 OR UNDER ZONE (1 THRU 5 OVER)	1	
		SPEEDING 55 OR UNDER ZONE (11 THRU 15 OVER)	1	2
		SPEEDING 55 OR UNDER ZONE (6 THRU 10 OVER)	1	1
		SPEEDING OVER 55 ZONE (6 THRU 10 OVER)	1	1
		SPEEDING OVR 55 ZONE (1THRU 5 OVER)	1	
		STOPPING, STANDING OR PARKING WHERE PROHIBITED Stopping, Sta		1
		STOPPING/PARKING 10 FT FROM STOP/TRAFFIC SIGNAL	1	
		TURNING AT INTERSECTION VIOLATION	1	3
		TURNING FROM IMPROPER LANE -		1
		UNLAWFUL PASSING OF SCHOOL BUS - FIRST OFFENSE	5	
		UNSAFE BACKING ON HIGHWAY	1	
		UNSAFE TURN OR FAILURE TO GIVE SIGNAL		1

2021	Sep	VEHICLES FAIL TO RESPOND TO STEADY RED LIGHT	3	1
		VIOLATION OF MINORS RESTRICTED LICENSE	1	
		WINDSHIELD AND WINDOW REQUIREMENTS Violation of Windshield a		1
		Month Total	117	106
	Year Total		117	106



Grimes - Citations Detail List

Report Month: September 2021

Total: 223 Citations

Citation ID	Case ID/ Race/ Cit Type	Arrest ID/ Ethnicity/ Category 2	Date/ Sex/ Statute	Time/ Age/ Charge	DOW/ Residence	Address	Officer		
3215G			09/17/2021	1244	FR	NE 21ST ST / NE LITTLE BEAVER DR			
	U	U	F	39	N				
	N/A		321.358(6)	STOPPING/PARKING 10 FT FROM STOP/TRAFFIC SIGNAL		DAUTOVIC, MEVLID			
3633			09/07/2021	0111	TU	1509 NW 8TH ST			
	W	N	F	28	N				
	N/A		461A.38	PARKING VIOLATION -		COURTNEY, FRANK			
S77ANIG210909 0536242			09/09/2021	0536	TH	900-B S JAMES ST			
	W	N	M	57	N				
	N/A		321.285	SPEEDING 55 OR UND ZONE (1 THRU 5 OVER) Speeding 55 or Under		HANIG, KALEM			
S77CURI210921 1407349	21007071		09/21/2021	0737	TU	255 SW JAZZWOOD DR			
	U	U	F	30	N				
	N/A		321.372(3)	UNLAWFUL PASSING OF SCHOOL BUS - FIRST OFFENSE		ARCURI, CHRISTIE			
S77CURI210926 0937540			09/26/2021	0937	SU	100-B S JAMES ST			
	W	U	F	28	N				
	N/A		321.256	FAIL TO OBEY TRAFFIC CONTROL DEVICE		ARCURI, CHRISTIE			
S77ERRY210910 1612266	21006754		09/10/2021	1612	FR	NE 27TH ST / N JAMES ST			
	W	N	F	17	N				
	N/A		321.256	FAIL TO OBEY TRAFFIC CONTROL DEVICE		BERRY, ALLISON			

Citation ID	Case ID/ Race/ Cit Type	Arrest ID/ Ethnicity/ Category 2	Date/ Sex/ Statute	Time/ Age/ Charge	DOW/ Residence	Address	Officer		
S77HAKE210908 1045340			09/08/2021	1045	WE	500-B SE 37TH ST			
	W	N	F	39	N				
	N/A		321.285-A	SPEEDING 55 OR UNDER ZONE (1 THRU 5 OVER)			HAKE, MICHAEL		
S77HAKE210908 1243021			09/08/2021	1242	WE	2200-B SE 19TH ST			
	W	N	F	17	N				
	N/A		321.285	SPEEDING 55 OR UND ZONE (20 OR OVR OVER) Speeding 55 or Unde			HAKE, MICHAEL		
S77HAKE210909 0730242			09/09/2021	0730	TH	4000-B W 1ST ST			
	W	N	M	54	N				
	N/A		321.285-G	SPEEDING OVER 55 ZONE (6 THRU 10 OVER)			HAKE, MICHAEL		
S77HAKE210916 21006906 0833588			09/16/2021	0833	TH	NE BEAVERBROOKE BLVD / NE GRIMES BLVD			
	W	N	F	22	N				
	N/A		321.285	FAILURE TO STOP IN ASSURED CLEAR DISTANCE			HAKE, MICHAEL		
S77HAKE210916 1257399			09/16/2021	1257	TH	100-B SE GRIMES BLVD			
	W	N	F	58	N				
	N/A		321.285	SPEEDING 55 OR UND ZONE (6 THRU 10 OVER) Speeding 55 or Unde			HAKE, MICHAEL		
S77HAKE210927 0928507			09/27/2021	0928	MO	10900-B NW 62ND AVE			
	U	H	F	28	N				
	N/A		321.285	SPEEDING 55 OR UND ZONE (6 THRU 10 OVER) Speeding 55 or Unde			HAKE, MICHAEL		
S77HAKE210927 1211598			09/27/2021	1211	MO	2700-B SW 37TH ST			
	W	N	F	45	N				
	N/A		321.285	SPEEDING 55 OR UND ZONE (6 THRU 10 OVER) Speeding 55 or Unde			HAKE, MICHAEL		

Citation ID	Case ID/ Race/ Cit Type	Arrest ID/ Ethnicity/ Category 2	Date/ Sex/ Statute	Time/ Age/ Charge	DOW/ Residence	Address	Officer		
S77HARD21090 20450064			09/02/2021	0450	TH	3000-B SE 37TH ST			
	W	N	M	33	N				
	N/A		321.285-B	SPEEDING 55 OR UNDER ZONE (6 THRU 10 OVER)			RICHARD, JOYCE		
S77HARD21090 20513145			09/02/2021	0513	TH	3000-B SE 37TH ST			
	W	U	M	24	R				
	N/A		321.285	SPEEDING 55 OR UND ZONE (6 THRU 10 OVER) Speeding 55 or Unde			RICHARD, JOYCE		
S77HARD21090 20550316			09/02/2021	0550	TH	3000-B SE 37TH ST			
	B	N	M	53	R				
	N/A		321.285	SPEEDING 55 OR UND ZONE (6 THRU 10 OVER) Speeding 55 or Unde			RICHARD, JOYCE		
S77HARD21090 40043317			09/04/2021	0043	SA	500-B N JAMES ST			
	W	U	M	18	N				
	N/A		321.285	SPEEDING 55 OR UND ZONE (1 THRU 5 OVER) Speeding 55 or Under			RICHARD, JOYCE		
S77HARD21091 10211388			09/11/2021	0211	SA	110-B NE MAIN ST			
	W	N	M	30	N				
	N/A		321.256	FAILURE TO OBEY TRAFFIC CONTROL DEVICE Fail to Obey Traffic			RICHARD, JOYCE		
S77HARD21091 11635149			09/11/2021	1635	SA	700-B N JAMES ST			
	B	N	F	35	N				
	N/A		321.285	SPEEDING 55 OR UND ZONE (1 THRU 5 OVER) Speeding 55 or Under			RICHARD, JOYCE		
S77HARD21091 11713071			09/11/2021	1713	SA	700-B N JAMES ST			
	W	N	M	26	N				
	N/A		321.285	SPEEDING 55 OR UND ZONE (1 THRU 5 OVER) Speeding 55 or Under			RICHARD, JOYCE		

Citation ID	Case ID/ Race/ Cit Type	Arrest ID/ Ethnicity/ Category 2	Date/ Sex/ Statute	Time/ Age/ Charge	DOW/ Residence	Address	Officer		
S77HARD21091 12025362			09/11/2021	2025	SA	700-B N JAMES ST			
	W	N	M	17	N				
	N/A		321.285	SPEEDING 55 OR UND ZONE (1 THRU 5 OVER) Speeding 55 or Under			RICHARD, JOYCE		
S77HARD21091 12043083			09/11/2021	2043	SA	700-B N JAMES ST			
	B	N	F	24	N				
	N/A		321.285	SPEEDING 55 OR UND ZONE (1 THRU 5 OVER) Speeding 55 or Under			RICHARD, JOYCE		
S77HILL2109011 635561			09/01/2021	1635	WE	400-B SE GRIMES BLVD			
	B	N	M	24	N				
	N/A		321.285	SPEEDING 55 OR UND ZONE (20 OR OVR OVER) Speeding 55 or Unde			CAHILL, DEVAN		
S77HILL2109011 717582			09/01/2021	1917	WE	400-B NE GRIMES BLVD			
	W	N	F	36	N				
	N/A		321.285	SPEEDING 55 OR UND ZONE (1 THRU 5 OVER) Speeding 55 or Under			CAHILL, DEVAN		
S77HILL2109021 531393			09/02/2021	1531	TH	NW 8TH ST / NW BROOKSIDE DR			
	W	N	M	16	N				
	N/A		321.445	FAIL TO USE SEAT BELT - MINOR Fail to Use Seat Belt - Minor			CAHILL, DEVAN		
S77HILL2109032 152014			09/03/2021	2151	FR	1500-B SE GATEWAY DR			
	B	N	M	21	N				
	N/A		321.285	SPEEDING 55 OR UND ZONE (11 THRU 15 OVER) Speeding 55 or Und			CAHILL, DEVAN		
S77HILL2109091 503485	21006728		09/09/2021	1503	TH	2000-B SE GRIMES BLVD			
	A	N	M	26	N				
	N/A		321.285	FAILURE TO STOP IN ASSURED CLEAR DISTANCE			CAHILL, DEVAN		

Citation ID	Case ID/ Race/ Cit Type	Arrest ID/ Ethnicity/ Category 2	Date/ Sex/ Statute	Time/ Age/ Charge	DOW/ Residence	Address	Officer		
S77HILL2109101 635117			09/10/2021	1631	FR	2200-B SE GRIMES BLVD			
	U	N	F	44	N				
	N/A		321.174(1)	NO VALID DRIVERS LICENSE			CAHILL, DEVAN		
S77HILL2109111 643468			09/11/2021	1643	SA	200-B NE GRIMES BLVD			
	W	N	M	52	N				
	N/A		321.285-C	SPEEDING 55 OR UNDER ZONE (11 THRU 15 OVER)			CAHILL, DEVAN		
S77HILL2109111 704049			09/11/2021	1704	SA	200-B SE GRIMES BLVD			
	W	N	M	25	N				
	N/A		321.285	SPEEDING 55 OR UND ZONE (11 THRU 15 OVER) Speeding 55 or Und			CAHILL, DEVAN		
S77HILL2109130 850321			09/13/2021	0850	MO	400-B SE GRIMES BLVD			
	W	N	M	18	N				
	N/A		321.285	SPEEDING OVR 55 ZONE (1THRU 5 OVER)			CAHILL, DEVAN		
S77HILL2109130 910222			09/13/2021	0910	MO	400-B NE GRIMES BLVD			
	W	N	M	18	N				
	N/A		321.285	SPEEDING 55 OR UND ZONE (11 THRU 15 OVER) Speeding 55 or Und			CAHILL, DEVAN		
S77HILL2109161 650174			09/16/2021	1650	TH	400-B SE GRIMES BLVD			
	W	N	M	32	N				
	N/A		321.285	SPEEDING 55 OR UND ZONE (1 THRU 5 OVER) Speeding 55 or Under			CAHILL, DEVAN		
S77HILL2109181 621565			09/18/2021	1621	SA	1200-B SE 37TH ST			
	W	N	F	24	N				
	N/A		321.285	SPEEDING 55 OR UND ZONE (20 OR OVR OVER) Speeding 55 or Unde			CAHILL, DEVAN		

Citation ID	Case ID/ Race/ Cit Type	Arrest ID/ Ethnicity/ Category 2	Date/ Sex/ Statute	Time/ Age/ Charge	DOW/ Residence	Address	Officer		
S77HILL2109181 650266			09/18/2021	1650	SA	1200-B SE 37TH ST			
	W	N	M	26	N				
	N/A		321.285	SPEEDING 55 OR UND ZONE (1 THRU 5 OVER) Speeding 55 or Under			CAHILL, DEVAN		
S77HILL2109251 551488			09/25/2021	1551	SA	E 1ST ST / SE DESTINATION DR			
	W	N	M	52	R				
	N/A		321.285	FAILURE TO STOP WITHIN THE ASSURED CLEAR DISTANCE			CAHILL, DEVAN		
S77HILL2109261 547599			09/26/2021	1547	SU	1100-B SE 37TH ST			
	W	N	M	43	N				
	N/A		321.285	SPEEDING 55 OR UND ZONE (1 THRU 5 OVER) Speeding 55 or Under			CAHILL, DEVAN		
S77HILL2109261 607320			09/26/2021	1607	SU	1100-B SE 37TH ST			
	B	N	M	23	R				
	N/A		321.285	SPEEDING 55 OR UND ZONE (11 THRU 15 OVER) Speeding 55 or Und			CAHILL, DEVAN		
S77IDGE210901 1700366			09/01/2021	1700	WE	1000-B SW 19TH ST			
	W	N	M	26	N				
	N/A		321.285	SPEEDING 55 OR UND ZONE (1 THRU 5 OVER) Speeding 55 or Under			OLDRIDGE, ANDREW		
S77IDGE210901 1753137			09/01/2021	1753	WE	SE 11TH ST / SE DESTINATION DR			
	W	N	M	44	R				
	N/A		321.322	FAIL TO OBEY STOP OR YIELD SIGN FAIL TO OBEY STOP OR YIELD S			OLDRIDGE, ANDREW		
S77IDGE210909 1550218			09/09/2021	1550	TH	NW 114TH ST / NW TOWNER DR			
	W	N	M	17	N				
	N/A		321.285	SPEEDING 55 OR UND ZONE (1 THRU 5 OVER) Speeding 55 or Under			OLDRIDGE, ANDREW		

Citation ID	Case ID/ Race/ Cit Type	Arrest ID/ Ethnicity/ Category 2	Date/ Sex/ Statute	Time/ Age/ Charge	DOW/ Residence	Address	Officer		
S77IDGE210909 2034209			09/09/2021	2034	TH	E 1ST ST / SE GATEWAY DR			
	W	N	M	22	N				
	N/A		321.257(2)(a)	VEHICLES FAIL TO RESPOND TO STEADY RED LIGHT			OLDRIDGE, ANDREW		
S77IDGE210914 1553171			09/14/2021	1553	TU	300-B NE GRIMES BLVD			
	W	N	M	16	N				
	N/A		321.285	SPEEDING 55 OR UND ZONE (6 THRU 10 OVER) Speeding 55 or Unde			OLDRIDGE, ANDREW		
S77IDGE210921 1815052			09/21/2021	1725	TU	NE BEAVERBROOKE BLVD / NE GRIMES BLVD			
	W	N	M	22	R				
	N/A		321.285	FAILURE TO STOP IN ASSURED CLEAR DISTANCE			OLDRIDGE, ANDREW		
S77IDGE210924 1609084			09/24/2021	1609	FR	1000-B SW 19TH ST			
	W	N	F	29	N				
	N/A		321.285	SPEEDING 55 OR UND ZONE (1 THRU 5 OVER) Speeding 55 or Under			OLDRIDGE, ANDREW		
S77IDGE210925 1540265			09/25/2021	1540	SA	NE BEAVERBROOKE BLVD / NE GRIMES BLVD			
	W	N	F	56	N				
	N/A		321.257(2)(a)	VEHICLES FAIL TO RESPOND TO STEADY RED LIGHT			OLDRIDGE, ANDREW		
S77IDGE210925 1745296			09/25/2021	1745	SA	400-B SW 19TH ST			
	W	N	M	33	N				
	N/A		321.285	SPEEDING 55 OR UND ZONE (1 THRU 5 OVER) Speeding 55 or Under			OLDRIDGE, ANDREW		
S77IDGE210929 1452408			09/29/2021	1452	WE	SE 11TH ST / SE GRIMES BLVD			
	W	N	F	73	N				
	N/A		321.285	FAILURE TO STOP IN ASSURED CLEAR DISTANCE			OLDRIDGE, ANDREW		

Citation ID	Case ID/ Race/ Cit Type	Arrest ID/ Ethnicity/ Category 2	Date/ Sex/ Statute	Time/ Age/ Charge	DOW/ Residence	Address	Officer		
S77IELD210904 0009251			09/04/2021	0009	SA	400-B W 1ST ST			
	W	N	M	22	N				
	N/A		321.256	FAIL TO OBEY TRAFFIC CONTROL DEVICE			MERRIFIELD, TANNER		
S77IELD210904 0420152			09/04/2021	0420	SA	2700-B SE GRIMES BLVD			
	W	N	M	72	N				
	N/A		321.98(1)(a)	OPERATION WITHOUT REGISTRATION CARD OR PLATE			MERRIFIELD, TANNER		
S77IELD210919 0208146			09/19/2021	0208	SU	2300-B SE GRIMES BLVD			
	B	N	M	17	N				
	N/A		321.285	SPEEDING 55 OR UND ZONE (20 OR OVR OVER) Speeding 55 or Unde			MERRIFIELD, TANNER		
S77IELD210919 0211117			09/19/2021	0211	SU	2300-B SE GRIMES BLVD			
	B	N	M	17	R				
	N/A		321.277	RECKLESS DRIVING			MERRIFIELD, TANNER		
S77IELD210928 0453018			09/28/2021	0452	TU	2400-B SE GRIMES BLVD			
	U		M	26	U				
	N/A		321.20B	FAILURE TO PROVIDE PROOF OF FINANCIAL LIABILITY No Accident			MERRIFIELD, TANNER		
S77IELD210929 0601489			09/29/2021	0601	WE	800-B SE GRIMES BLVD			
	W	N	M	35	N				
	N/A		321.218	DRIVING WHILE LICENSE DENIED,SUSP,CANCELLED OR REVOKED			MERRIFIELD, TANNER		
S77IELD210929 0604260			09/29/2021	0601	WE	800-B SE GRIMES BLVD			
	W	N	M	42	N				
	N/A		321.99	FRAUDULENT USE OF REGISTRATION Fraudulent Use of Registratio			MERRIFIELD, TANNER		

Citation ID	Case ID/ Race/ Cit Type	Arrest ID/ Ethnicity/ Category 2	Date/ Sex/ Statute	Time/ Age/ Charge	DOW/ Residence	Address	Officer		
S77LMAN21091 31206275			09/13/2021	1203	MO	600-B E 1ST ST			
	W	N	F	30	N				
	N/A		321.445	FAIL TO MAINTAIN SAFETY BELTS - FAIL TO MAINTAIN SAFETY BELT			RULLMAN, JEFFREY		
S77OVIC210901 0857115			09/01/2021	0857	WE	2000-B SE 37TH ST			
	B	N	F	31	R				
	N/A		321.98(1)(a)	OPERATION WITHOUT REGISTRATION CARD OR PLATE			DAUTOVIC, MEVLID		
S77OVIC210902 1006586	21006530		09/02/2021	1006	TH	255 SW JAZZWOOD DR			
	W	U	F	16	R				
	N/A		321.372(3)	UNLAWFUL PASSING OF SCHOOL BUS - FIRST OFFENSE			DAUTOVIC, MEVLID		
S77OVIC210903 1233428	21006561		09/03/2021	1233	FR	101 NE HARVEY ST			
	W	N	F	29	R				
	N/A		321.320	FAIL TO YIELD UPON LEFT TURN			DAUTOVIC, MEVLID		
S77OVIC210903 1358339			09/03/2021	1358	FR	NE BEAVERBROOKE BLVD / NE GRIMES BLVD			
	W	N	F	22	N				
	N/A		321.218	DRIVING WHILE LICENSE DENIED,SUSP,CANCELLED OR REVOKED			DOVE, JEREMY		
S77OVIC210903 1402410			09/03/2021	1358	FR	NE BEAVERBROOKE BLVD / NE GRIMES BLVD			
	W	N	F	22	N				
	N/A		321.98(1)(a)	OPERATION WITHOUT REGISTRATION CARD OR PLATE			DAUTOVIC, MEVLID		
S77OVIC210910 0722582	21006743		09/10/2021	0722	FR	824 SW BEECHWOOD LN			
	W	N	F	55	N				
	N/A		321.372(3)	UNLAWFUL PASSING OF SCHOOL BUS - FIRST OFFENSE			DAUTOVIC, MEVLID		

Citation ID	Case ID/ Race/ Cit Type	Arrest ID/ Ethnicity/ Category 2	Date/ Sex/ Statute	Time/ Age/ Charge	DOW/ Residence	Address	Officer		
S77OVIC210911 1145113			09/11/2021	1145	SA	600-B S JAMES ST			
	W	N	F	19	N				
	N/A		321.218	DRIVING WHILE LICENSE DENIED,SUSP,CANCELLED OR REVOKED		DAUTOVIC, MEVLID			
S77OVIC210912 0829484			09/12/2021	0829	SU	1600-B SE 37TH ST			
	W	N	M	27	N				
	N/A		321.98(1)(a)	OPERATION WITHOUT REGISTRATION CARD OR PLATE		DAUTOVIC, MEVLID			
S77OVIC210916 0905035			09/16/2021	0905	TH	1000-B SW 19TH ST			
	W	N	M	44	N				
	N/A		321.285	SPEEDING 55 OR UND ZONE (16 THRU 20 OVER)		DAUTOVIC, MEVLID			
S77OVIC210918 1100556	21006975		09/18/2021	1100	SA	3800-B SE GRIMES BLVD			
	W	N	F	24	N				
	N/A		321.307	FOLLOWING TOO CLOSE -		DAUTOVIC, MEVLID			
S77OVIC210919 0722047			09/19/2021	0722	SU	1000-B SE 11TH ST			
	W	N	F	41	N				
	N/A		321L.4(2)	IMPROPER USE OF HANDICAPPED PARKING SPACE		DAUTOVIC, MEVLID			
S77OVIC210919 0923018			09/19/2021	0922	SU	600-B SE 37TH ST			
	W	N	F	18	N				
	N/A		321.285	SPEEDING 55 OR UND ZONE (16 THRU 20 OVER)		DAUTOVIC, MEVLID			
S77OVIC210926 1202599	21007202		09/26/2021	1202	SU	SE 19TH ST / SE GRIMES BLVD			
	B	N	M	33	N				
	N/A		321.285	FAILURE TO STOP IN ASSURED CLEAR DISTANCE Fail to Stop Withi		DAUTOVIC, MEVLID			

Citation ID	Case ID/ Race/ Cit Type	Arrest ID/ Ethnicity/ Category 2	Date/ Sex/ Statute	Time/ Age/ Charge	DOW/ Residence	Address	Officer		
S77OVIC210926 1218410	21007202		09/26/2021	1202	SU	SE 19TH ST / SE GRIMES BLVD			
	B	N	M	33	N				
	N/A		321.20B	FAILURE TO PROVIDE PROOF OF FINANCIAL LIABILITY - ACCIDENT			DAUTOVIC, MEVLID		
S77OWRY21090 42143440			09/04/2021	2143	SA	E 1ST ST / HWY 141 SB OFF RMP			
	W	H	M	40	N				
	N/A		321.174(1)	NO VALID DRIVERS LICENSE			LOWRY, STEVEN		
S77OWRY21092 01849041	21007042		09/20/2021	1849	MO	1904 NW SUNSET LN			
	W	N	M	35	N				
	N/A		321.323	UNSAFE BACKING ON HIGHWAY			LOWRY, STEVEN		
S77OWRY21092 72014482			09/27/2021	2014	MO	400-B E 1ST ST			
	W	H	M	46	N				
	N/A		321.20B	FAILURE TO PROVIDE PROOF OF FINANCIAL LIABILITY No Accident			LOWRY, STEVEN		
S77RNER210912 0852333			09/12/2021	0852	SU	1300-B NE GRIMES BLVD			
	W	H	M	26	N				
	N/A		321.218	DRIVING WHILE LICENSE DENIED,SUSP,CANCELLED OR REVOKED			TURNER, JOSHUA		
S77RNER210915 1502274	21006885		09/15/2021	1502	WE	200 N JAMES ST			
	W	N	M	15	N				
	N/A		321.306(1)	IMPROPER USE OF LANES			TURNER, MITCHELL		
S77RNER210920 0908225	21007009		09/20/2021	0908	MO	2555 W 1ST ST			
	W	N	M	15	N				
	N/A		321.285	FAILURE TO STOP IN ASSURED CLEAR DISTANCE			TURNER, MITCHELL		

Citation ID	Case ID/ Race/ Cit Type	Arrest ID/ Ethnicity/ Category 2	Date/ Sex/ Statute	Time/ Age/ Charge	DOW/ Residence	Address	Officer		
S77RNER210922 1132546	21007099		09/21/2021	1538	TU	2555 W 1ST ST			
	W	N	M	15	N				
	N/A		321.372(3)	UNLAWFUL PASSING OF SCHOOL BUS - FIRST OFFENSE			TURNER, MITCHELL		
S77RNER210923 1356487			09/23/2021	1356	TH	200-B NE 27TH ST			
	W	H	M	36	N				
	N/A		321.174(1)	NO VALID DRIVERS LICENSE			TURNER, MITCH		
S77RNER210927 1205348			09/27/2021	1205	MO	SE 11TH ST / SE GRIMES BLVD			
	W	N	F	16	R				
	N/A		321.285	FAILURE TO STOP IN ASSURED CLEAR DISTANCE			TURNER, MITCH		
S77RNER210929 0716169			09/29/2021	0716	WE	1100-B SE GRIMES BLVD			
	W	N	M	20	N				
	N/A		321.99	FRAUDULENT USE OF REGISTRATION Fraudulent Use of Registratio			TURNER, MITCHELL		
S77TMER21090 10757417	21006489		09/01/2021	0757	WE	4400-B SE GRIMES BLVD			
	W	N	M	33	N				
	N/A		321.311	TURNING AT INTERSECTION VIOLATION			DAUTOVIC, MEVLID		
S77TMER21090 10859238			09/01/2021	0859	WE	1900-B SE GRIMES BLVD			
	W	N	M	23	N				
	N/A		321.98(1)(a)	OPERATION WITHOUT REGISTRATION CARD OR PLATE			DITTMER, ANDREW		
S77TMER21090 11040469			09/01/2021	1040	WE	3700-B SE GRIMES BLVD			
	W	N	M	27	N				
	N/A		321.174(1)	NO VALID DRIVERS LICENSE			DITTMER, ANDREW		

Citation ID	Case ID/ Race/ Cit Type	Arrest ID/ Ethnicity/ Category 2	Date/ Sex/ Statute	Time/ Age/ Charge	DOW/ Residence	Address	Officer		
S77TMR21090 71021513			09/07/2021	1021	TU	SE 11TH ST / SE GRIMES BLVD			
	U	N	M	28	N				
	N/A		321.174(2)(b)	NO VALID COMMERCIAL DRIVERS LICENSE			DITTMER, ANDREW		
S77TMR21092 20907270			09/22/2021	0907	WE	500-B W 1ST ST			
	W	U	M	40	R				
	N/A		321.256	FAIL TO OBEY TRAFFIC CONTROL DEVICE			DITTMER, ANDREW		
S77TMR21092 30954003			09/23/2021	0953	TH	SE 10TH ST / SE DOVETAIL RD			
	W	N	F	39	R				
	N/A		321.372(3)	UNLAWFUL PASSING OF SCHOOL BUS - FIRST OFFENSE			DITTMER, ANDREW		
S77TMR21092 51402218			09/25/2021	1402	SA	NE BEAVERBROOKE BLVD / NE GRIMES BLVD			
	W	U	M	22	N				
	N/A		321.257(2)(a)	VEHICLES FAIL TO RESPOND TO STEADY RED LIGHT			DITTMER, ANDREW		
S77TMR21092 90856549	21007292		09/29/2021	0856	WE	NE 18TH ST / NE GRIMES BLVD			
	W	N	M	22	R				
	N/A		321.321	FAIL TO YIELD UPON ENTERING THROUGH HIGHWAY -			DITTMER, ANDREW		
S77TMR21092 90858380	21007292		09/29/2021	0856	WE	NE 18TH ST / NE GRIMES BLVD			
	W	N	M	19	N				
	N/A		321.218	DRIVING WHILE LICENSE DENIED,SUSP,CANCELLED OR REVOKED			DITTMER, ANDREW		
S77WSON21091 80643205			09/18/2021	0643	SA	SE 37TH ST / SE GRIMES BLVD			
	A	N	M	19	N				
	N/A		321.218	DRIVING WHILE LICENSE DENIED,SUSP,CANCELLED OR REVOKED			DAWSON, JOSHUA		

Citation ID	Case ID/ Race/ Cit Type	Arrest ID/ Ethnicity/ Category 2	Date/ Sex/ Statute	Time/ Age/ Charge	DOW/ Residence	Address	Officer		
S77WSON21091 80647576			09/18/2021	0643	SA	SE 37TH ST / SE GRIMES BLVD			
	A	N	M	19	R				
	N/A		321.277A	CARELESS DRIVING			DAWSON, JOSHUA		
WS77ANIG2109 07054201			09/07/2021	0541	TU	900-B S JAMES ST			
	W	N	M	31	R				
	N/A	WRITTEN WARNING	321.285	SPEEDING 55 OR UND ZONE (6 THRU 10 OVER) Speeding 55 or Unde			HANIG, KALEM		
WS77ANIG2109 07223125			09/07/2021	2231	TU	3700-B SE GRIMES BLVD			
	B	N	F	29	N				
	N/A	WRITTEN WARNING	321.388	IMPROPER REGISTRATION PLATE LAMP			HANIG, KALEM		
WS77ANIG2109 09053837			09/09/2021	0538	TH	900-B S JAMES ST			
	W	N	M	57	N				
	N/A	WRITTEN WARNING	321.20B	FAILURE TO PROVIDE PROOF OF FINANCIAL LIABILITY No Accident			HANIG, KALEM		
WS77ANIG2109 16010808			09/16/2021	0108	TH	300-B E 1ST ST			
	W	N	M	69	N				
	N/A	WRITTEN WARNING	321.388	IMPROPER REGISTRATION PLATE LAMP			HANIG, KALEM		
WS77ANIG2109 21225651			09/21/2021	2256	TU	1000-B S JAMES ST			
	B	N	M	32	R				
	N/A	WRITTEN WARNING	321.285	SPEEDING 55 OR UND ZONE (1 THRU 5 OVER) Speeding 55 or Under			HANIG, KALEM		

Citation ID	Case ID/ Race/ Cit Type	Arrest ID/ Ethnicity/ Category 2	Date/ Sex/ Statute	Time/ Age/ Charge	DOW/ Residence	Address	Officer		
WS77ANIG2109 24023659	21007135		09/24/2021	0236	FR	200-B NW 3RD ST			
	W	H	M	33	R				
	N/A		321.384	FAILURE TO USE HEADLAMPS WHEN REQUIRED			HANIG, KALEM		
WS77ERRY2109 16154536			09/16/2021	1545	TH	SE 3RD ST / SE GATEWAY CIR			
	W	N	M	57	N				
	N/A	WRITTEN WARNING	321.256	FAIL TO OBEY TRAFFIC CONTROL DEVICE			BERRY, ALLISON		
WS77HAKE2109 02073608			09/02/2021	0736	TH	400-B NW BROOKSIDE DR			
	W	N	M	42	N				
	N/A	WRITTEN WARNING	321.285	SPEEDING 55 OR UND ZONE (1 THRU 5 OVER) Speeding 55 or Under			HAKE, MICHAEL		
WS77HAKE2109 02193608			09/02/2021	0736	TH	400-B NW BROOKSIDE DR			
	W	N	M	42	R				
	N/A	WRITTEN WARNING	321.285	SPEEDING 55 OR UND ZONE (1 THRU 5 OVER) Speeding 55 or Under			HAKE, MICHAEL		
WS77HAKE2109 08103635			09/08/2021	1036	WE	SE 37TH ST / SE GATEWAY DR			
	W	N	M	50	N				
	N/A	WRITTEN WARNING	321.358	STOPPING, STANDING OR PARKING WHERE PROHIBITED Stopping, Sta			HAKE, MICHAEL		
WS77HAKE2109 27080044			09/27/2021	0800	MO	500-B N JAMES ST			
	B	U	F	32	N				
	N/A		321.285	SPEEDING 55 OR UND ZONE (1 THRU 5 OVER) Speeding 55 or Under			HAKE, MICHAEL		

Citation ID	Case ID/ Race/ Cit Type	Arrest ID/ Ethnicity/ Category 2	Date/ Sex/ Statute	Time/ Age/ Charge	DOW/ Residence	Address	Officer		
WS77HARD210 904001904			09/04/2021	0019	SA	500-B N JAMES ST			
	W	N	F	20	N				
	N/A	WRITTEN WARNING	321.385	INSUFFICIENT NUMBER OF HEADLIGHTS			RICHARD, JOYCE		
WS77HARD210 904014524			09/04/2021	0145	SA	2000-B SE 19TH ST			
	W	N	M	36	N				
	N/A	WRITTEN WARNING	321.285	SPEEDING 55 OR UND ZONE (1 THRU 5 OVER) Speeding 55 or Under			RICHARD, JOYCE		
WS77HARD210 904022421			09/04/2021	0224	SA	2000-B SE 19TH ST			
	B	N	M	22	N				
	N/A	WRITTEN WARNING	321.388	IMPROPER REGISTRATION PLATE LAMP			RICHARD, JOYCE		
WS77HARD210 910225247			09/10/2021	2252	FR	700-B N JAMES ST			
	W	N	M	16	N				
	N/A	WRITTEN WARNING	321.285	SPEEDING 55 OR UND ZONE (1 THRU 5 OVER) Speeding 55 or Under			RICHARD, JOYCE		
WS77HARD210 911163822			09/11/2021	1638	SA	700-B N JAMES ST			
	B	N	F	35	N				
	N/A	WRITTEN WARNING	321.174(1)	NO VALID DRIVERS LICENSE			RICHARD, JOYCE		
WS77HARD210 911165920			09/11/2021	1659	SA	700-B N JAMES ST			
	W	N	M	26	N				
	N/A	WRITTEN WARNING	321.285	SPEEDING 55 OR UND ZONE (1 THRU 5 OVER) Speeding 55 or Under			RICHARD, JOYCE		

Citation ID	Case ID/ Race/ Cit Type	Arrest ID/ Ethnicity/ Category 2	Date/ Sex/ Statute	Time/ Age/ Charge	DOW/ Residence	Address	Officer		
WS77HARD210 915234424			09/15/2021	2344	WE	2000-B SE 37TH ST			
	W	N	M	37	N				
	N/A	WRITTEN WARNING	321.285	SPEEDING 55 OR UND ZONE (1 THRU 5 OVER) Speeding 55 or Under			RICHARD, JOYCE		
WS77HARD210 916005952			09/16/2021	0059	TH	600-B SE 2ND ST			
	W	N	M	29	N				
	N/A	WRITTEN WARNING	321.98(1)(a)	OPERATION WITHOUT REGISTRATION CARD OR PLATE			RICHARD, JOYCE		
WS77HARD210 916012012			09/16/2021	0120	TH	200-B SE GATEWAY DR			
	W	N	F	21	N				
	N/A	WRITTEN WARNING	321.385	INSUFFICIENT NUMBER OF HEADLIGHTS			RICHARD, JOYCE		
WS77HILL21090 1144755			09/01/2021	1447	WE	1900-B SE GRIMES BLVD			
	B	N	F	26	N				
	N/A	WRITTEN WARNING	321.98(1)(a)	OPERATION WITHOUT REGISTRATION CARD OR PLATE			CAHILL, DEVAN		
WS77HILL21090 1213128			09/01/2021	2131	WE	1900-B SE GRIMES BLVD			
	W	N	M	17	N				
	N/A	WRITTEN WARNING	321.257(2)(a)	VEHICLES FAIL TO RESPOND TO STEADY RED LIGHT			CAHILL, DEVAN		
WS77HILL21090 2150659			09/02/2021	1506	TH	NW 8TH ST / NW BROOKSIDE DR			
	W	N	F	16	N				
	N/A	WRITTEN WARNING	321.322	FAIL TO OBEY STOP OR YIELD SIGN FAIL TO OBEY STOP OR YIELD S			CAHILL, DEVAN		

Citation ID	Case ID/ Race/ Cit Type	Arrest ID/ Ethnicity/ Category 2	Date/ Sex/ Statute	Time/ Age/ Charge	DOW/ Residence	Address	Officer		
WS77HILL21090 2153605			09/02/2021	1536	TH	NW 8TH ST / NW BROOKSIDE DR			
	W	N	M	16	N				
	N/A	WRITTEN WARNING	321.20B	FAILURE TO PROVIDE PROOF OF FINANCIAL LIABILITY No Accident			CAHILL, DEVAN		
WS77HILL21090 2161502			09/02/2021	1615	TH	SE 6TH ST / S JAMES ST			
	W	N	F	45	N				
	N/A	WRITTEN WARNING	321.34	REGISTRATION VIOLATION			CAHILL, DEVAN		
WS77HILL21090 3174308			09/03/2021	1743	FR	400-B SE GRIMES BLVD			
	W	N	F	22	N				
	N/A	WRITTEN WARNING	321.285	SPEEDING 55 OR UND ZONE (16 THRU 20 OVER)			CAHILL, DEVAN		
WS77HILL21090 3174459			09/03/2021	1743	FR	400-B SE GRIMES BLVD			
	W	N	F	22	N				
	N/A	WRITTEN WARNING	321.20B	FAILURE TO PROVIDE PROOF OF FINANCIAL LIABILITY No Accident			CAHILL, DEVAN		
WS77HILL21090 4192437			09/04/2021	1924	SA	120-B SE 37TH ST			
	W	N	F	41	R				
	N/A	WRITTEN WARNING	321.285	SPEEDING 55 OR UND ZONE (16 THRU 20 OVER)			CAHILL, DEVAN		
WS77HILL21090 8202514			09/08/2021	2025	WE	800-B S JAMES ST			
	W	N	M	36	N				
	N/A	WRITTEN WARNING	321.385	INSUFFICIENT NUMBER OF HEADLIGHTS			CAHILL, DEVAN		

Citation ID	Case ID/ Race/ Cit Type	Arrest ID/ Ethnicity/ Category 2	Date/ Sex/ Statute	Time/ Age/ Charge	DOW/ Residence	Address	Officer		
WS77HILL21090 9174749			09/09/2021	1747	TH	600-B S JAMES ST			
	W	N	F	16	N				
	N/A	WRITTEN WARNING	321.311	TURNING AT INTERSECTION VIOLATION			CAHILL, DEVAN		
WS77HILL21091 0163637			09/10/2021	1636	FR	2200-B SE GRIMES BLVD			
	U	N	F	44	N				
	N/A	WRITTEN WARNING	321.98(1)(a)	OPERATION WITHOUT REGISTRATION CARD OR PLATE			CAHILL, DEVAN		
WS77HILL21091 1170856			09/11/2021	1708	SA	200-B SE GRIMES BLVD			
	W	N	M	25	N				
	N/A	WRITTEN WARNING	321.174(1)	NO VALID DRIVERS LICENSE			CAHILL, DEVAN		
WS77HILL21091 2165424			09/12/2021	1654	SU	400-B SE GRIMES BLVD			
	W	N	F	28	N				
	N/A	WRITTEN WARNING	321.285	SPEEDING 55 OR UND ZONE (16 THRU 20 OVER)			CAHILL, DEVAN		
WS77HILL21091 2174314			09/12/2021	1743	SU	E 1ST ST / N JAMES ST			
	W	N	F	52	N				
	N/A	WRITTEN WARNING	321.311	TURNING AT INTERSECTION VIOLATION			CAHILL, DEVAN		
WS77HILL21091 2174605			09/12/2021	1743	SU	E 1ST ST / N JAMES ST			
	W	N	F	56	R				
	N/A	WRITTEN WARNING	321.20B	FAILURE TO PROVIDE PROOF OF FINANCIAL LIABILITY No Accident			CAHILL, DEVAN		

Citation ID	Case ID/ Race/ Cit Type	Arrest ID/ Ethnicity/ Category 2	Date/ Sex/ Statute	Time/ Age/ Charge	DOW/ Residence	Address	Officer		
WS77HILL21091 2203559			09/12/2021	2035	SU	400-B SE GRIMES BLVD			
	W	N	M	27	N				
	N/A	WRITTEN WARNING	321.285	SPEEDING 55 OR UND ZONE (11 THRU 15 OVER) Speeding 55 or Und			CAHILL, DEVAN		
WS77HILL21091 3091452			09/13/2021	0914	MO	400-B NE GRIMES BLVD			
	W	N	M	18	N				
	N/A	WRITTEN WARNING	321.174A	OPERATION OF MOTOR VEHICLE WITH EXPIRED LICENSE			CAHILL, DEVAN		
WS77HILL21091 3092349			09/13/2021	0923	MO	600-B NE GRIMES BLVD			
	W	N	M	71	N				
	N/A	WRITTEN WARNING	321.285	SPEEDING 55 OR UND ZONE (11 THRU 15 OVER) Speeding 55 or Und			CAHILL, DEVAN		
WS77HILL21091 3093628			09/13/2021	0936	MO	1100-B NE GRIMES BLVD			
	W	N	M	45	R				
	N/A	WRITTEN WARNING	321.285	SPEEDING 55 OR UND ZONE (6 THRU 10 OVER) Speeding 55 or Unde			CAHILL, DEVAN		
WS77HILL21091 3102206			09/13/2021	1022	MO	SE 19TH ST / SE LITTLE BEAVER DR			
	W	N	M	23	N				
	N/A	WRITTEN WARNING	321.322(1)	FAIL TO OBEY STOP SIGN AND YIELD RIGHT OF WAY Fail to Yield			CAHILL, DEVAN		
WS77HILL21091 3104334			09/13/2021	1043	MO	400-B NE GRIMES BLVD			
	W	N	M	32	R				
	N/A	WRITTEN WARNING	321.285-G	SPEEDING OVER 55 ZONE (6 THRU 10 OVER)			CAHILL, DEVAN		

Citation ID	Case ID/ Race/ Cit Type	Arrest ID/ Ethnicity/ Category 2	Date/ Sex/ Statute	Time/ Age/ Charge	DOW/ Residence	Address	Officer		
WS77HILL21091 3111721			09/13/2021	1117	MO	400-B SE GRIMES BLVD			
	W	N	F	27	N				
	N/A	WRITTEN WARNING	321.285-C	SPEEDING 55 OR UNDER ZONE (11 THRU 15 OVER)			CAHILL, DEVAN		
WS77HILL21091 6172059			09/16/2021	1720	TH	400-B SE GRIMES BLVD			
	W	N	F	18	N				
	N/A	WRITTEN WARNING	321.285	SPEEDING 55 OR UND ZONE (16 THRU 20 OVER)			CAHILL, DEVAN		
WS77HILL21091 7200944			09/17/2021	2009	FR	400-B NE GRIMES BLVD			
	W	N	M	50	N				
	N/A	WRITTEN WARNING	321.285	SPEEDING 55 OR UND ZONE (11 THRU 15 OVER) Speeding 55 or Und			CAHILL, DEVAN		
WS77HILL21091 8163441			09/18/2021	1634	SA	1100-B SE 37TH ST			
	W	N	F	47	N				
	N/A	WRITTEN WARNING	321.285	SPEEDING 55 OR UND ZONE (11 THRU 15 OVER) Speeding 55 or Und			CAHILL, DEVAN		
WS77HILL21091 8164854			09/18/2021	1648	SA	1200-B SE 37TH ST			
	W	N	M	26	R				
	N/A	WRITTEN WARNING	321.98(1)(a)	OPERATION WITHOUT REGISTRATION CARD OR PLATE			CAHILL, DEVAN		
WS77HILL21091 8183118			09/18/2021	1831	SA	E 1ST ST / SE JACOB ST			
	W	N	M	37	R				
	N/A	WRITTEN WARNING	321.322(1)	FAIL TO OBEY STOP SIGN AND YIELD RIGHT OF WAY FAIL TO OBEY S			CAHILL, DEVAN		

Citation ID	Case ID/ Race/ Cit Type	Arrest ID/ Ethnicity/ Category 2	Date/ Sex/ Statute	Time/ Age/ Charge	DOW/ Residence	Address	Officer		
WS77HILL21091 9164052			09/19/2021	1640	SU	600-B NE GRIMES BLVD			
	W	N	M	65	N				
	N/A	WRITTEN WARNING	321.285	SPEEDING 55 OR UND ZONE (16 THRU 20 OVER)			CAHILL, DEVAN		
WS77HILL21091 9171526			09/19/2021	1715	SU	SE 19TH ST / SE GATEWAY DR			
	W	N	M	16	N				
	N/A	WRITTEN WARNING	321.445	FAIL TO MAINTAIN SAFETY BELTS - FAIL TO MAINTAIN SAFETY BELT			CAHILL, DEVAN		
WS77HILL21092 5172840			09/25/2021	1728	SA	800-B SE GRIMES BLVD			
	U	U	M	63	N				
	N/A		321.285	SPEEDING 55 OR UND ZONE (16 THRU 20 OVER)			CAHILL, DEVAN		
WS77HILL21092 5173932			09/25/2021	1739	SA	SE 11TH ST / SE GATEWAY DR			
	W	N	M	15	N				
	N/A		321.322(1)	FAIL TO OBEY STOP SIGN AND YIELD RIGHT OF WAY FAIL TO OBEY S			CAHILL, DEVAN		
WS77HILL21092 6154510			09/26/2021	1545	SU	1100-B SE 37TH ST			
	W	N	M	43	N				
	N/A		321.34	REGISTRATION VIOLATION			CAHILL, DEVAN		
WS77HILL21092 6163054			09/26/2021	1630	SU	400-B NE GRIMES BLVD			
	U	U	F	17	U				
	N/A		321.285	SPEEDING 55 OR UND ZONE (11 THRU 15 OVER) Speeding 55 or Und			CAHILL, DEVAN		

Citation ID	Case ID/ Race/ Cit Type	Arrest ID/ Ethnicity/ Category 2	Date/ Sex/ Statute	Time/ Age/ Charge	DOW/ Residence	Address	Officer		
WS77IDGE2109 01170143			09/01/2021	1701	WE	1000-B SW 19TH ST			
	W	N	M	26	N				
	N/A	WRITTEN WARNING	321.404	IMPROPER BRAKE LIGHT			OLDRIDGE, ANDREW		
WS77IDGE2109 01175502			09/01/2021	1755	WE	SE 11TH ST / SE DESTINATION DR			
	W	N	M	36	N				
	N/A	WRITTEN WARNING	321.314	UNSAFE TURN OR FAILURE TO GIVE SIGNAL			OLDRIDGE, ANDREW		
WS77IDGE2109 01175536			09/01/2021	1755	WE	SE 11TH ST / SE DESTINATION DR			
	W	N	M	36	N				
	N/A	WRITTEN WARNING	321.404	IMPROPER BRAKE LIGHT			OLDRIDGE, ANDREW		
WS77IDGE2109 01205039			09/01/2021	2050	WE	E 1ST ST / SE GATEWAY DR			
	W	N	M	43	N				
	N/A	WRITTEN WARNING	321.311	TURNING AT INTERSECTION VIOLATION			OLDRIDGE, ANDREW		
WS77IDGE2109 08152644			09/08/2021	1526	WE	E 1ST ST / NE JACOB ST			
	W	N	F	70	N				
	N/A	WRITTEN WARNING	321.311	TURNING FROM IMPROPER LANE -			OLDRIDGE, ANDREW		
WS77IDGE2109 08210612			09/08/2021	2106	WE	SE 37TH ST / SE GRIMES BLVD			
	W	N	M	19	R				
	N/A	WRITTEN WARNING	321.387	IMPROPER REAR LAMP -			OLDRIDGE, ANDREW		

Citation ID	Case ID/ Race/ Cit Type	Arrest ID/ Ethnicity/ Category 2	Date/ Sex/ Statute	Time/ Age/ Charge	DOW/ Residence	Address	Officer		
WS77IDGE2109 08210736			09/08/2021	2106	WE	SE 37TH ST / SE GRIMES BLVD			
	W	N	M	18	N				
	N/A	WRITTEN WARNING	321.388	IMPROPER REGISTRATION PLATE LAMP			OLDRIDGE, ANDREW		
WS77IDGE2109 21162504			09/21/2021	1625	TU	1100-B SE 37TH ST			
	W	N	F	42	N				
	N/A	WRITTEN WARNING	321.285	SPEEDING 55 OR UND ZONE (11 THRU 15 OVER) Speeding 55 or Und			OLDRIDGE, ANDREW		
WS77IDGE2109 21162642			09/21/2021	1625	TU	1100-B SE 37TH ST			
	W	N	F	42	N				
	N/A	WRITTEN WARNING	321.34	REGISTRATION VIOLATION			OLDRIDGE, ANDREW		
WS77IDGE2109 22163238			09/22/2021	1632	WE	300-B SE GRIMES BLVD			
	W	N	F	47	R				
	N/A		321.285	SPEEDING 55 OR UND ZONE (11 THRU 15 OVER) Speeding 55 or Und			OLDRIDGE, ANDREW		
WS77IDGE2109 25174739			09/25/2021	1747	SA	400-B SW 19TH ST			
	W	N	M	33	N				
	N/A		321.34	REGISTRATION VIOLATION			OLDRIDGE, ANDREW		
WS77IDGE2109 25203807			09/25/2021	2038	SA	SE 37TH ST / SE GLENSTONE DR			
	U	U	F	29	N				
	N/A		321.322(1)	FAIL TO OBEY STOP SIGN AND YIELD RIGHT OF WAY FAIL TO OBEY S			OLDRIDGE, ANDREW		

Citation ID	Case ID/ Race/ Cit Type	Arrest ID/ Ethnicity/ Category 2	Date/ Sex/ Statute	Time/ Age/ Charge	DOW/ Residence	Address	Officer		
WS77IDGE2109 25205220			09/25/2021	2052	SA	SE 37TH ST / SE CROSSROADS DR			
	W	N	M	15	N				
	N/A		321.178(2)(a)(1)	VIOLATION OF MINORS RESTRICTED LICENSE			OLDRIDGE, ANDREW		
WS77IDGE2109 25205459			09/25/2021	2052	SA	SE 37TH ST / SE CROSSROADS DR			
	W	N	M	15	N				
	N/A		321.384	FAILURE TO USE HEADLAMPS WHEN REQUIRED			OLDRIDGE, ANDREW		
WS77IDGE2109 29195908			09/29/2021	1959	WE	800-B NE GATEWAY DR			
	W	N	M	57	R				
	N/A	WRITTEN WARNING	321.285-C	SPEEDING 55 OR UNDER ZONE (11 THRU 15 OVER)			OLDRIDGE, ANDREW		
WS77IELD21090 4002302			09/04/2021	0023	SA	700-B N JAMES ST			
	W	H	M	26	N				
	N/A	WRITTEN WARNING	321.404	IMPROPER BRAKE LIGHT			MERRIFIELD, TANNER		
WS77IELD21090 4025844			09/04/2021	0258	SA	300-B E 1ST ST			
	W	N	F	30	N				
	N/A	WRITTEN WARNING	321.322	FAIL TO OBEY STOP OR YIELD SIGN FAIL TO OBEY STOP OR YIELD S			MERRIFIELD, TANNER		
WS77IELD21091 5031534			09/15/2021	0315	WE	NE BEAVERBROOKE BLVD / NE GRIMES BLVD			
	W	N	M	30	N				
	N/A	WRITTEN WARNING	321.387	IMPROPER REAR LAMP -			MERRIFIELD, TANNER		

Citation ID	Case ID/ Race/ Cit Type	Arrest ID/ Ethnicity/ Category 2	Date/ Sex/ Statute	Time/ Age/ Charge	DOW/ Residence	Address	Officer		
WS77IELD21091 5031727			09/15/2021	0315	WE	NE BEAVERBROOKE BLVD / NE GRIMES BLVD			
	W	N	M	30	N				
	N/A	WRITTEN WARNING	321.20B	FAILURE TO PROVIDE PROOF OF FINANCIAL LIABILITY No Accident			MERRIFIELD, TANNER		
WS77IELD21092 1013243			09/21/2021	0132	TU	1200-B W 1ST ST			
	W	N	M	35	N				
	N/A	WRITTEN WARNING	321.37	FAIL TO DISPLAY REGISTRATION PLATE			MERRIFIELD, TANNER		
WS77IELD21092 2235052			09/22/2021	2350	WE	1200-B SW 37TH ST			
	W		M	46					
	N/A		321.285	SPEEDING 55 OR UND ZONE (6 THRU 10 OVER) Speeding 55 or Unde			MERRIFIELD, TANNER		
WS77IELD21092 3001200			09/23/2021	0011	TH	SE CROSSINGS LN / SE GATEWAY DR			
	B	N	F	31	R				
	N/A	WRITTEN WARNING	321.98(1)(a)	OPERATION WITHOUT REGISTRATION CARD OR PLATE			MERRIFIELD, TANNER		
WS77IELD21092 3004555			09/23/2021	0045	TH	900-B SE GRIMES BLVD			
	W	N	M	58	N				
	N/A	WRITTEN WARNING	321.388	IMPROPER REGISTRATION PLATE LAMP			MERRIFIELD, TANNER		
WS77IELD21092 3030021			09/23/2021	1500	TH	SW 37TH ST / S JAMES ST			
	W	N	F	52	N				
	N/A	WRITTEN WARNING	321.285	SPEEDING 55 OR UND ZONE (6 THRU 10 OVER) Speeding 55 or Unde			MERRIFIELD, TANNER		

Citation ID	Case ID/ Race/ Cit Type	Arrest ID/ Ethnicity/ Category 2	Date/ Sex/ Statute	Time/ Age/ Charge	DOW/ Residence	Address	Officer		
WS77IELD21092 7010101			09/27/2021	0100	MO	SE 19TH ST / SE GRIMES BLVD			
	B	N	M	22	N				
	N/A		321.98(1)(a)	OPERATION WITHOUT REGISTRATION CARD OR PLATE			MERRIFIELD, TANNER		
WS77IELD21092 7052527			09/27/2021	0525	MO	NE BEAVERBROOKE BLVD / NE GRIMES BLVD			
	W	N	F	36	N				
	N/A		321.285	SPEEDING 55 OR UND ZONE (6 THRU 10 OVER) Speeding 55 or Unde			MERRIFIELD, TANNER		
WS77IELD21092 8044916			09/28/2021	0449	TU	2400-B SE GRIMES BLVD			
	U		M	26	U				
	N/A		321.404	IMPROPER BRAKE LIGHT			MERRIFIELD, TANNER		
WS77IELD21092 9060533			09/29/2021	0605	WE	800-B SE GRIMES BLVD			
	W	N	M	42	R				
	N/A	WRITTEN WARNING	321.98(1)(a)	OPERATION WITHOUT REGISTRATION CARD OR PLATE			MERRIFIELD, TANNER		
WS77KSON2109 29173612			09/29/2021	1736	WE	700-B SE GATEWAY DR			
	W	N	M	39	N				
	N/A	WRITTEN WARNING	321.17	OPERATING NON-REGISTERED VEHICLE			ERICKSON, NATHAN		
WS77LMAN210 913093512			09/13/2021	0901	MO	SE 28TH ST / SE GRIMES BLVD			
	W	N	M	31	N				
	N/A	WRITTEN WARNING	321.438(1)	WINDSHIELD AND WINDOW REQUIREMENTS Violation of Windshield a			RULLMAN, JEFFREY		

Citation ID	Case ID/ Race/ Cit Type	Arrest ID/ Ethnicity/ Category 2	Date/ Sex/ Statute	Time/ Age/ Charge	DOW/ Residence	Address	Officer		
WS77LMAN210 913112548			09/13/2021	1120	MO	700-B N JAMES ST			
	W	N	M	39	N				
	N/A	WRITTEN WARNING	321.20B	FAILURE TO PROVIDE PROOF OF FINANCIAL LIABILITY No Accident			WATLEY, LAQUANA		
WS77LMAN210 913112813			09/13/2021	1120	MO	700-B N JAMES ST			
	W	N	M	39	N				
	N/A	WRITTEN WARNING	321.445	FAIL TO MAINTAIN SAFETY BELTS - FAIL TO MAINTAIN SAFETY BELT			RULLMAN, JEFFREY		
WS77NGEL2109 10222803			09/10/2021	2227	FR	FLYOVER RMP / SE GRIMES BLVD			
	W	N	F	16	N				
	N/A	WRITTEN WARNING	321.306(1)	IMPROPER USE OF LANES			RANGEL, ALEXANDRIA		
WS77OVIC2109 01083403			09/01/2021	0834	WE	1000-B SW 19TH ST			
	W	N	M	76	N				
	N/A	WRITTEN WARNING	321.285	SPEEDING 55 OR UND ZONE (6 THRU 10 OVER) Speeding 55 or Unde			DAUTOVIC, MEVLID		
WS77OVIC2109 05083424			09/05/2021	0834	SU	1000-B SE 37TH ST			
	W	N	F	36	N				
	N/A	WRITTEN WARNING	321.285	SPEEDING 55 OR UND ZONE (11 THRU 15 OVER) Speeding 55 or Und			DAUTOVIC, MEVLID		
WS77OVIC2109 09080848			09/09/2021	0808	TH	1000-B SW 19TH ST			
	W	N	M	36	N				
	N/A	WRITTEN WARNING	321.285	SPEEDING 55 OR UND ZONE (6 THRU 10 OVER) Speeding 55 or Unde			DAUTOVIC, MEVLID		

Citation ID	Case ID/ Race/ Cit Type	Arrest ID/ Ethnicity/ Category 2	Date/ Sex/ Statute	Time/ Age/ Charge	DOW/ Residence	Address	Officer		
WS77OVIC2109 16091738			09/16/2021	0917	TH	1000-B SW 19TH ST			
	W	N	F	64	N				
	N/A	WRITTEN WARNING	321.285	SPEEDING 55 OR UND ZONE (1 THRU 5 OVER) Speeding 55 or Under			DAUTOVIC, MEVLID		
WS77OWRY210 904214744			09/04/2021	2147	SA	E 1ST ST / HWY 141 SB OFF RMP			
	W	H	M	40	N				
	N/A	WRITTEN WARNING	321.404	IMPROPER BRAKE LIGHT			LOWRY, STEVEN		
WS77OWRY210 907213722			09/07/2021	2137	TU	1900-B SE GRIMES BLVD			
	W	N	F	42	N				
	N/A	WRITTEN WARNING	321.404	IMPROPER BRAKE LIGHT			LOWRY, STEVEN		
WS77OWRY210 912211957			09/12/2021	2119	SU	E 1ST ST / HWY 141 SB OFF RMP			
	W	N	F	32	R				
	N/A	WRITTEN WARNING	321.315	FAIL TO GIVE CONTINUOUS TURN SIGNAL -			LOWRY, STEVEN		
WS77OWRY210 913215827			09/13/2021	2158	MO	3300-B SE GRIMES BLVD			
	W	N	M	49					
	N/A	WRITTEN WARNING	321.385	INSUFFICIENT NUMBER OF HEADLIGHTS			LOWRY, STEVEN		
WS77OWRY210 922191209			09/22/2021	1912	WE	NE BEAVERBROOKE BLVD			
	W	N	F	35	R				
	N/A		321.256	FAIL TO OBEY TRAFFIC CONTROL DEVICE			LOWRY, STEVEN		

Citation ID	Case ID/ Race/ Cit Type	Arrest ID/ Ethnicity/ Category 2	Date/ Sex/ Statute	Time/ Age/ Charge	DOW/ Residence	Address	Officer		
WS77OWRY210 922202323			09/22/2021	2023	WE	200-B N JAMES ST			
	U	N	F	38	R				
	N/A		321.385	INSUFFICIENT NUMBER OF HEADLIGHTS			LOWRY, STEVEN		
WS77OWRY210 927213332			09/27/2021	2133	MO	200-B N JAMES ST			
	W	N	M	17	N				
	N/A		321.256	FAIL TO OBEY TRAFFIC CONTROL DEVICE			LOWRY, STEVEN		
WS77OWRY210 927213516			09/27/2021	2133	MO	200-B S JAMES ST			
	W	N	M	17	N				
	N/A		321.315	FAIL TO GIVE CONTINUOUS TURN SIGNAL -			LOWRY, STEVEN		
WS77OWRY210 929162652			09/29/2021	1626	WE	2600-B SE GRIMES BLVD			
	W	N	F	23	N				
	N/A	WRITTEN WARNING	321.41	FAIL TO GIVE NOTICE OF ADDRESS OR NAME CHANGE			LOWRY, STEVEN		
WS77OWRY210 929183952			09/29/2021	1839	WE	NW 114TH ST / NW TOWNER DR			
	W	N	M	16	N				
	N/A	WRITTEN WARNING	321.404	IMPROPER BRAKE LIGHT			LOWRY, STEVEN		
WS77OWRY210 929184127			09/29/2021	1839	WE	NW 114TH ST / NW TOWNER DR			
	W	N	M	16	N				
	N/A	WRITTEN WARNING	321.307	FOLLOWING TOO CLOSE -			LOWRY, STEVEN		

Citation ID	Case ID/ Race/ Cit Type	Arrest ID/ Ethnicity/ Category 2	Date/ Sex/ Statute	Time/ Age/ Charge	DOW/ Residence	Address	Officer		
WS77OWRY210 929184150			09/29/2021	1839	WE	NW 114TH ST / NW TOWNER DR			
	W	N	M	16	N				
	N/A	WRITTEN WARNING	321.20B	FAILURE TO PROVIDE PROOF OF FINANCIAL LIABILITY No Accident			LOWRY, STEVEN		
WS77OWRY210 929184220			09/29/2021	1839	WE	NW 114TH ST / NW TOWNER DR			
	W	N	M	17	N				
	N/A	WRITTEN WARNING	321.285-B	SPEEDING 55 OR UNDER ZONE (6 THRU 10 OVER)			LOWRY, STEVEN		
WS77RNER2109 14075444			09/14/2021	0754	TU	2000-B SE GRIMES BLVD			
	B	N	F	23					
	N/A	WRITTEN WARNING	321.387	IMPROPER REAR LAMP -			TURNER, MITCHELL		
WS77RNER2109 14081220			09/14/2021	0812	TU	SE 19TH ST / SE GRIMES BLVD			
	A	N	M	26	N				
	N/A	WRITTEN WARNING	321.302	IMPROPER OVERTAKING ON THE RIGHT			TURNER, MITCHELL		
WS77RNER2109 14084955			09/14/2021	0849	TU	1800-B SE GRIMES BLVD			
	W	N	F	31	N				
	N/A	WRITTEN WARNING	321.302	IMPROPER OVERTAKING ON THE RIGHT			TURNER, MITCHELL		
WS77RNER2109 14112315			09/14/2021	1123	TU	SE 11TH ST / SE DESTINATION DR			
	W	N	M	22	N				
	N/A	WRITTEN WARNING	321.387	IMPROPER REAR LAMP -			TURNER, MITCHELL		

Citation ID	Case ID/ Race/ Cit Type	Arrest ID/ Ethnicity/ Category 2	Date/ Sex/ Statute	Time/ Age/ Charge	DOW/ Residence	Address	Officer		
WS77RNER2109 20072138			09/20/2021	0721	MO	1800-B SE MIEHE DR			
	W	N	M	29	R				
	N/A	WRITTEN WARNING	321.387	IMPROPER REAR LAMP -			TURNER, MITCHELL		
WS77RNER2109 22072718			09/22/2021	0727	WE	1900-B SE GRIMES BLVD			
	W	N	F	16	N				
	N/A		321.285	SPEEDING 55 OR UND ZONE (6 THRU 10 OVER) Speeding 55 or Unde			TURNER, MITCH		
WS77RNER2109 22075036			09/22/2021	0750	WE	1900-B SE GRIMES BLVD			
	W	H	M	22	N				
	N/A		321.387	IMPROPER REAR LAMP -			TURNER, MITCH		
WS77RNER2109 23100016			09/23/2021	0959	TH	2500-B SE GRIMES BLVD			
	W	U	M	23	N				
	N/A		321.98(1)(a)	OPERATION WITHOUT REGISTRATION CARD OR PLATE			TURNER, MITCH		
WS77RNER2109 27085355			09/27/2021	0853	MO	1500-B SE GRIMES BLVD			
	W	N	F	29	N				
	N/A		321.285	SPEEDING 55 OR UND ZONE (11 THRU 15 OVER) Speeding 55 or Und			TURNER, MITCH		
WS77RNER2109 28070447			09/28/2021	0704	TU	SE 11TH ST / SE GRIMES BLVD			
	U	N	M	24	N				
	N/A		321.37	FAIL TO DISPLAY REGISTRATION PLATE			TURNER, MITCH		

Citation ID	Case ID/ Race/ Cit Type	Arrest ID/ Ethnicity/ Category 2	Date/ Sex/ Statute	Time/ Age/ Charge	DOW/ Residence	Address	Officer		
WS77RNER2109 28073339			09/28/2021	0733	TU	1400-B N JAMES ST			
	W	N	F	44	N				
	N/A		321.387	IMPROPER REAR LAMP -			TURNER, MITCH		
WS77RNER2109 29065537			09/29/2021	0655	WE	SE 11TH ST / SE GATEWAY DR			
	W	N	F	45	N				
	N/A	WRITTEN WARNING	321.256	FAIL TO OBEY TRAFFIC CONTROL DEVICE			TURNER, MITCHELL		
WS77RNER2109 29072114			09/29/2021	0721	WE	1100-B SE GRIMES BLVD			
	W	N	M	20	N				
	N/A	WRITTEN WARNING	321.98(1)(a)	OPERATION WITHOUT REGISTRATION CARD OR PLATE			TURNER, MITCHELL		
WS77RNER2109 29134232			09/29/2021	1342	WE	3000-B SE GRIMES BLVD			
	W	N	M	42	N				
	N/A	WRITTEN WARNING	321.285	SPEEDING 55 OR UND ZONE (6 THRU 10 OVER) Speeding 55 or Unde			TURNER, MITCHELL		
WS77TMR210 907103313			09/07/2021	1033	TU	SE 11TH ST / SE GRIMES BLVD			
	U	N	M	28	N				
	N/A	WRITTEN WARNING	321.438(2)	DARK WINDOW/WINDSHIELD			DITTMER, ANDREW		
WS77TMR210 907103420			09/07/2021	1033	TU	SE 11TH ST / SE GRIMES BLVD			
	U	N	M	28	N				
	N/A	WRITTEN WARNING	321.20B	FAILURE TO PROVIDE PROOF OF FINANCIAL LIABILITY No Accident			DITTMER, ANDREW		

Citation ID	Case ID/ Race/ Cit Type	Arrest ID/ Ethnicity/ Category 2	Date/ Sex/ Statute	Time/ Age/ Charge	DOW/ Residence	Address	Officer		
WS77TMR210 907103501			09/07/2021	1033	TU	SE 11TH ST / SE GRIMES BLVD			
	U	N	M	28	N				
	N/A	WRITTEN WARNING	321.98(1)(a)	OPERATION WITHOUT REGISTRATION CARD OR PLATE			DITTMER, ANDREW		
WS77TMR210 914070755			09/14/2021	0707	TU	400-B W 1ST ST			
	U	N	F	22	N				
	N/A	WRITTEN WARNING	321.404	IMPROPER BRAKE LIGHT			DITTMER, ANDREW		
WS77TMR210 914071147			09/14/2021	0707	TU	400-B W 1ST ST			
	U	N	F	22	N				
	N/A	WRITTEN WARNING	321.46	NEW TITLE/REGISTRATION TRANSFER VIOLATION			DITTMER, ANDREW		
WS77TMR210 914082624			09/14/2021	0826	TU	NW 24TH LN / N JAMES ST			
	W	N	F	35	R				
	N/A	WRITTEN WARNING	321.404	IMPROPER BRAKE LIGHT			DITTMER, ANDREW		
WS77TMR210 917093421			09/17/2021	0934	FR	1100-B SE GRIMES BLVD			
	W	N	M	44	N				
	N/A	WRITTEN WARNING	321.404	IMPROPER BRAKE LIGHT			DITTMER, ANDREW		
WS77TMR210 922085201			09/22/2021	0851	WE	200-B SW 37TH ST			
	W	N	M	38	N				
	N/A		321.38	FAILURE TO MAINTAIN REGISTRATION PLATE			DITTMER, ANDREW		

Citation ID	Case ID/ Race/ Cit Type	Arrest ID/ Ethnicity/ Category 2	Date/ Sex/ Statute	Time/ Age/ Charge	DOW/ Residence	Address	Officer		
WS77TMR210 923111847			09/23/2021	1118	TH	1700-B SE 11TH ST			
	W	N	M	31	R				
	N/A	WRITTEN WARNING	321.438(2)	DARK WINDOW/WINDSHIELD			DITTMER, ANDREW		
WS77WARD210 90233233			09/10/2021	2332	FR	900-B S JAMES ST			
	W	N	M	16	N				
	N/A	WRITTEN WARNING	321.285	SPEEDING 55 OR UND ZONE (11 THRU 15 OVER) Speeding 55 or Und			WARD, GREGORY		
WS77WARD210 906082421			09/06/2021	0824	MO	900-B W 1ST ST			
	W	N	M	21	N				
	N/A	WRITTEN WARNING	321.285	SPEEDING 55 OR UND ZONE (11 THRU 15 OVER) Speeding 55 or Und			WARD, GREGORY		
WS77WARD210 906084347			09/06/2021	0843	MO	1000-B N JAMES ST			
	W	N	M	32	N				
	N/A	WRITTEN WARNING	321.285	SPEEDING 55 OR UND ZONE (11 THRU 15 OVER) Speeding 55 or Und			WARD, GREGORY		
WS77WARD210 906100745			09/06/2021	1007	MO	500-B SE 19TH ST			
	W	N	M	32	R				
	N/A	WRITTEN WARNING	321.285	SPEEDING 55 OR UND ZONE (11 THRU 15 OVER) Speeding 55 or Und			WARD, GREGORY		
WS77WARD210 906114501			09/06/2021	1144	MO	1200-B E 1ST ST			
	W	N	F	33	R				
	N/A	WRITTEN WARNING	321.38	FAILURE TO MAINTAIN REGISTRATION PLATE			WARD, GREGORY		

Citation ID	Case ID/ Race/ Cit Type	Arrest ID/ Ethnicity/ Category 2	Date/ Sex/ Statute	Time/ Age/ Charge	DOW/ Residence	Address	Officer		
WS77WARD210 910233233			09/10/2021	2332	FR	900-B S JAMES ST			
	W	N	M	16	N				
	N/A	WRITTEN WARNING	321.285	SPEEDING 55 OR UND ZONE (11 THRU 15 OVER) Speeding 55 or Und			WARD, GREGORY		



Grimes - Incident Counts

Total: 159 Incidents With 178 Charges

Incidents By The Highest Charge - Grimes			
Year	Month	Charge	Count
2021	Sep		64
		ANIMAL IMPOUND - CAT	3
		ANIMAL IMPOUND - DOG	1
		ANIMAL: OTHER ANIMAL INCIDENT	1
		ASSAULT - General	1
		ASSAULT CAUSING BODILY INJURY OR MENTAL ILLNESS	4
		BURGLARY 3RD DEGREE - UNOCCUPIED MOTOR VEHICLE	1
		CINA - PHYSICAL ABUSE/NEGLECT	1
		CIVIL DISPUTE	2
		CONFISCATED PROPERTY	1
		CRIMINAL MISCHIEF 2ND DEGREE	1
		CRIMINAL MISCHIEF 3RD DEGREE	1
		CRIMINAL MISCHIEF 4TH DEGREE	1
		CRIMINAL MISCHIEF 5TH DEGREE	5
		DOMESTIC ABUSE ASSAULT- INJURY OR MENTAL ILLNESS - 1ST OFFEN	3
		DOMESTIC ABUSE ASSAULT W/INTENT TO INFLICT SERIOUS INJURY -	1
		FOUND PROPERTY	2
		FRAUDULENT PRACTICE 3RD DEGREE-- Other Means Over \$500 Under	1
		FRAUDULENT PRACTICE 5TH DEGREE -- Other Means Under \$200	1
		HARASSMENT - 1ST DEGREE - POST NUDE OR ENGAGED IN SEX ACT PI	1
		HARASSMENT - 3RD DEGREE - Communicate	1

2021	Sep	HEALTH AND WELFARE	2
		IMPOUND - NO HOLD	1
		INFORMATION	2
		LEAVE SCENE OF ACCIDENT - PROPERTY DAMAGE ONLY	2
		MENTAL CASE	3
		POSSESSION OF CONTROLLED SUBSTANCE, MARIJUANA 1ST OFFENSE	2
		PROVIDE FALSE IDENTIFICATION INFORMATION PROVIDE FALSE IDENT	1
		PUBLIC INTOXICATION 1st Offense	1
		REPORTING ACCIDENTS - DAMAGE > \$1000	18
		SEXUAL ABUSE INVESTIGATION	2
		SUPPLYING ALCOHOL TO PERSON UNDER LEGAL AGE - Sell/Give/Supp	1
		SUSPICIOUS ACTIVITY	4
		THEFT 1ST DEGREE	1
		THEFT 2ND DEGREE -- General Over \$1,000 Under \$10,000	3
		THEFT 2ND DEGREE -- Motor Vehicle not over \$10,000 in Value	1
		THEFT 4TH DEGREE -- Other Means Over \$200 Under \$500	2
		THEFT 5TH DEGREE -- Other Means Under \$200	3
		TRESPASS 1ST OFFENSE- Knowingly Trespass Upon Property of A	1
		UNLAWFUL PASSING OF SCHOOL BUS - FIRST OFFENSE	5
		VERBAL DISPUTE	2
		VERBAL DOMESTIC	1
		WANTED PERSON - DES MOINES WARRANT	1
		WANTED PERSON - OTHER IOWA	1

2021	Sep	WANTED PERSON - POLK COUNTY WARRANT	1
		WILLFUL INJURY - CAUSING SERIOUS INJURY	1
		<i>Month Total</i>	159
	Year Total		159

All Incident Charges - Grimes			
Year	Month	Charge	Charge Count
2021	Sep		64
		ANIMAL IMPOUND - CAT	4
		ANIMAL IMPOUND - DOG	1
		ANIMAL: OTHER ANIMAL INCIDENT	1
		ASSAULT - General	1
		ASSAULT CAUSING BODILY INJURY OR MENTAL ILLNESS	4
		BURGLARY 1ST DEGREE	1
		BURGLARY 3RD DEGREE - UNOCCUPIED MOTOR VEHICLE	1
		CINA - PHYSICAL ABUSE/NEGLECT	1
		CIVIL DISPUTE	2
		CONFISCATED PROPERTY	1
		CRIMINAL MISCHIEF 2ND DEGREE	1
		CRIMINAL MISCHIEF 3RD DEGREE	2
		CRIMINAL MISCHIEF 4TH DEGREE	2
		CRIMINAL MISCHIEF 5TH DEGREE	5
		DOMESTIC ABUSE ASSAULT IMPEDING AIR/BLOOD FLOW CAUSING BODIL	1
		DOMESTIC ABUSE ASSAULT- INJURY OR MENTAL ILLNESS - 1ST OFFEN	3
		DOMESTIC ABUSE ASSAULT W/INTENT TO INFLECT SERIOUS INJURY -	1
		FAIL TO OBEY STOP SIGN AND YIELD RIGHT OF WAY Fail to Yield	1
		FALSE IMPRISONMENT	1
		FOUND PROPERTY	2
		FRAUDULENT PRACTICE 3RD DEGREE-- Other Means Over \$500 Under	1
		FRAUDULENT PRACTICE 5TH DEGREE -- Other Means Under \$200	1

2021	Sep	HARASSMENT - 1ST DEGREE - POST NUDE OR ENGAGED IN SEX ACT PI	1
		HARASSMENT - 3RD DEGREE - Communicate	1
		HEALTH AND WELFARE	2
		IMPOUND - NO HOLD	3
		INDECENT EXPOSURE	1
		INFORMATION	2
		LEAVE SCENE OF ACCIDENT - PROPERTY DAMAGE ONLY	2
		MENTAL CASE	3
		OPERATE VEHICLE WITHOUT OWNERS CONSENT-- Motor Vehicle	1
		OPERATING WHILE UNDER THE INFLUENCE 1ST OFFENSE	1
		POSSESSION OF CONTROLLED SUBSTANCE, 2ND OFFENSE	1
		POSSESSION OF CONTROLLED SUBSTANCE, MARIJUANA 1ST OFFENSE	2
		POSSESSION OF DRUG PARAPHERNALIA	2
		PROVIDE FALSE IDENTIFICATION INFORMATION PROVIDE FALSE IDENT	1
		PUBLIC INTOXICATION 1st Offense	1
		REPORTING ACCIDENTS - DAMAGE > \$1000	18
		SEXUAL ABUSE INVESTIGATION	2
		SUPPLYING ALCOHOL TO PERSON UNDER LEGAL AGE - Sell/Give/Supp	1
		SUSPICIOUS ACTIVITY	4
		THEFT 1ST DEGREE	1
		THEFT 2ND DEGREE -- General Over \$1,000 Under \$10,000	3
		THEFT 2ND DEGREE -- Motor Vehicle not over \$10,000 in Value	1
		THEFT 4TH DEGREE -- Other Means Over \$200 Under \$500	2

2021	Sep	THEFT 5TH DEGREE -- Other Means Under \$200	3
		TRESPASS 1ST OFFENSE- Knowingly Trespass Upon Property of A	1
		UNLAWFUL PASSING OF SCHOOL BUS - FIRST OFFENSE	5
		VERBAL DISPUTE	2
		VERBAL DOMESTIC	2
		VIOLATION OF NO CONTACT OR PROTECTIVE ORDER	1
		WANTED PERSON - DES MOINES WARRANT	1
		WANTED PERSON - OTHER IOWA	1
		WANTED PERSON - POLK COUNTY WARRANT	3
		WILLFUL INJURY - CAUSING SERIOUS INJURY	1
		Month Total	178
Year Total		178	



Grimes - Incidents Detail List

Report Month: September 2021

Total: 159 Incidents With 114 Charges

inci id	DateRept/ ChrgCnt	HourRept / ArrChrg	Address/ Charge Desc	Charge Type	Premise/ CS Status	Invst Stats	DOW1/ Dispostn	DOW2 / Officer
21006489	09/01/2021	0700	4400-B SE GRIMES BLVD		HIGHWAY/ROAD/ALLEY		WE	WE
	1	321.266(2)	REPORTING ACCIDENTS - DAMAGE > \$1000	S	CASE FILED			DITTMER, ANDREW
21006506	09/01/2021	1350	3600 SE GLENSTONE DR		RESIDENCE/HOME		FR	SA
	1	714.2(4)	THEFT 4TH DEGREE -- Other Means Over \$200 Under \$500	S	OPEN - MORE INVESTIGATION	OPEN-MORE INVESTIGATION		DAUTOVIC, MEVLID
21006517	09/01/2021	1845	1300 SW COUNTY LINE RD		SCHOOL/COLLEGE		MO	WE
	1	708.2(2)	ASSAULT CAUSING BODILY INJURY OR MENTAL ILLNESS	S	SUSPENDED			OLDRIDGE, ANDREW
21006525	09/02/2021	0806	1800 SE GATEWAY DR		COMMERCIAL/OFFICE BUILDING		MO	MO
	1	999	CIVIL DISPUTE		SUSPENDED	SUSPENDED		HAKE, MICHAEL
21006530	09/02/2021	0928	517 SE 14TH ST		HIGHWAY/ROAD/ALLEY		TH	TH
	1	321.372(3)	UNLAWFUL PASSING OF SCHOOL BUS - FIRST OFFENSE	S	CASE FILED			DAUTOVIC, MEVLID
21006532	09/02/2021	1016	607 SE EWING ST		RESIDENCE/HOME		TH	TH
	1	509P	WANTED PERSON - POLK COUNTY WARRANT		SUSPENDED			MATZDORFF, WILLIAM
21006538	09/01/2021	1512	200 S JAMES ST		GOVERNMENT/PUBLIC BUILDING		FR	WE
	1	PROPF	FOUND PROPERTY		SUSPENDED	SUSPENDED		CAHILL, DEVAN

inci id	DateRept/ ChrgCnt	HourRept / ArrChrg	Address/ Charge Desc	Charge Type	Premise/ CS Status	Invst Stats	DOW1/ Dispostn	DOW2 / Officer
21006545	09/02/2021	1602	SE 6TH ST / S JAMES ST		HIGHWAY/ROAD/ALLEY		TH	TH
1		124.401(5)	POSSESSION OF CONTROLLED SUBSTANCE, MARIJUANA 1ST OFFENSE	S	CLEARED BY ARREST		CLEARED BY ARREST	CAHILL, DEVAN
2		124.414	POSSESSION OF DRUG PARAPHERNALIA	S	CLEARED BY ARREST		CLEARED BY ARREST	CAHILL, DEVAN
21006551	09/03/2021	0059	721 E 1ST ST		RESTAURANT		FR	FR
1		708.2A(2) (b)	DOMESTIC ABUSE ASSAULT- INJURY OR MENTAL ILLNESS - 1ST OFFEN	S	CLEARED BY ARREST		CLEARED BY ARREST	MERRIFIELD, TANNER
21006561	09/03/2021	1209	101 NE HARVEY ST		HIGHWAY/ROAD/ALLEY		FR	FR
1		321.266(2)	REPORTING ACCIDENTS - DAMAGE > \$1000	S	CASE FILED			DAUTOVIC, MEVLID
21006568	09/03/2021	1428	350-B SE GATEWAY DR		HIGHWAY/ROAD/ALLEY		TH	FR
1		321.372(3)	UNLAWFUL PASSING OF SCHOOL BUS - FIRST OFFENSE	S	CASE FILED			CAHILL, DEVAN
21006571	09/03/2021	1515	3910 SE CAPITOL CIR		OTHER/UNKNOWN		FR	FR
1		714.2(2)	THEFT 2ND DEGREE -- General Over \$1,000 Under \$10,000	S	SUSPENDED	SUSPENDED		LOWRY, STEVEN
21006576	09/03/2021	1840	1000 SE 11TH ST		RESIDENCE/HOME		FR	FR
1		714.2(4)	THEFT 4TH DEGREE -- Other Means Over \$200 Under \$500	S	CLEARED BY ARREST		CLEARED BY ARREST	LOWRY, STEVEN
2		714.7	OPERATE VEHICLE WITHOUT OWNERS CONSENT-- Motor Vehicle	S	CLEARED BY ARREST		CLEARED BY ARREST	LOWRY, STEVEN
3		664A.7(5)	VIOLATION OF NO CONTACT OR PROTECTIVE ORDER	S	CLEARED BY ARREST		CLEARED BY ARREST	LOWRY, STEVEN

inci id	DateRept/ ChrgCnt	HourRept / ArrChrg	Address/ Charge Desc	Charge Type	Premise/ CS Status	Invst Stats	DOW1/ Dispostn	DOW2 / Officer
	4	509P	WANTED PERSON - POLK COUNTY WARRANT		CLEARED BY ARREST		CLEARED BY ARREST	LOWRY, STEVEN
21006579	09/03/2021	2031	385 SE 17TH CT				FR	FR
								HARRELL, AARON
21006601	09/05/2021	0017	3000 SE GRIMES BLVD		HIGHWAY/ROAD/ALLEY		SU	SU
	1	123.46(2)	PUBLIC INTOXICATION 1st Offense	S	SUSPENDED			RANGEL, ALEXANDRIA
21006602	09/05/2021	0423	800 S JAMES ST		HIGHWAY/ROAD/ALLEY		SU	SU
	1	999	SUSPICIOUS ACTIVITY	M	OPEN - MORE INVESTIGATION	OPEN-MORE INVESTIGATI ON		MERRIFIELD, TANNER
21006604	09/04/2021	1223	624 NE 5TH ST				SA	SA
								DAUTOVIC, MEVLID
21006606	09/05/2021	1042	2150 E 1ST ST		DEPARTMENT/DISCOUNT STORE		SU	SU
	1	999	INFORMATION		CASE FILED			DAUTOVIC, MEVLID
21006608	09/05/2021	1049	2500 SE 37TH ST		OTHER/UNKNOWN		SA	SU
	1	716.5	CRIMINAL MISCHIEF 3RD DEGREE	S	SUSPENDED	SUSPENDED		TURNER, MITCHELL
21006612	09/05/2021	1526	105 NW 13TH ST		RESIDENCE/HOME		SU	SU
	1	999	HEALTH AND WELFARE		CASE FILED			CAPPELLE, JACOB
21006614	09/05/2021	1728	2808 NE CHERRY CT		RESIDENCE/HOME		SU	SU
	1	999	MENTAL CASE		CASE FILED			COPIC, CHRISTOPHER

inci id	DateRept/ ChrgCnt	HourRept / ArrChrg	Address/ Charge Desc	Charge Type	Premise/ CS Status	Invst Stats	DOW1/ Dispostn	DOW2 / Officer
21006615	09/05/2021	1718	3305 SE GLENSTONE DR		RESIDENCE/HOME		SU	SU
1		708.4(1)	WILLFUL INJURY - CAUSING SERIOUS INJURY	S	CLEARED BY ARREST		CLEARED BY ARREST	LOWRY, STEVEN
2		708.2A(5)	DOMESTIC ABUSE ASSAULT IMPEDING AIR/BLOOD FLOW CAUSING BODIL	S	CLEARED BY ARREST		CLEARED BY ARREST	LOWRY, STEVEN
3		710.7	FALSE IMPRISONMENT	S	CLEARED BY ARREST		CLEARED BY ARREST	LOWRY, STEVEN
21006620	09/05/2021	2327	219 NW 3RD ST		RESIDENCE/HOME		SU	SU
1		719.1A	PROVIDE FALSE IDENTIFICATION INFORMATION PROVIDE FALSE IDENT	S	CLEARED BY ARREST		CLEARED BY ARREST	HANIG, KALEM
2		124.401(5)	POSSESSION OF CONTROLLED SUBSTANCE, 2ND OFFENSE	S	CLEARED BY ARREST		CLEARED BY ARREST	HANIG, KALEM
3		124.414	POSSESSION OF DRUG PARAPHERNALIA	S	CLEARED BY ARREST		CLEARED BY ARREST	HANIG, KALEM
4		509P	WANTED PERSON - POLK COUNTY WARRANT		CLEARED BY ARREST		CLEARED BY ARREST	HANIG, KALEM
5		999	VERBAL DOMESTIC	M	CLEARED BY ARREST		CLEARED BY ARREST	HANIG, KALEM
21006635	09/06/2021	1635	2808 NE CHERRY CT		RESIDENCE/HOME		MO	MO
1		999	MENTAL CASE		CASE FILED			OLDRIDGE, ANDREW
21006638	09/06/2021	1950	712 SE 12TH ST		RESIDENCE/HOME		TU	MO
1		999	CIVIL DISPUTE		CASE FILED			OLDRIDGE, ANDREW

inci id	DateRept/ ChrgCnt	HourRept / ArrChrg	Address/ Charge Desc	Charge Type	Premise/ CS Status	Invst Stats	DOW1/ Dispostn	DOW2 / Officer
21006647	09/07/2021	0823	964 S JAMES ST				TU	TU
								LOVELL, JACOB
21006649	09/07/2021	0700	551 SE GATEWAY DR		RESIDENCE/HOME		TU	TU
1		999	ANIMAL: OTHER ANIMAL INCIDENT	C	CASE FILED			TURNER, MITCHELL
21006653	09/07/2021	1020	4400 W 1ST ST		SPECIALTY STORE (TV, FUR, ETC)		SU	TU
1		716.6(1)(a) (1)	CRIMINAL MISCHIEF 4TH DEGREE	S	CLEARED BY ARREST	CLEARED BY ARREST	CLEARED BY ARREST	LOVELL, JACOB
21006655	09/07/2021	1138	2555 W 1ST ST		SCHOOL/COLLEGE		TU	TU
1		124.401(5)	POSSESSION OF CONTROLLED SUBSTANCE, MARIJUANA 1ST OFFENSE	S	CLEARED BY ARREST		CLEARED BY ARREST	TURNER, MITCHELL
21006657	09/07/2021	1221	551 SE GATEWAY DR		RESIDENCE/HOME		TU	TU
1		999	INFORMATION		CASE FILED			LOVELL, JACOB
21006663	09/07/2021	1501	301 SE 11TH ST		RESIDENCE/HOME		TU	TU
1		321.262	LEAVE SCENE OF ACCIDENT - PROPERTY DAMAGE ONLY	S	SUSPENDED	SUSPENDED		OLDRIDGE, ANDREW
21006664	09/07/2021	1613	360 SE GATEWAY DR		RESIDENCE/HOME		TU	TU
1		716.8(1)	TRESPASS 1ST OFFENSE- Knowingly Trespass Upon Property of A	S	CASE FILED			LOWRY, STEVEN
21006668	09/07/2021	2102	1250 SE 11TH ST		RESIDENCE/HOME		SA	TU
1		708.2A(2) (b)	DOMESTIC ABUSE ASSAULT- INJURY OR MENTAL ILLNESS - 1ST OFFEN	S	EXCEPTIONALLY CLEARED		WARRANT ISSUED	OLDRIDGE, ANDREW

inci id	DateRept/ ChrgCnt	HourRept / ArrChrg	Address/ Charge Desc	Charge Type	Premise/ CS Status	Invst Stats	DOW1/ Dispostn	DOW2 / Officer
	2	713.3-3	BURGLARY 1ST DEGREE	S	EXCEPTIONALLY CLEARED		WARRANT ISSUED	OLDRIDGE, ANDREW
	3	716.6(1)(a) (1)	CRIMINAL MISCHIEF 4TH DEGREE	S	EXCEPTIONALLY CLEARED		WARRANT ISSUED	OLDRIDGE, ANDREW
21006670	09/07/2021	2327	755 SE GATEWAY DR		RESIDENCE/HOME		TU	TU
	1	999	VERBAL DOMESTIC	M	CASE FILED			RICHARD, JOYCE
21006680	09/08/2021	0845	551 SE GATEWAY DR		RESIDENCE/HOME		FR	FR
	1	SEXINV	SEXUAL ABUSE INVESTIGATION	S	OPEN - MORE INVESTIGATION	OPEN-MORE INVESTIGATI ON		MUMM, JARRED
21006698	09/08/2021	1600	401 SE MAIN ST		RESIDENCE/HOME		WE	WE
	1	708.7(4)	HARASSMENT - 3RD DEGREE - Communicate	S	SUSPENDED			CAHILL, DEVAN
21006704	09/08/2021	1845	1701 E 1ST ST		BANK/SAVINGS & LOAN		WE	WE
	1	714.2(1)	THEFT 1ST DEGREE	S	SUSPENDED	SUSPENDED		CAHILL, DEVAN
21006715	09/09/2021	0926	607 SE EWING ST		RESIDENCE/HOME		TH	TH
	1	999	HEALTH AND WELFARE		CASE FILED			HAKE, MICHAEL
21006721	09/09/2021	0941	305 NW 8TH ST		RESIDENCE/HOME		TH	TH
	1	PROPF	FOUND PROPERTY		SUSPENDED	SUSPENDED		DAUTOVIC, MEVLID

inci id	DateRept/ ChrgCnt	HourRept / ArrChrg	Address/ Charge Desc	Charge Type	Premise/ CS Status	Invst Stats	DOW1/ Dispostn	DOW2 / Officer
21006728	09/09/2021	1446	2000-B SE GRIMES BLVD		HIGHWAY/ROAD/ALLEY		TH	TH
	1	321.266(2)	REPORTING ACCIDENTS - DAMAGE > \$1000	S	CASE FILED			CAHILL, DEVAN
21006732	09/09/2021	1628	2300-B N JAMES ST		HIGHWAY/ROAD/ALLEY		TH	TH
	1	321.372(3)	UNLAWFUL PASSING OF SCHOOL BUS - FIRST OFFENSE	S	CASE FILED			CAHILL, DEVAN
21006733	09/09/2021	1723	1300-B SE 11TH ST		HIGHWAY/ROAD/ALLEY		TH	TH
	1	321.262	LEAVE SCENE OF ACCIDENT - PROPERTY DAMAGE ONLY	S	SUSPENDED	SUSPENDED		OLDRIDGE, ANDREW
21006734	09/09/2021	1628	2300-B N JAMES ST		HIGHWAY/ROAD/ALLEY		TH	TH
	1	321.372(3)	UNLAWFUL PASSING OF SCHOOL BUS - FIRST OFFENSE	S	CASE FILED			CAHILL, DEVAN
21006738	09/10/2021	0019	800-B SE LITTLE BEAVER DR		BAR/NIGHT CLUB		FR	FR
	1	708.2(2)	ASSAULT CAUSING BODILY INJURY OR MENTAL ILLNESS	S	CLEARED BY ARREST		CLEARED BY ARREST	DAWSON, JOSHUA
	2	321J.2(2)(a)	OPERATING WHILE UNDER THE INFLUENCE 1ST OFFENSE	S	CLEARED BY ARREST		CLEARED BY ARREST	DAWSON, JOSHUA
	3	IMPOUND - NO HOLD	IMPOUND - NO HOLD	M	CLEARED BY ARREST		CLEARED BY ARREST	DAWSON, JOSHUA
	4	321.322(1)	FAIL TO OBEY STOP SIGN AND YIELD RIGHT OF WAY Fail to Yield	S	CLEARED BY ARREST		CLEARED BY ARREST	DAWSON, JOSHUA
21006741	09/10/2021	0410	509 NE 5TH ST		RESIDENCE/HOME		FR	FR
	1	DISPUTE	VERBAL DISPUTE		CASE FILED			DAWSON, JOSHUA

inci id	DateRept/ ChrgCnt	HourRept / ArrChrg	Address/ Charge Desc	Charge Type	Premise/ CS Status	Invst Stats	DOW1/ Dispostn	DOW2 / Officer
21006743	09/10/2021	0719	SW 6TH ST / SW BROOKSIDE DR		HIGHWAY/ROAD/ALLEY		TH	FR
	1	321.372(3)	UNLAWFUL PASSING OF SCHOOL BUS - FIRST OFFENSE	S	CASE FILED			DAUTOVIC, MEVLID
21006751	09/10/2021	1226	308 NW 8TH ST		RESIDENCE/HOME		MO	WE
	1	SEXINV	SEXUAL ABUSE INVESTIGATION	S	OPEN - MORE INVESTIGATION	OPEN-MORE INVESTIGATI ON		REES, HALEIGH
21006754	09/10/2021	1548	NW 82ND AVE / N JAMES ST		HIGHWAY/ROAD/ALLEY		FR	FR
	1	321.266(2)	REPORTING ACCIDENTS - DAMAGE > \$1000	S	CASE FILED			BERRY, ALLISON
21006758	09/10/2021	1803	215 NW CALISTA CT		RESIDENCE/HOME		FR	FR
	1	708.2(2)	ASSAULT CAUSING BODILY INJURY OR MENTAL ILLNESS	S	SUSPENDED			CAHILL, DEVAN
21006760	09/10/2021	1901	308 SE MAIN ST		RESIDENCE/HOME		FR	FR
	1	708.2A(2) (c)	DOMESTIC ABUSE ASSAULT W/INTENT TO INFLICT SERIOUS INJURY -	S	CLEARED BY ARREST		CLEARED BY ARREST	CAHILL, DEVAN
21006761	09/10/2021	1902	109 NE 2ND ST		RESIDENCE/HOME		FR	FR
	1	DISPUTE	VERBAL DISPUTE		CASE FILED			NYSTROM, KIRSTEN
21006763	09/11/2021	0153	110 NE MAIN ST		BAR/NIGHT CLUB		SA	SA
	1	708.2(2)	ASSAULT CAUSING BODILY INJURY OR MENTAL ILLNESS	S	SUSPENDED			RICHARD, JOYCE
21006768	09/11/2021	1511	1355 SE 6TH ST		RESIDENCE/HOME		SA	SA
	1	708.2(6)	ASSAULT - General	S	CLEARED BY ARREST		CLEARED BY ARREST	CAHILL, DEVAN

inci id	DateRept/ ChrgCnt	HourRept / ArrChrg	Address/ Charge Desc	Charge Type	Premise/ CS Status	Invst Stats	DOW1/ Dispostn	DOW2 / Officer
21006772	09/11/2021	2046	721 E 1ST ST		RESTAURANT		SA	SA
	1	708.2A(2) (b)	DOMESTIC ABUSE ASSAULT- INJURY OR MENTAL ILLNESS - 1ST OFFEN	S	CLEARED BY ARREST		CLEARED BY ARREST	RICHARD, JOYCE
21006774	09/11/2021	2336	1500-B NE POLK DR		HIGHWAY/ROAD/ALLEY		SA	SA
	1	999	SUSPICIOUS ACTIVITY	M	CASE FILED			RANGEL, ALEXANDRIA
21006780	09/12/2021	0454	317 SE JACOB ST		RESIDENCE/HOME		SU	SU
	1	999	SUSPICIOUS ACTIVITY	M	CASE FILED			RANGEL, ALEXANDRIA
21006789	09/12/2021	1439	2808 NE CHERRY CT		RESIDENCE/HOME		SU	SU
	1	999	MENTAL CASE		CASE FILED			LOWRY, STEVEN
21006795	09/13/2021	0154	3004 SE WEATHERSTONE ST				MO	MO
								GOOD, ADAM
21006797	09/13/2021	0445	2316 SE 9TH LN				MO	MO
								GOOD, ADAM
21006807	09/13/2021	1003	1700 SE DESTINATION DR				MO	MO
								TURNER, MITCHELL
21006809	09/13/2021	1105	1005 NE CYPRESS CIR		RESIDENCE/HOME		SU	MO
	1	714.13	FRAUDULENT PRACTICE 5TH DEGREE -- Other Means Under \$200	S	SUSPENDED	SUSPENDED		WHITE, KURT
21006813	09/13/2021	1217	E 1ST ST / HWY 141 SB OFF RMP		HIGHWAY/ROAD/ALLEY		MO	MO
	1	321.266(2)	REPORTING ACCIDENTS - DAMAGE > \$1000	S	CASE FILED			TURNER, MITCHELL
21006825	09/13/2021	1447	551 SE GATEWAY DR				MO	MO
								LOWRY, STEVEN

inci id	DateRept/ ChrgCnt	HourRept / ArrChrg	Address/ Charge Desc	Charge Type	Premise/ CS Status	Invst Stats	DOW1/ Dispostn	DOW2 / Officer
21006826	09/13/2021	1509	2555 W 1ST ST				MO	MO
								LOWRY, STEVEN
21006847	09/14/2021	1223	605 SE GATEWAY DR		RESIDENCE/HOME		TU	TU
1		232.2(6)(B)	CINA - PHYSICAL ABUSE/NEGLECT	S	SUSPENDED	SUSPENDED		DITTMER, ANDREW
21006862	09/14/2021	2038	308 SE MAIN ST				TU	TU
								OLDRIDGE, ANDREW
21006863	09/14/2021	2126	NE 15TH ST / NE HERITAGE DR				TU	TU
								LOWRY, STEVEN
21006878	09/15/2021	1223	2150 E 1ST ST				WE	WE
								DITTMER, ANDREW
21006879	09/15/2021	1304	1420 SE 3RD ST				WE	WE
								TURNER, MITCHELL
21006885	09/15/2021	1417	E 1ST ST / N JAMES ST		HIGHWAY/ROAD/ALLEY		WE	WE
1		321.266(2)	REPORTING ACCIDENTS - DAMAGE > \$1000	S	CASE FILED			TURNER, MITCHELL
21006893	09/15/2021	1800	2312 SE 9TH LN		RESIDENCE/HOME		WE	WE
1		716.6(2)	CRIMINAL MISCHIEF 5TH DEGREE	S	OPEN - MORE INVESTIGATION	OPEN-MORE INVESTIGATION		BERRY, ALLISON
21006904	09/16/2021	0352	SE 5TH ST / SE TRAIL RIDGE RD				TH	TH
								RICHARD, JOYCE
21006906	09/16/2021	0813	NE BEAVERBROOKE BLVD / NE GRIMES BLVD		HIGHWAY/ROAD/ALLEY		TH	TH
1		321.266(2)	REPORTING ACCIDENTS - DAMAGE > \$1000	S	CASE FILED			HAKE, MICHAEL
21006922	09/16/2021	1251	1700 SE DESTINATION DR				TH	TH
								DAUTOVIC, MEVLID

inci id	DateRept/ ChrgCnt	HourRept / ArrChrg	Address/ Charge Desc	Charge Type	Premise/ CS Status	Invst Stats	DOW1/ Dispostn	DOW2 / Officer
21006933	09/16/2021	1808	2808 NE CHERRY CT				TH	TH CAHILL, DEVAN
21006936	09/16/2021	1913	551 SE GATEWAY DR				TH	TH CAHILL, DEVAN
21006957	09/17/2021	1559	2409 SE COVENANT DR				FR	FR ARNOLD, BRYCE
21006964	09/17/2021	2034	900 SE ROSEWOOD LN				FR	FR ARNOLD, BRYCE
21006969	09/18/2021	0147	310 SE GATEWAY DR				SA	SA DAWSON, JOSHUA
21006970	09/18/2021	0215	1710 NE GATEWAY CT				SA	SA NYSTROM, KIRSTEN
21006975	09/18/2021	1042	3600-B SE GRIMES BLVD		HIGHWAY/ROAD/ALLEY		SA	SA DAUTOVIC, MEVLID
	1	321.266(2)	REPORTING ACCIDENTS - DAMAGE > \$1000	S	CASE FILED			
21006979	09/18/2021	1433	1101 SE 9TH CT				SA	SA CAHILL, DEVAN
21006981	09/18/2021	1928	804 SE CROSSINGS LN		RESIDENCE/HOME		SA	SA HOMEISTER, WESLEY
	1	714.2(2)	THEFT 2ND DEGREE -- Motor Vehicle not over \$10,000 in Value	S	SUSPENDED	SUSPENDED		
21006984	09/18/2021	2316	310 SE MAIN ST				SA	SA CAHILL, DEVAN
21006987	09/19/2021	0104	317 SE JACOB ST				SU	SU MERRIFIELD, TANNER
21006990	09/19/2021	0905	410 SE MAIN ST		GOVERNMENT/PUBLIC BUILDING		FR	SU TURNER, MITCHELL
	1	716.6(2)	CRIMINAL MISCHIEF 5TH DEGREE	S	OPEN - MORE INVESTIGATION	OPEN-MORE INVESTIGATION		

inci id	DateRept/ ChrgCnt	HourRept / ArrChrg	Address/ Charge Desc	Charge Type	Premise/ CS Status	Invst Stats	DOW1/ Dispostn	DOW2 / Officer
21006991	09/19/2021	1008	724 E 1ST ST		COMMERCIAL/OFFICE BUILDING		SA	SU
	1	716.6(2)	CRIMINAL MISCHIEF 5TH DEGREE	S	OPEN - MORE INVESTIGATION	OPEN-MORE INVESTIGATI ON		TURNER, MITCHELL
21006992	09/19/2021	1225	206 E 1ST ST				SU	SU
								TURNER, MITCHELL
21006997	09/19/2021	1915	2150 E 1ST ST				SU	SU
								CAHILL, DEVAN
21006998	09/19/2021	1913	2808 NE CHERRY CT				SU	SU
					CASE FILED			CAHILL, DEVAN
21007000	09/19/2021	2302	312 SW MAPLEWOOD DR		RESIDENCE/HOME		SU	SU
	1	999	ANIMAL IMPOUND - DOG	C	CASE FILED			FISHER, CHRISTOPHER
21007001	09/19/2021	2233	2150 E 1ST ST				SU	SU
								MERRIFIELD, TANNER
21007002	09/19/2021	2250	551 SE GATEWAY DR				SU	SU
								MERRIFIELD, TANNER
21007007	09/20/2021	0741	101 NW 8TH ST				MO	MO
								TURNER, MITCHELL
21007008	09/20/2021	0751	2860 SE GRIMES BLVD		COMMERCIAL/OFFICE BUILDING		FR	MO
	1	714.2(2)	THEFT 2ND DEGREE -- General Over \$1,000 Under \$10,000	S	SUSPENDED	SUSPENDED		DAUTOVIC, MEVLID
21007009	09/20/2021	0809	W 1ST ST / NW BROOKSIDE DR		HIGHWAY/ROAD/ALLEY		MO	MO
	1	321.266(2)	REPORTING ACCIDENTS - DAMAGE > \$1000	S	CASE FILED			TURNER, MITCHELL

inci id	DateRept/ ChrgCnt	HourRept / ArrChrg	Address/ Charge Desc	Charge Type	Premise/ CS Status	Invst Stats	DOW1/ Dispostn	DOW2 / Officer
21007011	09/20/2021	0918	800 S JAMES ST		OTHER/UNKNOWN		SU	MO
	1	716.6(2)	CRIMINAL MISCHIEF 5TH DEGREE	S	OPEN - MORE INVESTIGATION	OPEN-MORE INVESTIGATI ON		DAUTOVIC, MEVLID
21007031	09/20/2021	1101	801 E 1ST ST		CONVENIENCE STORE		TH	SA
	1	123.47(5)	SUPPLYING ALCOHOL TO PERSON UNDER LEGAL AGE - Sell/Give/Supp	S	SUSPENDED	SUSPENDED		DAUTOVIC, MEVLID
21007036	09/20/2021	1502	2150 E 1ST ST		DEPARTMENT/DISCOUNT STORE		SU	MO
	1	714.2(5)	THEFT 5TH DEGREE -- Other Means Under \$200	S	OPEN - MORE INVESTIGATION	OPEN-MORE INVESTIGATI ON		CAHILL, DEVAN
21007037	09/20/2021	1502	2150 E 1ST ST		DEPARTMENT/DISCOUNT STORE		TU	MO
	1	714.11(1) (a)	FRAUDULENT PRACTICE 3RD DEGREE-- Other Means Over \$500 Under	S	OPEN - MORE INVESTIGATION	OPEN-MORE INVESTIGATI ON		CAHILL, DEVAN
21007042	09/20/2021	1819	1909 NW SUNSET LN		RESIDENCE/HOME		MO	MO
	1	321.266(2)	REPORTING ACCIDENTS - DAMAGE > \$1000	S	CASE FILED			LOWRY, STEVEN
21007046	09/20/2021	1935	351 NE GATEWAY DR		GROCERY/SUPERMARKET		SA	MO
	1	714.2(5)	THEFT 5TH DEGREE -- Other Means Under \$200	S	EXCEPTIONALLY CLEARED	WARRANT ISSUED - EC	WARRANT ISSUED	CAHILL, DEVAN
	2	716.5	CRIMINAL MISCHIEF 3RD DEGREE	S	EXCEPTIONALLY CLEARED	WARRANT ISSUED - EC	WARRANT ISSUED	CAHILL, DEVAN

inci id	DateRept/ ChrgCnt	HourRept / ArrChrg	Address/ Charge Desc	Charge Type	Premise/ CS Status	Invst Stats	DOW1/ Dispostn	DOW2 / Officer
	3	709.9	INDECENT EXPOSURE	S	EXCEPTIONALLY CLEARED	WARRANT ISSUED - EC	WARRANT ISSUED	CAHILL, DEVAN
21007047	09/20/2021	1938	1301 SW 4TH ST				MO	MO
								LOWRY, STEVEN
21007049	09/20/2021	1945	401 SE MAIN ST				MO	MO
								CAHILL, DEVAN
21007059	09/21/2021	0904	351 NE GATEWAY DR		GROCERY/SUPERMARKET		TU	TU
	1	321.266(2)	REPORTING ACCIDENTS - DAMAGE > \$1000	S	CASE FILED			TURNER, MITCHELL
21007064	09/21/2021	1020	750 S JAMES ST		GOVERNMENT/PUBLIC BUILDING		MO	TU
	1	716.6(2)	CRIMINAL MISCHIEF 5TH DEGREE	S	OPEN - MORE INVESTIGATION	OPEN-MORE INVESTIGATI ON		TURNER, MITCHELL
21007071	09/21/2021	0920	255 SW JAZZWOOD DR				TU	TU
								ARCURI, CHRISTIE
21007076	09/21/2021	1435	2555 W 1ST ST				TU	TU
								TART, JASON
21007078	09/21/2021	1624	223 SE MAIN ST		SPECIALTY STORE (TV, FUR, ETC)		FR	TU
	1	716.4	CRIMINAL MISCHIEF 2ND DEGREE	S	OPEN - MORE INVESTIGATION	OPEN-MORE INVESTIGATI ON		OLDRIDGE, ANDREW
21007080	09/21/2021	1725	NE BEAVERBROOKE BLVD / NE GRIMES BLVD		HIGHWAY/ROAD/ALLEY		TU	TU
	1	321.266(2)	REPORTING ACCIDENTS - DAMAGE > \$1000	S	CASE FILED			OLDRIDGE, ANDREW
21007084	09/21/2021	1930	3004 SE VICTORY DR		RESIDENCE/HOME		TU	TU
	1	999	ANIMAL IMPOUND - CAT	C	CASE FILED			HARRELL, AARON

inci id	DateRept/ ChrgCnt	HourRept / ArrChrg	Address/ Charge Desc	Charge Type	Premise/ CS Status	Invst Stats	DOW1/ Dispostn	DOW2 / Officer
	2	999	ANIMAL IMPOUND - CAT	C	CASE FILED			HARRELL, AARON
21007094	09/22/2021	0923	2200-B N JAMES ST		HIGHWAY/ROAD/ALLEY		TU	WE
	1	713.6A(2)- A	BURGLARY 3RD DEGREE - UNOCCUPIED MOTOR VEHICLE	S	OPEN - MORE INVESTIGATION	OPEN-MORE INVESTIGATION		DITTMER, ANDREW
21007099	09/22/2021	1130	2555 W 1ST ST				WE	WE
								TURNER, MITCHELL
21007103	09/22/2021	1410	2150 E 1ST ST		DEPARTMENT/DISCOUNT STORE		WE	WE
	1	321.266(2)	REPORTING ACCIDENTS - DAMAGE > \$1000	S	CASE FILED			DITTMER, ANDREW
21007110	09/22/2021	2103	105 NE 23RD CT				WE	WE
								OLDRIDGE, ANDREW
21007114	09/23/2021	0928	2555 W 1ST ST				TH	TH
								DITTMER, ANDREW
21007115	09/23/2021	1000	3004 SE VICTORY DR		RESIDENCE/HOME		TH	TH
	1	999	ANIMAL IMPOUND - CAT	C	CASE FILED			KING, WILLIAM
21007127	09/23/2021	1600	SE 37TH ST / SE BEISSER DR		HIGHWAY/ROAD/ALLEY		TH	TH
	1	509D	WANTED PERSON - DES MOINES WARRANT		CLEARED BY ARREST		CLEARED BY ARREST	OLDRIDGE, ANDREW
21007132	09/23/2021	1829	1120 SE 11TH ST				TH	TH
								OLDRIDGE, ANDREW
21007134	09/23/2021	2209	101 SE 5TH ST				TH	TH
								BARBER, TREVOR
21007135	09/23/2021	2349	201 SE MAIN ST				TH	TH
								HANIG, KALEM

inci id	DateRept/ ChrgCnt	HourRept / ArrChrg	Address/ Charge Desc	Charge Type	Premise/ CS Status	Invst Stats	DOW1/ Dispostn	DOW2 / Officer
21007137	09/24/2021	0907	SE 37TH ST / SE GRIMES BLVD		HIGHWAY/ROAD/ALLEY		FR	FR
	1	IMPOUND - NO HOLD	IMPOUND - NO HOLD	M	SUSPENDED			DAUTOVIC, MEVLID
21007145	09/24/2021	1300	101 NE HARVEY ST		GOVERNMENT/PUBLIC BUILDING		FR	FR
	1	PROPC	CONFISCATED PROPERTY		CASE FILED			WORRALL, BRITTANY
21007147	09/24/2021	1421	3155 SE MIEHE DR				FR	FR
								OLDRIDGE, ANDREW
21007148	09/24/2021	1419	2150 E 1ST ST		DEPARTMENT/DISCOUNT STORE		SU	FR
	1	714.2(5)	THEFT 5TH DEGREE -- Other Means Under \$200	S	OPEN - MORE INVESTIGATION	OPEN-MORE INVESTIGATI ON		CAHILL, DEVAN
21007152	09/24/2021	1522	2150 E 1ST ST				FR	FR
								CAHILL, DEVAN
21007153	09/24/2021	1330	2500 SE 37TH ST		RESIDENCE/HOME		FR	FR
	1	999	ANIMAL IMPOUND - CAT	C	CASE FILED			HARRELL, AARON
21007157	09/24/2021	1745	2150 E 1ST ST		COMMERCIAL/OFFICE BUILDING		FR	FR
	1	321.266(2)	REPORTING ACCIDENTS - DAMAGE > \$1000	S	CASE FILED			OLDRIDGE, ANDREW
21007163	09/24/2021	2012	605 SE GATEWAY DR				FR	FR
								LOWRY, STEVEN
21007167	09/24/2021	2208	2150 E 1ST ST				FR	FR
								RICHARD, JOYCE
21007171	09/25/2021	1011	2150 E 1ST ST				SA	SA
								DITTMER, ANDREW

inci id	DateRept/ ChrgCnt	HourRept / ArrChrg	Address/ Charge Desc	Charge Type	Premise/ CS Status	Invst Stats	DOW1/ Dispostn	DOW2 / Officer
21007177	09/25/2021	1427	NE BEAVERBROOKE BLVD / NE GRIMES BLVD		HIGHWAY/ROAD/ALLEY		SA	SA
	1	321.266(2)	REPORTING ACCIDENTS - DAMAGE > \$1000	S	CASE FILED			OLDRIDGE, ANDREW
21007178	09/25/2021	1505	E 1ST ST / SE DESTINATION DR		HIGHWAY/ROAD/ALLEY		SA	SA
	1	321.266(2)	REPORTING ACCIDENTS - DAMAGE > \$1000	S	CASE FILED			CAHILL, DEVAN
21007190	09/25/2021	2242	801 E 1ST ST				SA	SA
								RICHARD, JOYCE
21007192	09/25/2021	2355	1120 SE 11TH ST				SA	SA
								WONG, CHONG
21007193	09/26/2021	0052	514 N JAMES ST				SU	SU
								ZEBEDEE, MATTHEW
21007195	09/26/2021	0135	805 SE 10TH LN				SU	SU
								WARD, GREGORY
21007198	09/26/2021	0445	240 S JAMES ST				SU	SU
								RICHARD, JOYCE
21007202	09/26/2021	1130	1800-B SE GRIMES BLVD		HIGHWAY/ROAD/ALLEY		SU	SU
	1	321.266(2)	REPORTING ACCIDENTS - DAMAGE > \$1000	S	CASE FILED			ARCURI, CHRISTIE
	2	IMPOUND - NO HOLD	IMPOUND - NO HOLD	M	CASE FILED			ARCURI, CHRISTIE
21007212	09/26/2021	1848	1601 E 1ST ST				SU	SU
								CAHILL, DEVAN
21007219	09/27/2021	0850	250 W 1ST ST		COMMERCIAL/OFFICE BUILDING		FR	SA
	1	708.7(1)(a) (5)	HARASSMENT - 1ST DEGREE - POST NUDE OR ENGAGED IN SEX ACT PI	S	OPEN - MORE INVESTIGATION	OPEN-MORE INVESTIGATI ON		TURNER, MITCHELL

inci id	DateRept/ ChrgCnt	HourRept / ArrChrg	Address/ Charge Desc	Charge Type	Premise/ CS Status	Invst Stats	DOW1/ Dispostn	DOW2 / Officer
21007234	09/27/2021	1137	SE 11TH ST / SE GRIMES BLVD		HIGHWAY/ROAD/ALLEY		MO	MO
	1	321.266(2)	REPORTING ACCIDENTS - DAMAGE > \$1000	S	CASE FILED			TURNER, MITCHELL
21007237	09/27/2021	1235	109 NW PRAIRIE CREEK DR				MO	MO
								TURNER, MITCHELL
21007250	09/27/2021	1447	308 SE MAIN ST				MO	MO
								LOWRY, STEVEN
21007255	09/27/2021	1807	2808 NE CHERRY CT				MO	MO
								CAHILL, DEVAN
21007261	09/28/2021	0211	2351 E 1ST ST				TU	TU
								MERRIFIELD, TANNER
21007274	09/28/2021	1423	1101 SE GATEWAY DR		SCHOOL/COLLEGE		MO	TU
	1	714.2(2)	THEFT 2ND DEGREE -- General Over \$1,000 Under \$10,000	S	OPEN - MORE INVESTIGATION	OPEN-MORE INVESTIGATION		LOWRY, STEVEN
21007276	09/28/2021	1625	805 SE CROSSINGS LN		RESIDENCE/HOME		TU	TU
	1	509I	WANTED PERSON - OTHER IOWA		CLEARED BY ARREST		CLEARED BY ARREST	LOWRY, STEVEN
21007277	09/28/2021	1550	410 SE 4TH ST				TU	TU
								CAHILL, DEVAN
21007281	09/28/2021	1746	351 NE GATEWAY DR		GROCERY/SUPERMARKET		TU	TU
	1	999	SUSPICIOUS ACTIVITY	M	OPEN - MORE INVESTIGATION	OPEN-MORE INVESTIGATION		CAHILL, DEVAN
21007289	09/29/2021	0548	800-B SE GRIMES BLVD				WE	WE
								HANIG, KALEM

inci id	DateRept/ ChrgCnt	HourRept / ArrChrg	Address/ Charge Desc	Charge Type	Premise/ CS Status	Invst Stats	DOW1/ Dispostn	DOW2 / Officer
21007292	09/29/2021	0832	NE 18TH ST / NE GRIMES BLVD				WE	WE DITTMER, ANDREW
21007305	09/29/2021	1212	403 W 1ST ST				WE	WE TURNER, MITCHELL
21007310	09/29/2021	1426	SE 11TH ST / SE GRIMES BLVD				WE	WE DITTMER, ANDREW
21007315	09/29/2021	1526	403 W 1ST ST				WE	WE OLDRIDGE, ANDREW
21007321	09/29/2021	2154	3600 SE GLENSTONE DR				WE	WE OLDRIDGE, ANDREW
21007332	09/30/2021	1248	NW 29TH ST / NW BROOKSIDE DR				TH	TH TURNER, MITCHELL
21007345	09/30/2021	1903	701 SE SILKWOOD LN				TH	TH OLDRIDGE, ANDREW
21007347	09/30/2021	2013	701 SE DOVETAIL RD				TH	TH RULLMAN, JEFFREY



JOHNSTON-GRIMES METROPOLITAN FIRE DEPARTMENT

6373 MERLE HAY RD.
JOHNSTON, IOWA 50131

September 2021 service calls

335 calls across all districts

Total calls **equal** to August's total.

Station 37 – 86 calls

Station 38 – Grimes district – 38 Johnston district – 70

Station 39 – 134 calls New NW Area - 2

Mutual Aid Given– 5 calls Ankeny – 1 Granger – 0 Polk City - 0 Saylor – 1 Urbandale - 1

Mutual Aid Received – 22 agency responses

EMS calls (271) – 80.9% Fire/other calls (64) – 19.10%

5 in Category 1 - 1 Building fire, 1 cooking fire, 1 chimney fire, 1 equipment fire, 1 dumpster fire.

3 in Category 2 - Excessive Heat, no ignition

7 in Category 4 - Hazardous Condition which is gas leaks, chemical spills, power lines down.

8 Service Calls in Category 5 – 1 smoke removal, 1 animal problem, 1 police assist, 2 police matters, 1 alarm malfunction, 7 assist invalid, 2 unauthorized burning.

24 in Category 6 Good Intent

26 False Alarms- which is Category 7

Major incidents to report in JGMFD districts or involving JGMFD Units

Nothing to report

Items of interest:

Nothing to report



101 NE Harvey, Grimes, Iowa 50111
515.986.3036 Fax 515.986.3846

AGENDA MEMO

For Meeting of October 12, 2021

AGENDA HEADING:

First Reading – Ordinance 753 – Grimes Crossing Rezone

SYNOPSIS:

The applicant is requesting approval of a rezoning from C-2 (General and Highway Service Commercial District) to R-3 High (High Density Multiple Family Dwelling District) which will allow for the construction of up to 22 townhomes. The development is generally located west of SE Gateway Drive and north of SE 8th Street and is approximately 1.5 acres.

FISCAL IMPACT:

N/A

PREVIOUS COUNCIL ACTION(S):

Approved Final Plat Grimes Crossing Plat 3 – 1999

BOARD/COMMISSION ACTION(S):

Recommendation for Approval – Planning and Zoning, 09/07/2021

STAFF/COMMITTEE RECOMMENDATION:

Staff would recommend approval of the rezone for Grimes Crossing subject to any remaining staff comments.

Planning & Zoning Staff Report



TO: Planning and Zoning Commission
FROM: Evann Martin, Assistant Planner
DATE: September 7, 2021
RE: Grimes Crossing – Rezoning

GENERAL INFORMATION:

Applicant:

Christensen Development

Requested Action

Rezoning


Location

451 SE Gateway Cir

SUPPORTING INFORMATION:



Location Map

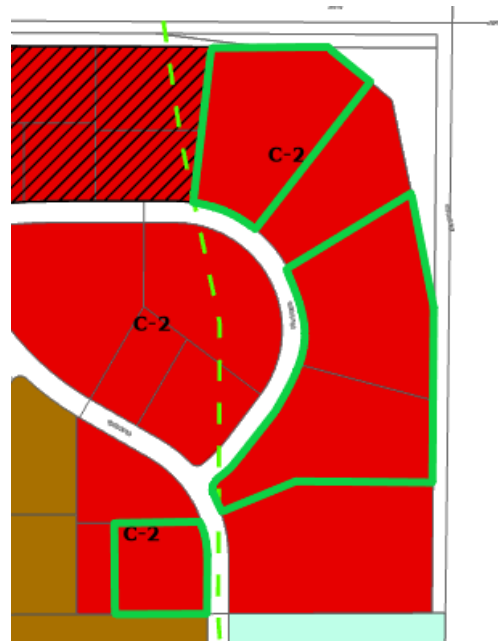

Zoning Map

LAND USES & ZONING:

Location	Existing Land Use	Land Use Plan Designation	Current Zoning
Subject Site	Vacant	Commercial and Mixed Use 1	C-2
North	Commercial	Commercial	C-2
South	High Density Residential and Commercial	Commercial and Mixed Use 1	R-4, R-3, and C-2
East	High Density Residential and Commercial	Commercial	C-2
West	Commercial	Commercial and Mixed Use 1	R-3 and C-2

BACKGROUND:

The applicant is requesting approval of a rezoning from C-2 to R-3 High Multi-Family Dwelling District which will allow for the construction of up to 22 townhomes. The development is generally located west of SE Gateway Drive and north of SE 8th Street and is approximately 1.5 acres.

ANALYSIS:

The Grimes Crossing Rezone will follow the R-3 High zoning standards.

Development Standards:

Setbacks:

Front – 30'

Rear – 7'

Side – 30'

Maximum Building Height: 50 Feet – 4 Stories

Open Space: Minimum 40%

Density: 16 du / a

STAFF RECOMMENDATION:

Staff would recommend approval of the Grimes Crossing rezoning subject to any remaining staff comments.

CITY OF GRIMES

Evann Martin

Assistant Planner



Development Services

410 SE Main St, Suite 102

Grimes, IA 50111

(515)986-4050

www.grimesiowa.gov

~~July 6, 2021~~

September 21, 2021

Invision

Attn: Madeline Schmidt

303 Watson Powell Jr. Way #200

Des Moines, IA 50309

RE: Grimes Crossing Rezone

Dear Ms. Schmidt:

The Development Services Department is in receipt of a proposed Rezoning for the Grimes Crossing Rezone. Based on the review of the provided submittal materials, staff have the following comments:

General Comments:

- ~~1. The City would be supportive of the townhomes on Lot 7. However, the product and building scale should be similar to the units on the property to the south. The product type on the concept does not fit the area and does not transition well between the current residential and commercial. Shifting the orientation of the buildings would help to provide more scale along SE Gateway, rather than the sides of the buildings facing SE Gateway.~~
- ~~2. We are not supportive of the townhome units along Hwy 141. A mixed-use building with commercial on the ground floor and residential above would be more appropriate for the area, especially on Lot 5, and would be a better transition from the apartments to the south to the proposed commercial uses to the north.~~
- ~~3. The property is located within the Highway 141 Corridor District. Lot 7 is within Zone 2. The rest of the lots are in Zone 1. Design standards outlined within the PUD development agreement will need to meet or exceed the Highway 141 standards.~~
4. Please note that the concept plan does not meet the R-3 High bulk requirements. While the concept plan does not need to have site plan level detail, the concept plan should demonstrate that the zoning standards can be met. Please provide an updated

concept plan. Staff have noticed the items below that should be updated. The plan should generally meet the standards within the development agreements well.

- a. Driveway/drive aisle widths
- b. Driveway lengths for townhomes
- c. Setbacks – the buildings do not meet the setback along SE Gateway
- d. Turnarounds for emergency vehicles

Please provide a letter addressing all comments on this comment letter and/or state what was modified on the site plan to address said comments.

SITE PLAN SUBMITTAL SCHEDULE:

SUBMITTAL DATE: July 12, 2021
(1 PDF of Rezoning Map and Concept Plan)

PLANNING & ZONING: September 7, 2021 at 5:30

COUNCIL MEETING: September 28, 2021 at 5:30

Please feel free to contact me at emartin@grimesiowa.gov or at (515) 986-4050 if you have any questions or need additional information.

Sincerely,

Evann Martin
Assistant Planner


SANAV VENTURE, LLC.

GRIMES CROSSING DEVELOPMENT

LOT 7
550 SE GATEWAY CIR.
GRIMES, IA 50111
INVISION:20143
SANAV VENTURE, LLC.

REZONING SUBMISSION

10/05/2021

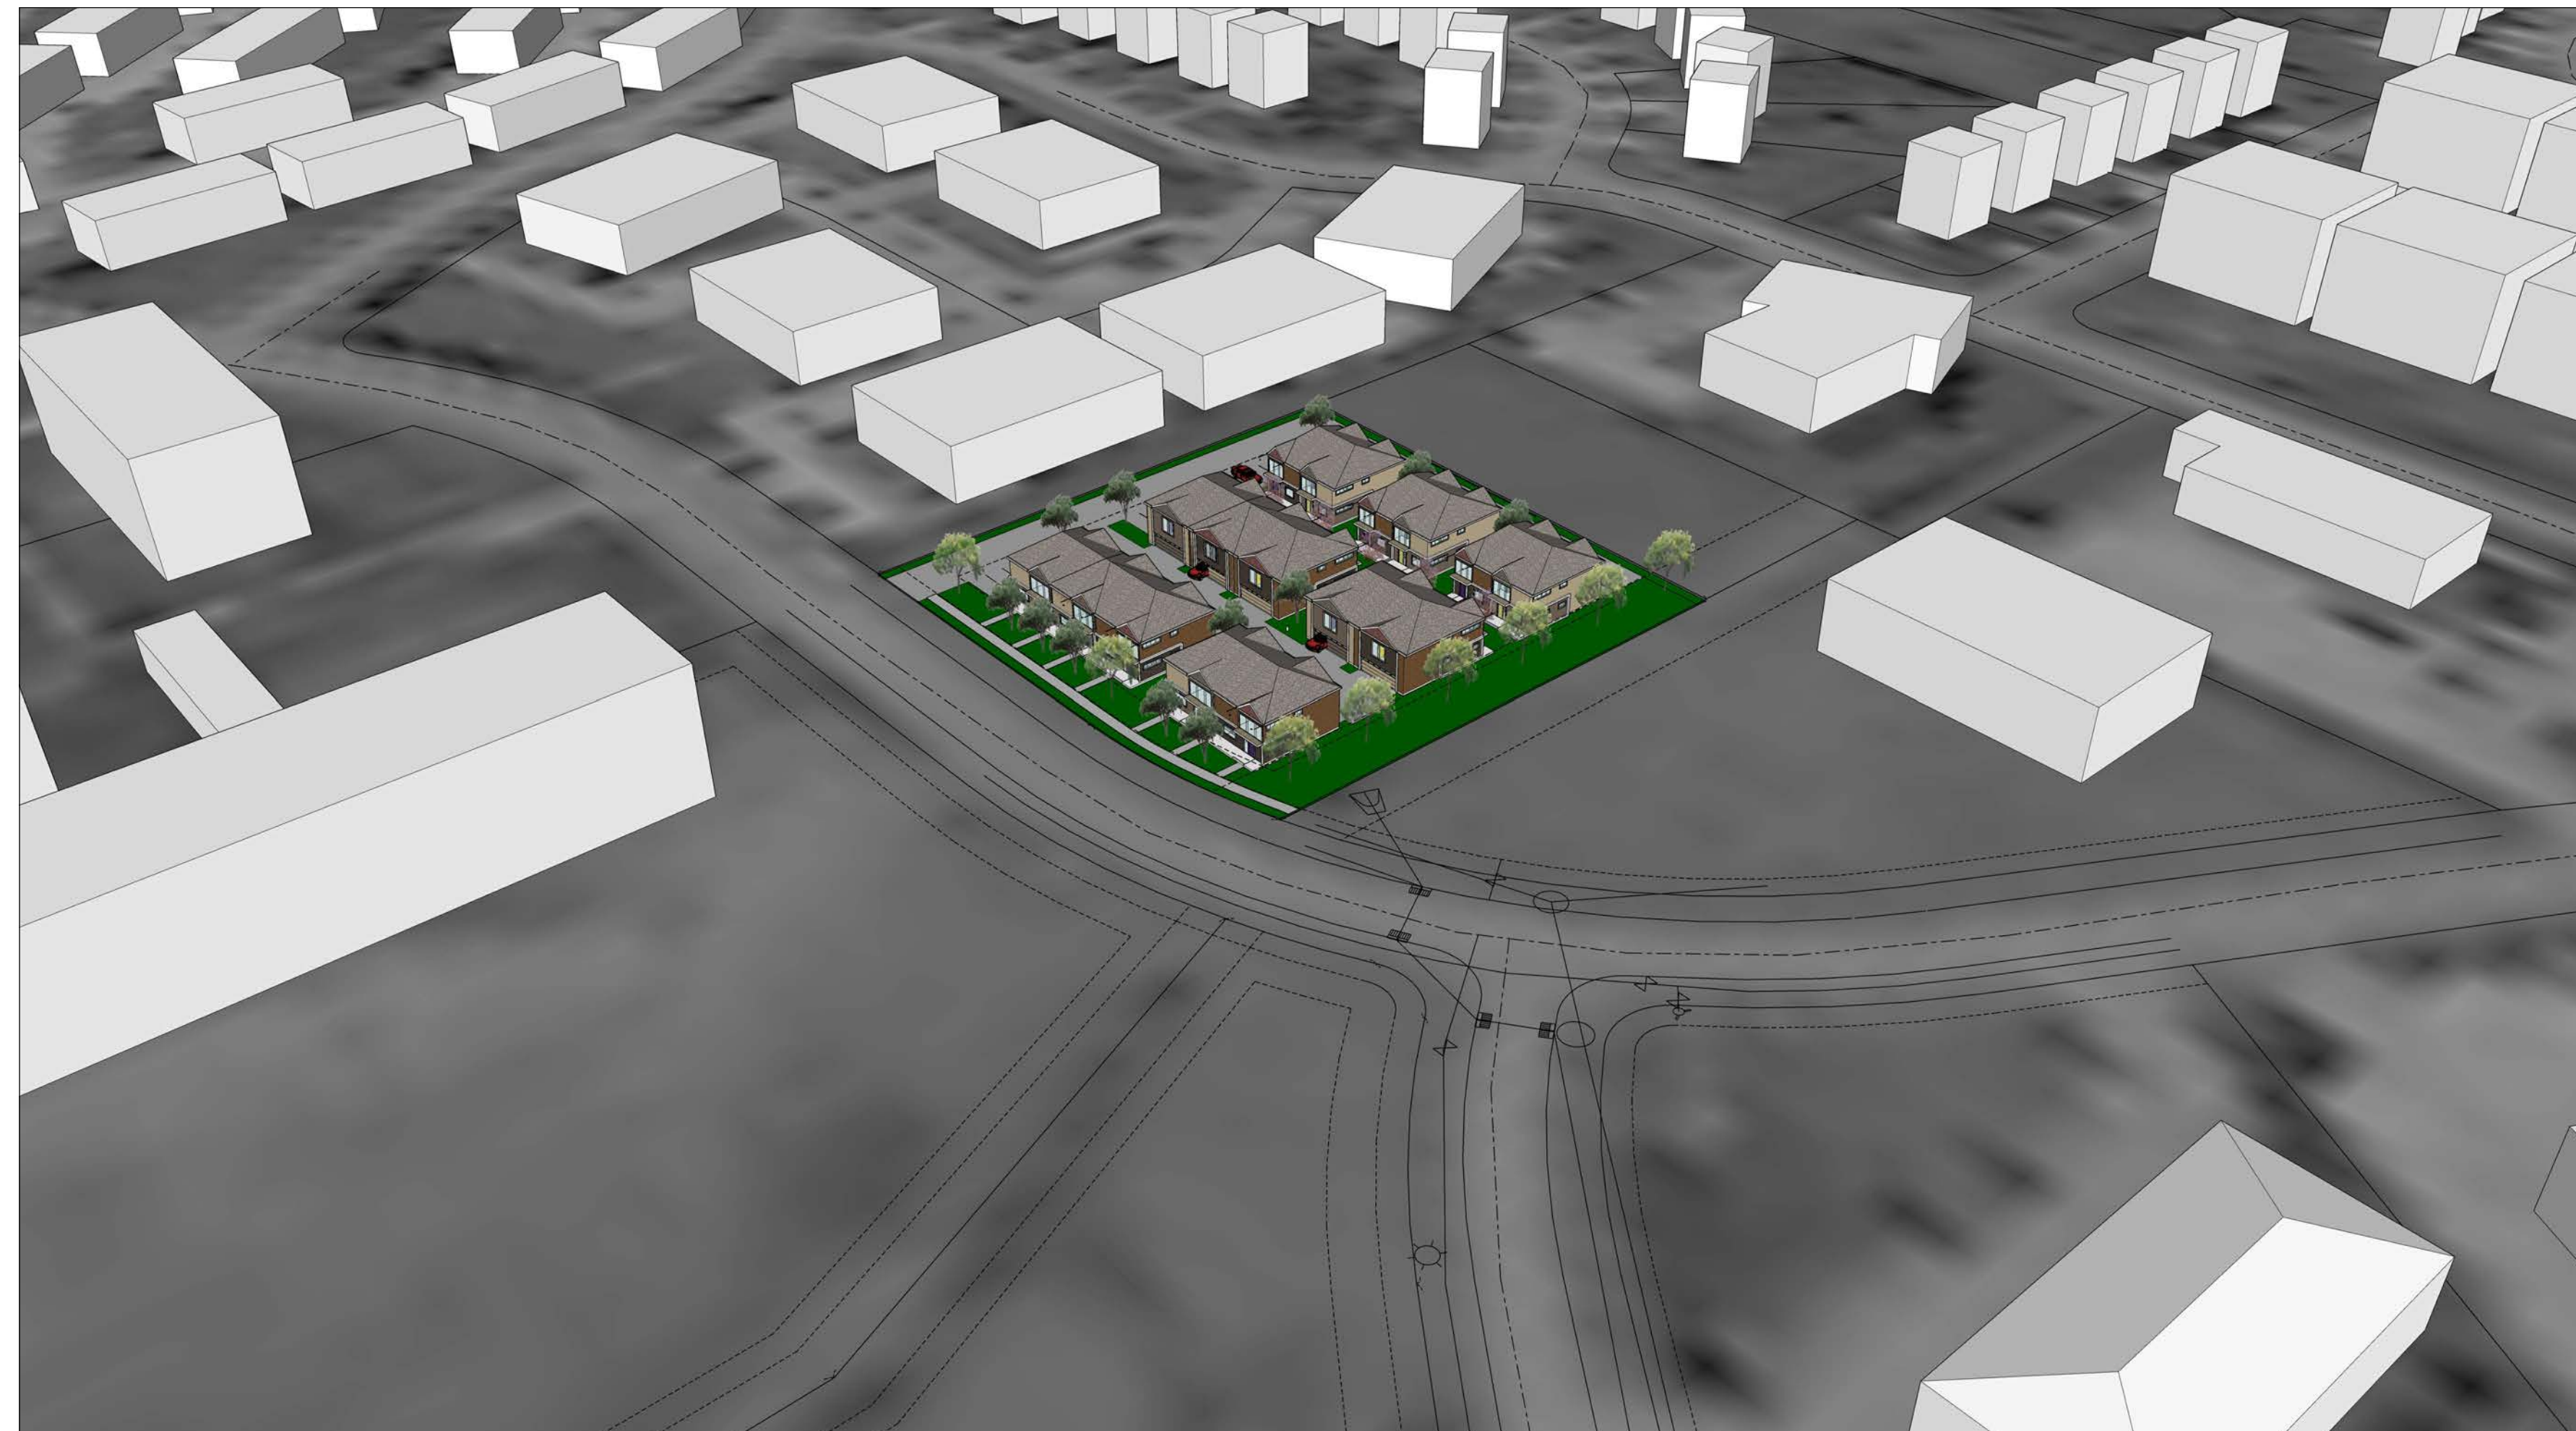

OWNER
SANAV VENTURE, LLC.
8274 MERCATO CT
WEST DES MOINES, IA
50266
515-805-1611

CIVIL CONSULTANT
BISHOP ENGINEERING
3501 104TH ST
URBANDALE, IA 50322
515-276-0467
<https://bishopengr.com/>

INVISION
PLANNING | ARCHITECTURE | INTERIORS

303 Watson Powell Jr. Way
Suite 200
Des Moines, Iowa 50309
515.633.2941
515.633.2942 Fax

**GRIMES CROSSING
DEVELOPMENT**

INVISION:20143
SANAV VENTURE, LLC.
ISSUE DATE:10/05/2021
REZONING SUBMISSION
PROJECT ARCHITECT: MIKE BECHTEL
PROJECT MANAGER (MADDY SCHMIDT
madelines@invisionarch.com)

03 Watson Powell Jr.
ay
uite 200
es Maine, Iowa 50309
5.633.2941
5.633.2942 Fax
www.invisionarch.com
CONSULTANT:
CIVIL CONSULTANT
BISHOP ENGINEERING

THIS SHEET MUST BE PRINTED IN COLOR TO VIEW CONTENT PROPERLY

10/1/2021 8:17:52 AM W:\Des Moines Projects\2020\20143_Grimes_Crossing\Draw\Modeling\20143_Grimes_Crossing.rvt SHEET RESPONSIBILITY: Author

NORTH

1

SITE PLAN

1/32" = 1'-0"



REZONING PROPERTY DESCRIPTION

PART OF LOT 7, GRIMES CROSSING PLAT 3;
CHANGE FROM THE CURRENT C-2 ZONING TO R-3 ZONING.

PROPERTY DESCRIPTION: LOT 7, EXCEPT THE WEST 107 FEET THEREOF, GRIMES CROSSING PLAT 3, AN OFFICIAL PLAT IN THE CITY OF GRIMES, POLK COUNTY, IOWA.

AREA: 1.50 ACRES.

LOT USAGE - GREEN SPACE, BUILDINGS, & PARKING

- LOT 7:**
LOT 7 IS APPROXIMATELY 65,000 SF AND WILL HAVE APPROXIMATELY 26,000SF OF GREEN SPACE. THE LOT WILL HAVE A TOTAL OF 40% GREEN SPACE.
(17) PARKING STALLS PROVIDED W/ 1 BEING ADA ACCESSIBLE (4 MINIMUM STALLS REQUIRED BASED ON 1 STALL FOR EVERY 5 UNITS)
(2) TRIPLEX (4 UNITS PER BUILDING) W/ INTEGRATED GARAGES
(2) DUPLEX (3 UNITS PER BUILDING) W/ 2-STALL INTEGRATED GARAGE (24' DRIVEWAY)
(3) DUPLEX (2 UNITS PER BUILDING) W/ 1- STALL INTEGRATED GARAGE (16' DRIVEWAY)

INVISION
PLANNING | ARCHITECTURE | INTERIORS

303 Watson Powell Jr.
Way
Suite 200
Des Moines, Iowa 50309
515.633.2941
515.633.2942 Fax
www.invisionarch.com

CONSULTANT:
CIVIL CONSULTANT
BISHOP ENGINEERING

REVISIONS:		
Description	Date	No.

OWNER SIGN-OFF:
DATE NAME

SANAV VENTURE, LLC.

GRIMES CROSSING DEVELOPMENT

LOT 7
550 SE GATEWAY CIR.
GRIMES, IA 50111

PROJECT NO:
20143

DATE:
10/05/2021

SHEET SET:
REZONING
SUBMISSION

SHEET NAME:
SITE PLAN

SHEET:


A1.02

Copyright © 2021

THIS SHEET CONTAINS COLOR CONTENT - THIS SHEET MUST BE PRINTED IN COLOR TO VIEW CONTENT PROPERLY




4 VIEW FROM SOUTHEAST
NOT TO SCALE

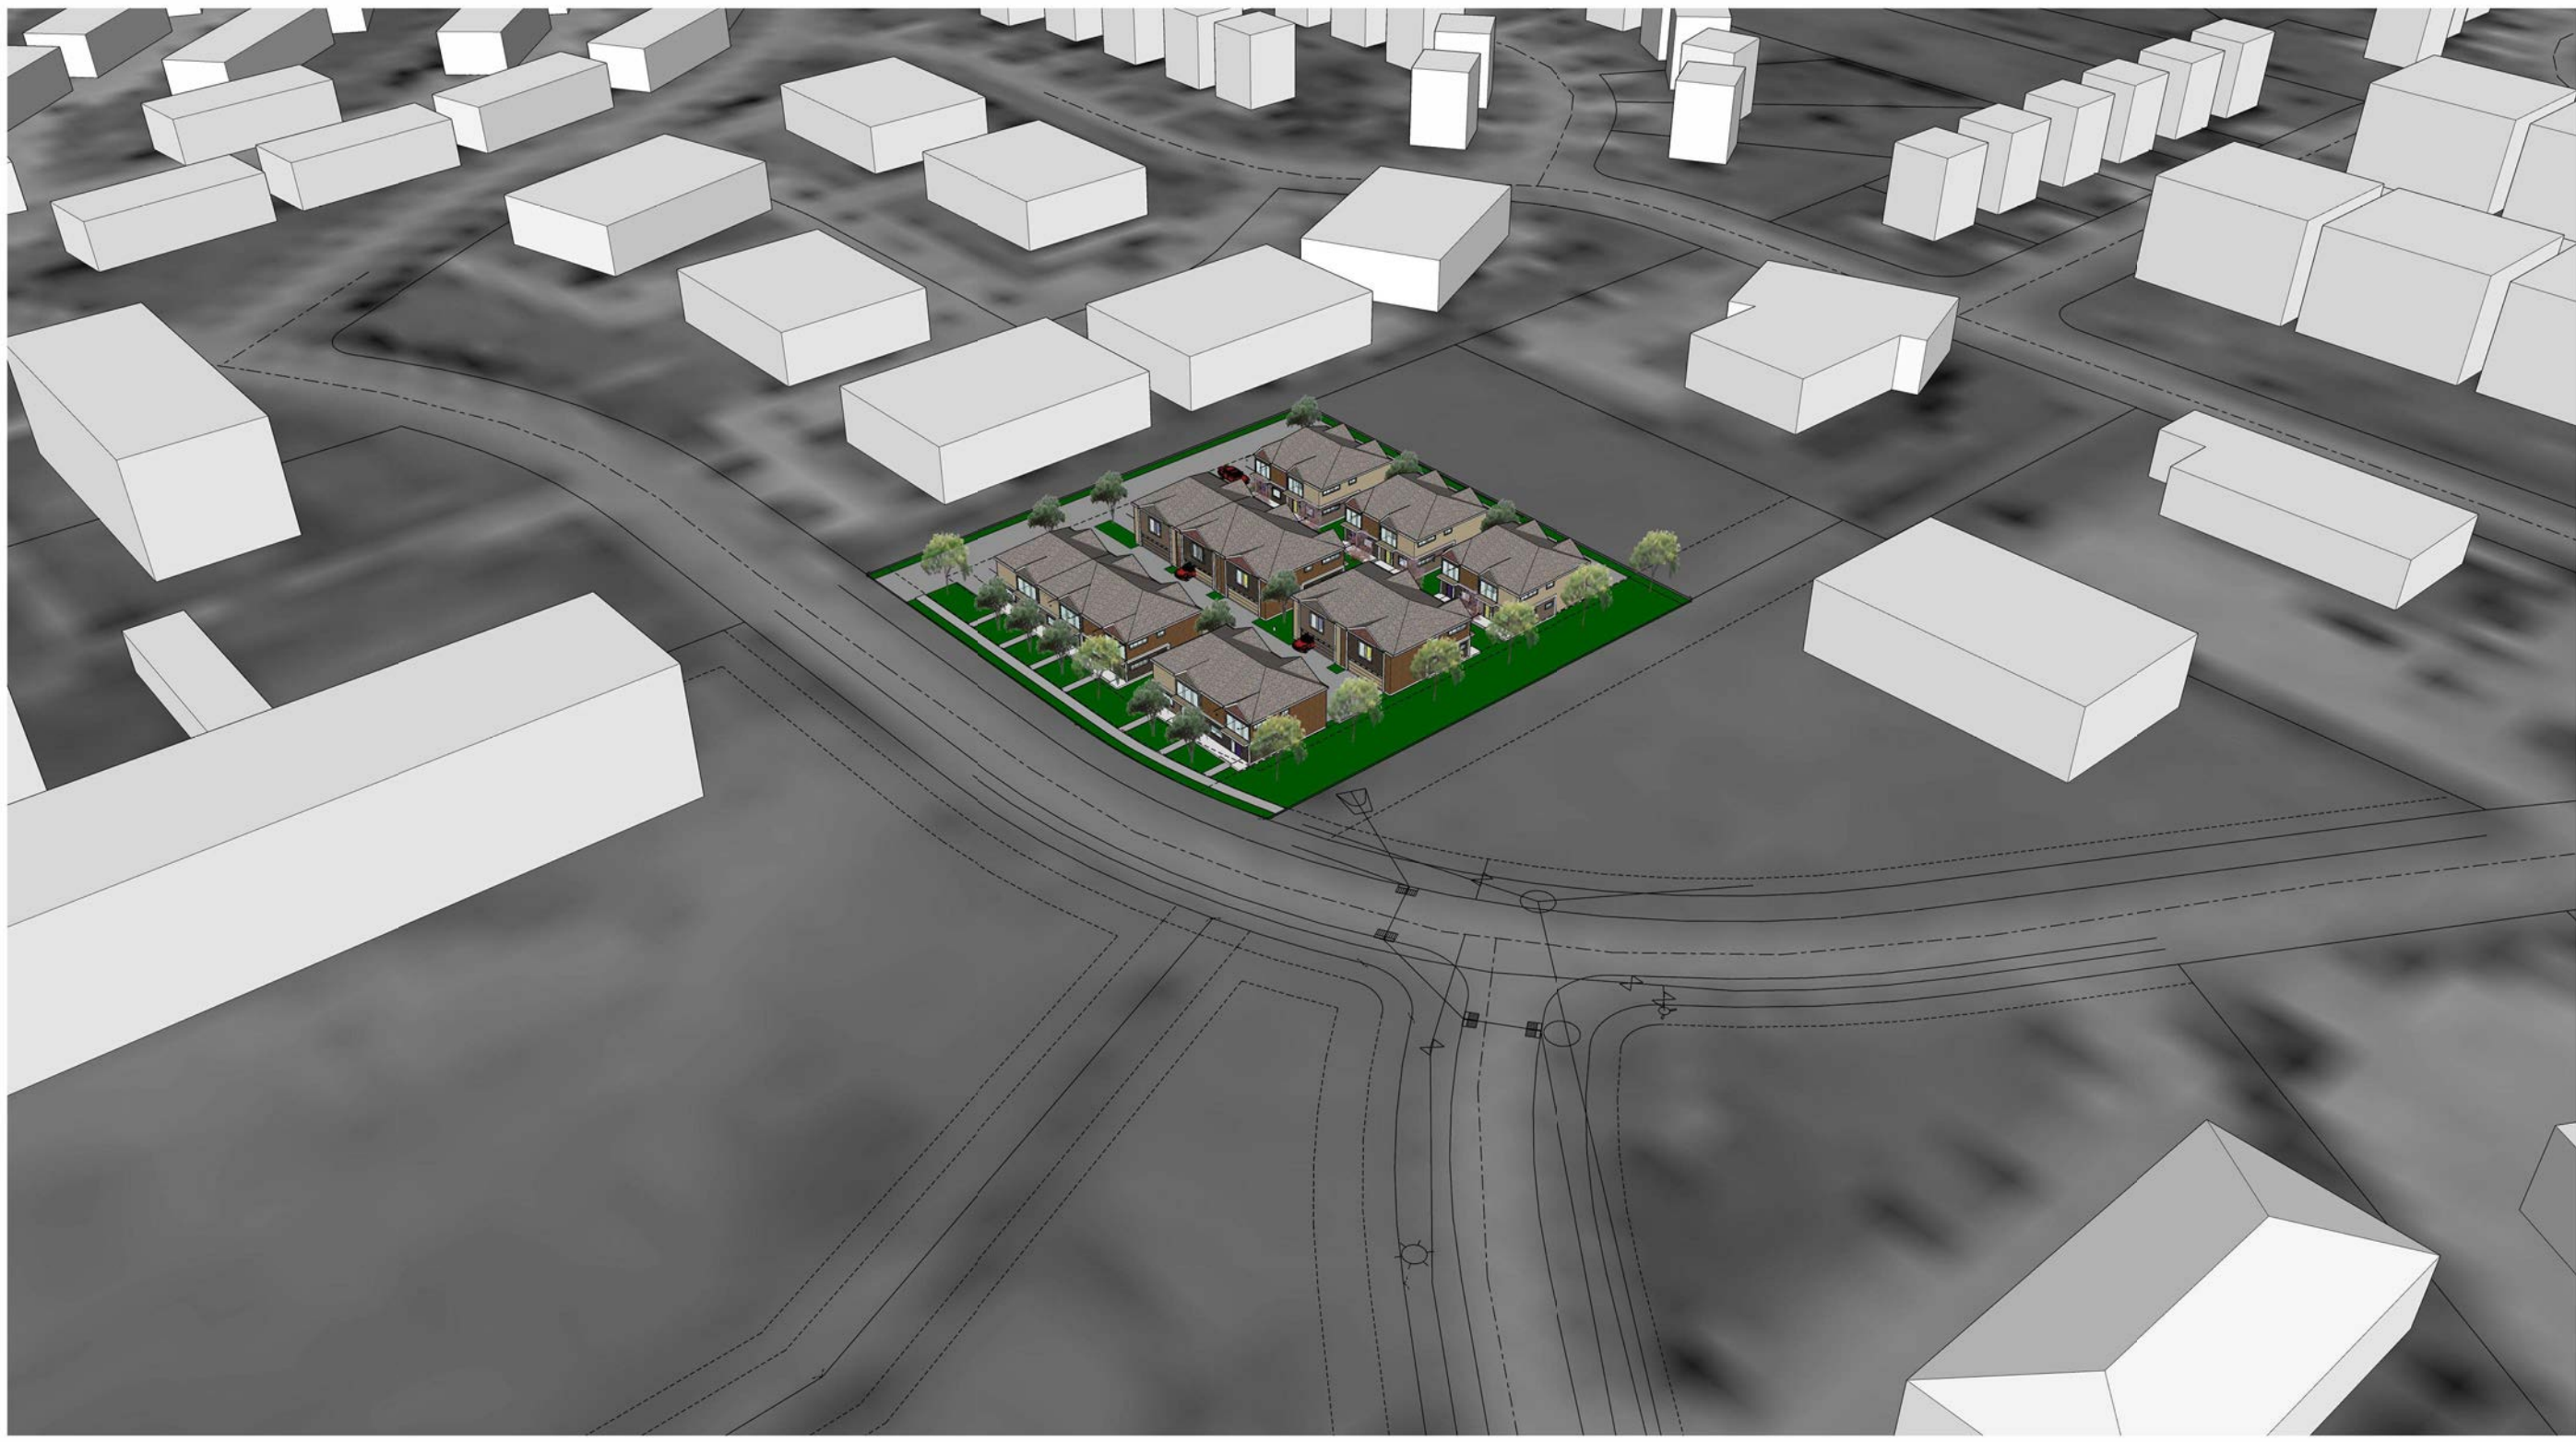


3 VIEW FROM NORTHEAST
NOT TO SCALE

PLEASE NOTE: ALL BUILDING ELEMENTS AND AESTHETICS
SUBJECT TO CHANGE DURING THE OFFICIAL DOCUMENTATION
PROCESS. BUILDINGS SHOWN ARE A PRELIMINARY CONCEPT
AND ARE SHOWN FOR SIZING REPRESENTATION.

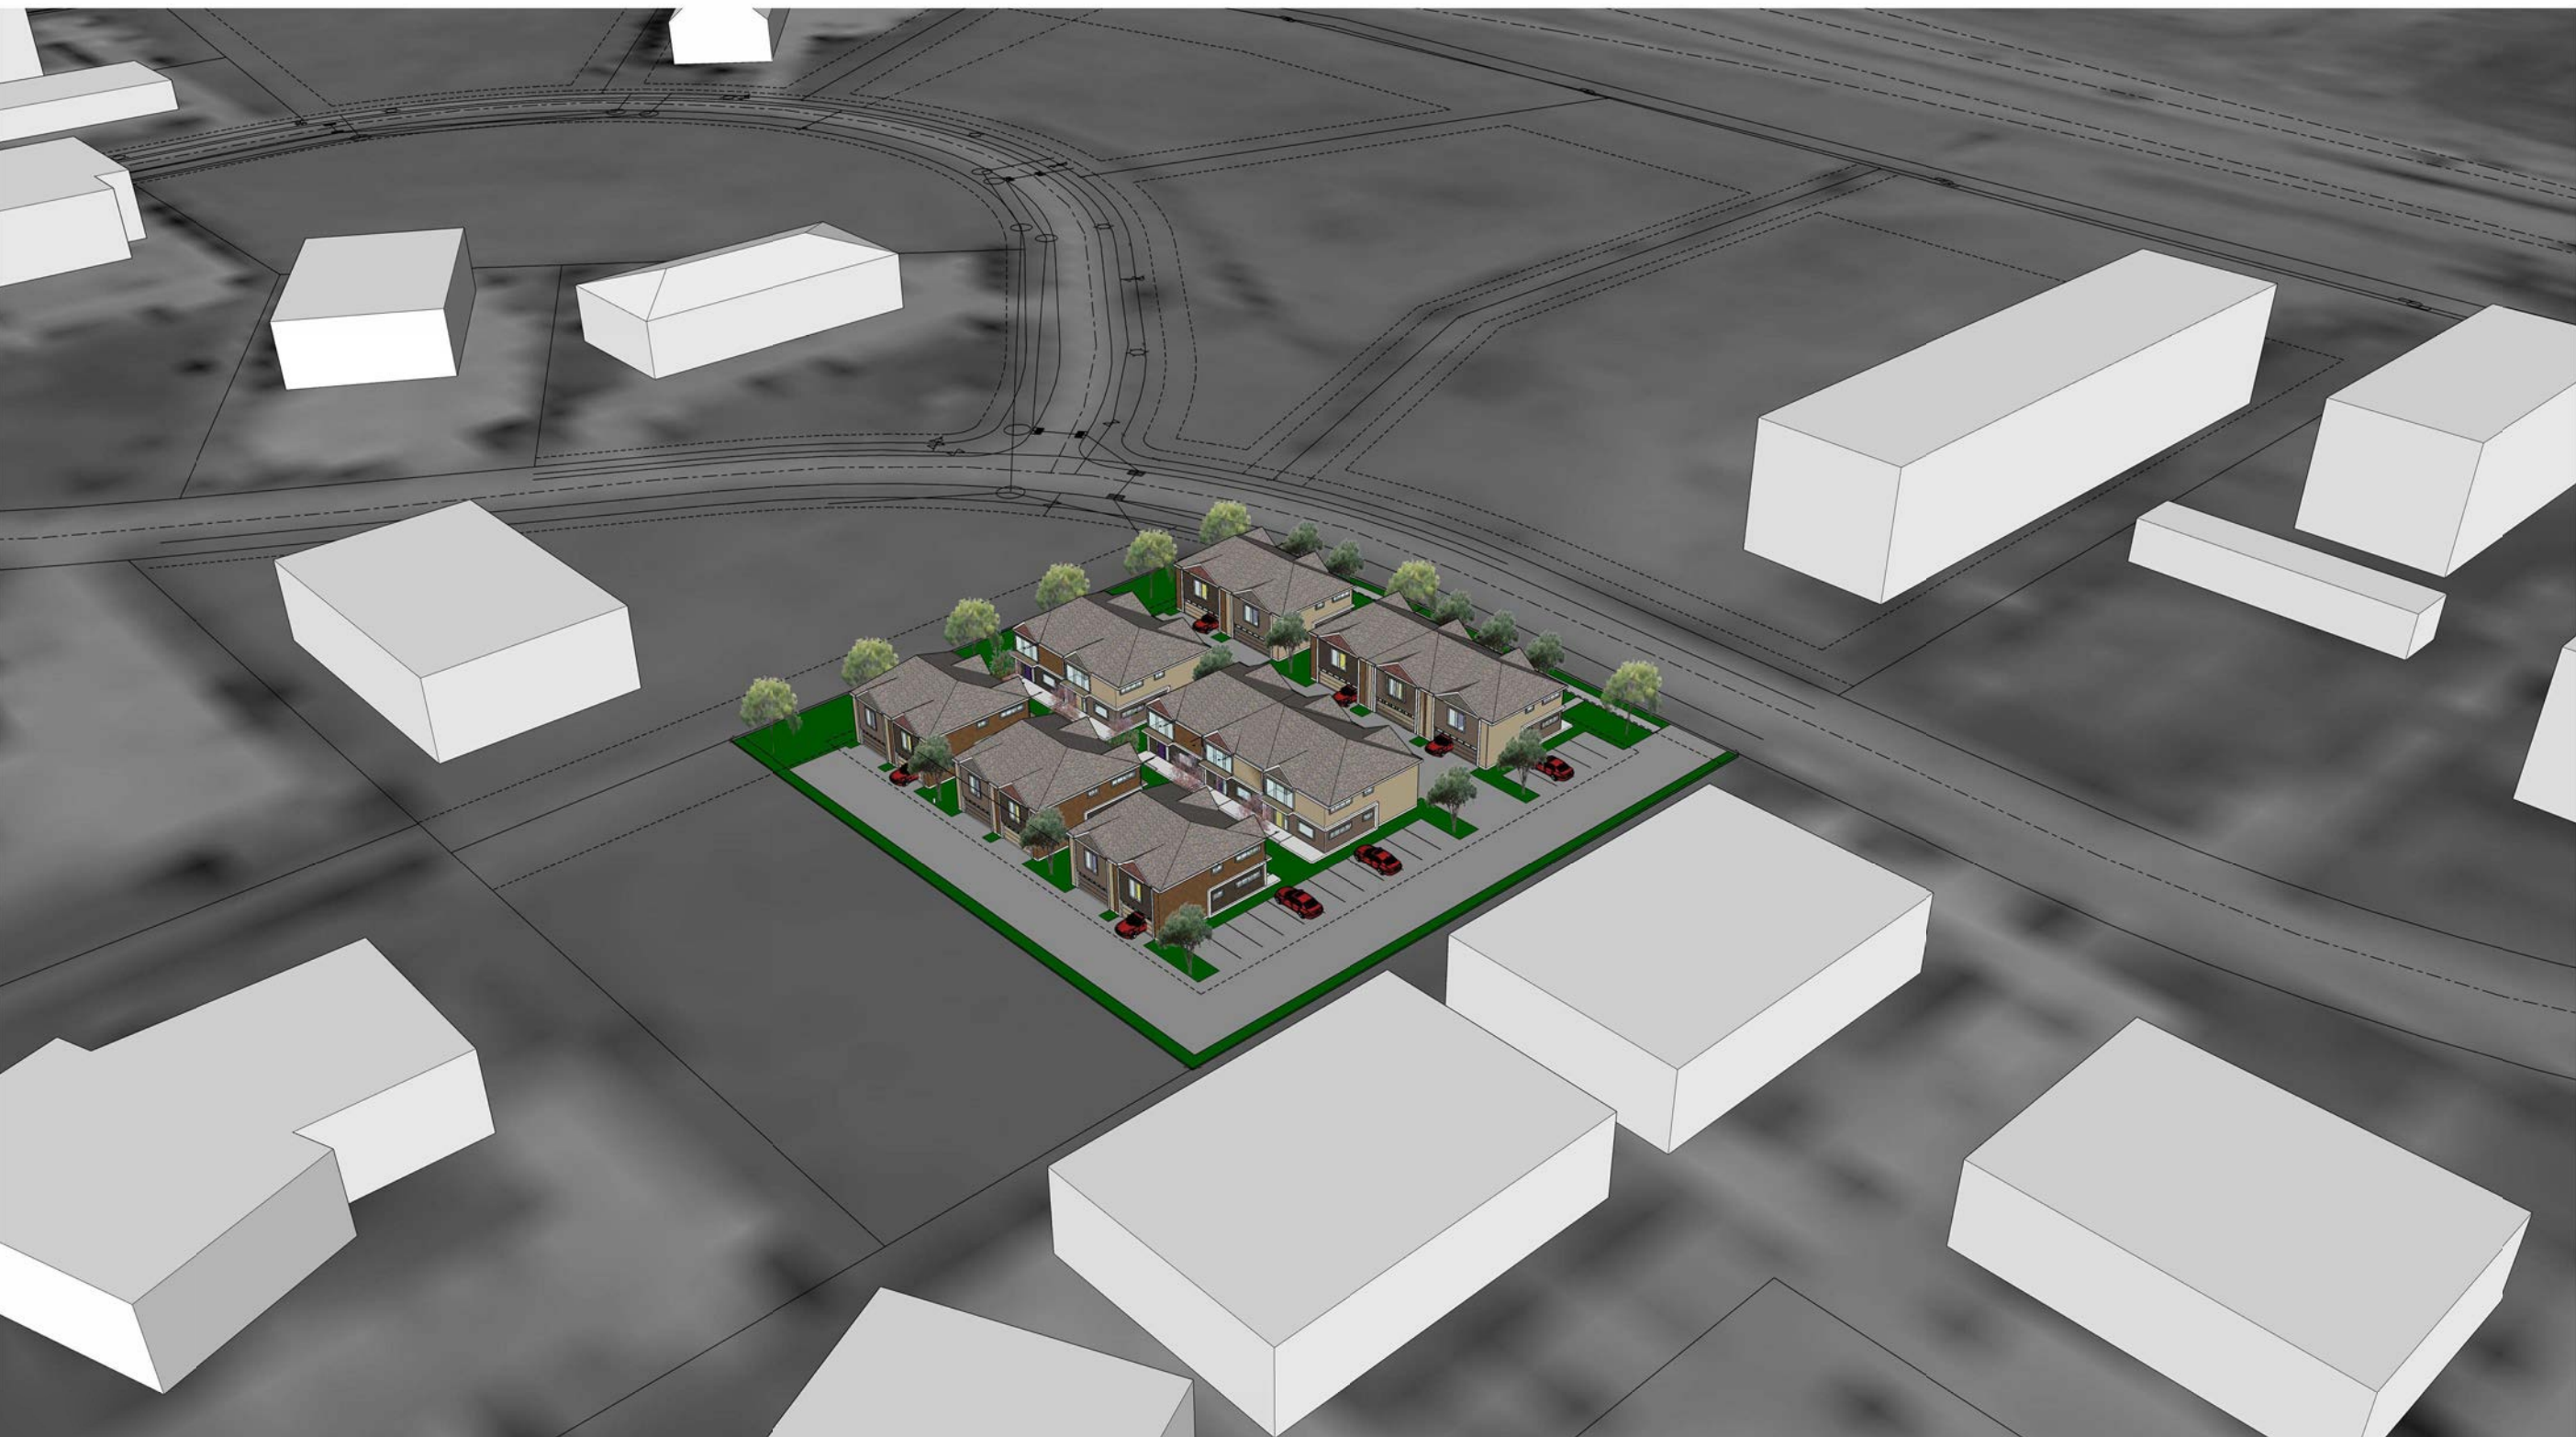

2 VIEW FROM SOUTHWEST
NOT TO SCALE

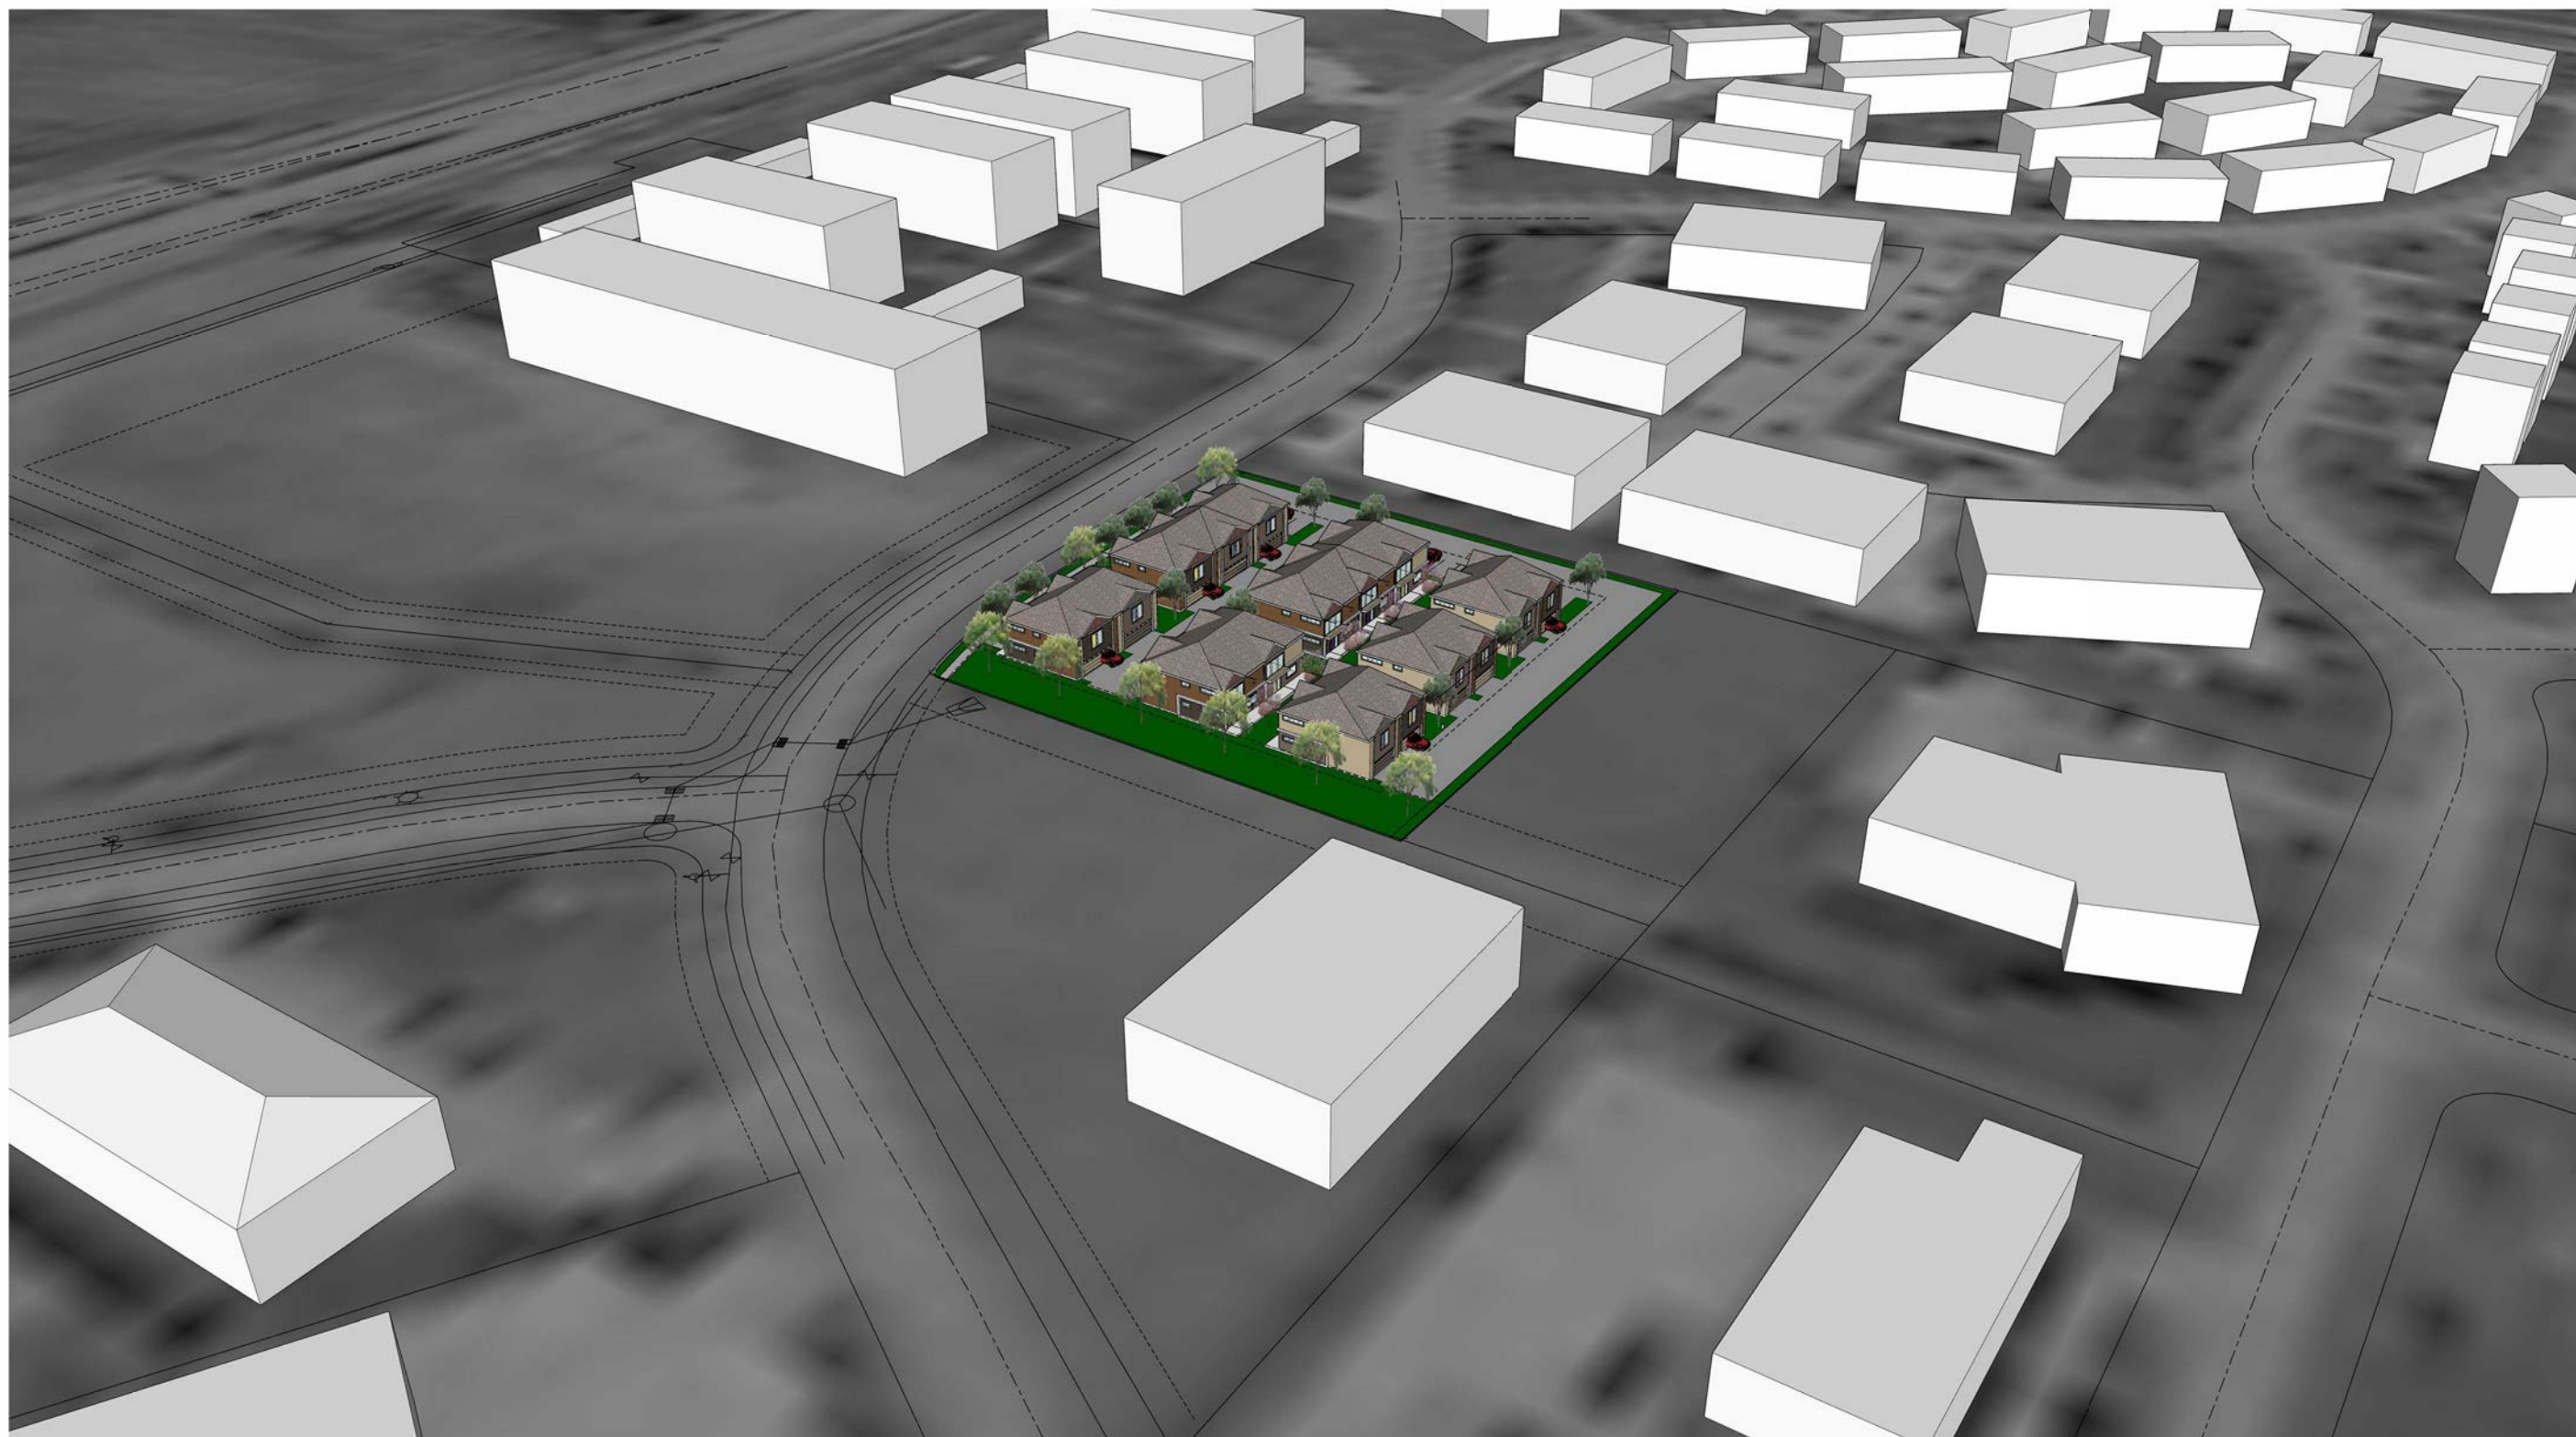

1 VIEW FROM NORTHWEST
NOT TO SCALE

10/1/2021 8:17:54 AM W:\Des Moines Projects\2020\20143_Grimes_Crossing\Draw\Modelling\20143_Grimes_Crossing.rvt
SHEET RESPONSIBILITY: Author

REVISIONS:
Description Date No.

OWNER SIGN-OFF:
DATE NAME

SANAV VENTURE, LLC.
GRIMES CROSSING DEVELOPMENT
LOT 7
550 SE GATEWAY CIR.
GRIMES, IA 50111

PROJECT NO:
20143

DATE:
10/05/2021
SHEET SET:
REZONING
SUBMISSION

SHEET NAME:
MASSING VIEWS AND
ELEVATION STUDIES

SHEET:
A1.03

Copyright © 2021

THIS SHEET CONTAINS COLOR CONTENT - THIS SHEET MUST BE PRINTED IN COLOR TO VIEW CONTENT PROPERLY

PETITION TO REZONE PROPERTY WITHIN THE CITY OF GRIMES, IOWA

I (We), the undersigned, Sanav Venture, LLC, own property legally described as follows:

Lot 7, except the west 107 feet thereof, Grimes Crossing Plat 3 to the centerline of SE Gateway Dr, an official plat in the City of Grimes, Polk County, Iowa.”

The undersigned states, in writing that as property owner(s), are petitioning the City of Grimes, Iowa to rezone Lot 7 property from C-2 Commercial District to R-3 High.

The undersigned states that this petition can be received, filed, and made a part of any proceedings before the Planning and Zoning Commission and/or the City Council pertaining to the above request.

Dated this 3th Day of September 2021.

Krishna Bodduluri

KRISHNA BODDULURI

Printed Name



ORDINANCE #753

AN ORDINANCE AMENDING THE GRIMES OFFICIAL ZONING MAP, PURSUANT TO THE CODE OF ORDINANCES SECTION 165.47 TO PROVIDE FOR THE FOLLOWING REZONING REQUEST FOR GRIMES CROSSING:

SECTION 1. PURPOSE. This Ordinance is to amend the Official Zoning Map and the Comprehensive Land Use Map by rezoning approximately 1.5 acres legally described on Exhibit A (the "Property") from C-2 (General and Highway Service Commercial District) to R-3 High (High Density Multiple Family Dwelling District).

SECTION 2. ADDITIONAL ZONING RESTRICTIONS. As part of this Ordinance and the rezoning established herein, certain permanent conditions and restrictions are hereby imposed upon the Property, which conditions and restrictions are in addition to existing regulations for the R-3 High Zoning Classification. Said restrictions are set forth in the Zoning Change and Development Agreement (the "Agreement") by and between the City of Grimes, Iowa, and Sanav Venture, LLC. The Mayor is hereby authorized and directed to execute said Agreement on behalf of the City of Grimes, Iowa; and the City Clerk is hereby authorized and directed to attest to the signature of the Mayor. All such conditions and restrictions are established and such Agreement executed and entered into, pursuant to and in accordance with the provisions of Section 414.5 of the 2021 Code of Iowa, as amended.

SECTION 3. REPEALER. All ordinances or parts of ordinances in conflict with the provisions of these ordinances are hereby repealed.

SECTION 4. SEVERABILITY CLAUSE. If any section, provision or part of this ordinance shall be adjudged invalid or unconstitutional, such adjudication shall not affect the validity of the ordinance as a whole or any section, provision or part thereof not adjudged invalid or unconstitutional.

SECTION 5: EFFECTIVE DATE. This ordinance shall be in effect after its final passage, approval and publication as provided by law.

Passed by the City Council and approved by the City Council shall be approved.

ATTEST:

Scott Mikkelsen, Mayor

Rochelle Williams, City Clerk

Exhibit A

Legal Description of Property

Property Description: Lot 7, except the west 107 feet thereof, Grimes Crossing Plat 3, an official plat in the City of Grimes, Polk County, Iowa.



101 NE Harvey, Grimes, Iowa 50111
515.986.3036 Fax 515.986.3846

AGENDA MEMO

For Meeting of October 12, 2021

AGENDA HEADING:

Hope Commercial Plat 4 – Final Plat

SYNOPSIS:

The applicant is requesting approval of a final plat, which will allow for the future subdivision of the approximately 167-acre property into 56 development lots and one outlot for the regional detention basin.

FISCAL IMPACT:

N/A

PREVIOUS COUNCIL ACTION(S):

Approved Hope Commercial Plat 4 Preliminary Plat – 2021

BOARD/COMMISSION ACTION(S):

Recommendation for Approval – Planning and Zoning, 09/07/2021

STAFF/COMMITTEE RECOMMENDATION:

Staff would recommend approval for the preliminary plat of Hope Commercial Plat 4 subject to any remaining staff comments.

Planning & Zoning Staff Report



TO: Planning and Zoning Commission
FROM: Evann Martin, Assistant Planner
DATE: September 7, 2021
RE: Hope Commercial Plat 4 – Final Plat

GENERAL INFORMATION:

Applicant:

Hope K Farms, LLC

Requested Action

Final Plat

Location

Generally located north of Highway 44 and west of Highway 141

SUPPORTING INFORMATION:



Location Map



Zoning Map

LAND USES & ZONING:

Location	Existing Land Use	Land Use Plan Designation	Current Zoning
Subject Site	Vacant	Residential, Commercial, Mixed Use	R-4
North	Residential	Low and Medium Density Residential	R-4
South	Commercial	Mixed Use 1	C-2
East	Commercial	Mixed Use 1	R-4, C-2
West	Residential	Low Density Residential	R-2

BACKGROUND:

The applicant is requesting approval of a final plat, which will allow for the future subdivision of the approximately 167-acre property into 56 development lots and one outlot for the regional detention basin. The development lots range in size depending on the type of development proposed. Lots at the northwest corner of the development are intended for single-family lots at approximately one-quarter acre in size. The commercial lots are generally 1-2 acres with some larger lots provided for mixed-use development and the sports complex. The plat will also dedicate right-of-way to the City for the extension of NE Heritage Drive, NE 10th Street, and NE 12th Street.

ANALYSIS:

The final plat layout is consistent with the preliminary plat and indicates the appropriate easements. Access to the development will be provided via NE Gateway Drive, NE 2nd Ct, NE Heritage Drive, NE 10th Street and NE 12th Street. Pedestrian access will be provided along NE Gateway Drive, NE 2nd Ct, NE Heritage Drive, NE 10th Street and NE 12th Street.

Sanitary and water will be extended through the development along the right-of-way with services stubbed to the individual lots.

An 8' trail is proposed to be constructed along NE Heritage Drive, NE 10th Street, and around the regional detention basin.

STAFF RECOMMENDATION:

Staff would recommend approval of the final plat for Hope Commercial Plat 4, subject to any remaining staff comments and legal review.

CITY OF GRIMES

Evann Martin
Assistant Planner



Development Services

410 SE Main St, Suite 102

Grimes, IA 50111

(515)986-4050

www.grimesiowa.gov

~~August 16, 2021~~
~~September 3, 2021~~
October 6, 2021

Civil Design Advantage

Attn: Josh Trygstad
3405 SE Crossroads Drive, Suite G
Grimes, IA 50111

RE: Hope Commercial Plat 4 Final Plat

Dear Mr. Trygstad:

The Development Services Department is in receipt of a proposed Final Plat for Hope Commercial Plat 4. Based on the review of the provided submittal materials, staff have the following comments:

General Comments:

1. The fee provided was incorrect. Please provide additional \$400. **The fee for final plat is \$2000.**
2. Staff is working on addresses and will provide those soon. **Addresses provided.**
3. ~~Make sure the scale is accurate. The scale bar on Sheet 2 and 3 are the same but the plans are shown at different scales.~~
4. ~~Where there are 5' trail easements, please move the 10' PUE outside of the trail easement. They should not overlap.~~

Sheet 1:

1. ~~Add Street Lot C to Note #3.~~
2. ~~Add note to dedicate Outlot Z to the City.~~

Sheet 2:

1. ~~Change street name to NE Gateway Drive, not SE.~~

- ~~2. Label NE 10th Street and NE 2nd Ct~~

Sheet 3:

- ~~1. Label new storm sewer easement between Lot 23 and 24.~~
- ~~2. Looks like a portion of the 30' sanitary sewer easement line is missing/covered on the west side of lot 22. Please revise.~~

Sheet 4:

- ~~1. Revise street names. Street Lot A is NE 12th Street. The existing street name to the south is NE 11th Street.~~

Sheet 5:

- ~~1. Label NE 10th Street.~~
- ~~2. Change to NE Gateway Drive, not SE.~~

Sheet 6:

1. Label the purpose of the easements along the west property line. There appear to be missing labels. **What is the property easement buffer for?**

Sheet 7:

- ~~1. Change to NE Gateway Drive, not SE.~~

Legal Comments: Legal documents will need to be submitted and reviewed by staff prior to approval at Council. Please submit the documents for review at least 2 weeks prior to Council.

- ~~1. Title opinion~~
- ~~2. Consent(s) to Plat~~
 - ~~a. Owner consent~~
 - ~~b. Mortgagee consent (if applicable)~~
3. Treasurer's Certificate
4. County Subdivision Name Approval

5. Legal description in Word format
- ~~6. Easement documents and legal descriptions~~
7. Declaration and Covenants, Restrictions and Easements
8. Executed Mid-American Energy electric and Black Hills gas distribution agreement
9. Agreement to Complete with performance bond (if applicable)
10. 4-year maintenance bond
11. Letter from the surveyor confirming that monuments are in place. Confirmation is required prior to issuing a Certificate of Occupancy.

Please provide a letter addressing all comments on this comment letter and/or state what was modified on the site plan to address said comments.

SITE PLAN SUBMITTAL SCHEDULE:

SUBMITTAL DATE:	August 23, 2021 (1 PDF of Final Plat and Legals)
PLANNING & ZONING:	September 7, 2021 at 5:30 at the Grimes City Hall
COUNCIL MEETING:	September 28, 2021 at 5:30 at the Grimes City Hall

Please feel free to contact me at emartin@grimesiowa.gov or at (515) 986-4050 if you have any questions or need additional information.

Sincerely,

Evann Martin
Assistant Planner

INDEX LEGEND

LOCATION:	PT OUTLOT Q HERITAGE AT GRIMES PLAT 2	SURVEYOR:	MICHAEL A. BROONER
	PT OUTLOTS X' & Y HOPE COMMERCIAL PLAT 1	COMPANY:	CIVIL DESIGN ADVANTAGE
	LOTS 4-B, STREET LOTS B' & 'C' HOPE COMMERCIAL PLAT 2	PREPARED BY & RETURN TO:	CIVIL DESIGN ADVANTAGE 3405 SE CROSSROADS DRIVE, SUITE G GRIMES, IOWA 50111 PH: 515-369-4400
REQUESTOR:	HOPE K FARMS LLC		
PROPRIETOR:	HOPE K FARMS LLC 1548 S 45TH ST WEST DES MOINES, IA 50265-5765		

OWNER / APPLICANT

HOPE K FARMS LLC
1548 S 45TH ST
WEST DES MOINES, IA 50265-5765

ENGINEER/SURVEYOR

CIVIL DESIGN ADVANTAGE, LLC
CONTACT: JOSH TRYGSTAD
3405 SE CROSSROADS DRIVE, SUITE G
GRIMES, IOWA 50111
PH. (515) 369-4400
FX. (515) 369-4410

DATE OF SURVEY

JUNE 29, 2021

ZONING


C-2 GENERAL AND HIGHWAY
SERVICE COMMERCIAL DISTRICT
(PORTION OF THE SITE IS WITHIN
TRANSPORTATION CORRIDOR MIXED
USE DEVELOPMENT OVERLAY
DISTRICT)

R-4 HOPE COMMERCIAL PUD
(PLANNED UNIT DEVELOPMENT)

NOTES:

- ANY SET MONUMENTATION SHOWN ON THIS PLAT WILL BE COMPLETED WITHIN ONE YEAR FROM THE DATE THIS PLAT WAS RECORDED.
- LOTS MAY BE SUBJECT TO MINIMUM PROTECTION ELEVATIONS AND OTHER ELEVATION RESTRICTIONS NOT SHOWN ON THIS PLAT. REFER TO THE APPROVED PROJECT ENGINEERING DOCUMENTS FOR ANY ELEVATION RESTRICTIONS.
- STREET LOTS A, B AND C TO BE DEDICATED TO THE CITY OF GRIMES.
- OUTLOT 'Z' TO BE DEDICATED TO THE CITY OF GRIMES.

VICINITY MAP SCALE: 1"=500'

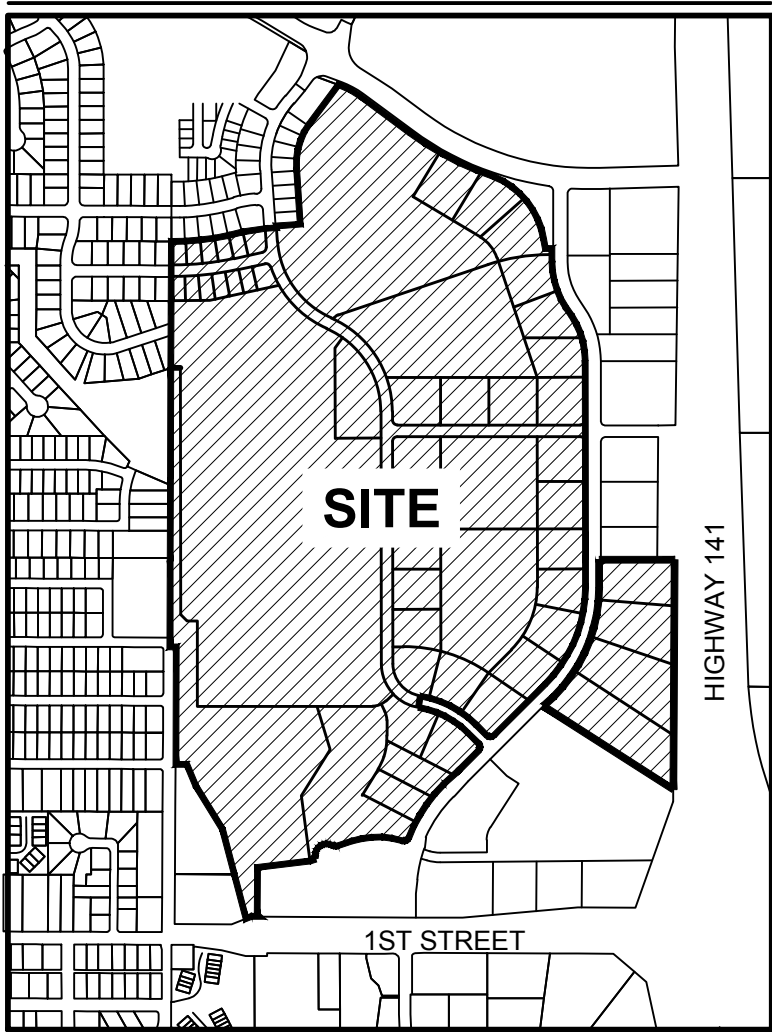

GRIMES, IOWA

PLAT DESCRIPTION

A PART OF OUTLOT Q; HERITAGE AT GRIMES PLAT 2; A PART OF OUTLOT X' AND OUTLOT Y'; HOPE COMMERCIAL PLAT 1, AND ALL OF LOTS 4 THROUGH 8, PART OF STREET LOT B' AND STREET LOT C'; HOPE COMMERCIAL PLAT 2, ALL OFFICIAL PLATS IN THE CITY OF GRIMES, POLK COUNTY, IOWA AND MORE PARTICULARLY DESCRIBED AS FOLLOWS:

BEGINNING AT THE SOUTHWEST CORNER OF SAID OUTLOT Q; THENCE NORTH 00°10'21" EAST ALONG THE WESTERLY LINE OF SAID OUTLOT Q; 681.65 FEET; THENCE NORTH 00°10'40" EAST CONTINUING ALONG SAID WESTERLY LINE, 981.39 FEET TO THE SOUTHWEST CORNER OF BEAVERBROOKE POINTE PLAT 3, AN OFFICIAL PLAT; THENCE NORTH 88°21'01" EAST ALONG THE SOUTHERLY LINE OF SAID BEAVERBROOKE POINTE PLAT 3, A DISTANCE OF 75.32 FEET; THENCE NORTH 85°50'43" EAST CONTINUING ALONG SAID SOUTHERLY LINE, 75.47 FEET; THENCE NORTH 82°32'38" EAST CONTINUING ALONG SAID SOUTHERLY LINE, 75.47 FEET; THENCE NORTH 79°14'33" EAST CONTINUING ALONG SAID SOUTHERLY LINE, 75.47 FEET; THENCE NORTH 75°56'27" EAST CONTINUING ALONG SAID SOUTHERLY LINE, 75.47 FEET; THENCE NORTH 81°23'13" EAST CONTINUING ALONG SAID SOUTHERLY LINE, 116.97 FEET; THENCE NORTH 86°01'56" EAST CONTINUING ALONG SAID SOUTHERLY LINE, 60.00 FEET; THENCE NORTH 03°58'04" WEST CONTINUING ALONG SAID SOUTHERLY LINE, 9.73 FEET; THENCE NORTH 86°01'56" EAST CONTINUING ALONG SAID SOUTHERLY LINE, 125.00 FEET TO THE SOUTHEAST CORNER OF SAID BEAVERBROOK POINTE PLAT 3; THENCE NORTH 03°58'04" WEST ALONG THE EASTERLY LINE OF SAID BEAVERBROOK POINTE PLAT 3, A DISTANCE OF 294.13 FEET; THENCE NORTHERLY ALONG SAID EASTERLY LINE AND A CURVE CONCAVE EASTERLY WHOSE RADIUS IS 345.00 FEET, WHOSE ARC LENGTH IS 244.23 FEET AND WHOSE CHORD BEARS NORTH 16°18'46" EAST, 239.16 FEET; THENCE NORTH 36°35'35" EAST CONTINUING ALONG SAID EASTERLY LINE, 254.14 FEET TO THE NORTHERLY LINE OF SAID OUTLOT Q; THENCE SOUTH 69°29'49" EAST ALONG SAID NORTHERLY LINE, 6.77 FEET; THENCE SOUTHEASTERLY CONTINUING ALONG SAID NORTHERLY LINE AND A CURVE CONCAVE SOUTHWESTERLY WHOSE RADIUS IS 438.50 FEET, WHOSE ARC LENGTH IS 122.13 FEET AND WHOSE CHORD BEARS SOUTH 61°36'21" EAST, 121.74 FEET; THENCE SOUTH 53°33'24" EAST CONTINUING ALONG SAID NORTHERLY LINE, 322.31 FEET; THENCE SOUTHEASTERLY CONTINUING ALONG SAID NORTHERLY LINE AND A CURVE CONCAVE NORTHEASTERLY WHOSE RADIUS IS 1580.50 FEET, WHOSE ARC LENGTH IS 494.94 FEET AND WHOSE CHORD BEARS SOUTH 62°32'27" EAST, 492.92 FEET; THENCE SOUTHEASTERLY CONTINUING ALONG SAID NORTHERLY LINE AND A CURVE CONCAVE SOUTHWESTERLY WHOSE RADIUS IS 430.00 FEET, WHOSE ARC LENGTH IS 434.49 FEET AND WHOSE CHORD BEARS SOUTH 38°30'03" EAST, 416.24 FEET; THENCE SOUTH 09°36'25" EAST CONTINUING ALONG SAID NORTHERLY LINE, 49.24 FEET; THENCE NORTH 89°56'37" EAST CONTINUING ALONG SAID NORTHERLY LINE, 34.52 FEET TO THE EASTERLY LINE OF SAID OUTLOT Q; THENCE SOUTH 00°06'01" EAST ALONG SAID EASTERLY LINE, 68.08 FEET; THENCE SOUTHERLY CONTINUING ALONG SAID EASTERLY LINE AND A CURVE CONCAVE EASTERLY WHOSE RADIUS IS 430.00 FEET, WHOSE ARC LENGTH IS 253.84 FEET AND WHOSE CHORD BEARS SOUTH 16°59'40" EAST, 250.17 FEET; THENCE SOUTH 33°59'47" EAST CONTINUING ALONG SAID EASTERLY LINE, 52.07 FEET; THENCE SOUTHERLY CONTINUING ALONG SAID EASTERLY LINE AND A CURVE CONCAVE WESTERLY WHOSE RADIUS IS 420.00 FEET, WHOSE ARC LENGTH IS 248.22 FEET AND WHOSE CHORD BEARS SOUTH 16°57'10" EAST, 244.63 FEET; THENCE SOUTH 00°02'34" EAST CONTINUING ALONG SAID EASTERLY LINE, 1035.03 FEET TO THE NORTHEAST CORNER OF SAID OUTLOT X; THENCE SOUTH 00°02'25" EAST ALONG THE EASTERLY LINE OF SAID OUTLOT X; 145.49 FEET; THENCE SOUTHERLY CONTINUING ALONG SAID EASTERLY LINE AND A CURVE CONCAVE WESTERLY WHOSE RADIUS IS 710.00 FEET, WHOSE ARC LENGTH IS 558.13 FEET AND WHOSE CHORD BEARS SOUTH 22°28'47" WEST, 543.87 FEET; THENCE SOUTH 45°00'00" WEST CONTINUING ALONG SAID EASTERLY LINE, 381.57 FEET TO THE NORTHEAST CORNER OF STREET LOT B' OF SAID HOPE COMMERCIAL PLAT 2; THENCE WESTERLY ALONG THE NORTHERLY LINE OF SAID STREET LOT B' AND A CURVE CONCAVE NORTHERLY WHOSE RADIUS IS 25.00 FEET, WHOSE ARC LENGTH IS 39.27 FEET AND WHOSE CHORD BEARS NORTH 90°00'00" WEST, 35.36 FEET; THENCE NORTH 45°00'00" WEST CONTINUING ALONG SAID NORTHERLY LINE, 81.13 FEET; THENCE NORTHWESTERLY CONTINUING ALONG SAID NORTHERLY LINE AND A CURVE CONCAVE SOUTHWESTERLY WHOSE RADIUS IS 530.00 FEET, WHOSE ARC LENGTH IS 331.07 FEET AND WHOSE CHORD BEARS NORTH 62°53'42" WEST, 325.71 FEET; THENCE SOUTH 09°12'35" WEST, 60.00 FEET TO THE SOUTHERLY LINE OF SAID STREET LOT B; THENCE SOUTHEASTERLY ALONG SAID SOUTHERLY LINE AND A CURVE CONCAVE SOUTHWESTERLY WHOSE RADIUS IS 470.00 FEET, WHOSE ARC LENGTH IS 293.59 FEET AND WHOSE CHORD BEARS SOUTH 62°53'42" EAST, 288.84 FEET; THENCE SOUTH 45°00'00" EAST CONTINUING ALONG SAID SOUTHERLY LINE, 81.13 FEET; THENCE SOUTHERLY CONTINUING ALONG SAID SOUTHERLY LINE AND A CURVE CONCAVE WESTERLY WHOSE RADIUS IS 25.00 FEET, WHOSE ARC LENGTH IS 39.27 FEET AND WHOSE CHORD BEARS SOUTH 00°00'00" EAST, 35.36 FEET TO EASTERLY LINE OF SAID HOPE COMMERCIAL PLAT 2; THENCE SOUTH 45°00'00" WEST ALONG SAID EASTERLY LINE, 147.92 FEET; THENCE SOUTH 47°51'45" WEST CONTINUING ALONG SAID EASTERLY LINE, 100.12 FEET; THENCE SOUTH 45°00'00" WEST CONTINUING ALONG SAID EASTERLY LINE, 9.27 FEET; THENCE SOUTHWESTERLY CONTINUING ALONG SAID EASTERLY LINE AND A CURVE CONCAVE SOUTHEASTERLY WHOSE RADIUS IS 795.00 FEET, WHOSE ARC LENGTH IS 333.25 FEET AND WHOSE CHORD BEARS SOUTH 32°59'29" WEST, 330.81 FEET TO THE NORTHERLY LINE OF STREET LOT A' OF SAID HOPE COMMERCIAL PLAT 2; THENCE SOUTHWESTERLY ALONG SAID NORTHERLY LINE AND A CURVE CONCAVE NORTHWESTERLY WHOSE RADIUS IS 25.00 FEET, WHOSE ARC LENGTH IS 37.59 FEET AND WHOSE CHORD BEARS SOUTH 64°03'35" WEST, 34.15 FEET; THENCE NORTH 72°51'47" WEST CONTINUING ALONG SAID NORTHERLY LINE, 3.40 FEET; THENCE WESTERLY CONTINUING ALONG SAID NORTHERLY LINE AND A CURVE CONCAVE SOUTHERLY WHOSE RADIUS IS 430.00 FEET, WHOSE ARC LENGTH IS 264.75 FEET AND WHOSE CHORD BEARS SOUTH 89°29'53" WEST, 260.59 FEET; THENCE SOUTH 71°51'34" WEST CONTINUING ALONG SAID NORTHERLY LINE, 78.82 FEET; THENCE WESTERLY CONTINUING ALONG SAID NORTHERLY LINE AND A CURVE CONCAVE NORTHERLY WHOSE RADIUS IS 34.50 FEET, WHOSE ARC LENGTH IS 28.44 FEET AND WHOSE CHORD BEARS NORTH 84°31'16" WEST, 27.65 FEET; THENCE SOUTHWESTERLY CONTINUING ALONG SAID NORTHERLY LINE AND A CURVE CONCAVE SOUTHEASTERLY WHOSE RADIUS IS 60.50 FEET, WHOSE ARC LENGTH IS 144.91 FEET AND WHOSE CHORD BEARS SOUTH 50°28'44" WEST, 112.67 FEET TO THE NORTH LINE OF LOT 1 OF SAID HOPE COMMERCIAL PLAT 2; THENCE SOUTH 71°51'34" WEST ALONG SAID NORTH LINE, 31.74 FEET; THENCE SOUTH 83°07'18" WEST CONTINUING ALONG SAID NORTH LINE, 275.23 FEET TO THE NORTHWEST CORNER OF SAID LOT 1; THENCE SOUTH 00°11'36" WEST ALONG THE WEST LINE OF SAID LOT 1, A DISTANCE OF 246.06 FEET; THENCE SOUTH 44°48'05" EAST CONTINUING ALONG SAID WEST LINE, 14.14 FEET TO THE SOUTHERLY LINE OF SAID OUTLOT X; THENCE NORTH 89°48'24" WEST ALONG SAID SOUTHERLY LINE, 40.55 FEET; THENCE SOUTH 68°23'31" WEST CONTINUING ALONG SAID SOUTHERLY LINE, 30.70 FEET TO THE SOUTHWEST CORNER OF SAID OUTLOT X; THENCE NORTH 14°45'05" WEST ALONG THE WESTERLY LINE OF SAID OUTLOT X; 239.08 FEET; THENCE NORTH 14°44'29" WEST CONTINUING ALONG SAID WESTERLY LINE, 242.48 FEET; THENCE NORTH 31°26'59" WEST CONTINUING ALONG SAID WESTERLY LINE, 265.70 FEET; THENCE NORTH 23°05'59" WEST CONTINUING ALONG SAID WESTERLY LINE, 120.90 FEET; THENCE NORTH 89°46'31" WEST CONTINUING ALONG SAID WESTERLY LINE, 55.90 FEET; THENCE NORTH 00°11'45" EAST CONTINUING ALONG SAID WESTERLY LINE, 610.94 FEET; THENCE NORTH 89°48'15" WEST CONTINUING ALONG SAID WESTERLY LINE, 33.00 FEET; THENCE NORTH 00°11'45" EAST CONTINUING ALONG SAID WESTERLY LINE, 449.40 FEET TO THE POINT OF BEGINNING.

AND

OUTLOT Y'; HOPE COMMERCIAL PLAT 1, AN OFFICIAL PLAT IN THE CITY OF GRIMES, POLK COUNTY, IOWA.


ALL CONTAINING 167.26 ACRES (7,285,628 SQUARE FEET). THE PROPERTY IS SUBJECT TO ANY AND ALL EASEMENTS OF RECORD.

HOPE COMMERCIAL PLAT 4

FINAL PLAT

CURVE DATA

CURVE	DELTA	RADIUS	LENGTH	BEARING	CHORD	CURVE	DELTA	RADIUS	LENGTH	BEARING	CHORD	CURVE	DELTA	RADIUS	LENGTH	BEARING	CHORD
C1	40°33'39"	345.00'	244.23'	N16°18'46"E	239.16'	C41	86°09'15"	25.00'	37.59'	S64°03'35"W	34.15'	C81	11°19'03"	530.00'	104.69'	S23°44'26"E	104.52'
C2	6°43'01"	1580.50'	185.29'	N56°55'41"W	185.18'	C42	28°41'18"	430.00'	215.30'	N87°12'26"W	213.06'	C82	3°22'09"	470.00'	27.64'	S5°39'08"E	27.63'
C3	8°40'22"	1580.50'	239.24'	S64°37'23"E	239.01'	C43	35°16'39"	430.00'	264.75'	S89°29'53"W	260.59'	C83	8°25'37"	500.00'	73.54'	S8°10'52"E	73.47'
C4	2°33'09"	1580.50'	70.41'	S70°14'08"E	70.41'	C44	6°35'20"	430.00'	49.45'	S75°09'14"W	49.42'	C84	84°18'46"	25.00'	36.79'	S60°14'17"E	33.56'
C5	25°57'35"	430.00'	194.83'	S54°28'05"E	193.16'	C45	17°08'48"	123.00'	36.81'	S9°33'18"E	36.67'	C85	2°44'22"	530.00'	25.34'	S5°20'15"E	25.34'
C6	14°16'43"	780.00'	194.38'	N82°55'13"W	193.88'	C46	50°17'06"	123.00'	107.95'	N7°00'51"E	104.52'	C86	84°18'46"	25.00'	36.79'	S35°26'57"W	33.56'
C7	31°56'03"	430.00'	239.66'	S25°31'16"E	236.57'	C47	33°08'18"	123.00'	71.14'	S15°35'15"W	70.15'	C87	0°02'31"	1435.00'	1.05'	S77°37'35"W	1.05'
C8	15°12'17"	1000.00'	265.37'	S82°17'51"W	264.59'	C48	0°21'47"	300.00'	1.90'	N31°58'30"E	1.90'	C88	3°18'05"	1435.00'	82.68'	S79°17'53"W	82.67'
C9	20°38'42"	430.00'	154.94'	S10°26'25"E	154.10'	C49	29°57'18"	300.00'	156.84'	N16°48'58"E	155.06'	C89	1°58'09"	1495.00'	51.38'	N78°35'24"E	51.38'
C10	47°14'19"	34.50'	28.44'	N84°31'16"W	27.65'	C50	1°53'54"	300.00'	9.94'	N0°53'22"E	9.94'	C90	2°40'59"	1495.00'	70.01'	N80°54'58"E	70.00'
C11	13°19'27"	424.19'	98.65'	S27°20'04"E	98.42'	C51	15°34'19"	100.00'	27.18'	N7°50'45"W	27.09'	C91	3°18'04"	1435.00'	82.68'	S82°35'57"W	82.67'
C12	17°36'52"	414.67'	127.48'	S25°11'21"E	126.98'	C52	64°18'14"	34.00'	38.16'	N27°17'06"E	36.19'	C92	12°42'55"	1465.00'	325.12'	N83°57'47"E	324.45'
C13	137°14'19"	60.50'	144.91'	S50°28'44"W	112.67'	C53	14°27'33"	100.00'	25.24'	S82°49'48"E	25.17'	C93	2°40'59"	1495.00'	70.01'	N83°35'57"E	70.00'
C14	16°25'51"	420.00'	120.44'	S8°16'45"E	120.03'	C54	34°57'33"	34.00'	20.75'	N12°36'46"E	20.42'	C94	2°40'59"	1495.00'	70.01'	N86°16'56"E	70.00'
C15	90°00'09"	25.00'	39.27'	S44°57'30"W	35.36'	C55	62°16'10"	100.00'	108.68'	N15°30'11"E	103.41'	C95	3°18'04"	1435.00'	82.67'	S85°54'01"W	82.66'
C16	89°59'51"	25.00'	39.27'	S45°02'30"E	35.35'	C56	4°38'20"	230.00'	18.62'	S45°40'55"E	18.62'	C96	2°46'12"	1435.00'	69.37'	S88°56'09"W	69.37'
C17	11°10'49"	710.00'	138.54'	S5°32'59"W	138.32'	C57	37°25'40"	230.00'	150.24'	S62°04'35"E	147.59'	C97	2°41'50"	1495.00'	70.38'	N88°58'20"E	70.37'
C18	4°45'09"	785.00'	65.11'	N2°20'09"E	65.10'	C58	15°28'21"	230.00'	62.11'	S51°05'55"E	61.92'	C98	40°28'19"	200.00'	141.27'	N38°46'10"W	138.35'
C19	14°20'17"	785.00'	196.44'	N11°52'52"E	195.93'	C59	80°43'50"	200.00'	281.80'	S40°25'30"E	259.06'	C99	3°13'43"	1000.00'	56.35'	N73°04'51"E	56.34'
C20	45°02'25"	785.00'	617.09'	N22°28'47"E	601.32'	C60	80°43'50"	170.00'	239.53'	N40°25'30"W	220.20'	C100	11°10'49"	460.00'	89.76'	N5°32'59"E	89.62'
C21	45°02'25"	710.00'	558.13'	S22°28'47"W	543.87'	C61	4°48'45"	230.00'	19.32'	S40°57'22"E	19.31'	C101	22°22'57"	460.00'	179.70'	N22°19'52"E	178.56'
C22	22°22'57"	710.00'	277.36'	S22°19'52"W	275.60'	C62	43°18'09"	230.00'	173.83'	S21°42'40"E	169.72'	C102	45°02'25"	460.00'	361.61'	S22°28'47"W	352.37'
C23	14°28'20"	785.00'	198.28'	N26°17'10"E	197.75'	C63	4°41'23"	364.63'	29.85'	N1°24'56"E	29.84'	C103	11°28'40"	460.00'	92.15'	N39°15'40"E	91.99'
C24	11°28'40"	785.00'	157.25'	N39°15'40"E	156.99'	C64	23°06'40"	170.00'	68.57'	S11°36'55"E	68.11'	C104	20°09'23"	779.91'	274.37'	N65°42'15"W	272.96'
C25	11°28'40"	710.00'	142.23'	S39°15'40"W	141.99'	C65	90°01'10"	25.00'	39.28'	N44°57'00"E	35.36'	C105	11°22'29"	530.00'	105.22'	N12°23'40"W	105.05'
C26	90°00'00"	25.00'	39.27'	N90°00'00"W	35.36'	C66	89°58'50"	25.00'	39.26'	N45°03'00"W	35.35'	C106	8°14'48"	230.00'	33.10'	S47°29'09"E	33.08'
C27	90°00'01"	25.00'	39.27'	S0°00'00"E	35.36'	C67	19°24'50"	530.00'	179.58'	N9°46'00"W	178.72'	C107	37°22'15"	540.00'	352.21'	S47°45'38"E	346.00'
C28	10°37'37"	530.00'	98.30'	N50°18'49"W	98.16'	C68	10°44'09"	530.00'	99.31'	N14°06'20"W	99.16'	C108	66°23'10"	460.00'	532.98'	S33°15'10"E	503.67'
C29	5°02'20"	530.00'	46.61'	N58°08'48"W	46.60'	C69	54°59'05"	470.00'	451.04'	S27°33'07"E	433.93'						
C30	35°47'25"	530.00'	331.07'	N62°53'42"W	325.71'	C70	66°23'10"	500.00'	579.33'	S33°15'10"E	547.46'						
C31	20°07'32"	530.00'	186.17'	N65°41'23"W	185.21'	C71	45°39'39"	530.00'	422.37'	S42°18'14"E	411.28'						
C32	5°02'16"	530.00'	46.60'	N78°16'17"W	46.59'	C72	11°24'05"	470.00'	93.53'	S60°44'43"E	93.37'						
C33	13°34'07"	470.00'	111.30'	S74°00'21"E	111.04'	C73	4°54'47"	530.00'	45.45'	N62°40'39"W	45.43'						
C34	6°32'49"	470.00'	53.70'	N63°56'53"W	53.68'	C74	46°36'03"	40.00'	32.53'	N48°09'58"E	31.64'						
C35	35°47'25"	470.00'	293.59'	S62°53'42"E	288.84'	C75	1°18'42"	530.00'	12.13'	S65°47'24"E	12.13'						
C36	22°13'18"	470.00'	182.29'	S56°06'39"E	181.14'	C76	24°47'53"	470.00'	203.42'	S54°02'49"E	201.83'						
C37	6°08'27"	795.00'	85.21'	S41°55'46"W	85.17'	C77	37°02'47"	530.00'	342.69'	S47°55'22"E	336.75'						
C38	24°01'02"	795.00'	333.25'	S32°59'29"W	330.81'	C78	11°50'29"	530.00'	109.54'	S35°19'12"E	109.34'						
C39	11°15'01"	795.00'	156.10'	S33°14'02"W	155.85'	C79	54°03'05"	500.00'	471.69'	S39°25'13"E	454.39'						
C40	6°37'34"	795.00'	91.94'	S24°17'45"W	91.89'	C80	62°28'42"	470.00'	512.51'	S35°12'25"E	487.49'						

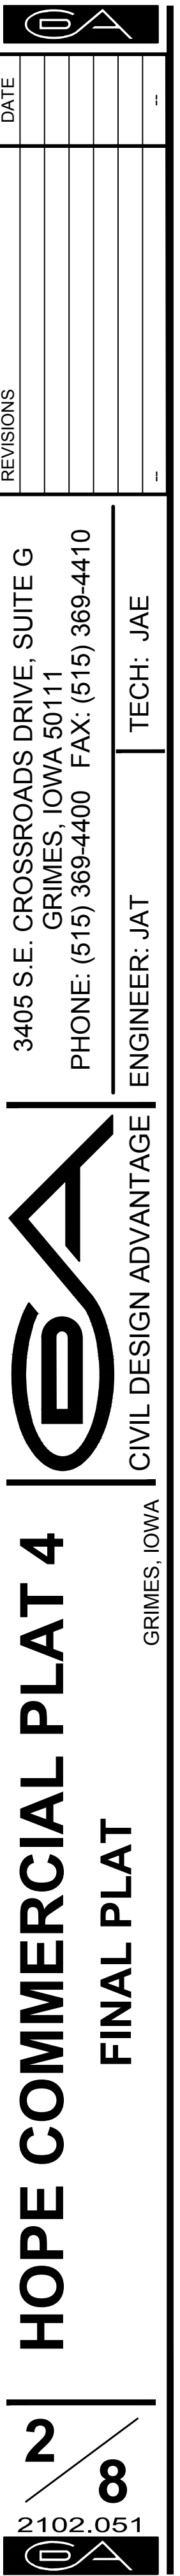


[illegible]

3405 S.E. CROSSROADS DRIVE, SUITE G
GRIMES, IOWA 50111
PHONE: (515) 369-4400 FAX: (515) 369-4410

TECH: JAE


ENGINEER: JAT

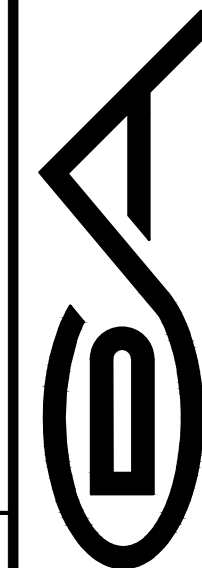

CRIMES IOWA


HOPE COMMERCIAL PLAT 4
FINAL PLAT

3 / 8
2102.051
GA

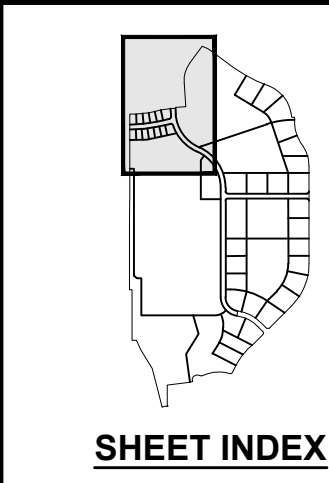[illegible]

3405 S.E. CROSSROADS DRIVE, SUITE G
GRIMES, IOWA 50111
PHONE: (515) 369-4400 FAX: (515) 369-4410

ENGINEER: JAT	TECH: JAE
---------------	-----------


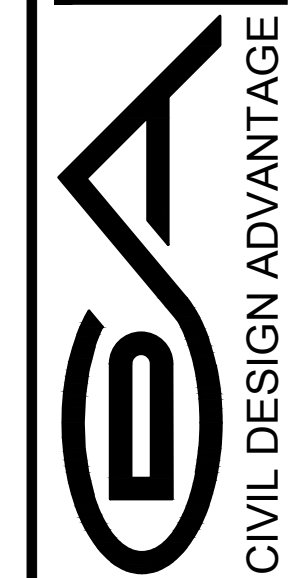



AT 4

HOPE COMMERCIAL PLAT 4
FINAL PLAT

4 / 8
2102.051
GA

FILE: H:\2021\2102051\DWG\2102051-FINAL PLAT.DWG
 FILE DATE: 8/19/21 DATE PLOTTED: 8/19/2021 11:13 AM COMMENT:

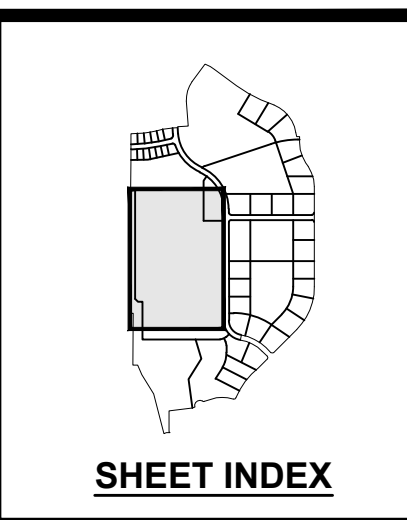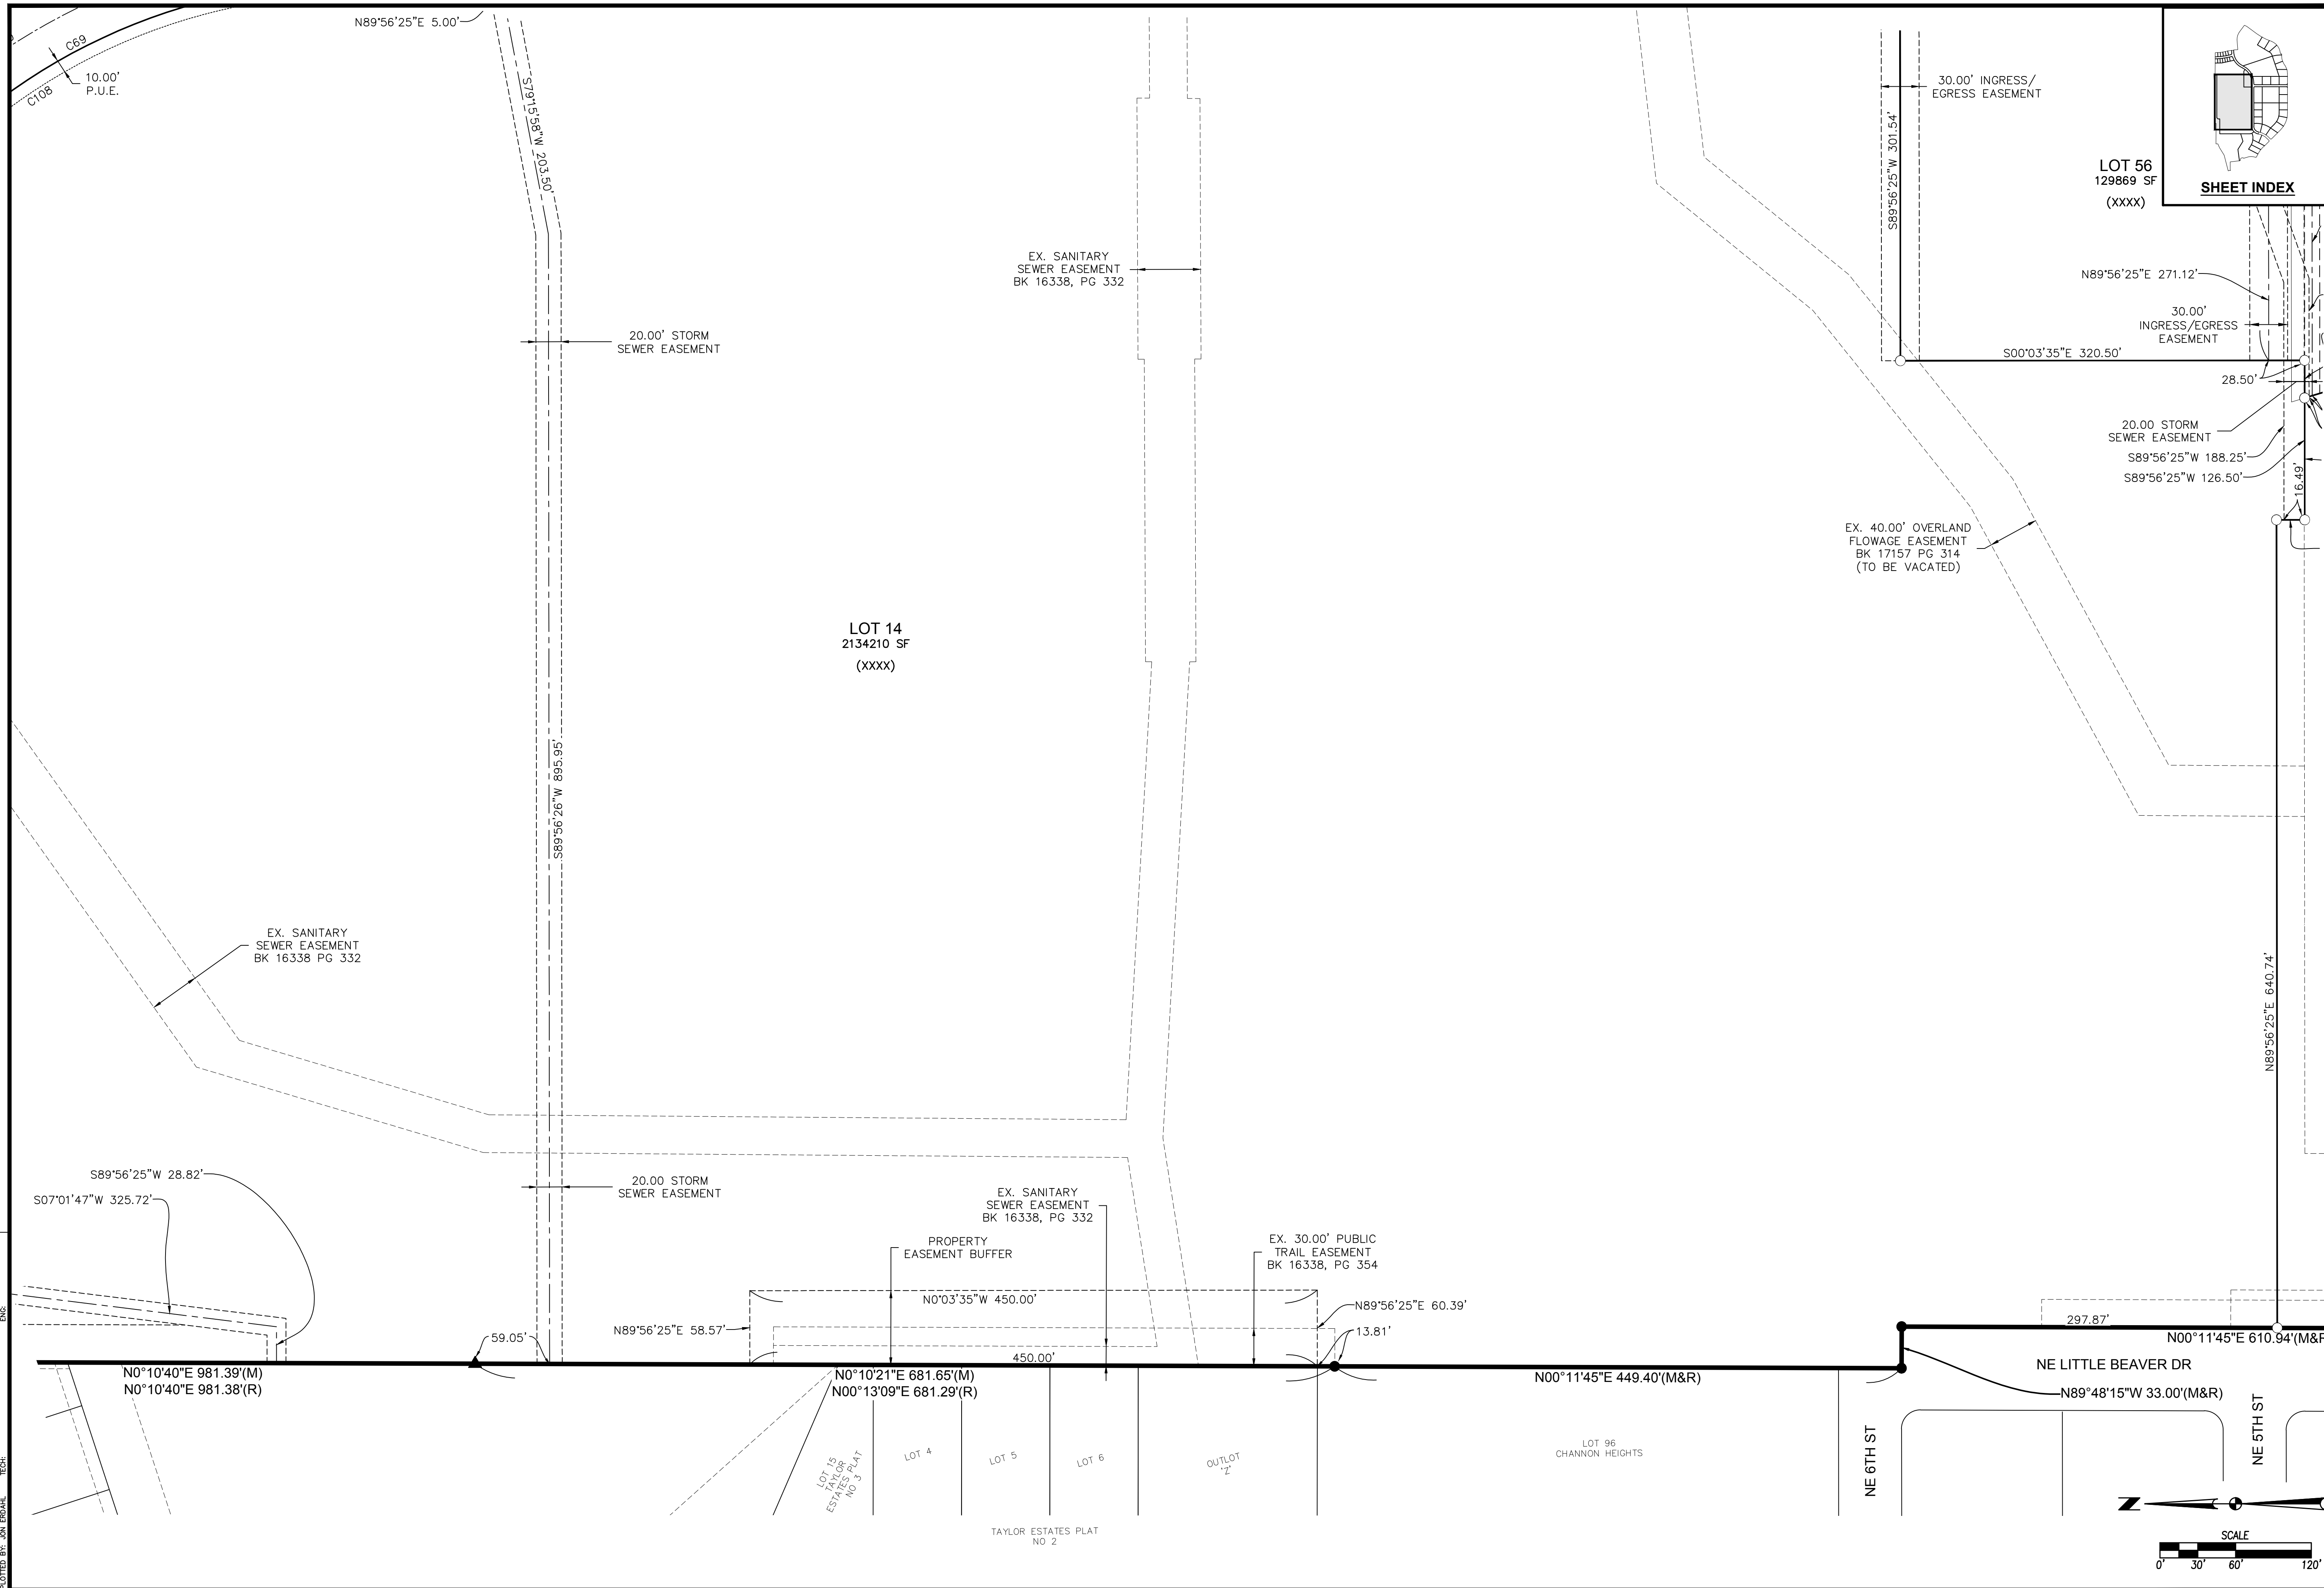[illegible]

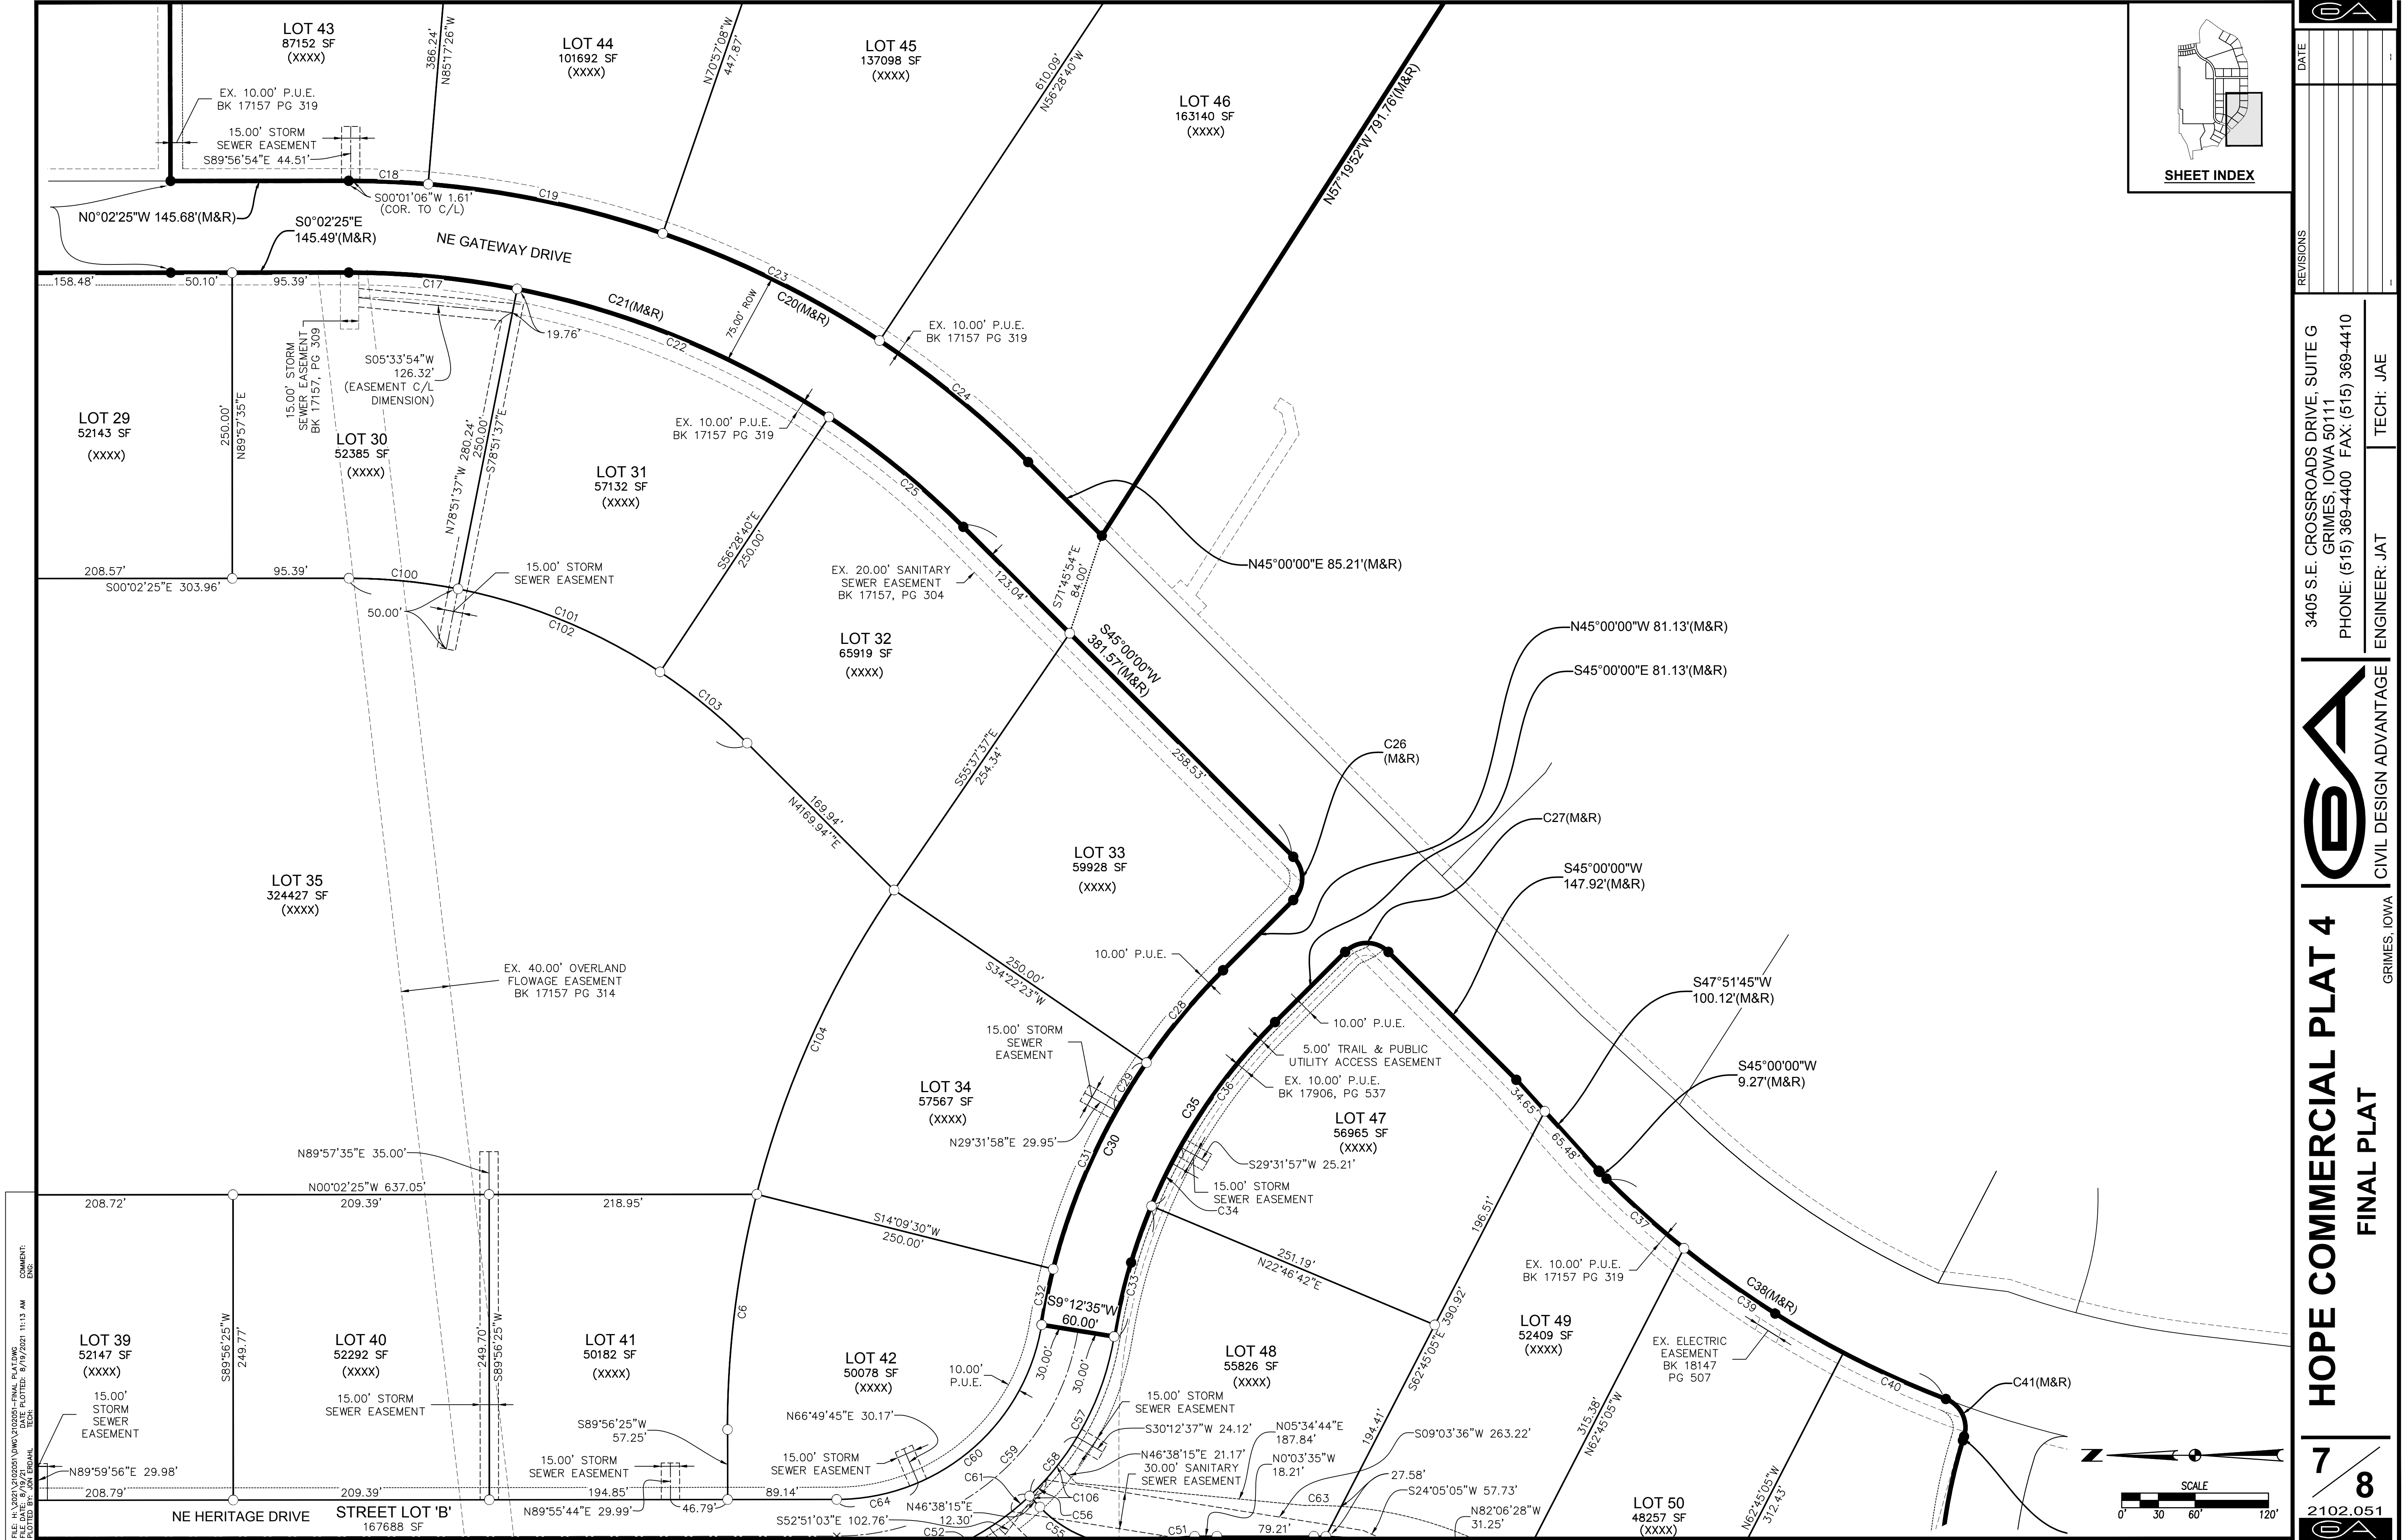


FILE: H:\2102\21020201\21020201-FINAL PLAT.DWG
DATE PLOTTED: 8/19/2021 11:13 AM
PLOTTER: B. J. B. / J. B. B. / J. B. B.
COMMENTS: ENCL.

SHEET INDEX

DATE	
REVISIONS	

3405 S.E. CROSSROADS DRIVE, SUITE G
GRIMES, IOWA 50111
PHONE: (515) 369-4400 FAX: (515) 369-4410
ENGINEER: JAT
TECH: JAE

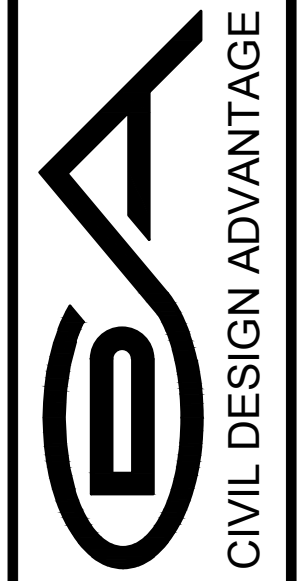

GRIMES, IOWA

HOPE COMMERCIAL PLAT 4

FINAL PLAT

RESOLUTION NO.10-1221

RESOLUTION APPROVING FINAL PLAT OF HOPE COMMERCIAL PLAT 4 AND
CERTAIN RELATED AGREEMENTS AND EASEMENTS

WHEREAS, the preliminary plat and accompanying materials for Hope Commercial Plat 4, an Official Plat, now included in and forming a part of the City of Grimes, Polk County, Iowa (the "Plat"), have been filed with the City Clerk of the City of Grimes, Iowa, by Hope K Farms, LC, (the "Developer"); and

WHEREAS, approval of the preliminary plat of the Plat has previously been given by the Grimes City Council at a regular meeting thereof; and

WHEREAS, the Developer has requested final approval of the Plat; and

WHEREAS, the Grimes Planning and Zoning Commission has recommended that the Plat be approved; and

WHEREAS, the Developer has not yet completed the installation of certain Public Improvements to be dedicated to the City, including public streets, water mains, storm sewers and sanitary sewers in the Plat, and the Developer has entered into an Agreement to Complete Public Improvements; and

WHEREAS, the Developer has submitted to the City of Grimes a Warranty Deed for Street Lots A, B, and C and Outlot Z located within the Plat; and

WHEREAS, the Developer has filed with the City of Grimes a Declaration of Owners Association for the Plat to be recorded with the final plat thereof; and

WHEREAS, the Developer has filed with the City of Grimes a Second Amendment to Declaration of Covenants, Restrictions and Reciprocal Easements for the Plat to be recorded with the final plat thereof; and

WHEREAS, the plat of Hope Commercial Plat 4 and the documents relating thereto comply in all other respects with the City of Grimes's Subdivision Ordinance.

NOW, THEREFORE, BE IT RESOLVED BY THE CITY COUNCIL OF THE CITY OF GRIMES, IOWA:

That the plat of Hope Commercial Plat 4 be and the same is hereby accepted and approved by the City Council of the City of Grimes.

BE IT FURTHER RESOLVED that the City of Grimes does hereby accept the following additional easements to be filed with the Plat:

1. Sanitary Sewer Easement
2. Storm Sewer Easement
3. Public Utility Easement
4. Water Main Easement
5. Overland Flowage Easement
6. Buffer Easement
7. Trail Easement
8. Trail and Public Utility Access Easement
9. Storm Water Detention Easement
10. Ingress/Egress, Water Main, and Sanitary Sewer Easement
11. Ingress/Egress and Water Main Easement
12. Ingress/Egress Easement

BE IT FURTHER RESOLVED that the City of Grimes does hereby accept the Agreement to Complete Public Improvements.

BE IT FURTHER RESOLVED that the City of Grimes does hereby accept the Warranty Deed for Street Lots A, B, and C and Outlot Z.

BE IT FURTHER RESOLVED that the City of Grimes does hereby accept the Declaration of Owners Association for the Plat and the City Clerk is directed to file such Covenants with the Plat.

BE IT FURTHER RESOLVED that the City of Grimes does hereby accept the Second Amendment to Declaration of Covenants, Restrictions and Reciprocal Easements for the Plat and the City Clerk is directed to file such Covenants with the Plat.

BE IT FURTHER RESOLVED, that the required sidewalks and trail within the Plat are not now constructed, provided, however, that in no event shall a certificate of occupancy be issued on a lot within the Plat until all sidewalks on such lot that are required by the Plat are constructed. Issuance of the certificate of occupancy shall constitute the City's acceptance of such sidewalk trail.

BE IT FURTHER RESOLVED that the Mayor and City Clerk are hereby authorized and directed to execute all easement and other agreements, and file the final plat of Hope Commercial Plat 4, as well as any other documents related thereto, with the Polk County Recorder.

PASSED AND APPROVED this ____ day of _____, 2021.

By: _____
Scott Mikkelsen, Mayor

ATTEST:

Rochelle Williams, City Clerk

Preparer Information: Alex Pfaltzgraff, 101 NE Harvey St, Grimes, Iowa 50111 Phone (515) 986-4050
Return to: Rochelle Williams, City Clerk, City of Grimes, 101 NE Harvey St., Grimes, Iowa 50111

AGREEMENT TO COMPLETE PUBLIC IMPROVEMENTS HOPE COMMERCIAL PLAT 4

THIS AGREEMENT made and entered into as of the ____ day of _____, 2021 by and between Hope K Farms, LC ("Developer"), and the City of Grimes, Iowa, an Iowa municipal corporation ("Grimes").

WHEREAS, Developer has submitted to Grimes a final plat entitled Hope Commercial Plat 4 ("Plat") for its consideration and approval; and

WHEREAS, Chapter 409A of the Iowa Code provides that Grimes may require Developer to bring all streets to a grade acceptable to the City Council and may also require the installation of sidewalks, paving, sewers, water, gas and electric utilities before the Plat is approved; and

WHEREAS, certain such public improvements have not yet been completed by Developer to the satisfaction of Grimes; and

WHEREAS, Developer is desirous of installing such public improvements in accordance with the regulations and requirements of Grimes and is desirous of having said Plat finally approved by Grimes prior to completion of said improvements subject to the terms and conditions of this Agreement; and

WHEREAS, Grimes is desirous of granting final approval of said Plat subject to the terms and conditions of this Agreement.

NOW, THEREFORE, for and in consideration of Grimes granting final approval of the Plat and in further consideration of the mutual promises and covenants herein contained, the parties hereto do hereby agree as follows:

1. Developer shall complete the work specified in the approved construction plans and drawings for the Plat including the installation of the water, sanitary sewer, storm sewer lines, pavement and street lights (collectively, the "Improvements").

All work shall be performed in accordance with Grimes specifications and shall be completed prior to October 31, 2022.

2. Developer agrees to pay to Grimes upon receipt of a bill therefor, an amount equal to all actual costs incurred by the City of Grimes for legal services, engineering services and services of other persons or entities employed by the City, or any way involved in, the review and inspection of said Plat and public utility extensions contemplated thereby including but not limited to streets, sidewalks, water lines, sanitary sewer lines, storm sewer lines, street lights, electrical lines, gas lines, cablevision lines, telephone lines, water retention areas and all other improvements intended for public use or benefit or to be constructed or caused to be constructed by Developer.
3. Developer, in order to secure the full and timely completion of the Improvements as defined in paragraph 1 and to secure the payments referred to in paragraph 2 above, hereby delivers unto Grimes a performance bond in the amount of \$1,500,000 for all Improvements, which bond may be drawn upon by Grimes, in order to complete the Improvements, in the event of a breach of this Agreement by Developer.
4. Developer hereby agrees that Grimes shall not issue any permanent certificates of occupancy within the Plat until the Improvements as defined in paragraph 1 have been completed as set forth in this Agreement.
6. Developer further agrees that at the time the public improvements are accepted, Developer shall cause 4-year maintenance bonds to be issued to the City in connection with the Improvements defined in paragraph 1.

IN WITNESS WHEREOF, the parties hereto have caused this Agreement to be executed as of the day and year first above written.

Hope K Farms, LC

CITY OF GRIMES, IOWA

By: _____
Name: _____
Title: _____

By _____
Scott Mikkelsen, Mayor

ATTEST:

Rochelle Williams, City Clerk

STATE OF IOWA)
) SS
COUNTY OF POLK)

On this ____ day of _____, 2021 before me, the undersigned, a Notary Public in and for the State of Iowa, personally appeared _____ to me personally known, who, being by me duly sworn, did say that he is the _____ of Hope K Farms, LC, and that said instrument was signed on behalf of the said company by authority of its managers and the said person acknowledged the execution of said instrument to be the voluntary act and deed of said limited liability company by it voluntarily executed.

Notary Public in and for the State
of Iowa
My commission expires:_____

STATE OF IOWA)
) SS
COUNTY OF POLK)

On this ____ day of _____, 2021, before me, _____, a Notary Public in and for the State of Iowa, personally appeared Scott Mikkelsen and Rochelle Williams, to me personally known, and, who being by me duly sworn, did say that they are the Mayor and City Clerk, respectively, of the City of Grimes, Iowa; that the seal affixed to the foregoing instrument is the corporate seal of the corporation; and that the instrument was signed and sealed on behalf of the corporation, by authority of its City Council, as contained in Resolution No. _____ passed by the City Council, under Roll Call No. _____ of the City Council on the ____ day of August ____, 2021, and that Scott Mikkelsen and Rochelle Williams acknowledged the execution of said instrument to be their voluntary act and deed and the voluntarily act and deed of the corporation, by it voluntarily executed.

Notary Public in and for the State
of Iowa
My commission expires:_____